
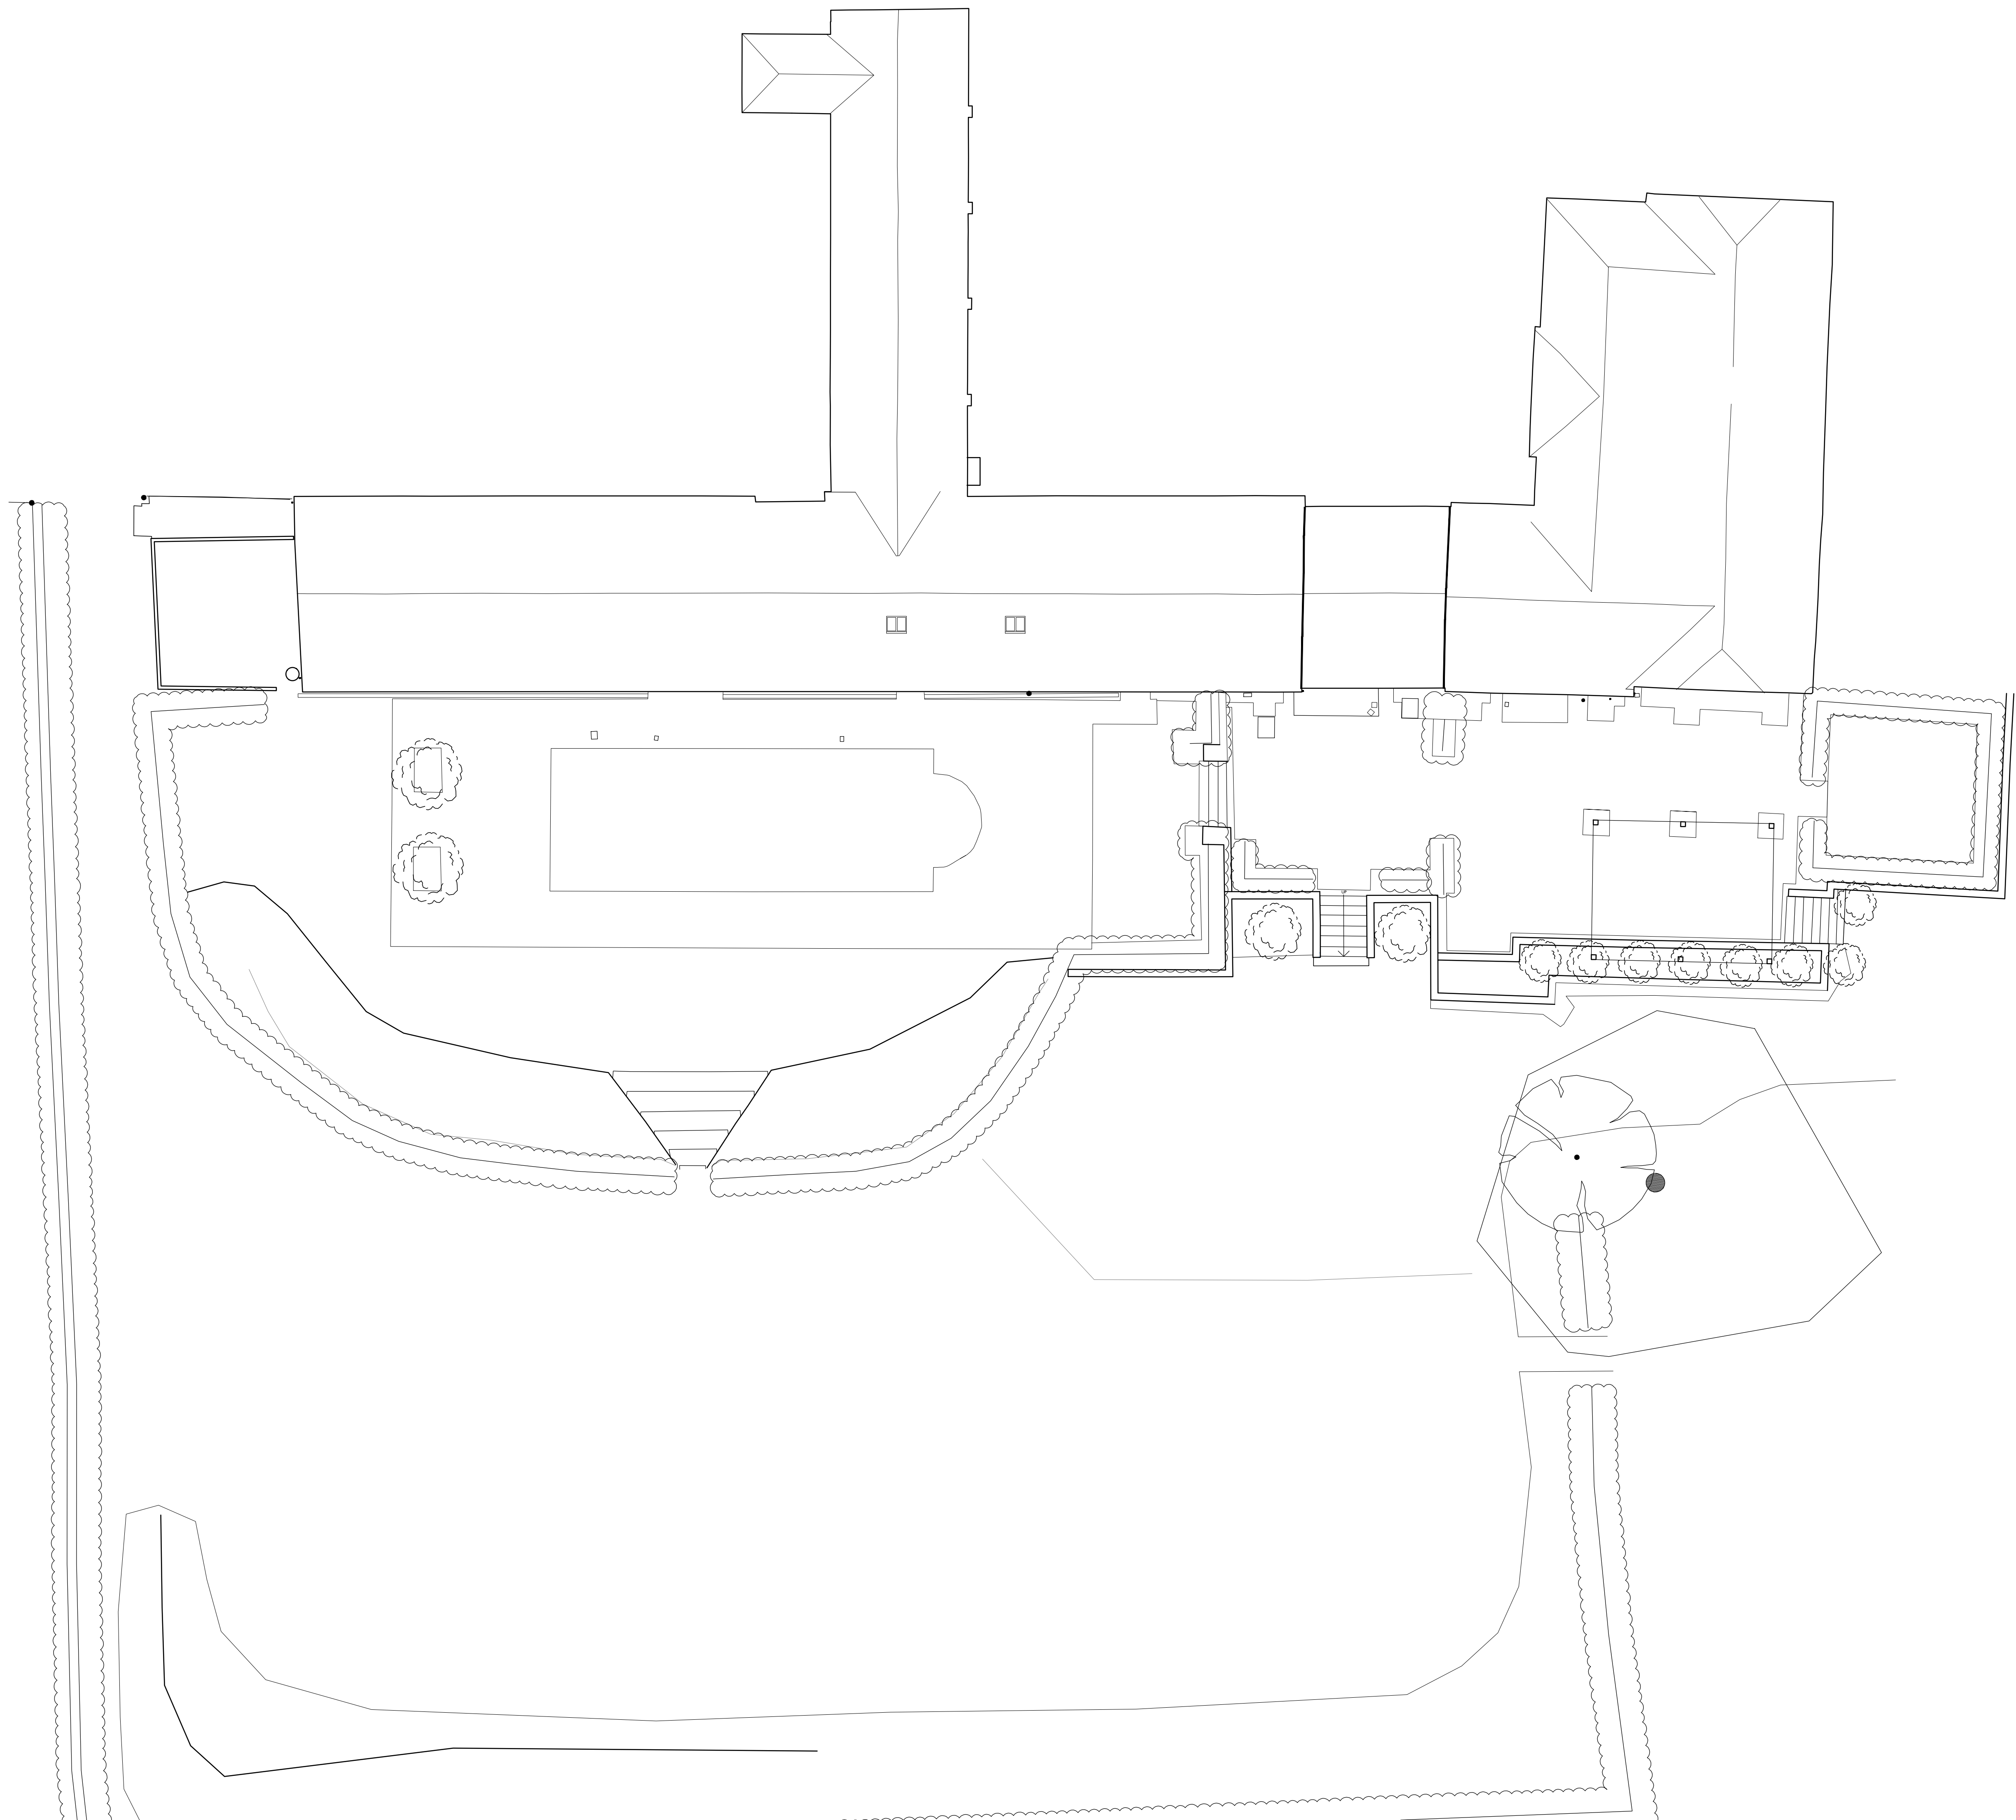


Rev.	BH	JH	19.05.25	First Issue
DR.	DR.	CH.	Date	Notes
PROJECT				
Great Lodge Farm				
DRAWING				
Existing Site Plan				
DRAWING No.				
4401_S_002				
SCALE				
1:100 @ A1			DATE May 2025	
1:200 @ A3				

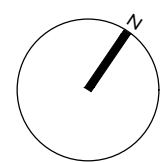

llewellyn
harker
lowe