



A3

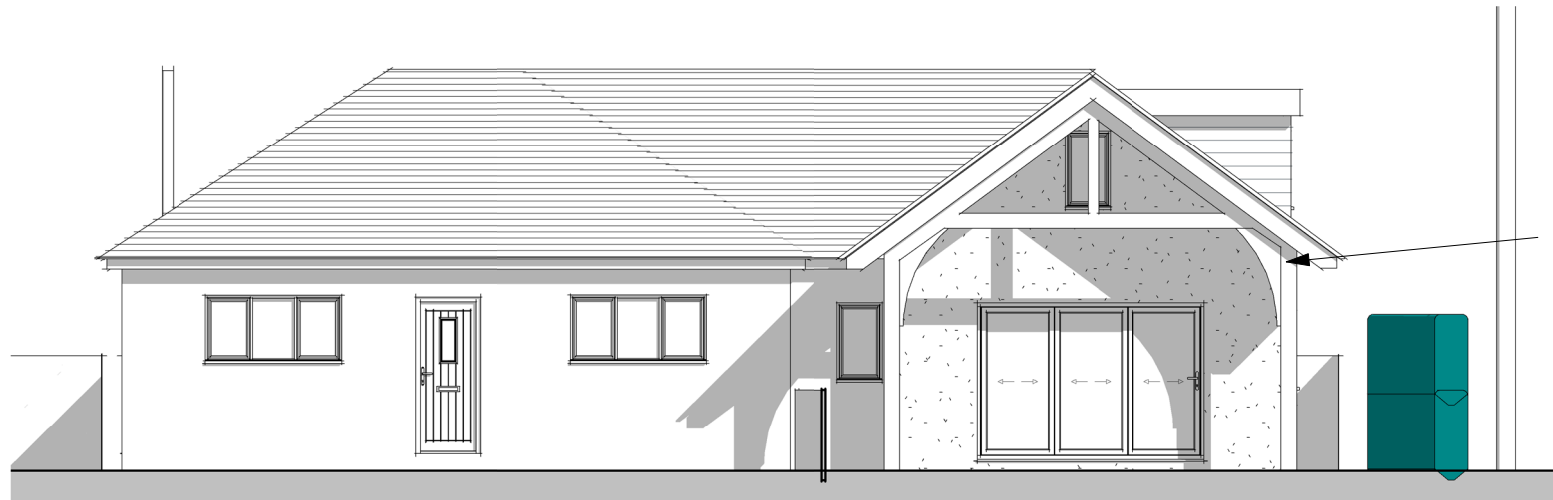


PL South Elevation - As Proposed
1 : 100



PL West Elevation - As Proposed
1 : 100

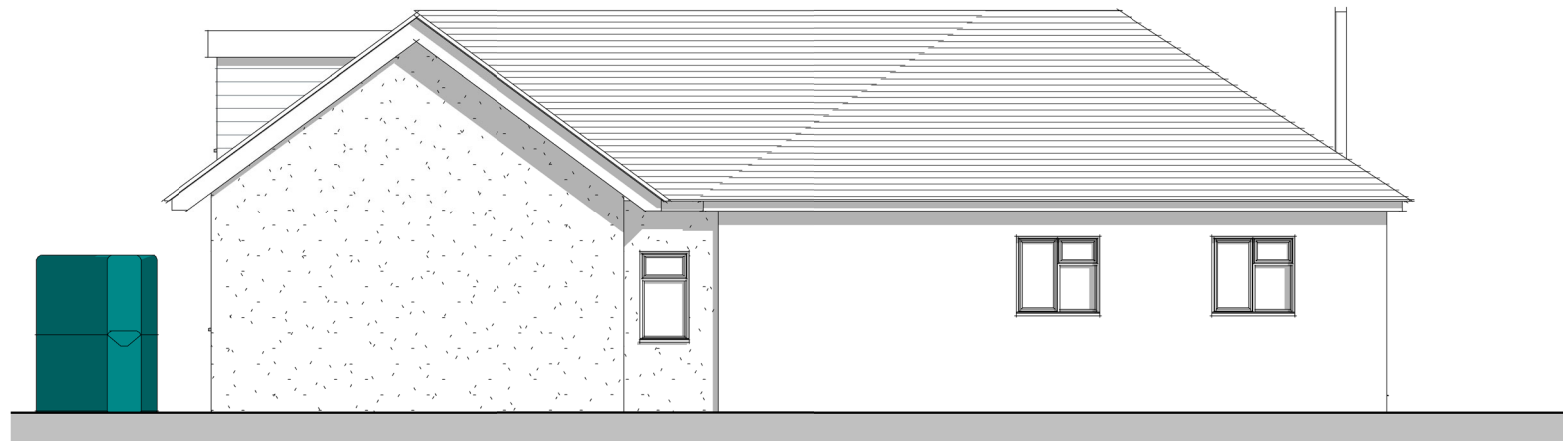

PL North Elevation - As Proposed
1 : 100

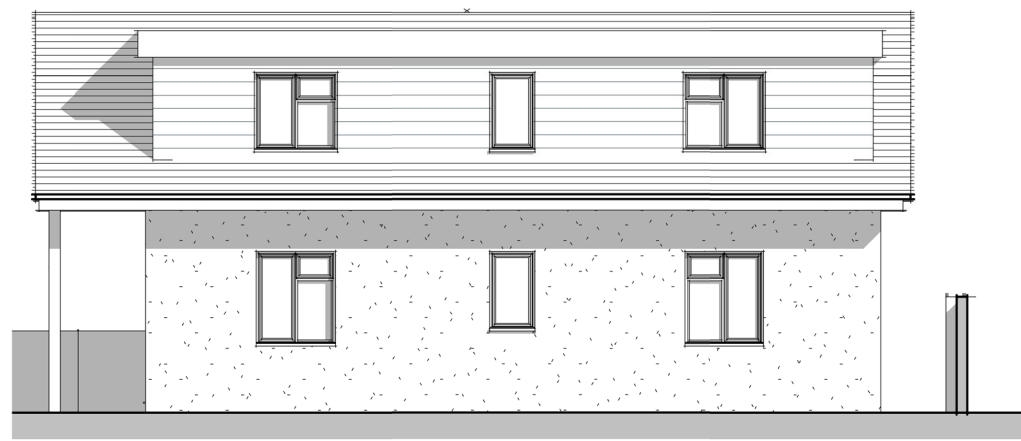

PL East Elevation - As Proposed
1 : 100

Proposed - Finishes

- Wall
 - House - Painted recon stone walling retained
 - Extension - Silicon Render
 - Dormer - Larch timber cladding
- Roof
 - Imitation slate roof
- Windows
 - UPVc - To match existing
- Doors
 - UPVc - To match existing



DRAWING NUMBER PREFIXED WITH
EX = EXISTING DRAWING, NOT TO BE SCALED EXCEPT FOR PLANNING PURPOSES, BASED ON INFORMATION PROVIDED BY:
SK = SKETCH DRAWING, INFORMAL DRAWING, NOT FOR OFFICIAL USE, NOT TO BE USED FOR PLANNING PURPOSES, NOT TO BE SCALED.
PL = DRAWING TO ACCOMPANY A PLANNING APPLICATION, CAN BE SCALED FOR PLANNING PURPOSES ONLY, NOT FOR CONSTRUCTION(NFC).
BR = DRAWING FOR A BUILDING REGULATION APPLICATION AND APPROVAL ONLY, USE GIVEN DIMESNSION ONLY, NOT TO BE SCALED, NFC.
WD = WORKING DRAWING, INCLUDES ADDITIONAL DETAIL OVER AND ABOVE BR DESIGNATION, USE GIVEN DIMENSION ONLY, NOT TO BE SCALED.

Status:
A3 FOR PLANNING PURPOSES

PROJECT TITLE: Extension and Alterations to The Elms, Barnes Green, SN15 5AG Mr and Mrs Sturgess		HALZAC DESIGN LTD ARCHITECTURAL DESIGN SERVICE 1 Whitgift Cl, Grange Park, Swindon. SN5 6HQ halzacdesign@icloud.com halzacdesign.co.uk 01793 951631 07801070166	
DRAWING: Elevations - As Proposed		JOB NUMBER: 26-002	DRAWING NUMBER: PL13
SCALE @ A3 1 : 100		DATE: Mar'26	REV: 07801070166
LATEST REVISION:		DRAWN BY CR	

PDF PRINTED: 17/04/2026 11:26:41