


A3

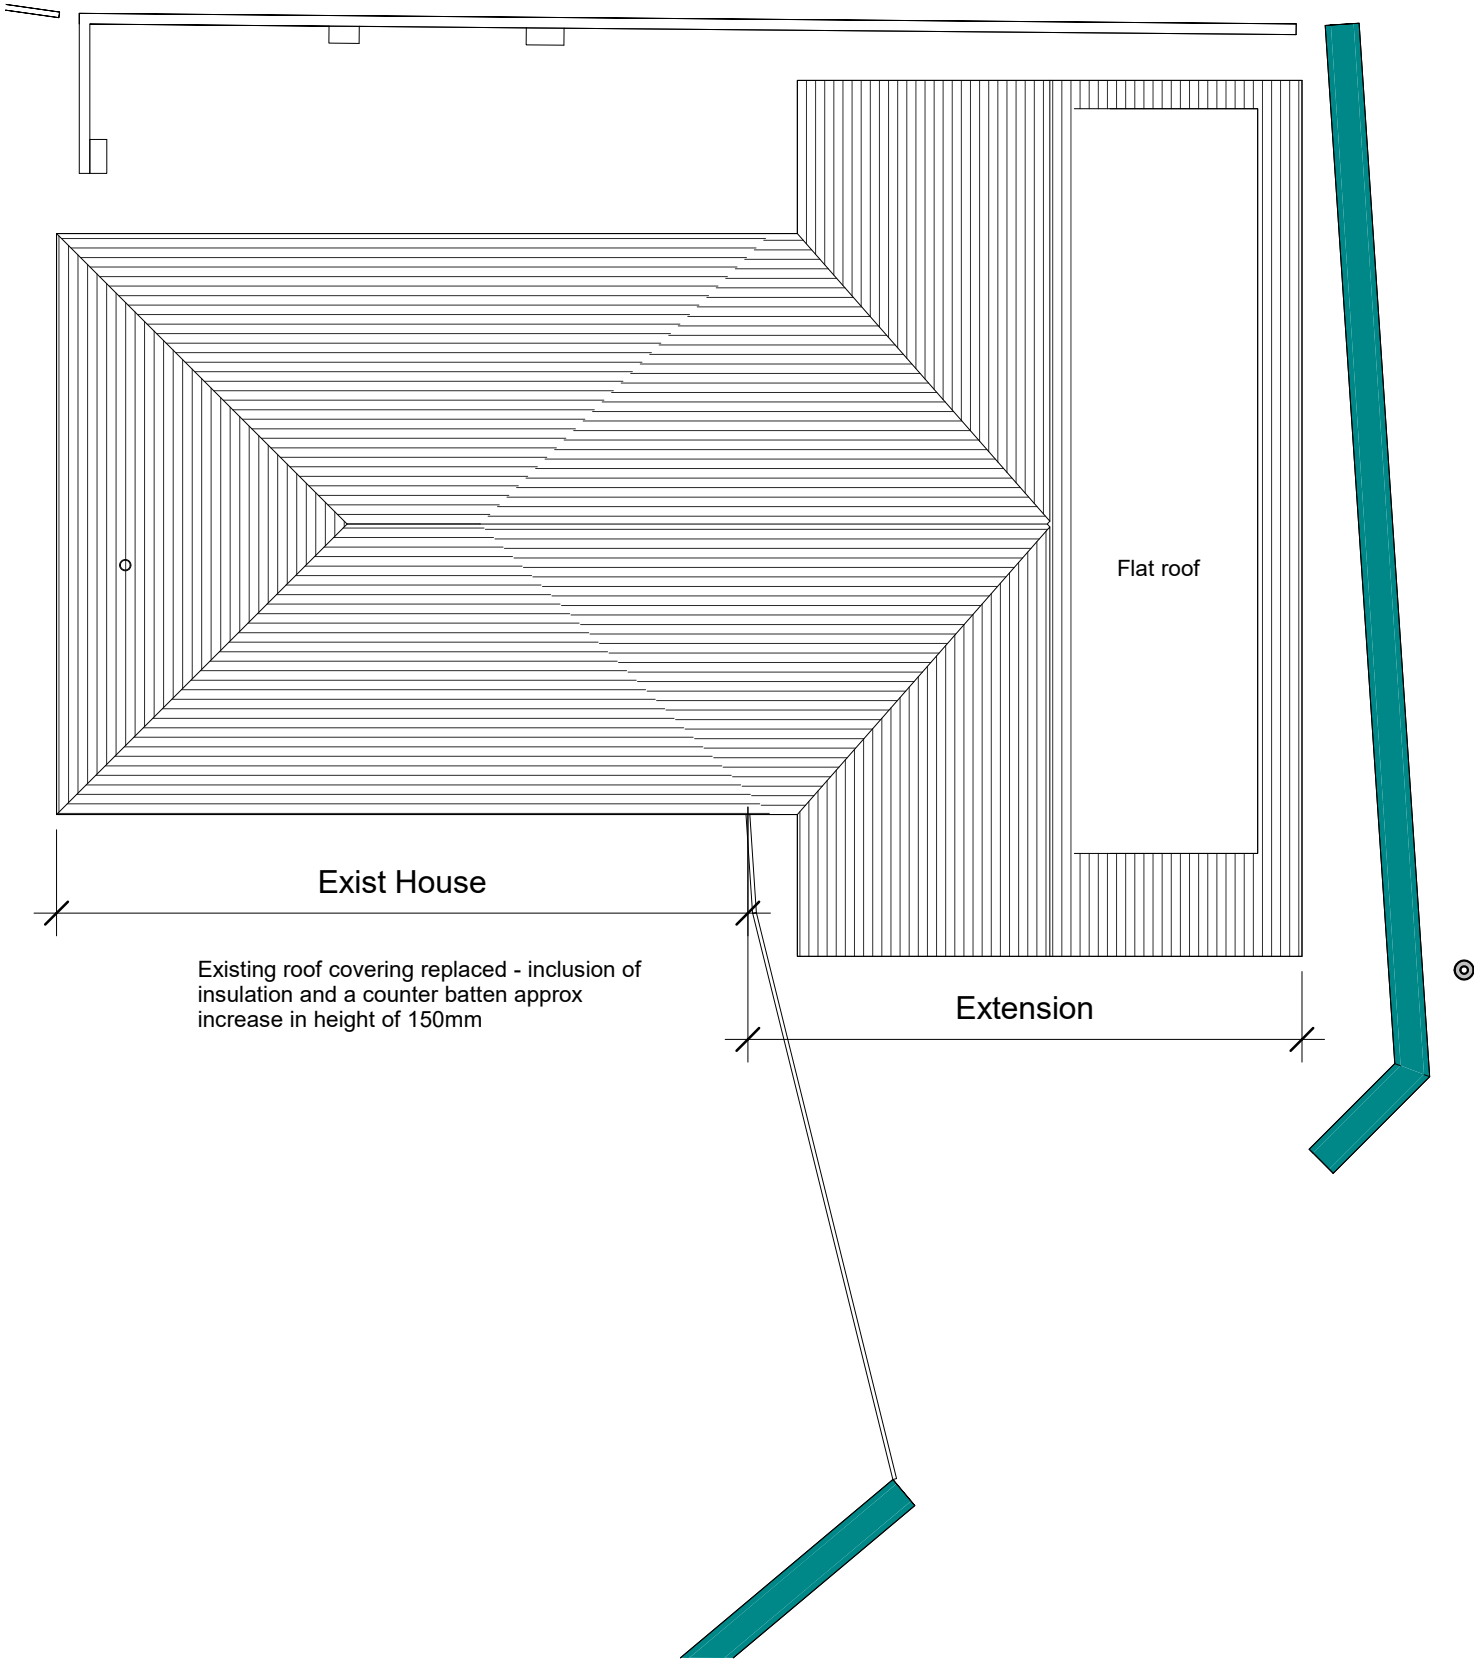

PL Roof Plan. - As Proposed
1 : 100

DRAWING NUMBER PREFIXED WITH
EX = EXISTING DRAWING, NOT TO BE SCALED EXCEPT FOR PLANNING PURPOSES, BASED ON INFORMATION PROVIDED BY:
HDL
SK = SKETCH DRAWING, INFORMAL DRAWING, NOT FOR OFFICIAL USE, NOT TO BE USED FOR PLANNING PURPOSES, NOT TO BE SCALED.
PL = DRAWING TO ACCOMPANY A PLANNING APPLICATION, CAN BE SCALED FOR PLANNING PURPOSES ONLY, NOT FOR CONSTRUCTION(NFC).
BR = DRAWING FOR A BUILDING REGULATION APPLICATION AND APPROVAL ONLY, USE GIVEN DIMESNSION ONLY, NOT TO BE SCALED, NFC.
WD = WORKING DRAWING, INCLUDES ADDITIONAL DETAIL OVER AND ABOVE BR DESIGNATION, USE GIVEN DIMENSION ONLY, NOT TO BE SCALED.

Status:
A3 FOR PLANNING PURPOSES

PROJECT TITLE:
Extension and Alterations to
The Elms, Barnes Green, SN15 5AG
Mr and Mrs Sturgess

DRAWING:
Roof Plan - As Proposed

SCALE @ A3
1 : 100

DATE:
Mar'26

DRAWN BY
CR

HALZAC DESIGN LTD
ARCHITECTURAL DESIGN SERVICE
1 Whitgift Cl, Grange Park, Swindon. SN5 6HQ
halzacdesign@icloud.com halzacdesign.co.uk
01793 951631 07801070166

JOB NUMBER:	DRAWING NUMBER:	REV:
26-002	PL12	

LATEST REVISION: