




COPYRIGHT  
This drawing is the property of Michael Goff.  
The information given on it is protected by  
copyright and any form of copying or  
reproduction is strictly forbidden. The drawing  
remains the property of Michael Goff and is  
subject to recall without notice.

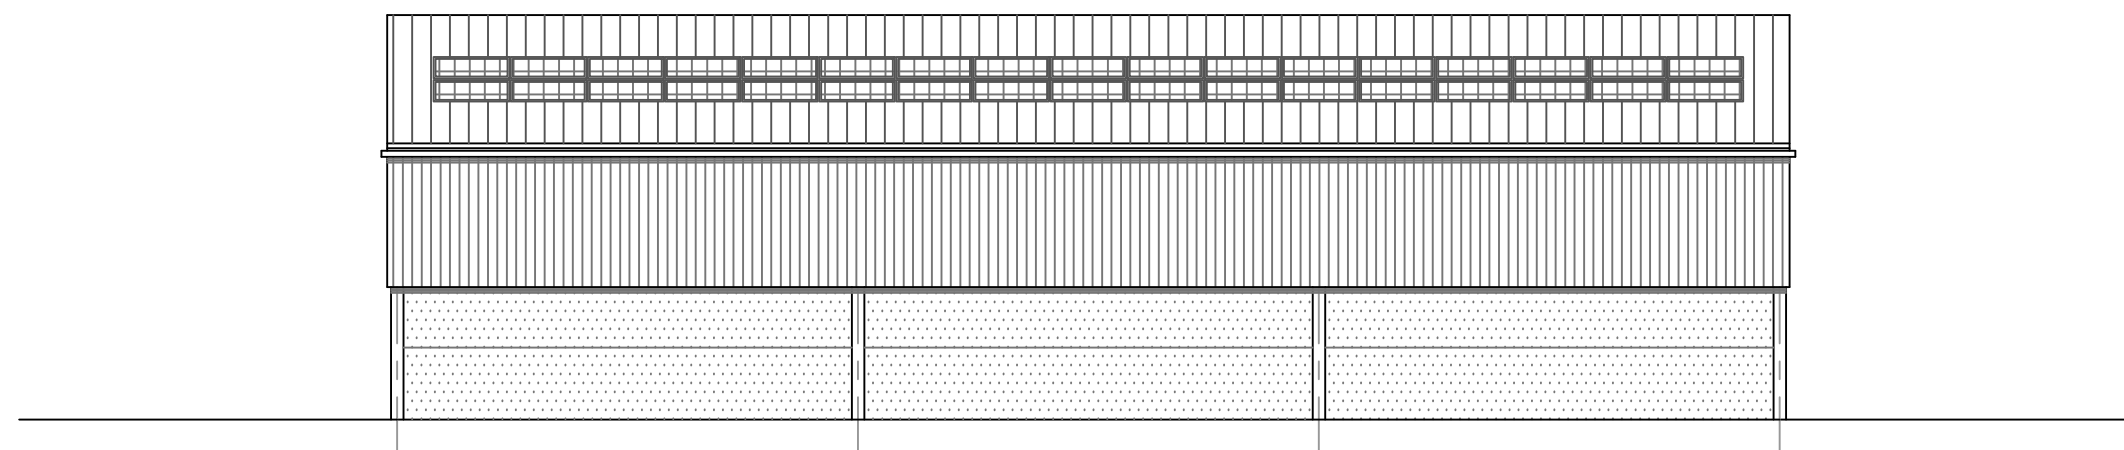


SOUTH EAST ELEVATION

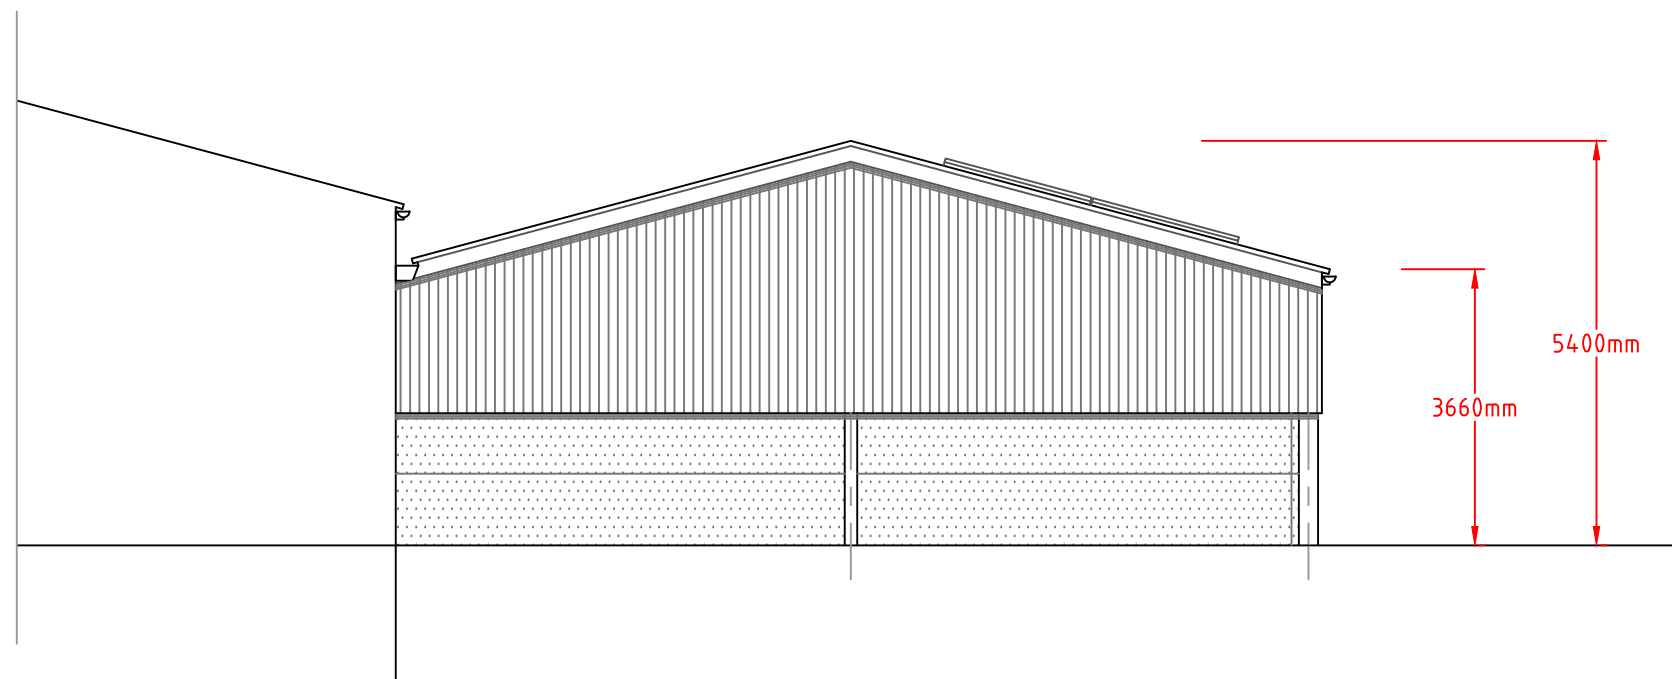

SOUTH WEST ELEVATION

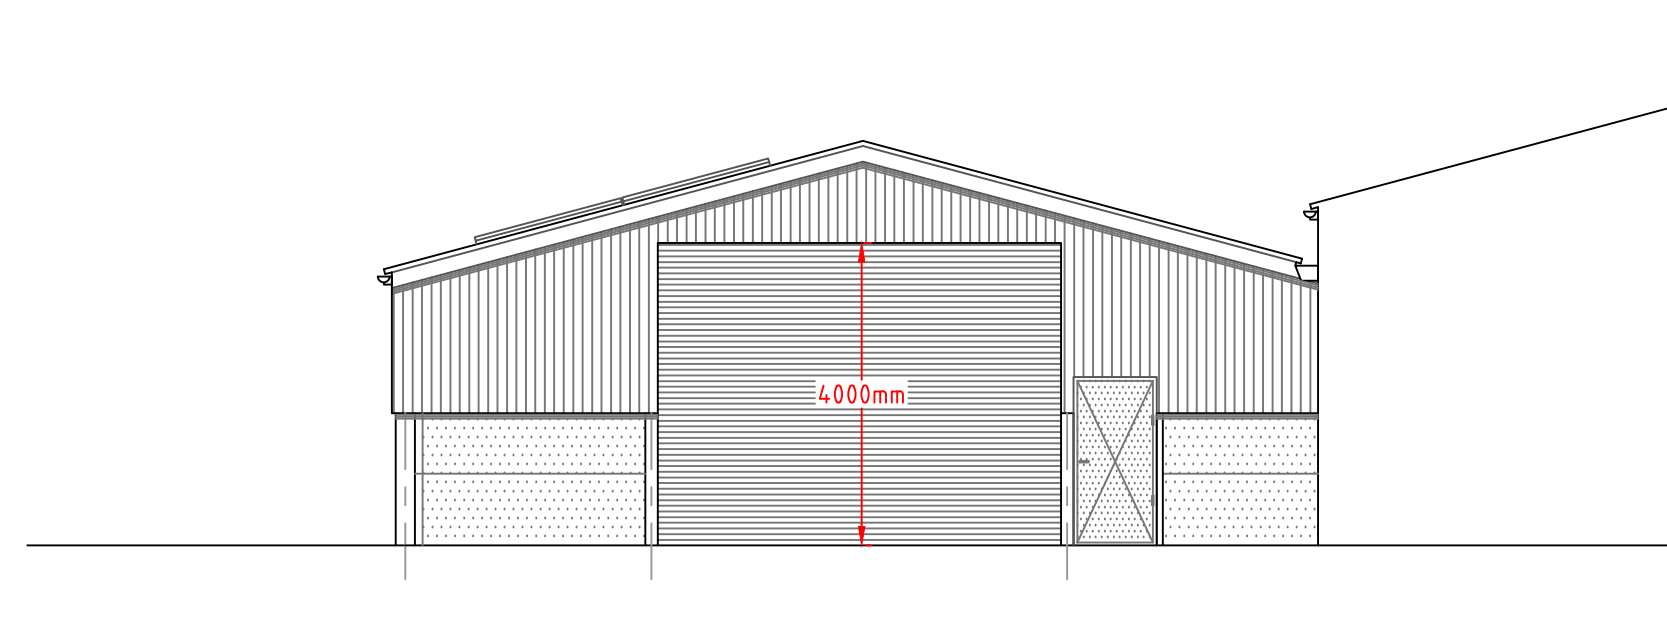

NORTH EAST ELEVATION

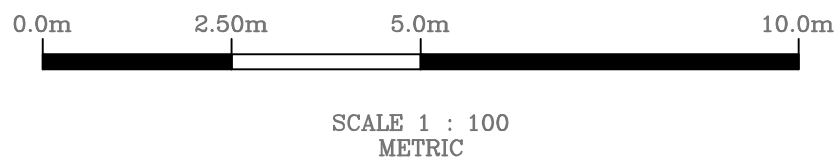

External Materials:  
The roof cladding is to be P6 fibre cement, colour to be Anthracite Grey. Barge boards to be shadow line style, colour as per roof.  
Solar PV panels (34 no.) to be installed to the south EAST elevation of the roof.  
The lower walls are to be pre-stressed concrete panels.  
High level cladding to be box profile cladding, colour to be Merlin Grey.  
Rainwater goods to be black Upvc.  
Doors to be ber coloured Merlin Grey.

DRAWING ISSUED FOR PLANNING PURPOSES  
20/04/2026

CLIENT:  
RICHARD NEVILLE ESQ.  
AUCKLAND FARM,  
CODFORD ST MARY  
WILTSHIRE,  
BA12 0LY.

PROJECT:  
PROPOSED AGRICULTURAL BUILDING.

 **Michael Goff**  
Building Design  
& Planning  
Telephone: 07739 279042

|                             |                  |                     |
|-----------------------------|------------------|---------------------|
| SCALE:<br>1 : 100<br>(@ A1) | DRAWN:<br>M Goff | DATE:<br>12/04/2026 |
|-----------------------------|------------------|---------------------|

TITLE: ELEVATIONS.

Drawing No: NEV/PLN/003.