



A3

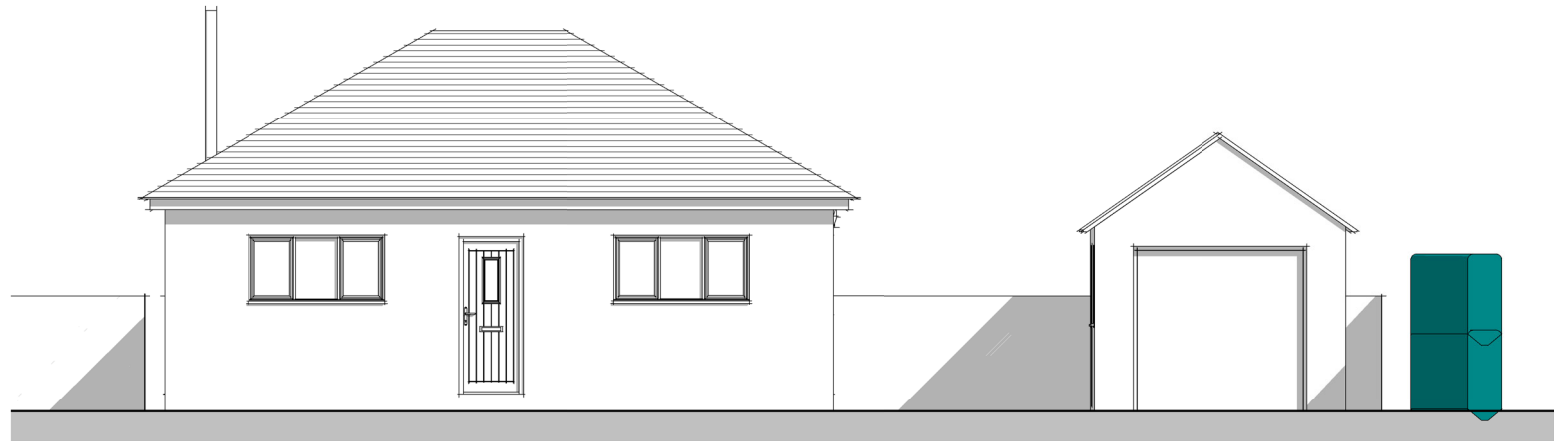


PL South Elevation - As Existing

1 : 100

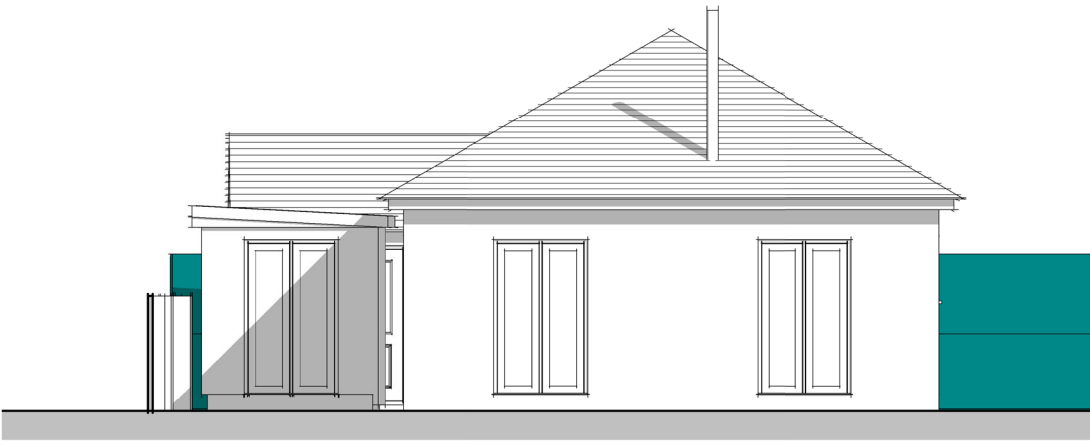


PL West Elevation - As Existing

1 : 100

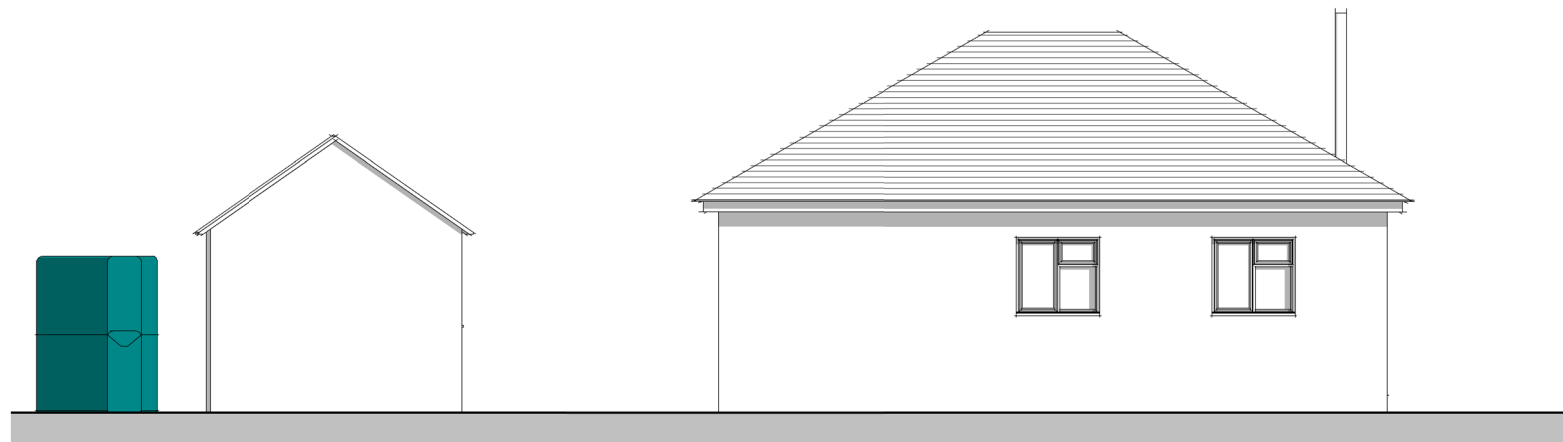

PL Nouth Elevation - As Existing

1 : 100

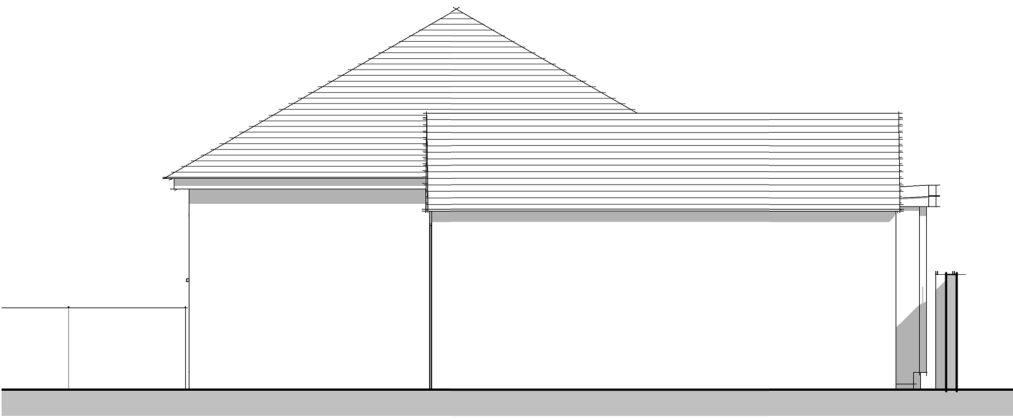

PL East Elevation - As Existing

1 : 100

Existing - Finishes

- Wall
- House

-

Painted recon stone walling
- Garage

-

Pebble Dash
- Roof
- Concrete profiled roof tiles
- Windows
- UPVc
- Doors
- UPVc



DRAWING NUMBER PREFIXED WITH  
**EX** = EXISTING DRAWING, NOT TO BE SCALED EXCEPT FOR PLANNING PURPOSES, BASED ON INFORMATION PROVIDED BY:  
**HDL**  
**SK** = SKETCH DRAWING, INFORMAL DRAWING, NOT FOR OFFICIAL USE, NOT TO BE USED FOR PLANNING PURPOSES, NOT TO BE SCALED.  
**PL** = DRAWING TO ACCOMPANY A PLANNING APPLICATION, CAN BE SCALED FOR PLANNING PURPOSES ONLY, NOT FOR CONSTRUCTION(NFC).  
**BR** = DRAWING FOR A BUILDING REGULATION APPLICATION AND APPROVAL ONLY, USE GIVEN DIMESNSION ONLY, NOT TO BE SCALED, NFC.  
**WD** = WORKING DRAWING, INCLUDES ADDITIONAL DETAIL OVER AND ABOVE BR DESIGNATION, USE GIVEN DIMENSION ONLY, NOT TO BE SCALED.

Status:  
**A3** FOR PLANNING PURPOSES

PROJECT TITLE:  
Extension and Alterations to  
The Elms, Barnes Green, SN15 5AG  
Mr and Mrs Sturgess

DRAWING:  
Elevations - As Existing

SCALE @ A3  
1 : 100

DATE:  
Mar'26

DRAWN BY  
CR

**HALZAC DESIGN LTD**  
ARCHITECTURAL DESIGN SERVICE  
1 Whitgift Cl, Grange Park, Swindon. SN5 6HQ  
halzacdesign@icloud.com halzacdesign.co.uk  
01793 951631 07801070166

|             |                 |      |
|-------------|-----------------|------|
| JOB NUMBER: | DRAWING NUMBER: | REV: |
| 26-002      | PL03            |      |

LATEST REVISION: