
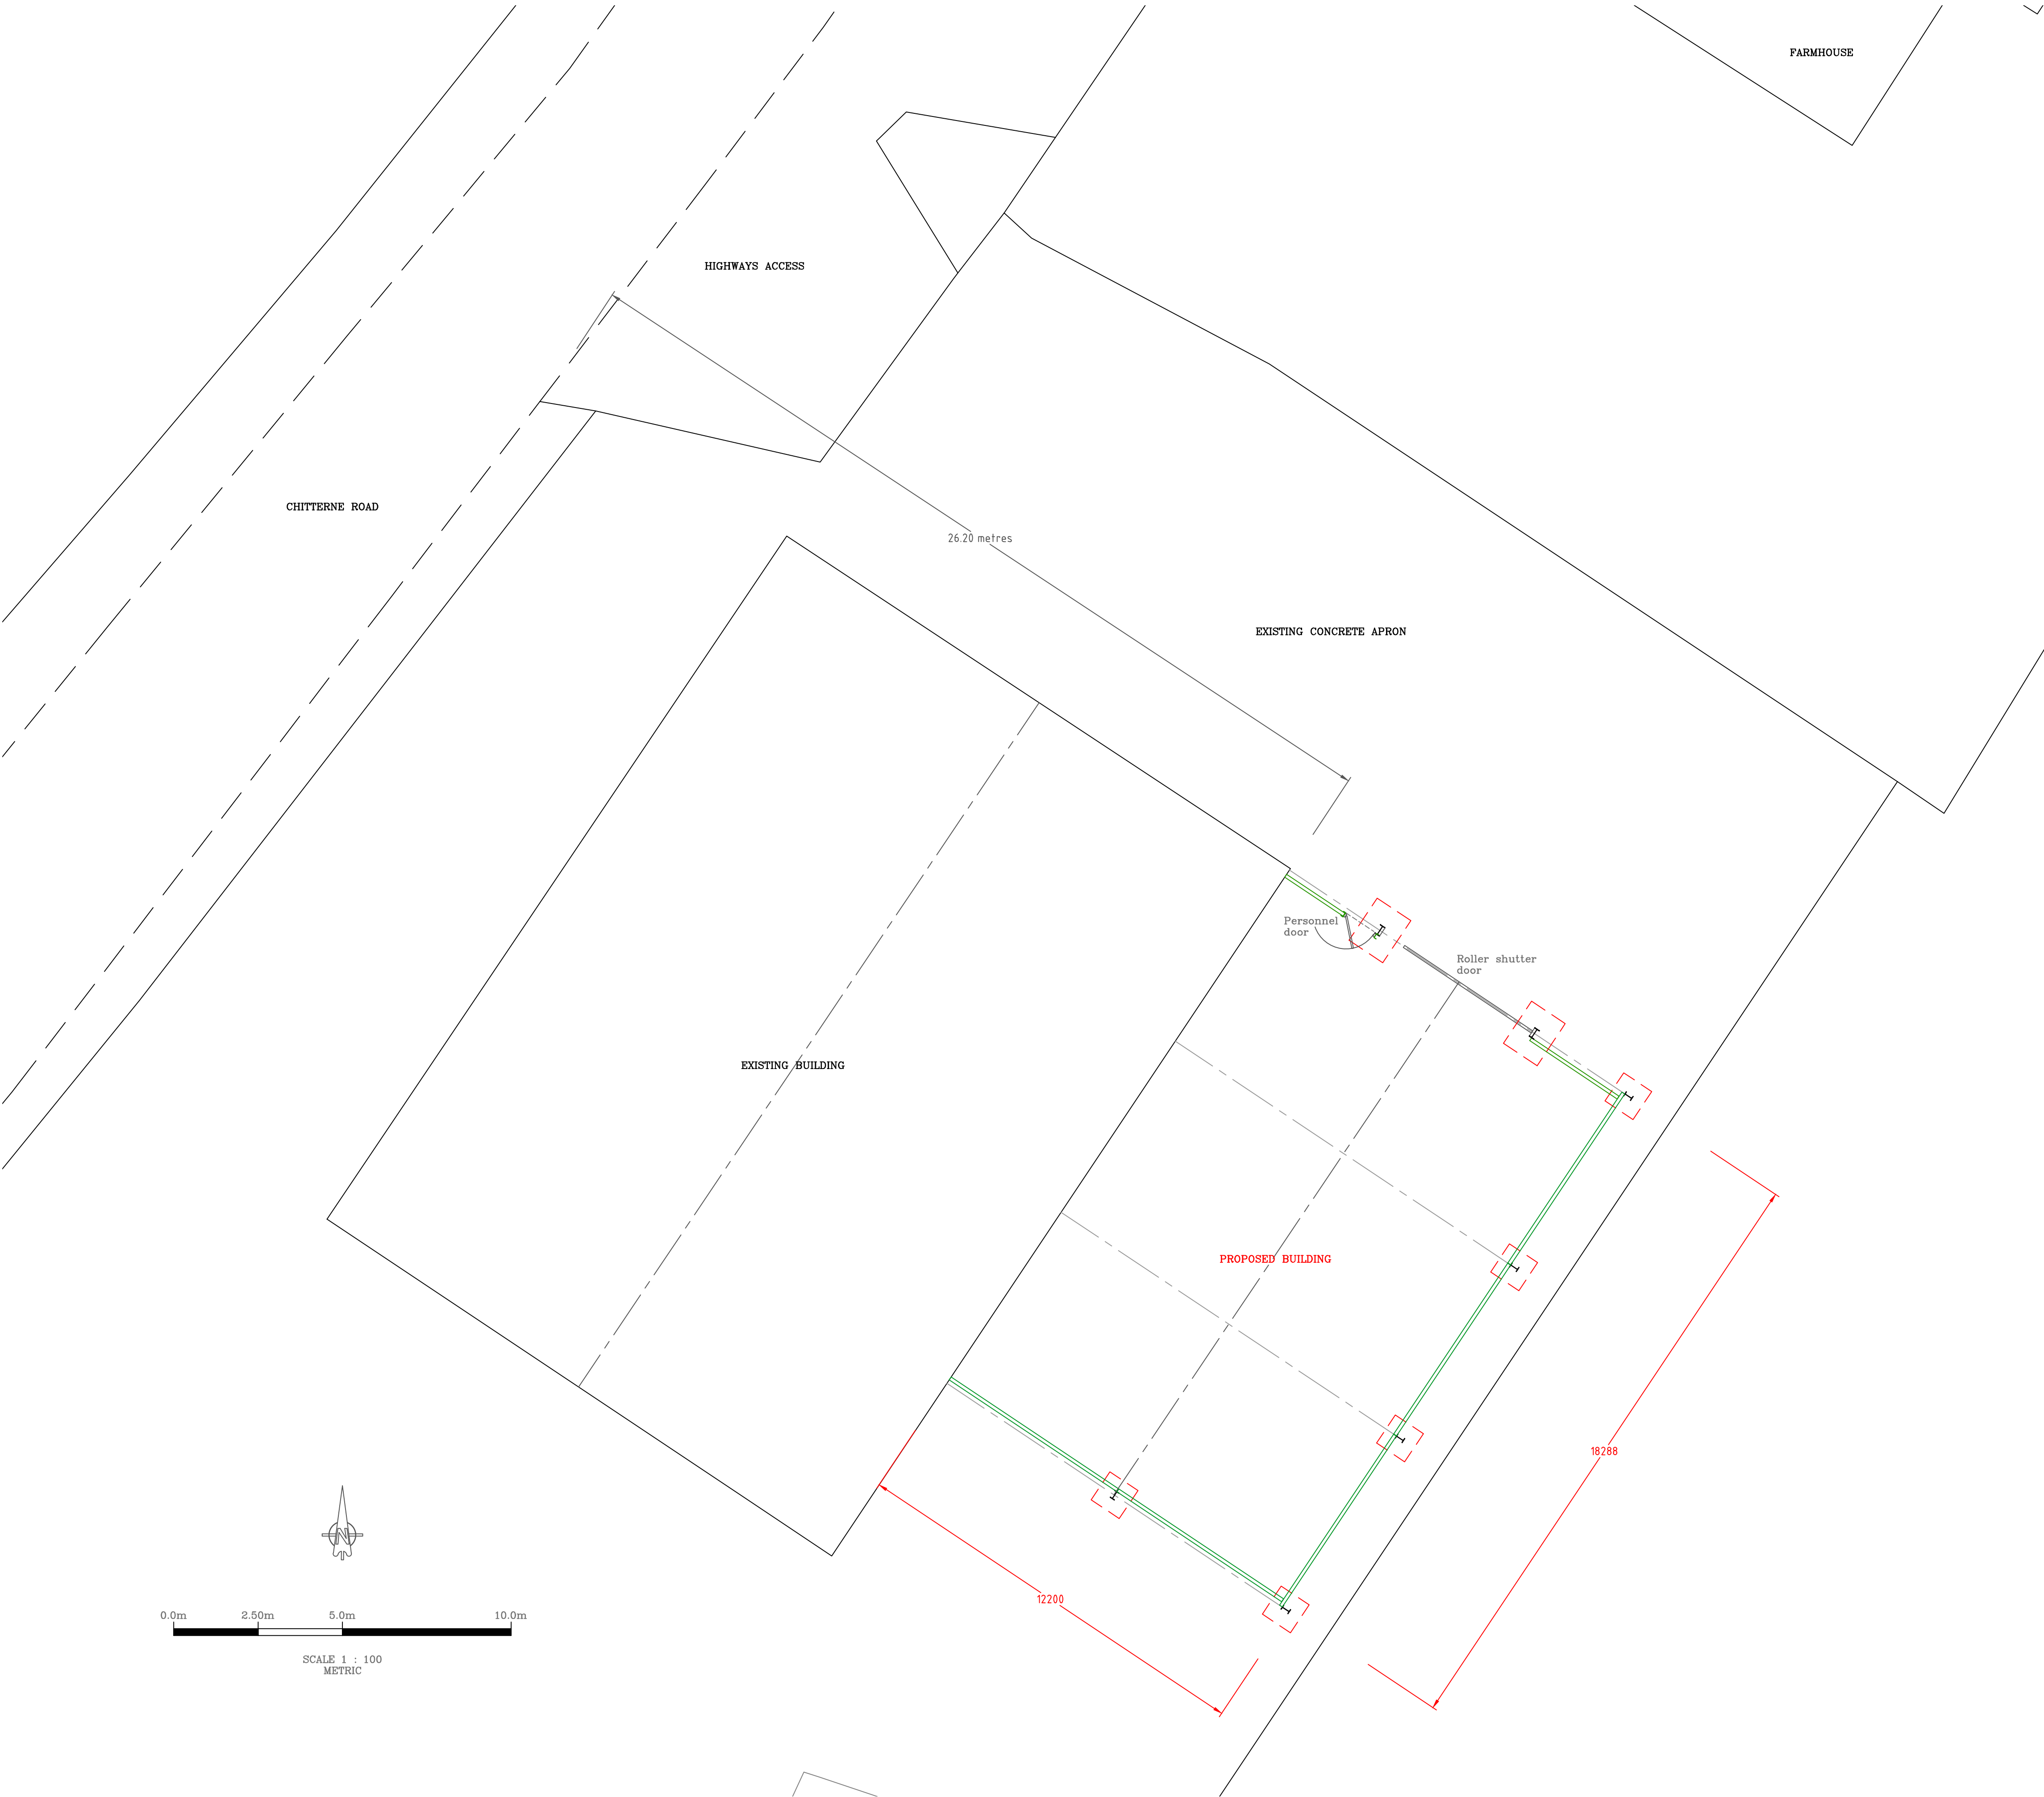



COPYRIGHT  
This drawing is the property of Michael Goff.  
The information given on it is protected by  
copyright and any form of copying or  
reproduction is strictly forbidden. The drawing  
remains the property of Michael Goff and is  
subject to recall without notice.

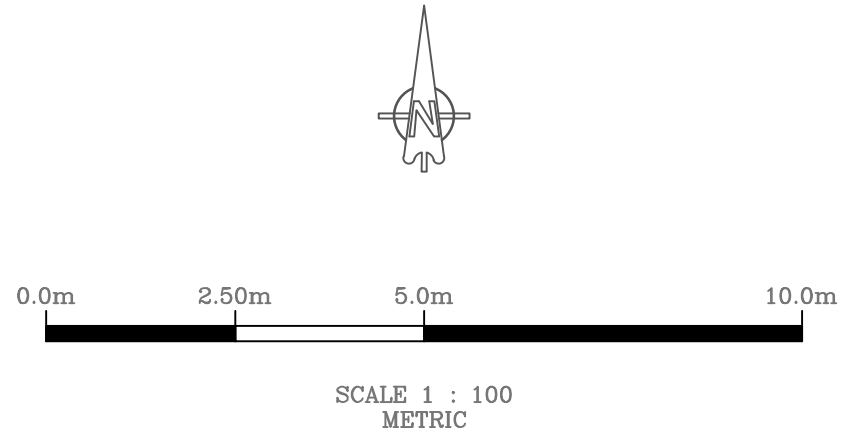

DRAWING ISSUED FOR PLANNING PURPOSES  
20/04/2026

CLIENT:  
RICHARD NEVILLE ESQ.  
AUCKLAND FARM,  
CODFORD ST MARY  
WILTSHIRE,  
BA12 0LY.

PROJECT:  
PROPOSED AGRICULTURAL BUILDING.

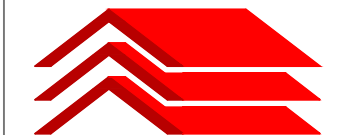 **Michael Goff**  
Building Design  
& Planning  
Telephone: 07739 279042

|                             |                  |                     |
|-----------------------------|------------------|---------------------|
| SCALE:<br>1 : 100<br>(@ A1) | DRAWN:<br>M Goff | DATE:<br>12/04/2026 |
|-----------------------------|------------------|---------------------|

TITLE: SITE PLAN.

Drawing No: NEV/PLN/002.