
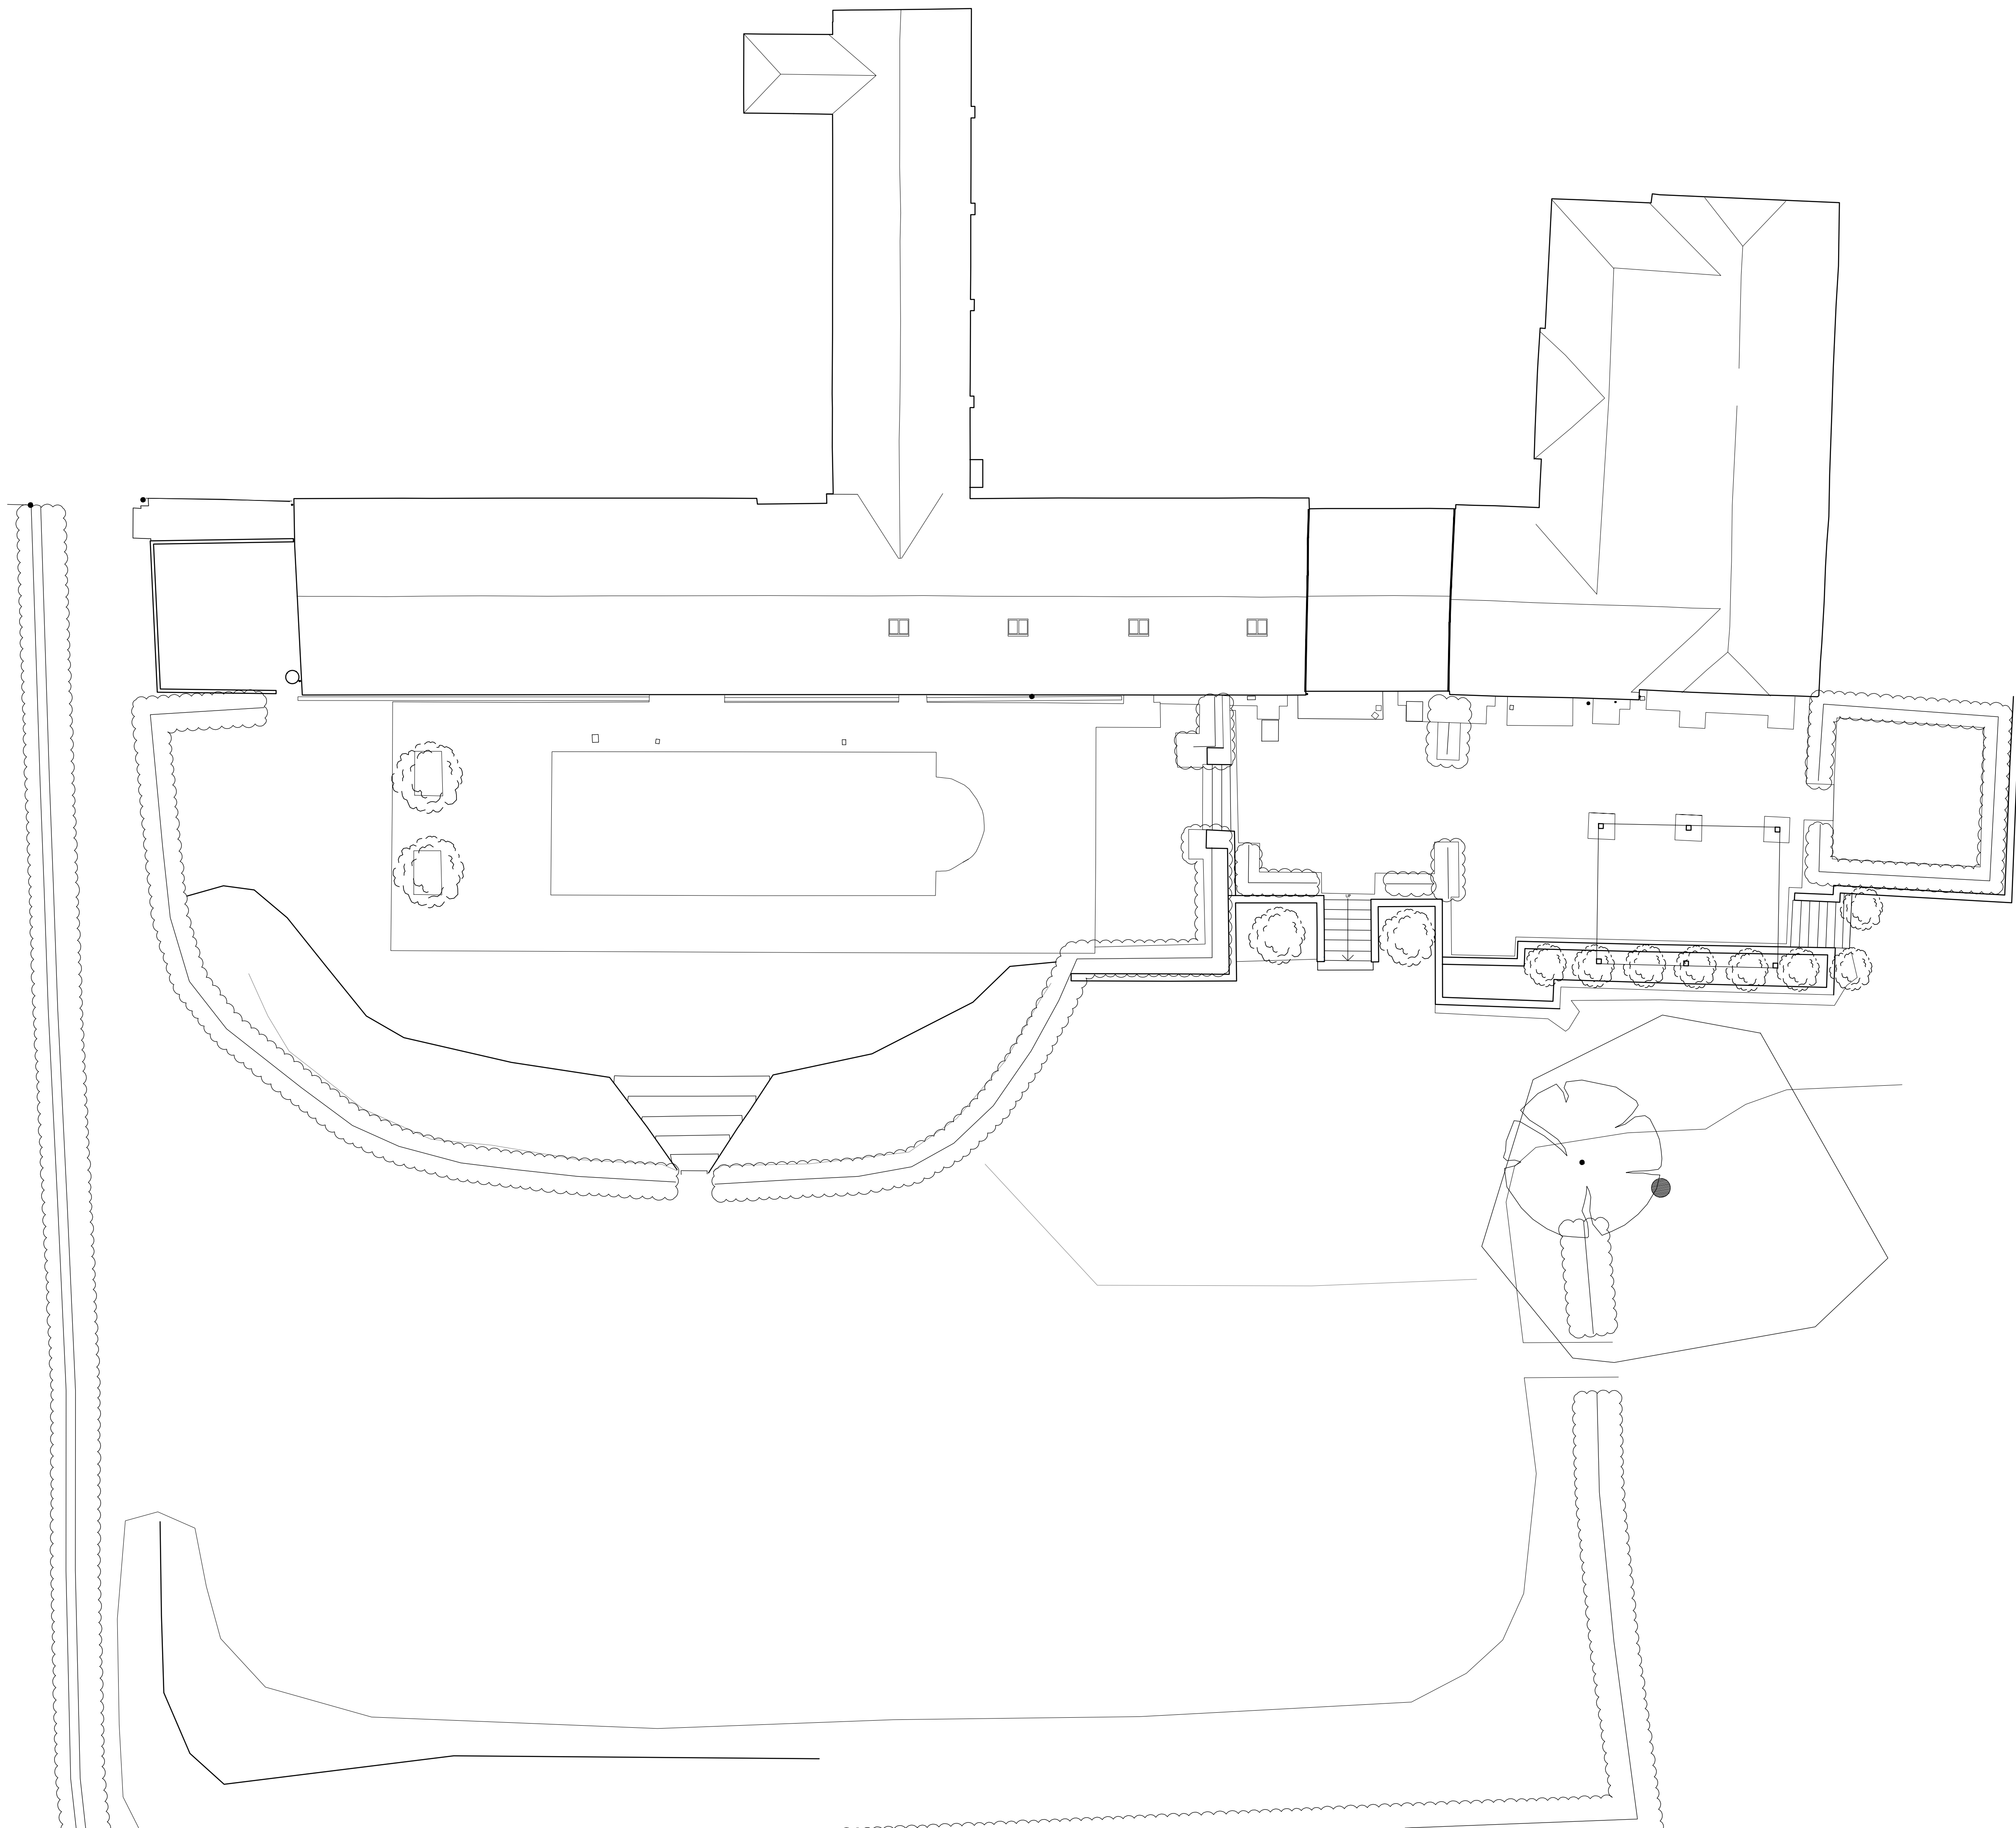


Rev.	BH	JH	19.05.25	First Issue
DR.	DR.	CH.	Date	Notes
PROJECT		Great Lodge Farm		
DRAWING		Proposed Site Plan		
DRAWING No.		4401_P_002		
SCALE		1:100 @ A1		DATE May 2025
		1:200 @ A3		

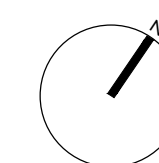

**llewellyn
harker
lowe**