





FRONT ELEVATION
Scale 1:100

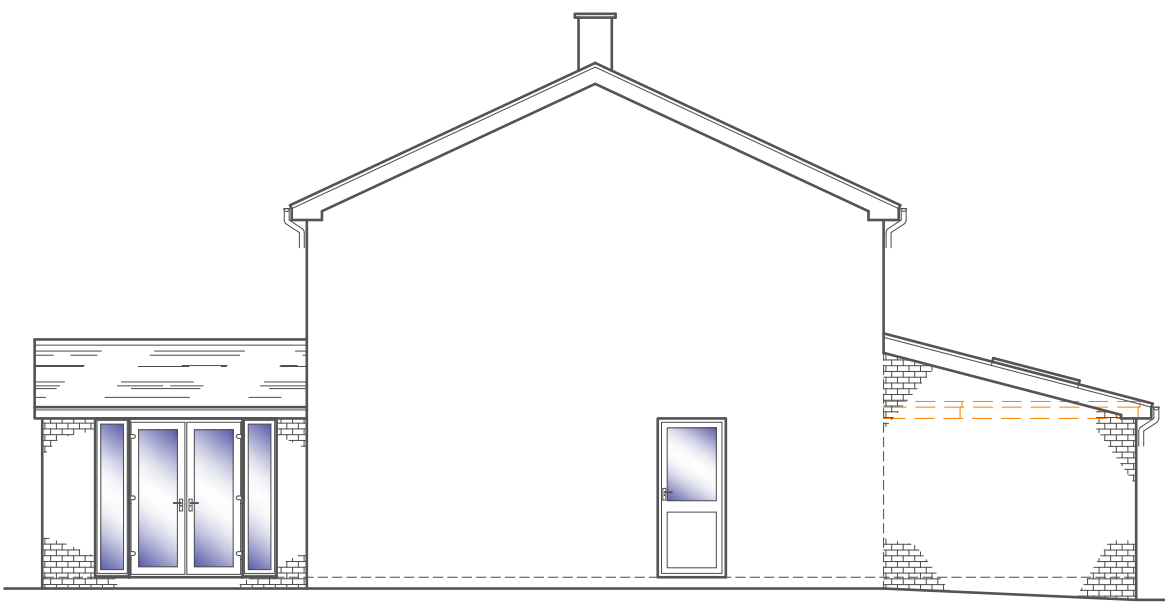



SIDE ELEVATION
Scale 1:100




REAR ELEVATION
Scale 1:100

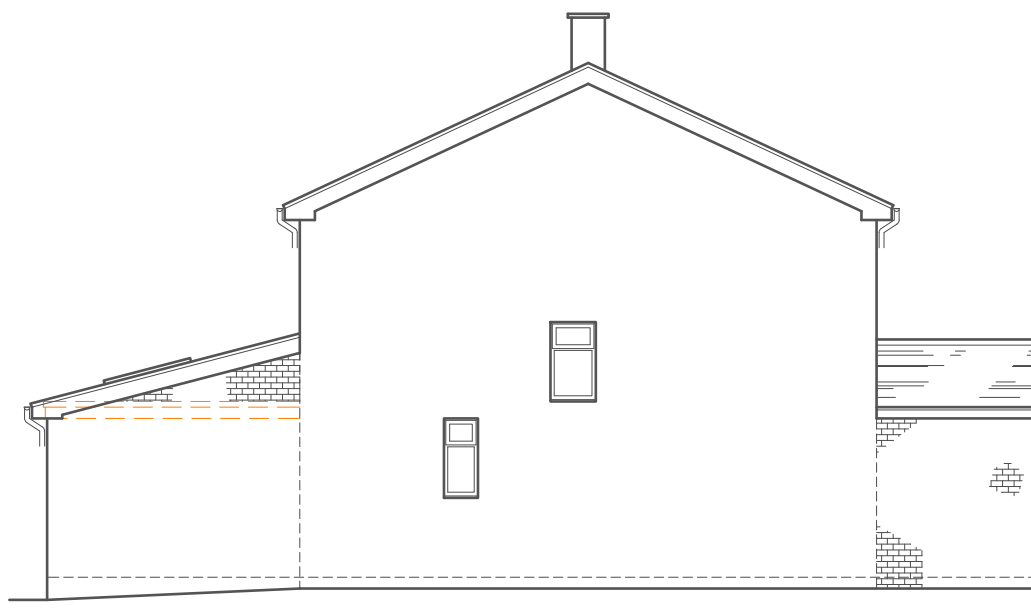


SIDE ELEVATION
Scale 1:100

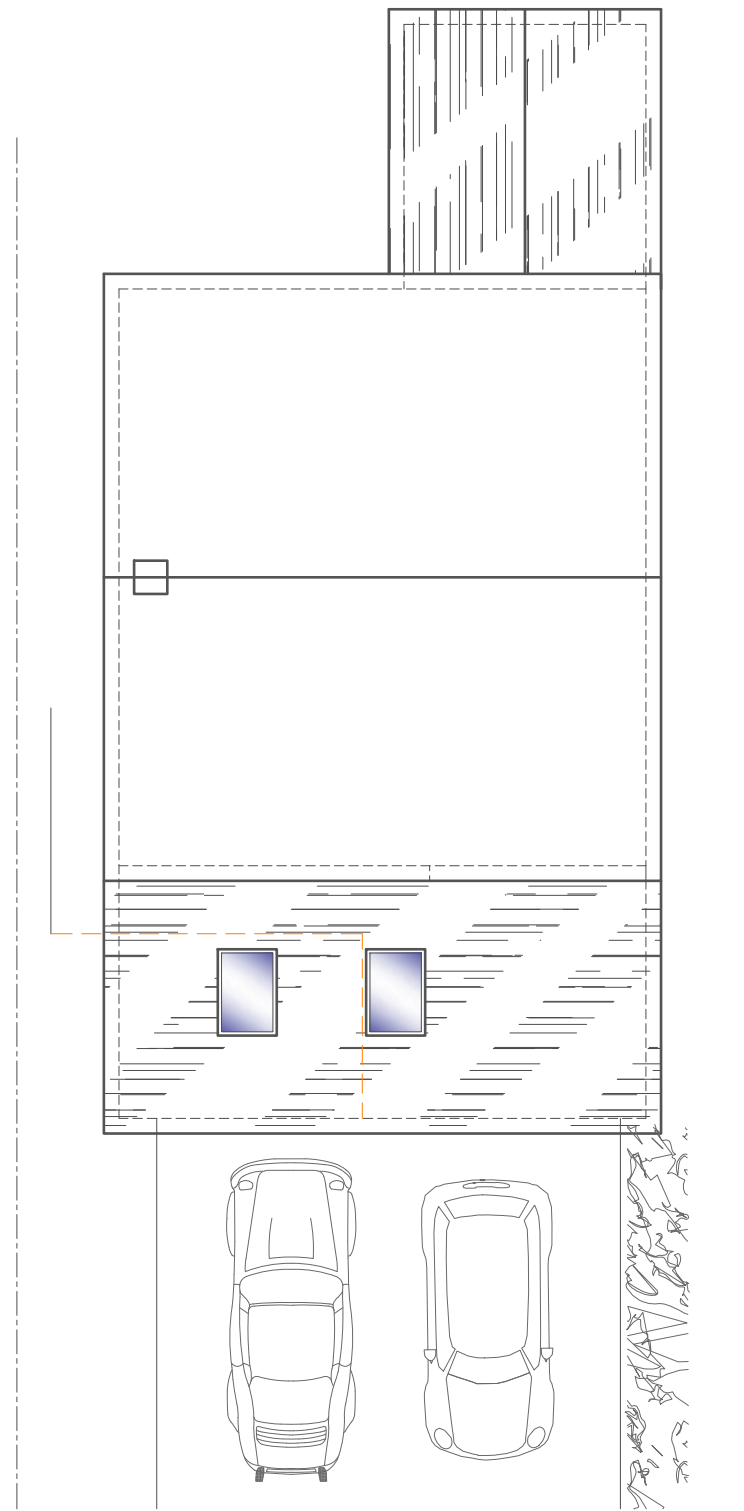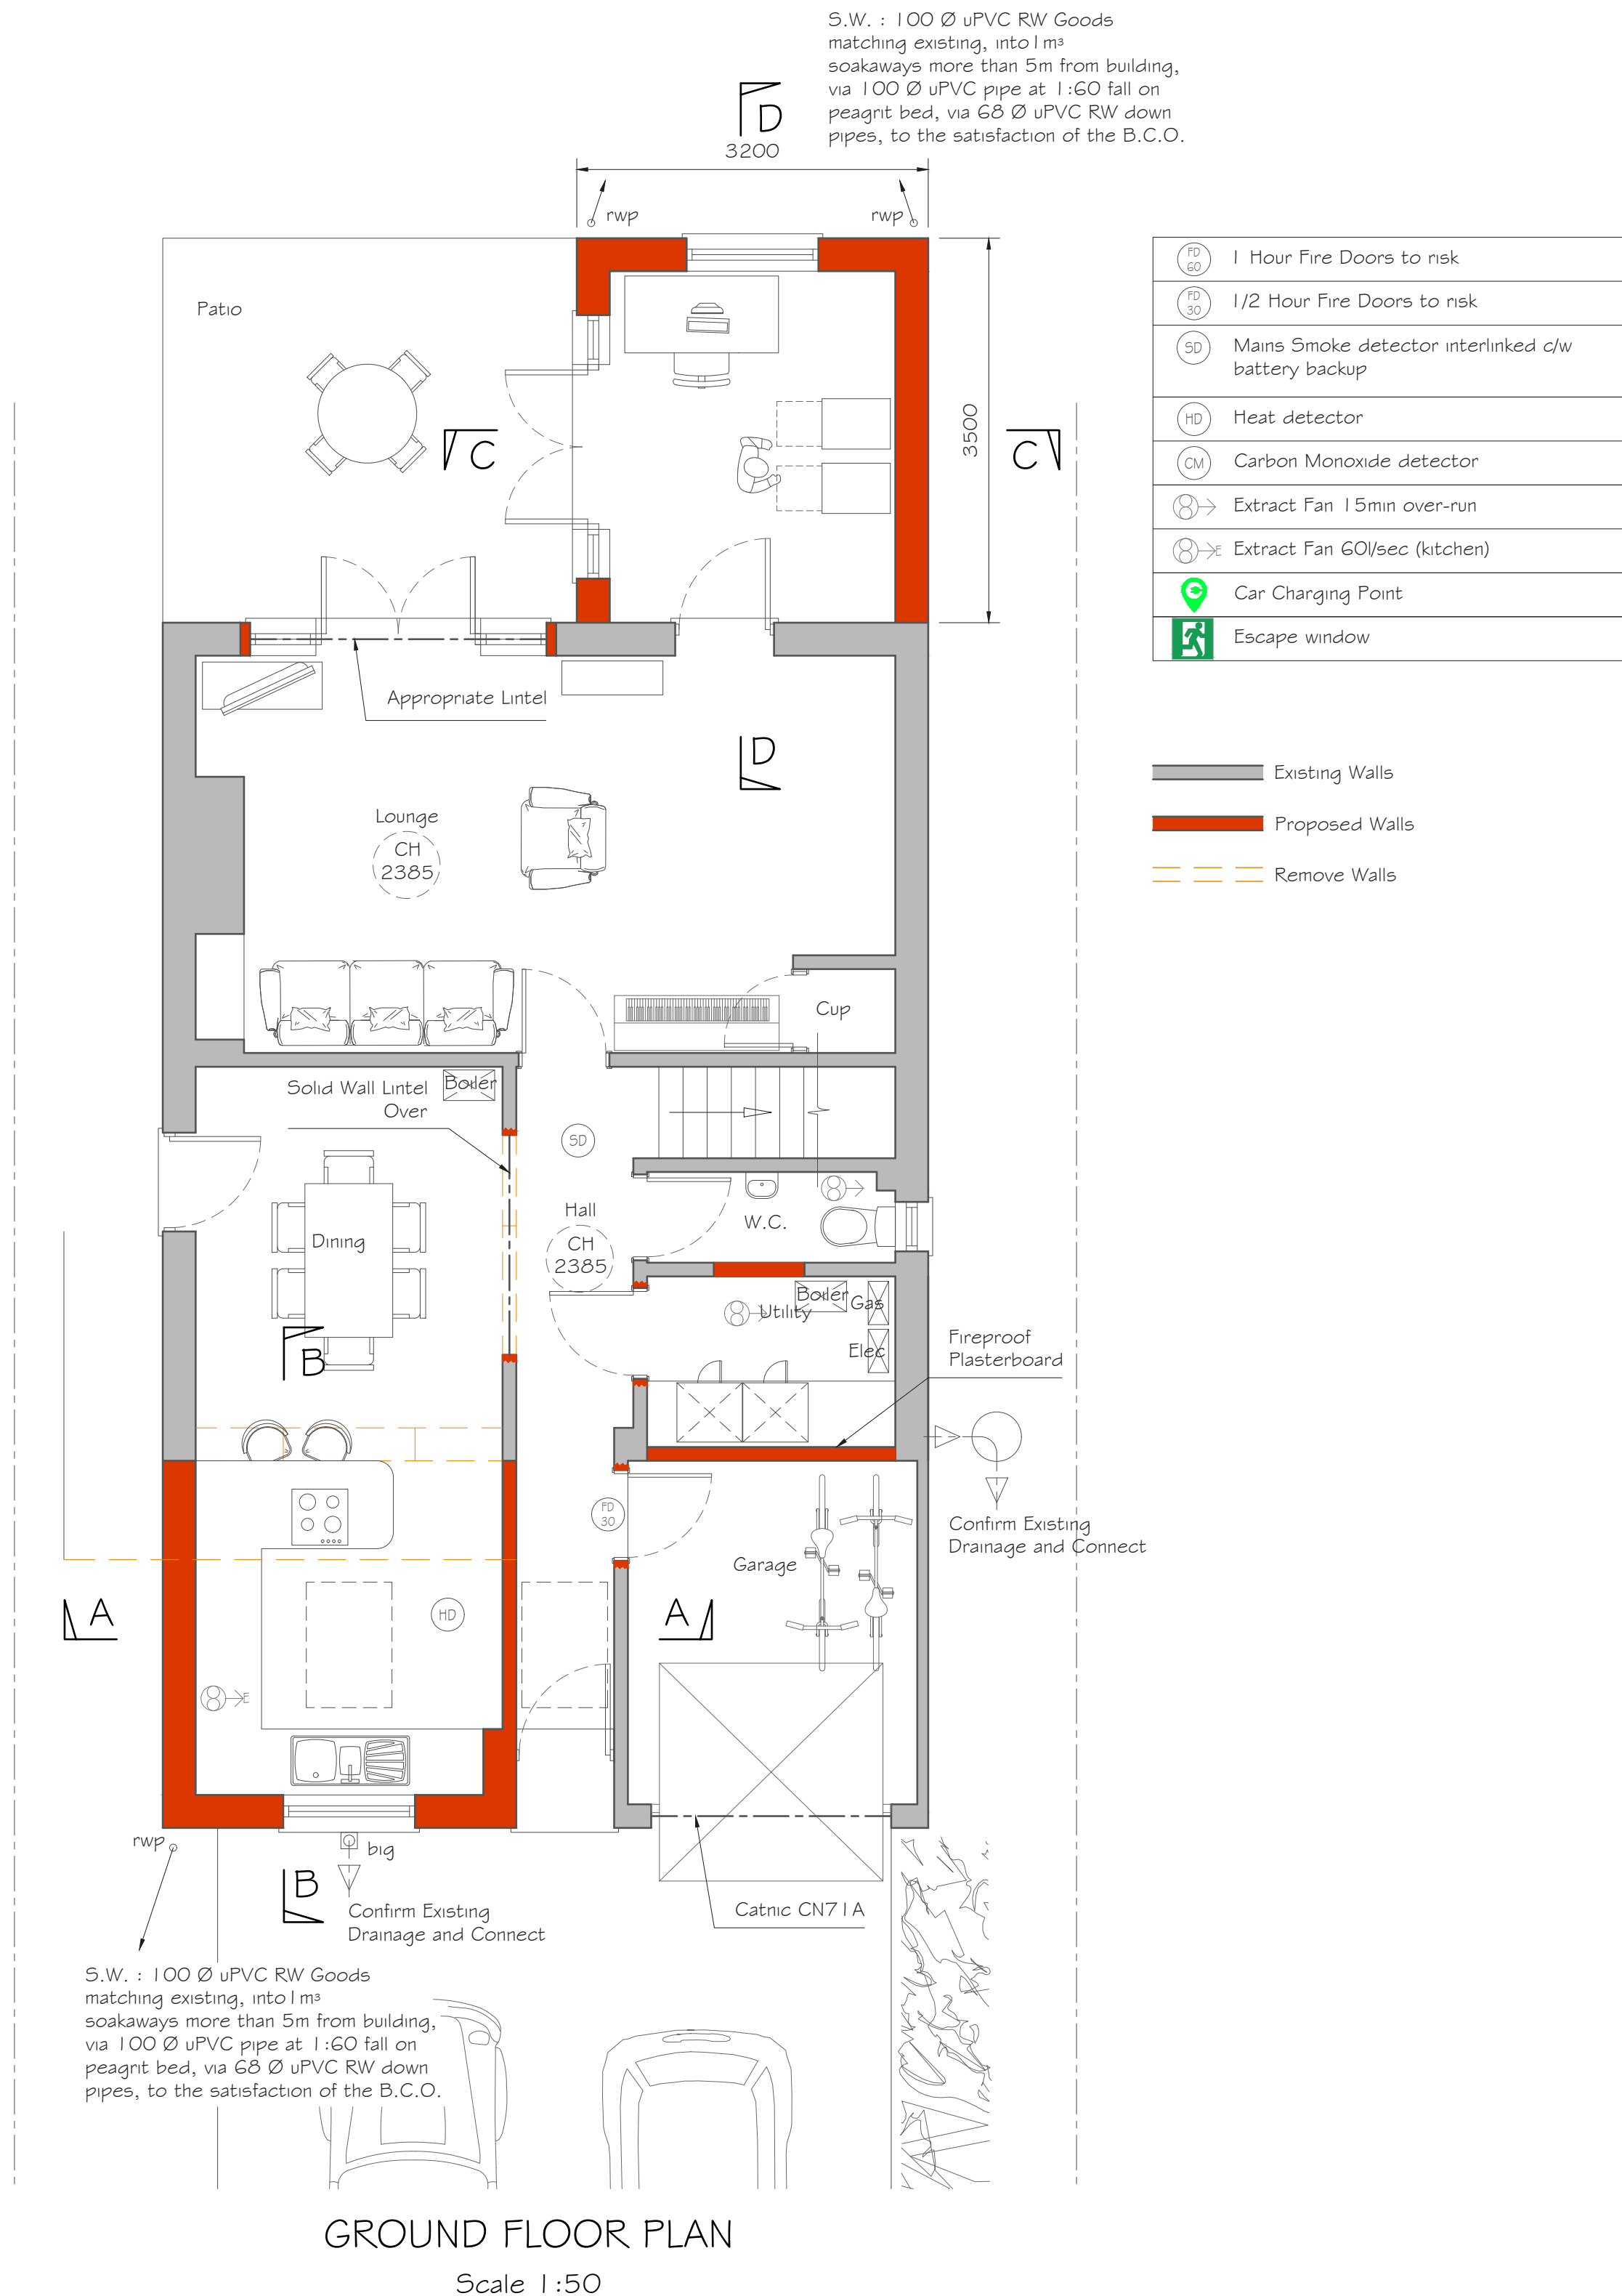

ROOF PLAN
Scale 1:100

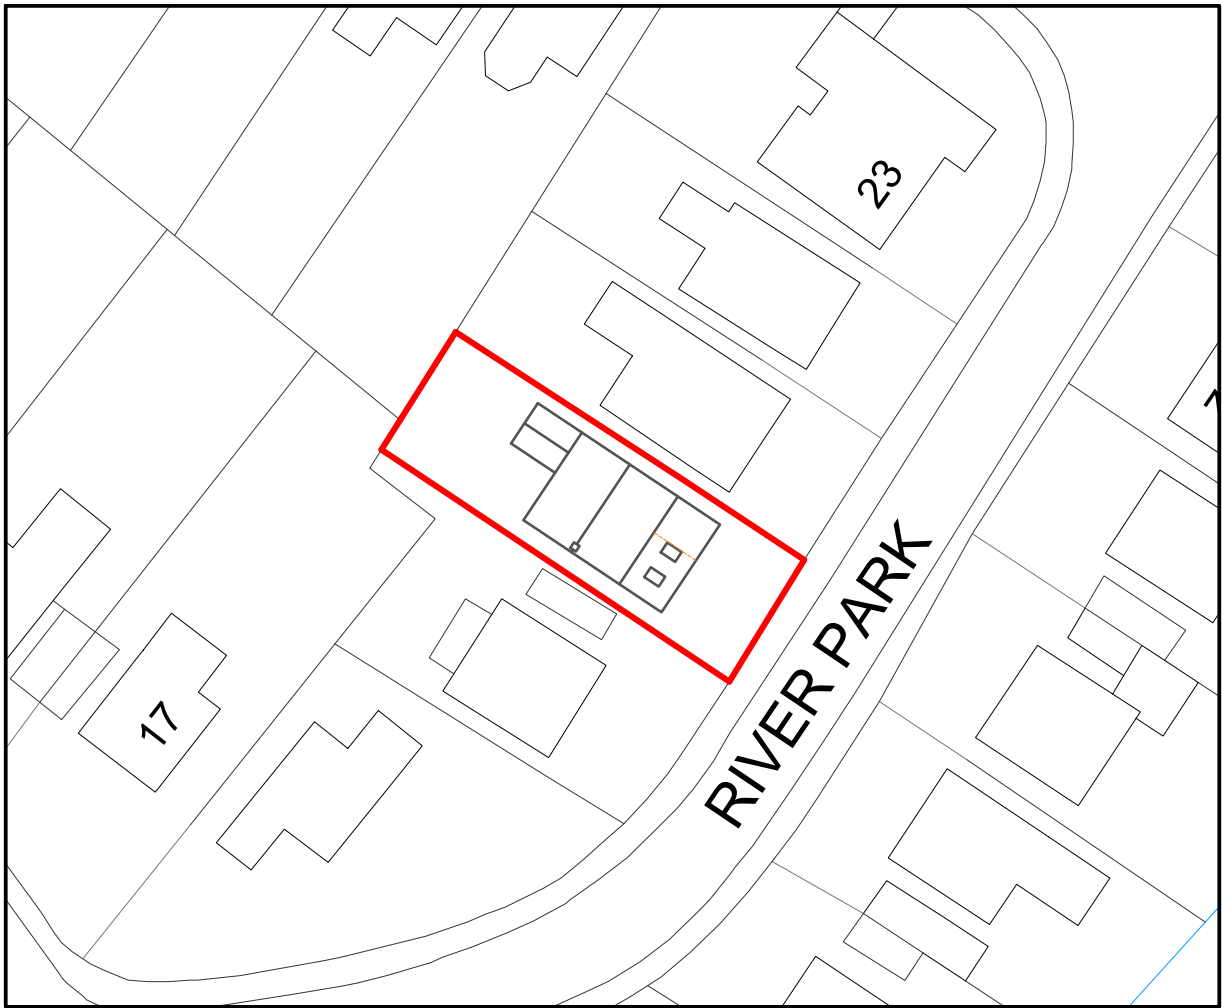

BLOCK PLAN
Scale 1:500

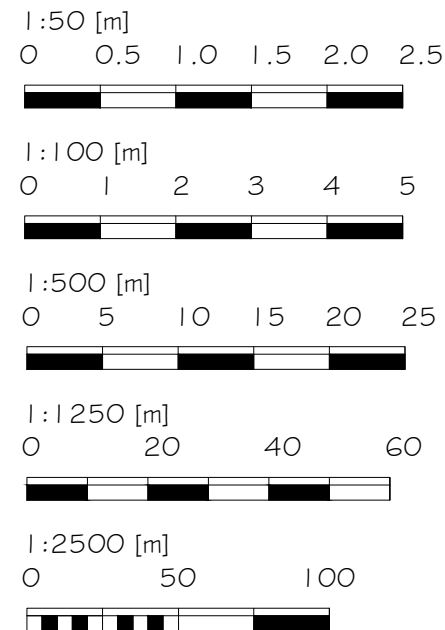

Alex Dawson www.addraughting.co.uk alex@addraughting.co.uk 01672 511412 07791 341698		 AD DRAUGHTING ARCHITECTURAL SERVICES
59 Barrow Close Marlborough Wiltshire SN8 2BE		
Client		
MR & MRS BUZZING		
Job Title		
EXTENSION AT: 20 RIVER PARK, MARLBOROUGH, WILTSHIRE, SN8 1NH.		
Drawing Title		
PROPOSED ELEVATIONS AND PLANS		
Scale		
A5 SHOWN		
Date 20/04/2026		Drawn AD
Drawing No.		Rev
1623-02		E