


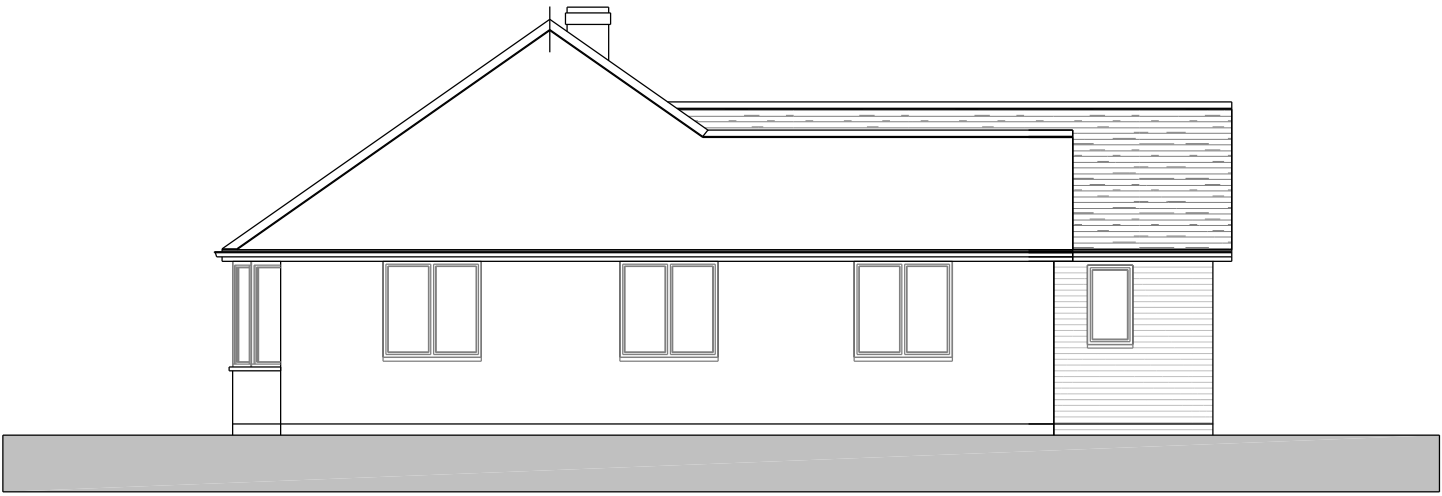

PROPOSED FRONT ELEVATION
Scale 1:100 @ A3 / 1:50 @ A1



PROPOSED SIDE ELEVATION
Scale 1:100 @ A3 / 1:50 @ A1



PROPOSED SIDE ELEVATION
Scale 1:100 @ A3 / 1:50 @ A1



PROPOSED REAR ELEVATION
Scale 1:100 @ A3 / 1:50 @ A1

