


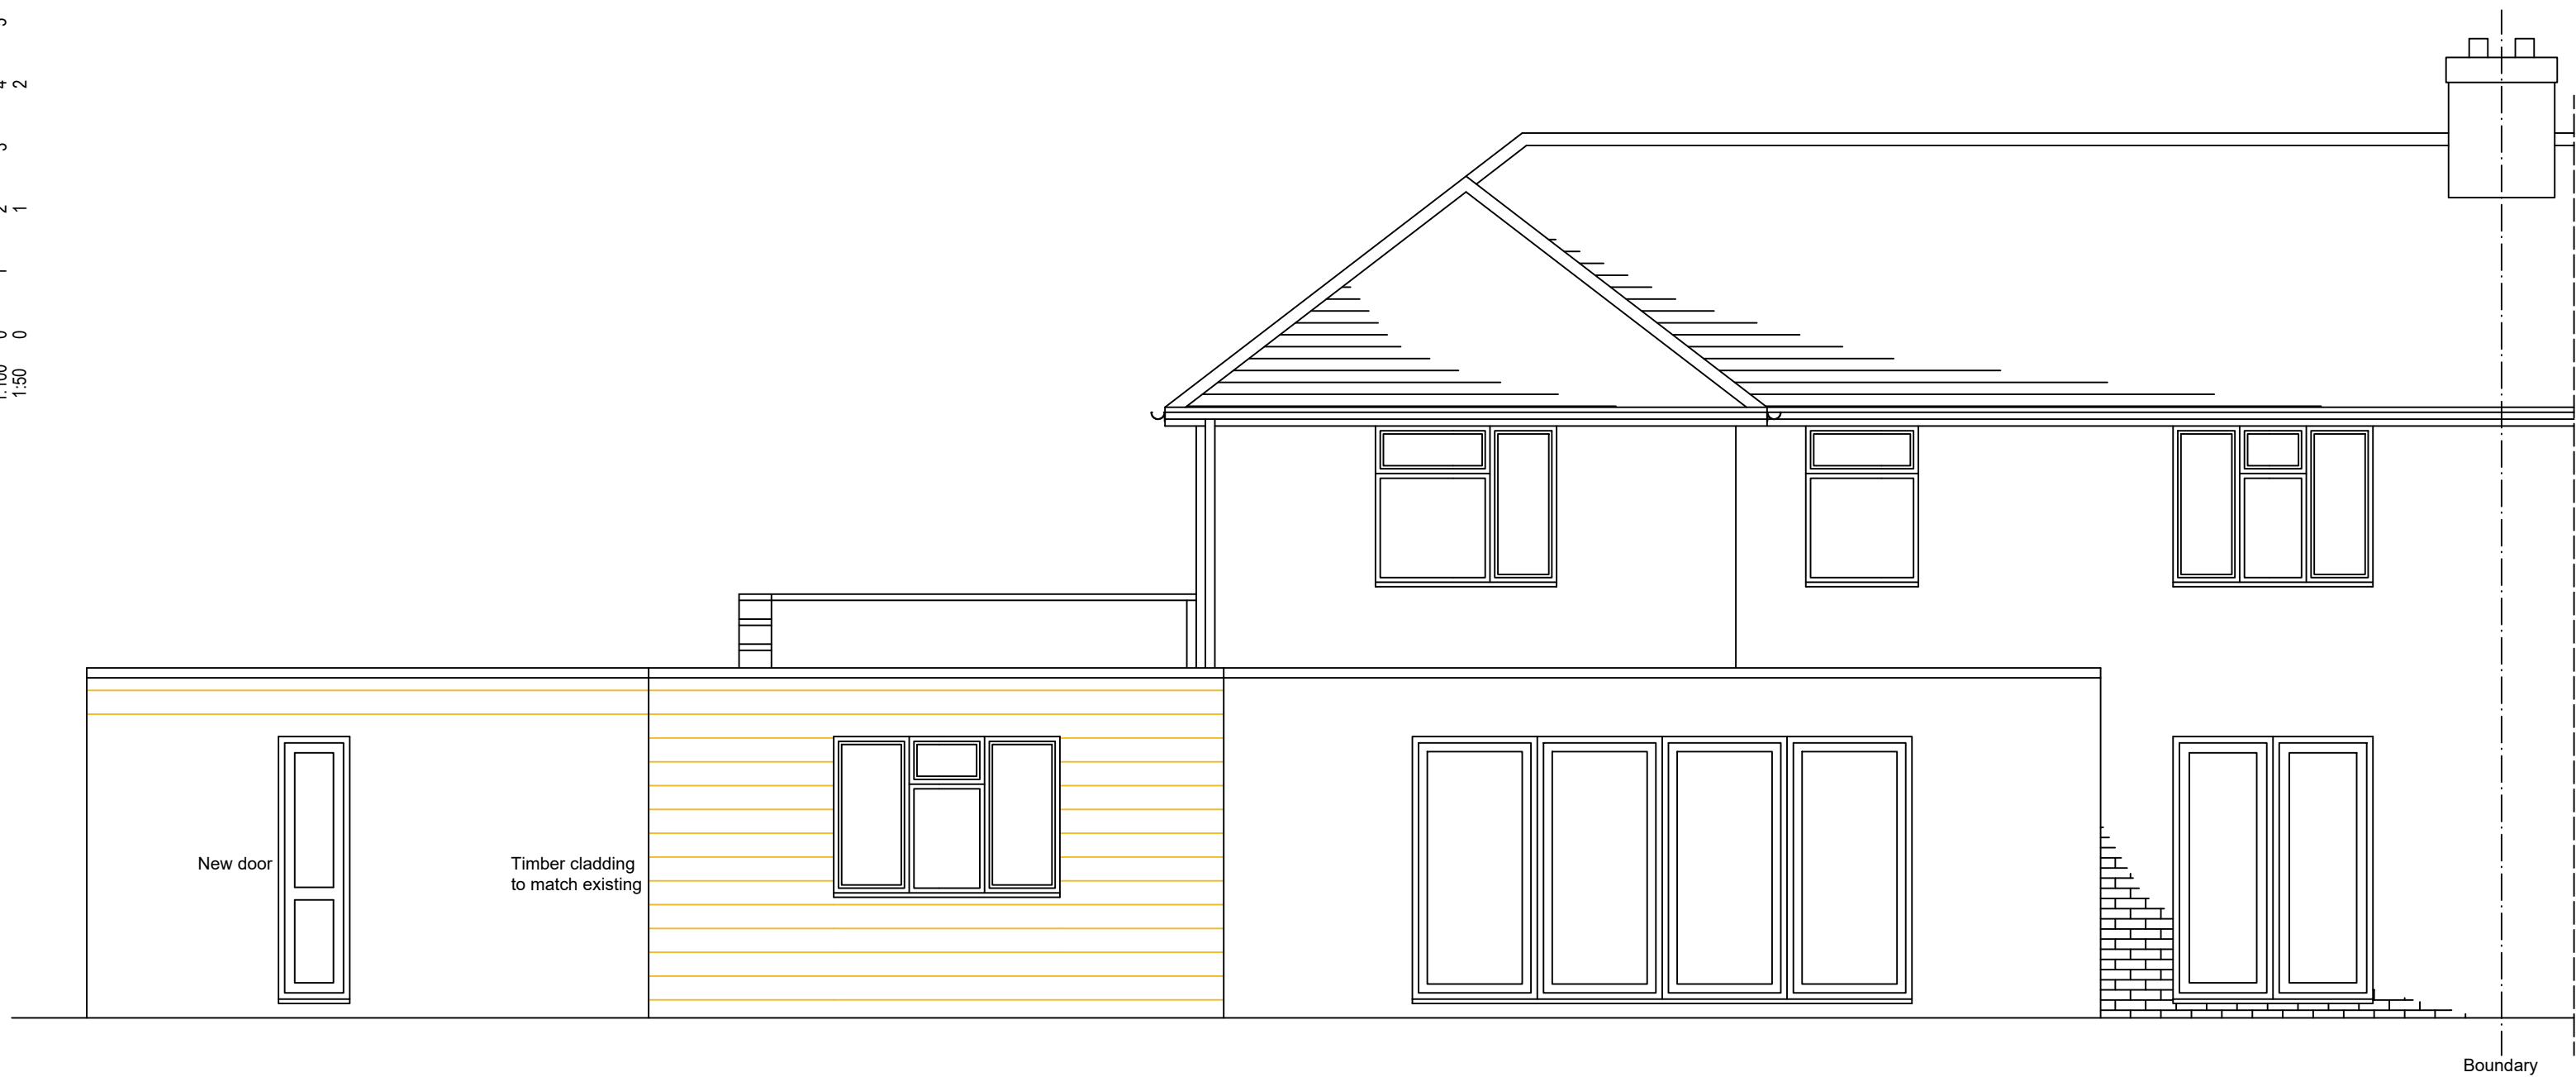


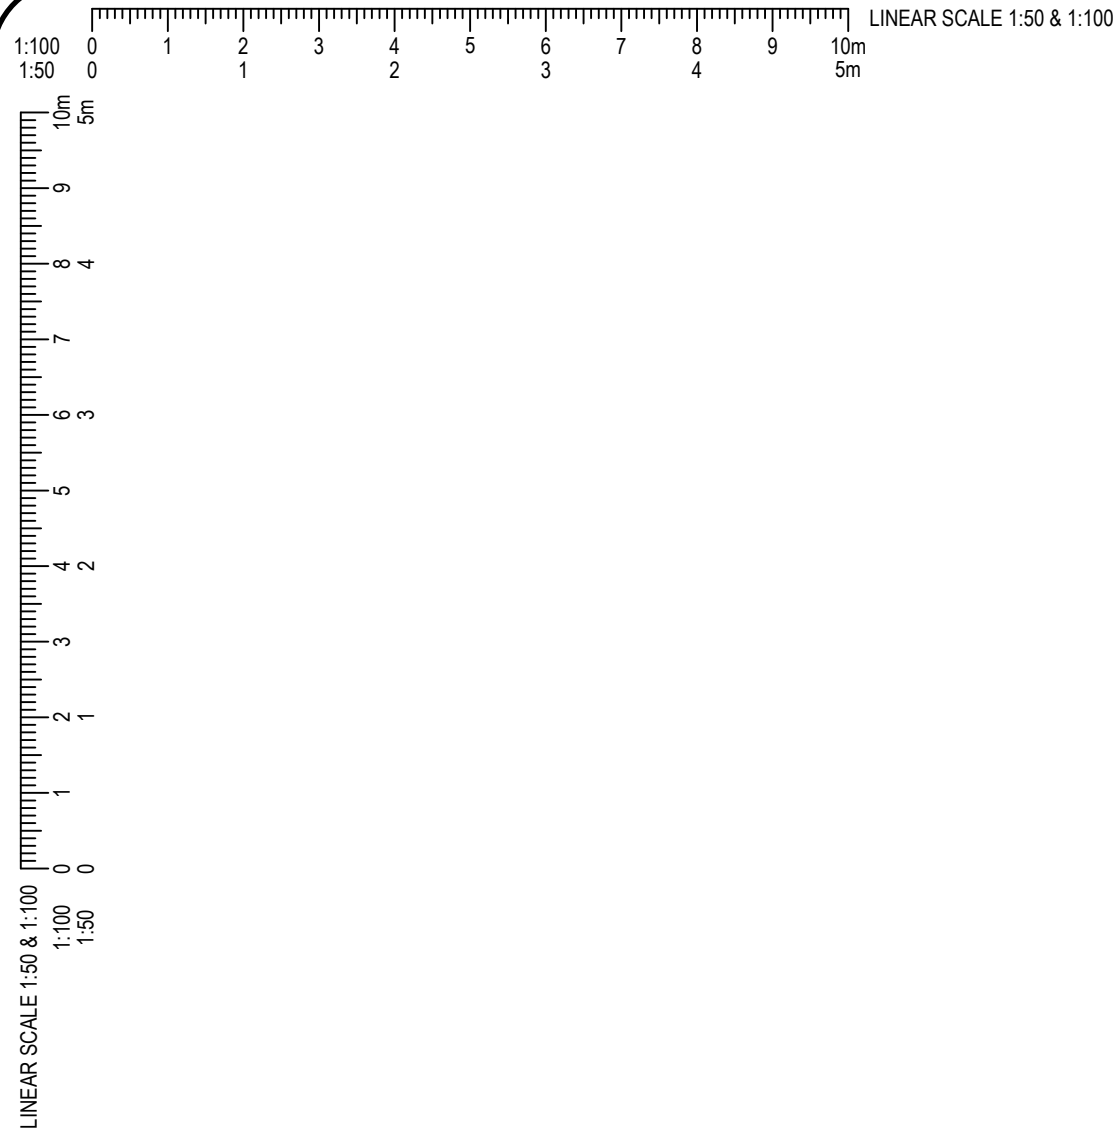

PROPOSED REAR ELEVATION
(scale 1:50)

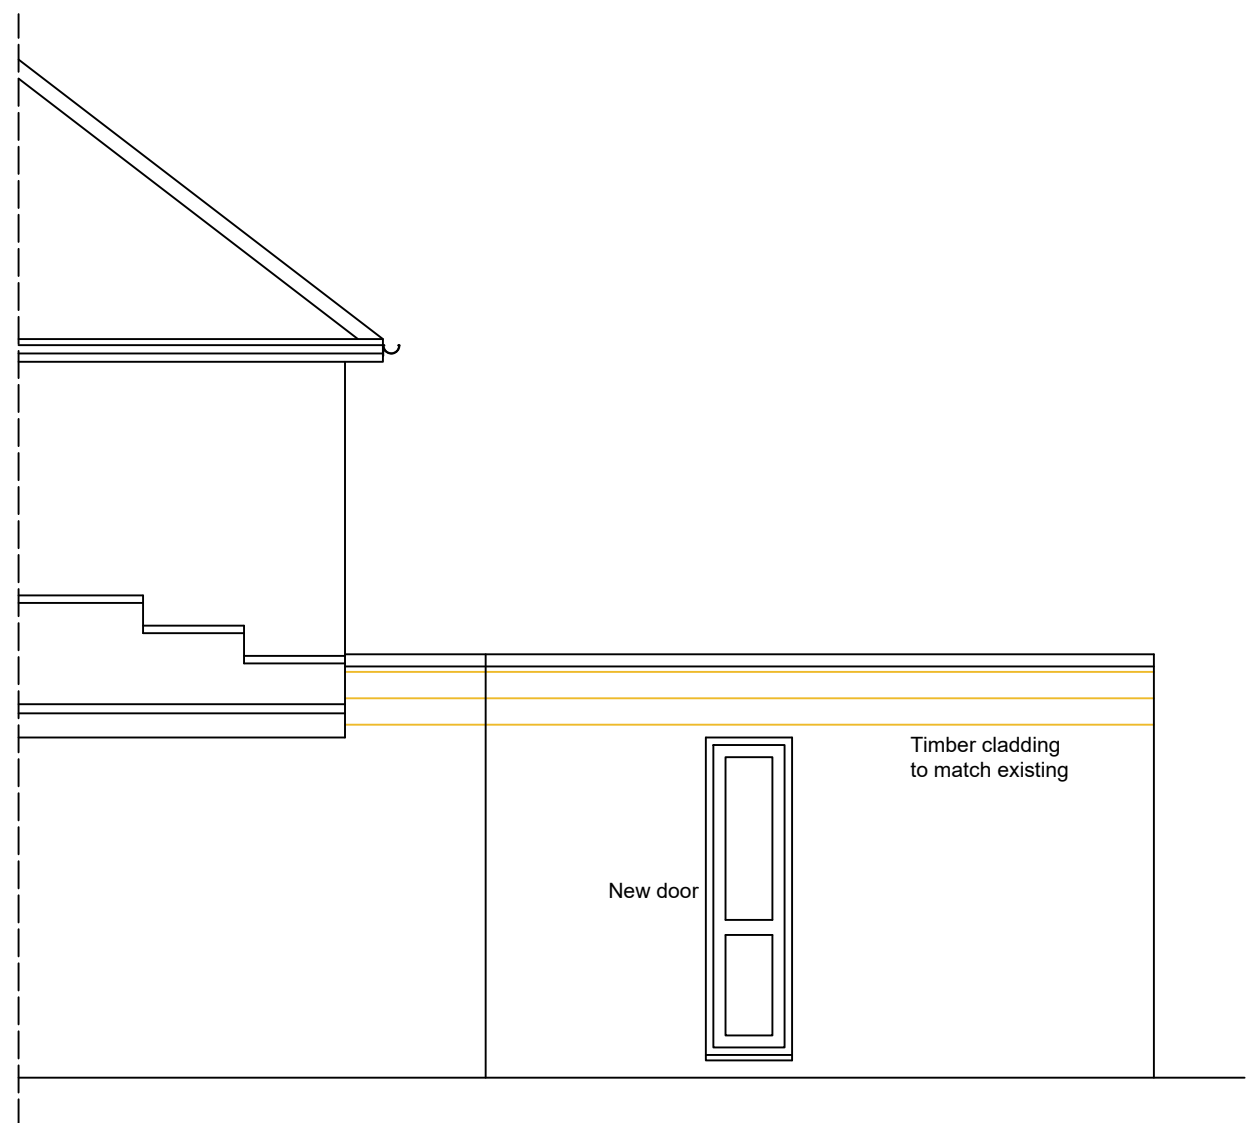

PROPOSED PART SIDE ELEVATION
(scale 1:50)

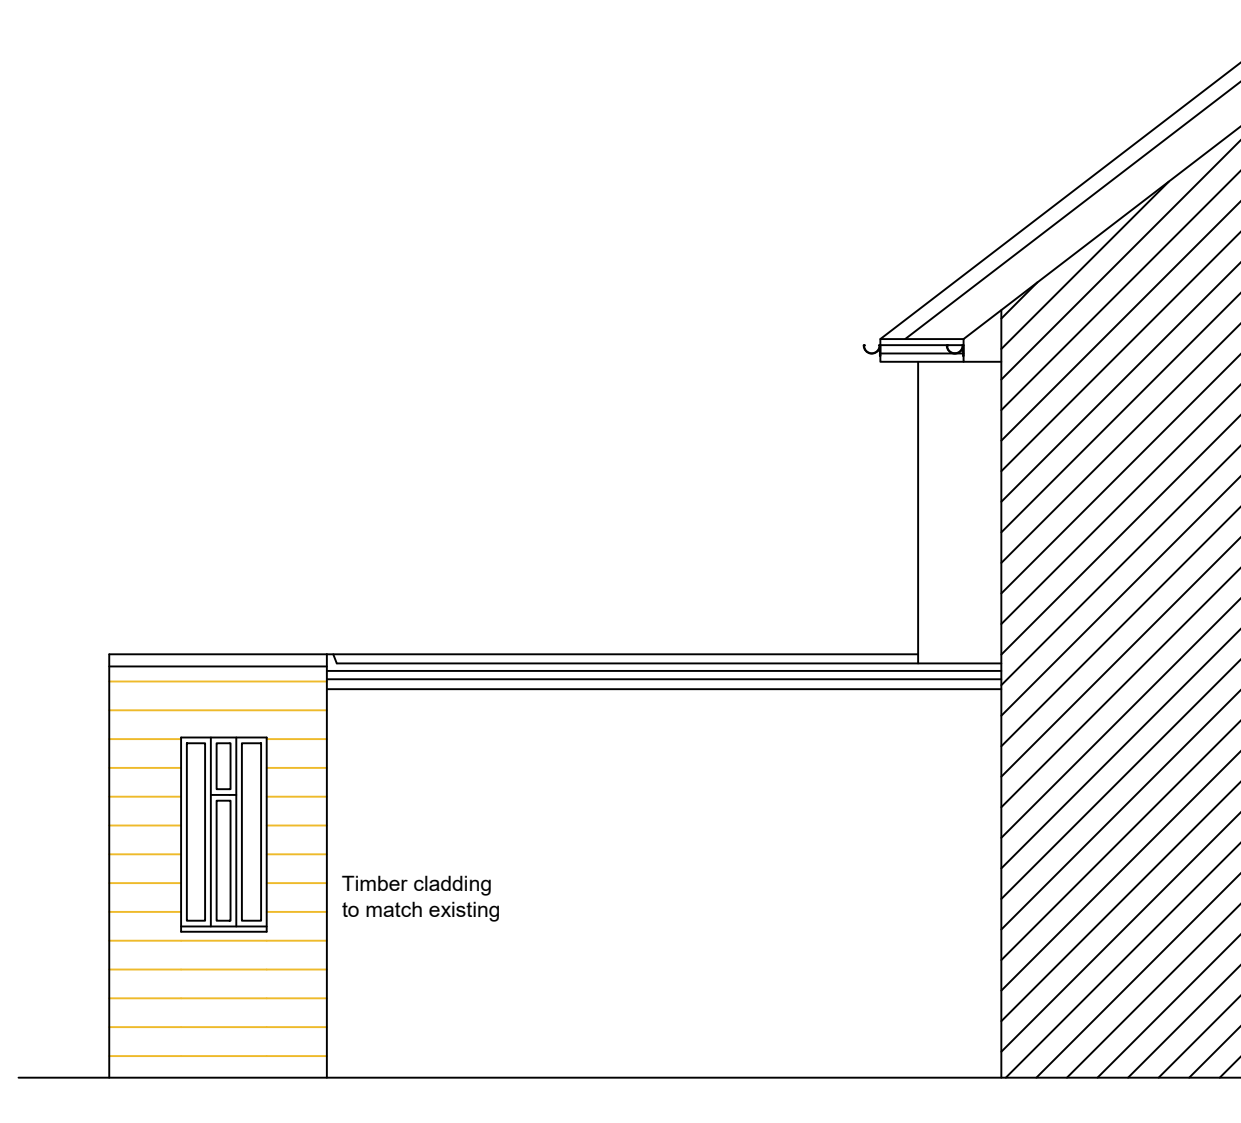

PROPOSED ADJ. PART SIDE ELEVATION
(scale 1:50)



ADDRESS
8 WELLINGTON DRIVE,
DEVIZES,
SN10 2JL

PROJECT
ENCLOSING THE SPACE BETWEEN
THE GARAGE AND THE UTILITY ROOM

SCALE
AS SHOWN

DWG NO
SRV100.26.
10224

SHEET
003

REV
B

DRAWN
K. MILLER

DATE
APRIL-2026

THESE DRAWINGS ARE PRODUCED TO OBTAIN PLANNING AND
BUILDING REGULATIONS APPROVAL ONLY AND COPYRIGHT OF
THE DESIGNER, ALL DIMENSION TO BE CHECKED ON SITE.