


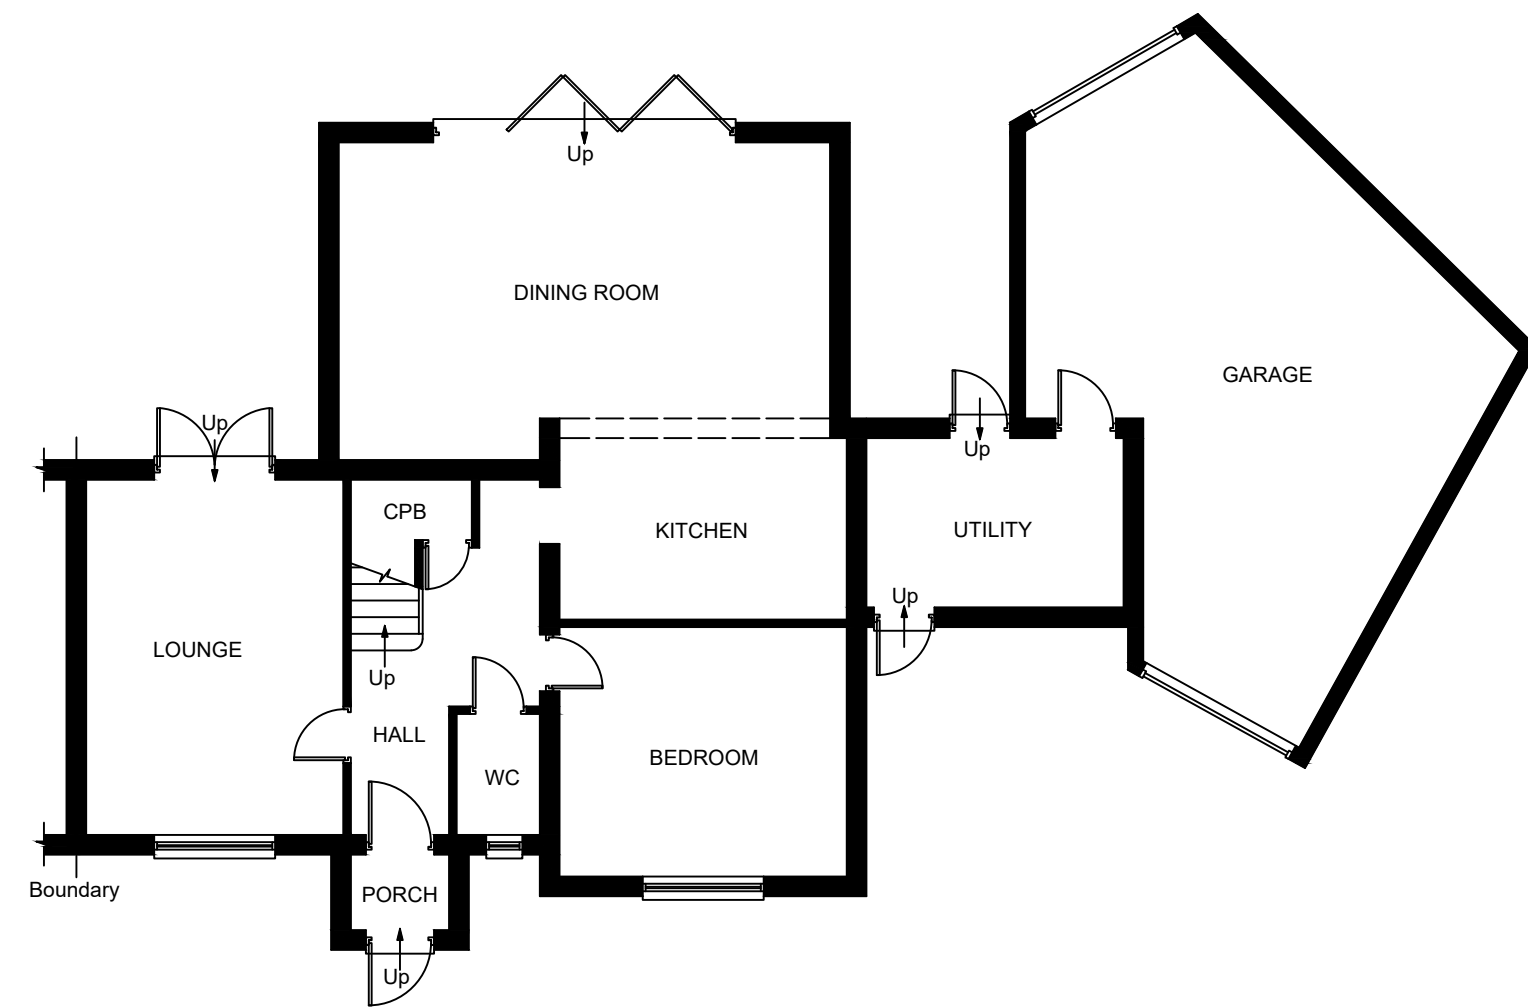


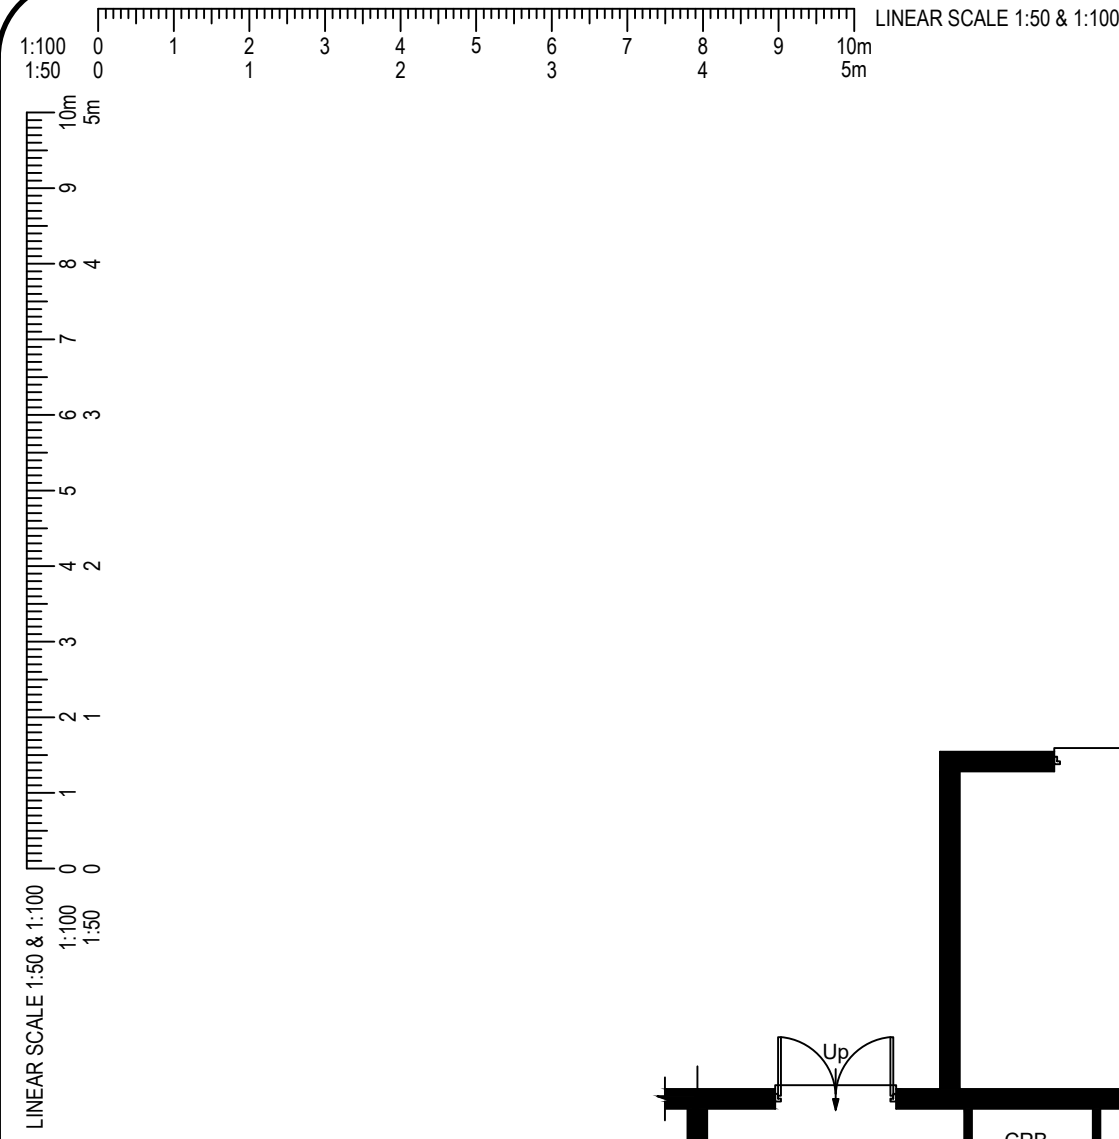


EXISTING GROUND FLOOR PLAN
(scale 1:100)

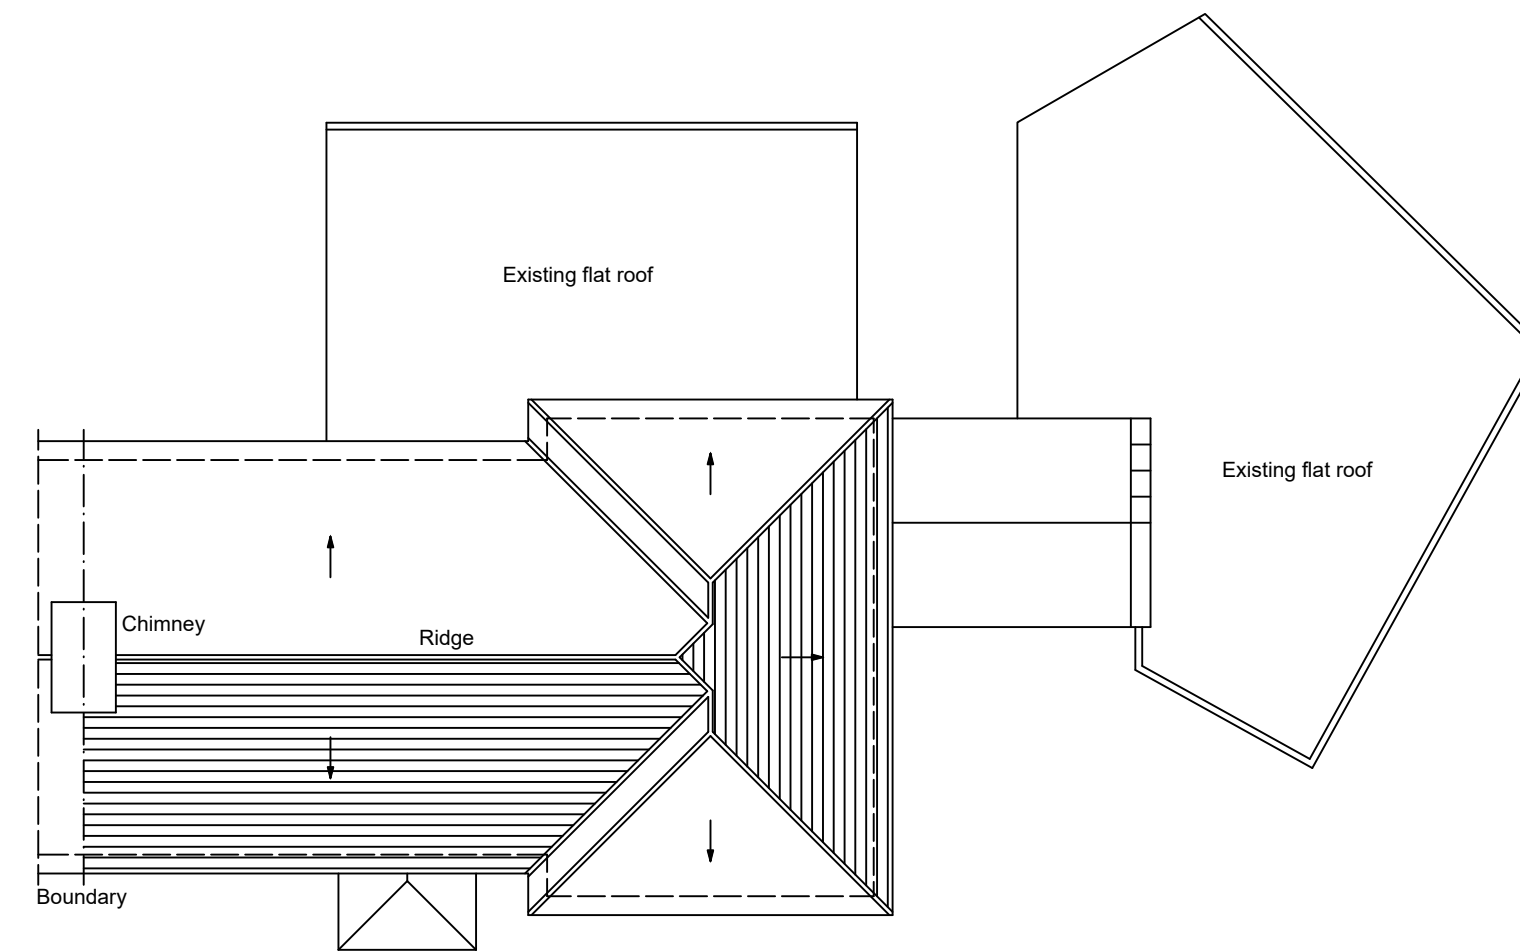


EXISTING ROOF PLAN
(scale 1:100)

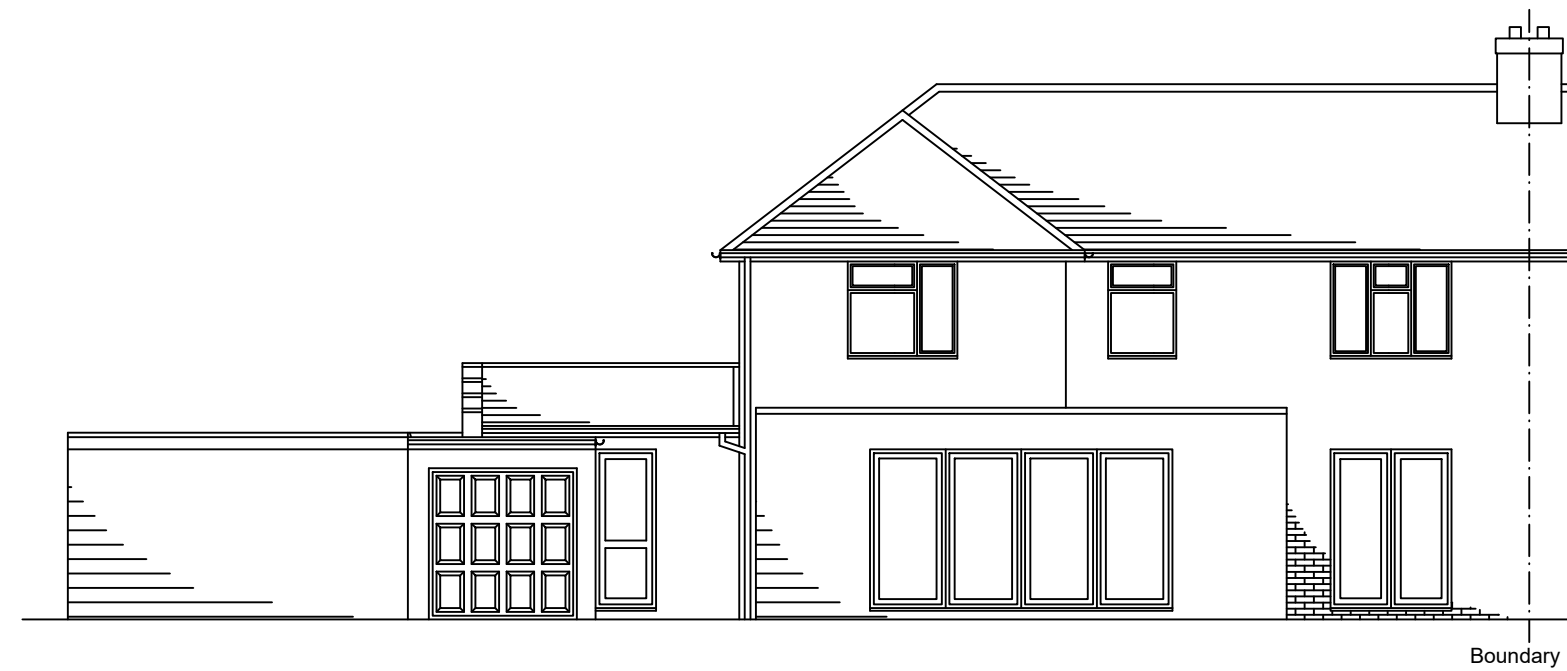

EXISTING REAR ELEVATION
(scale 1:100)

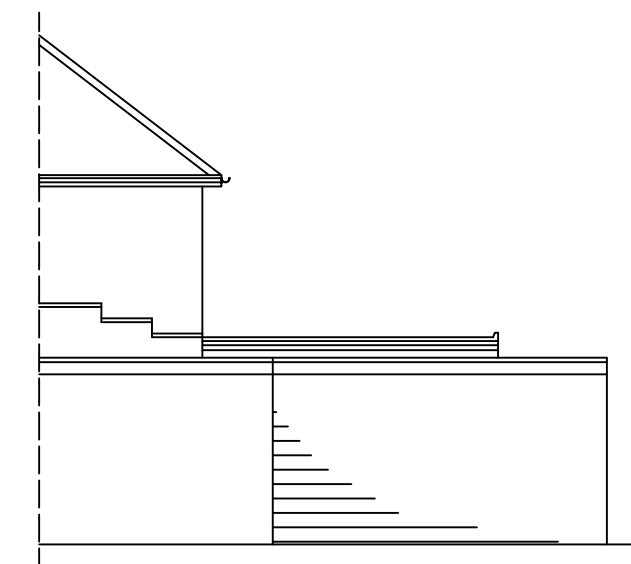

EXISTING PART SIDE ELEVATION
(scale 1:100)

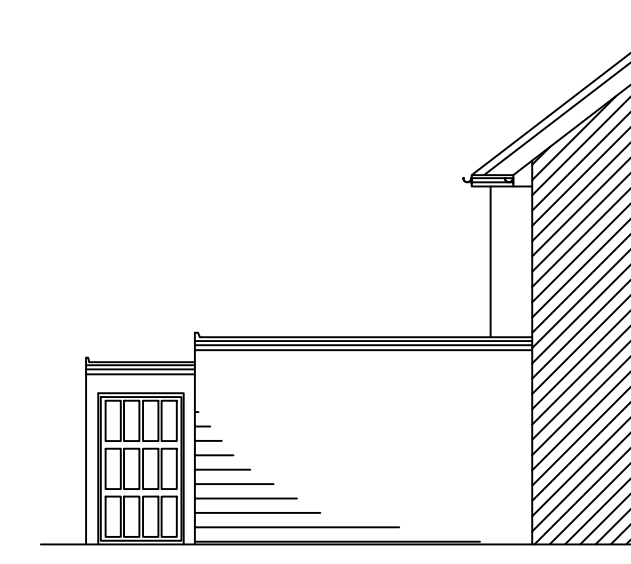

EXISTING ADJ. PART SIDE ELEVATION
(scale 1:100)

ADDRESS	8 WELLINGTON DRIVE, DEVIZES, SN10 2JL				
PROJECT	ENCLOSING THE SPACE BETWEEN THE GARAGE AND THE UTILITY ROOM				
SCALE	AS SHOWN	DWG NO	SRV100.26. 10224	SHEET	001
DRAWN	K. MILLER	DATE	APRIL -2026	REV	B
THESE DRAWINGS ARE PRODUCED TO OBTAIN PLANNING AND BUILDING REGULATIONS APPROVAL ONLY AND COPYRIGHT OF THE DESIGNER, ALL DIMENSION TO BE CHECKED ON SITE.					