



REV	DATE	DRAWN	AMENDMENT


**Robert
Wilson
Architect
Ltd**

Studios 18-19, 16 Porteus Place,
Clapham, London SW4 0AS
t +44 (0) 7785 904680
e robertwilsonarchitect@gmail.com


Project **Chirton Cottage**
For **Client Name**
Address **Chirton Cottage, 56 The Street, Chirton, Wiltshire,
SN10 3QS**
Date 16/04/2026 Drawn by XX File 20260415_CHIRTON BARN.pln

IF THIS DRAWING HAS BEEN ISSUED 'FOR CONSTRUCTION' DO NOT SCALE DIRECTLY FROM IT. ALL DIMENSIONS TO BE CHECKED ON-SITE. PLEASE CONTACT ARCHITECT IF YOU REQUIRE CONFIRMATION OF ANY DIMENSIONS. ANY DISCREPANCIES TO BE RAISED WITH CONTRACT ADMINISTRATOR.
THIS DRAWING HAS BEEN PRODUCED FOR THE NAMED CLIENT AND NAMED PROJECT AND IS NOT INTENDED FOR USE BY ANY OTHER PERSON OR FOR ANY OTHER PURPOSE.


Drawing **Proposed Site Plan**
Drawing No. **2403/P/100** Rev *****
Scale **1:500 @A3** **FOR INFORMATION**

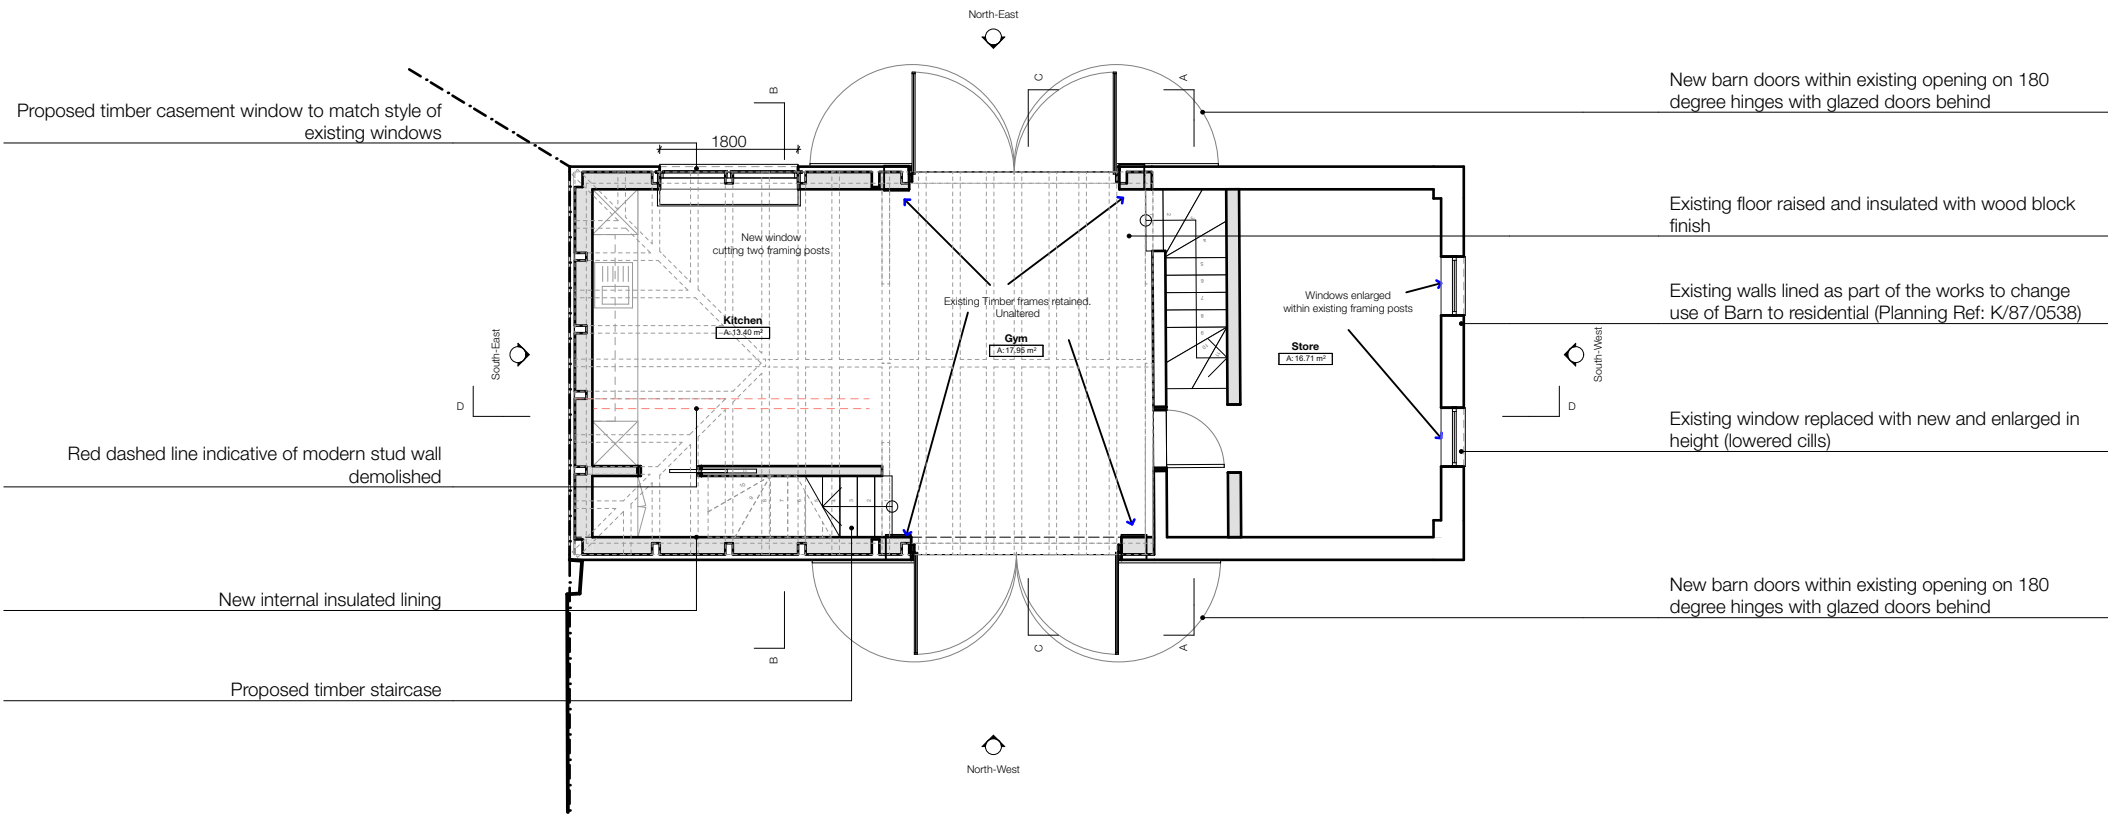

Proposed Ground Floor Plan

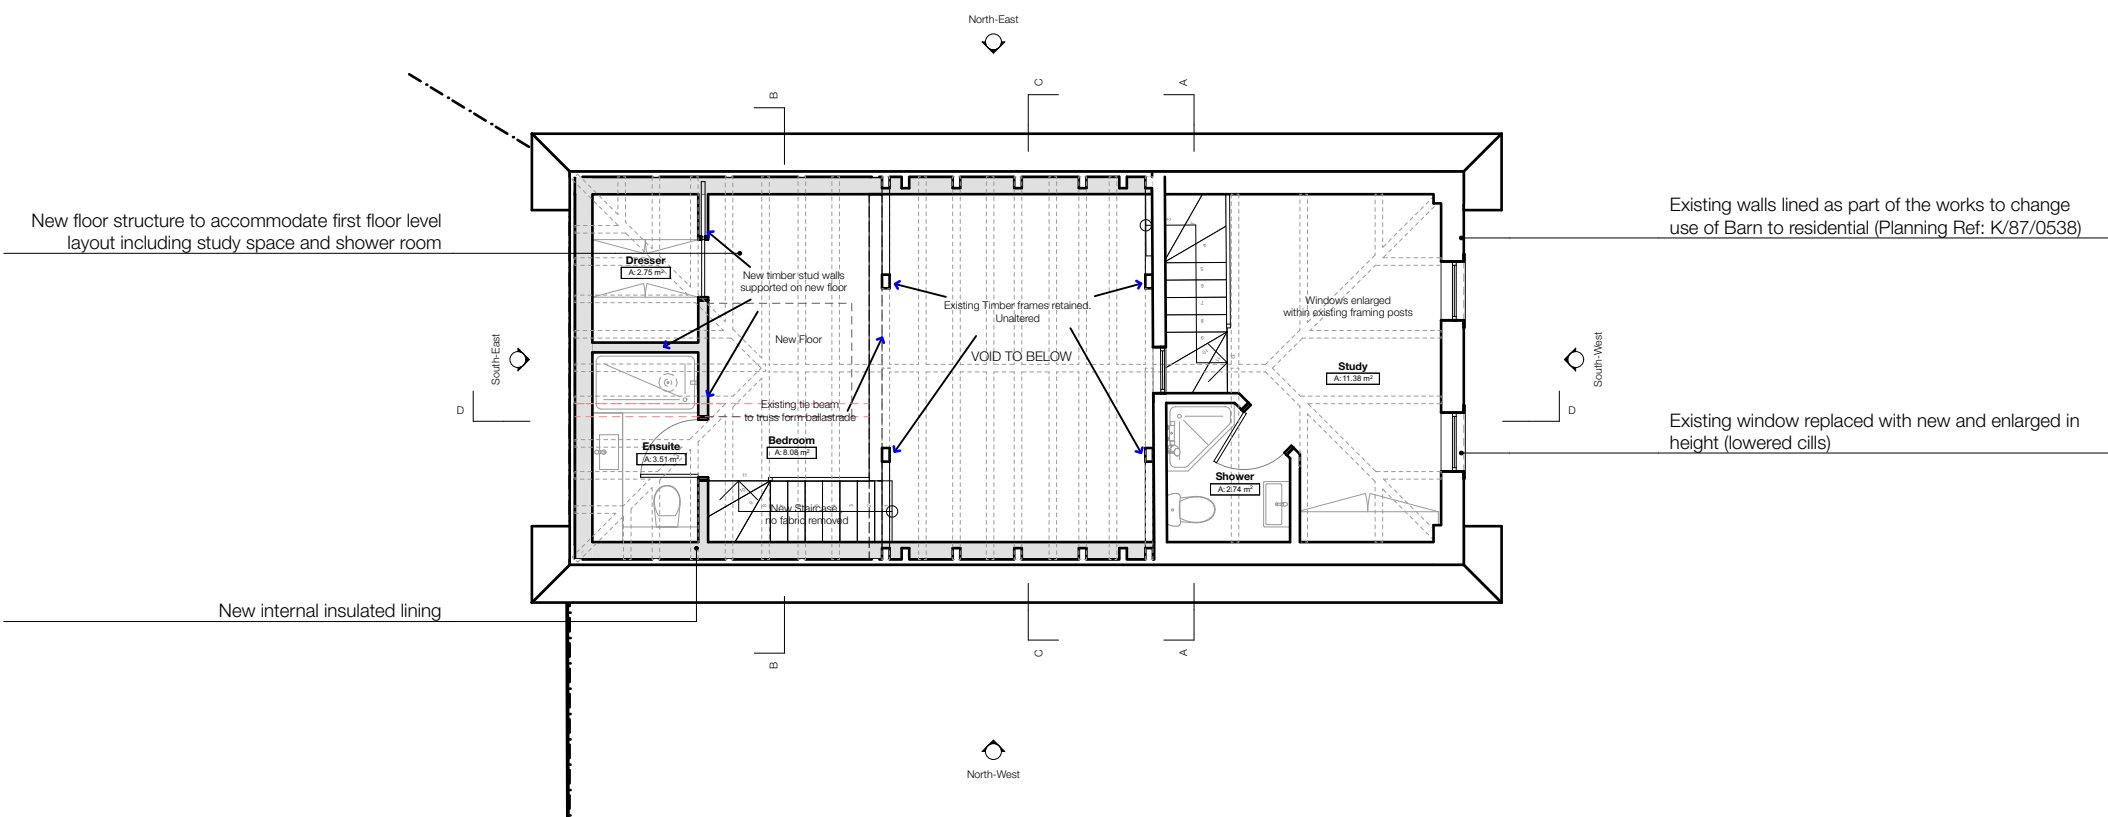

Proposed First Floor Plan

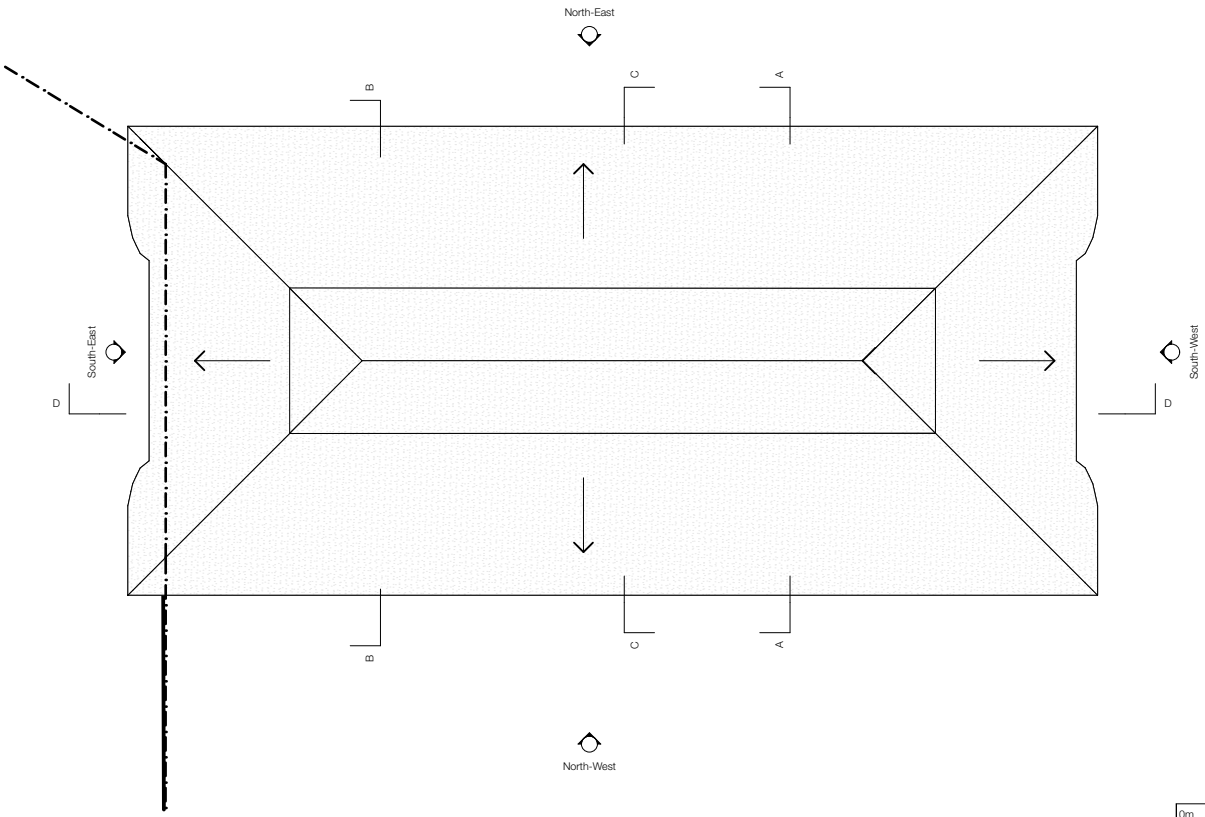

Proposed Roof Plan

REV	DATE	DRAWN	AMENDMENT

**Robert
Wilson
Archit
ectLtd**

Studios 18-19, 16 Porteus Place,
Clapham, London SW4 0AS

t +44 (0) 7785 904680
e robertwilsonarchitect@gmail.com

Project **Chirton Cottage**
For **Client Name**
Address **Chirton Cottage, 56 The Street, Chirton, Wiltshire,
SN10 3QS**

Date 16/04/2026 Drawn by XX File 20260415_CHIRTON BARN.pln


IF THIS DRAWING HAS BEEN ISSUED 'FOR CONSTRUCTION' DO NOT SCALE DIRECTLY FROM IT. ALL DIMENSIONS TO BE CHECKED ON-SITE. PLEASE CONTACT ARCHITECT IF YOU REQUIRE CONFIRMATION OF ANY DIMENSIONS. ANY DISCREPANCIES TO BE RAISED WITH CONTRACT ADMINISTRATOR.

THIS DRAWING HAS BEEN PRODUCED FOR THE NAMED CLIENT AND NAMED PROJECT AND IS NOT INTENDED FOR USE BY ANY OTHER PERSON OR FOR ANY OTHER PURPOSE.


Drawing **Proposed Barn Plans**

Drawing No. **2403/P/101** Rev *


Scale **1:100 @A3** **FOR INFORMATION**

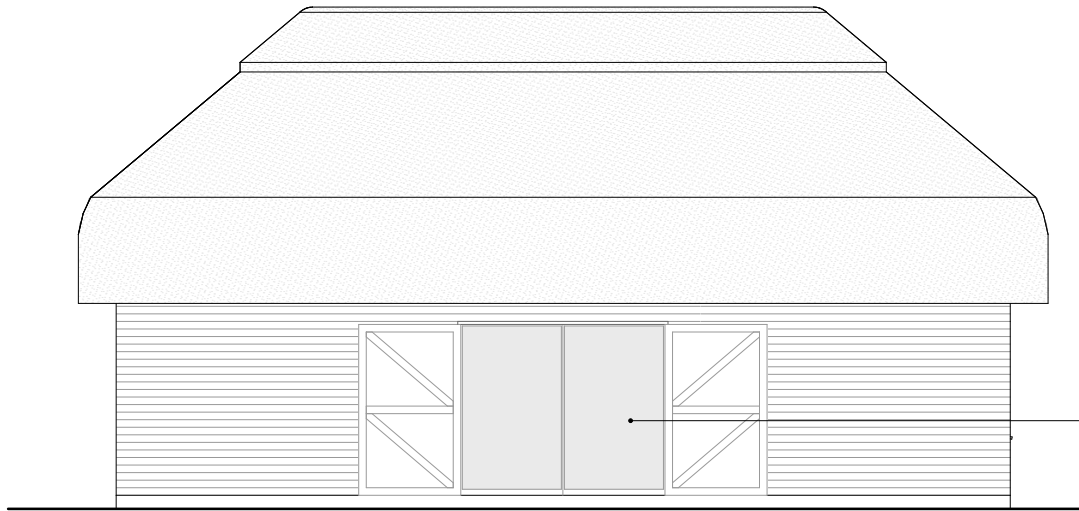


Proposed North-West Elevation

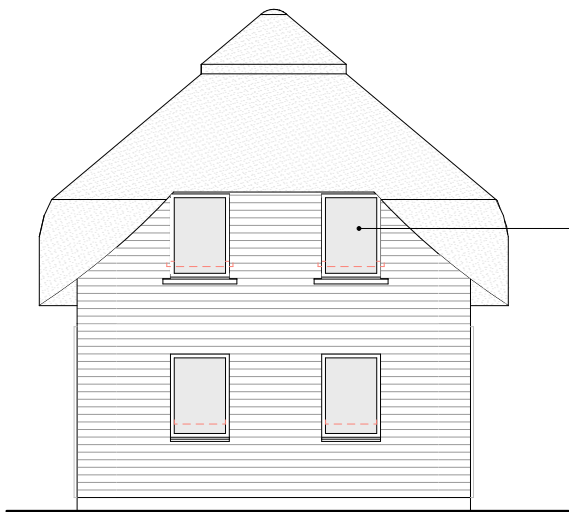

Proposed South-West Elevation

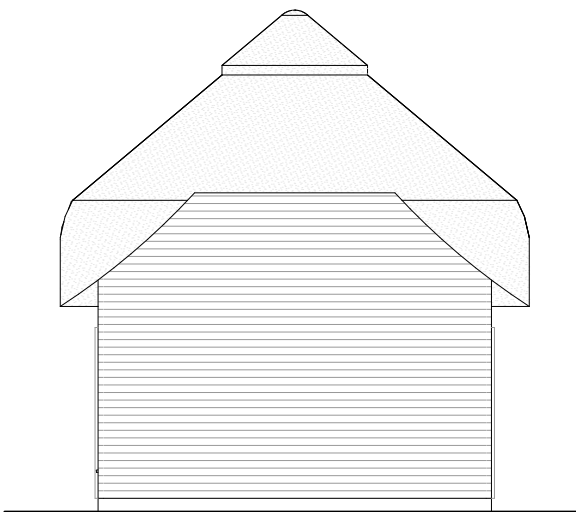

Proposed South-East Elevation

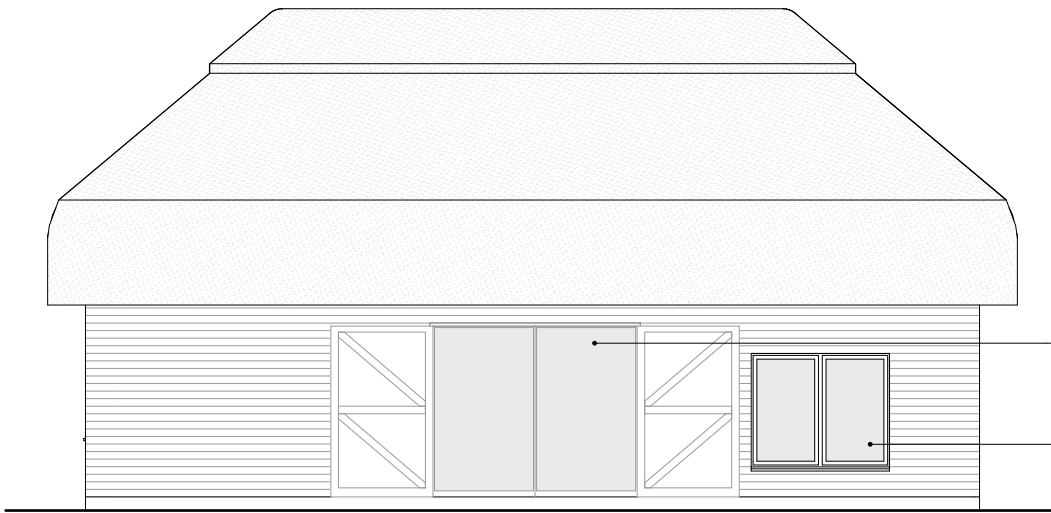

Proposed North-East Elevation

0m 1m 2m 5m

REV	DATE	DRAWN	AMENDMENT

**Robert
Wilson
Architect Ltd**

Studios 18-19, 16 Porteus Place,
Clapham, London SW4 0AS

t +44 (0) 7785 904680
e robertwilsonarchitect@gmail.com

Project **Chirton Cottage**
For **Client Name**
Address **Chirton Cottage, 56 The Street, Chirton, Wiltshire,
SN10 3QS**

Date 16/04/2026 Drawn by XX File 20260415_CHIRTON BARN.pln



IF THIS DRAWING HAS BEEN ISSUED 'FOR CONSTRUCTION' DO NOT SCALE DIRECTLY FROM IT. ALL DIMENSIONS TO BE CHECKED ON-SITE. PLEASE CONTACT ARCHITECT IF YOU REQUIRE CONFIRMATION OF ANY DIMENSIONS. ANY DISCREPANCIES TO BE RAISED WITH CONTRACT ADMINISTRATOR.

THIS DRAWING HAS BEEN PRODUCED FOR THE NAMED CLIENT AND NAMED PROJECT AND IS NOT INTENDED FOR USE BY ANY OTHER PERSON OR FOR ANY OTHER PURPOSE.

Drawing **Proposed Barn Elevations**

Drawing No. **2403/P/102** Rev *

Scale **1:100 @ A3** **FOR INFORMATION**

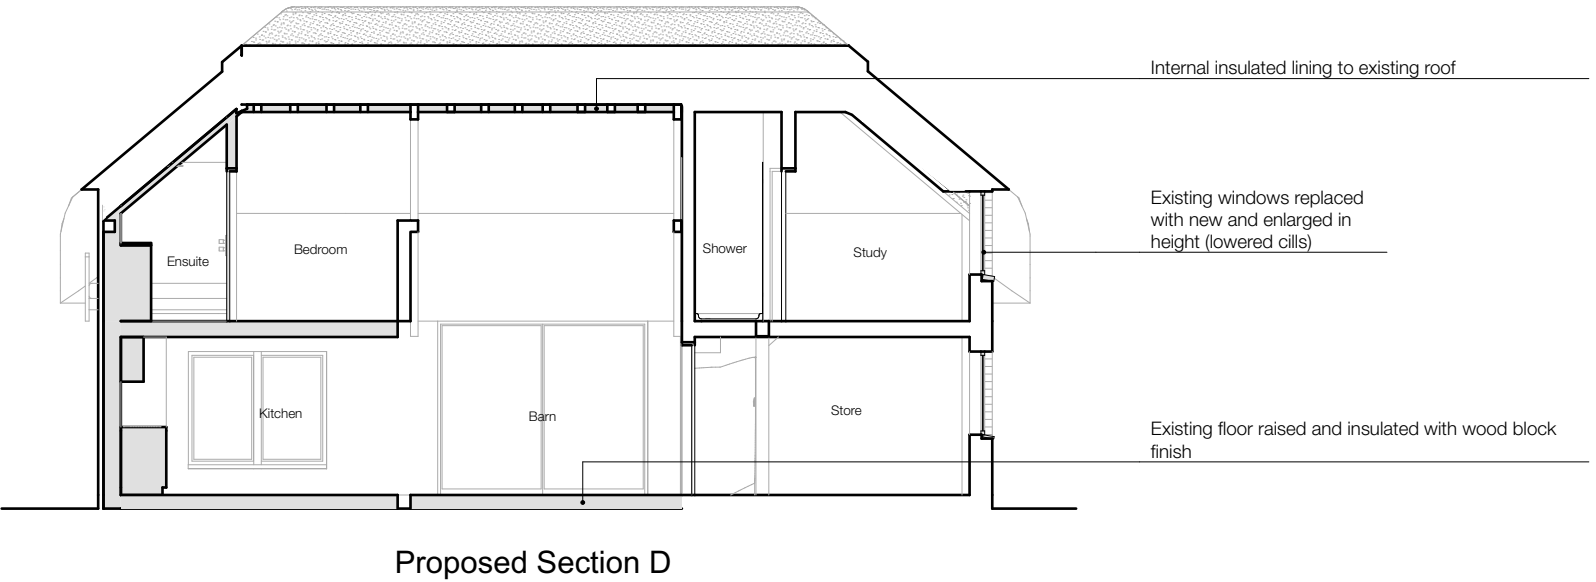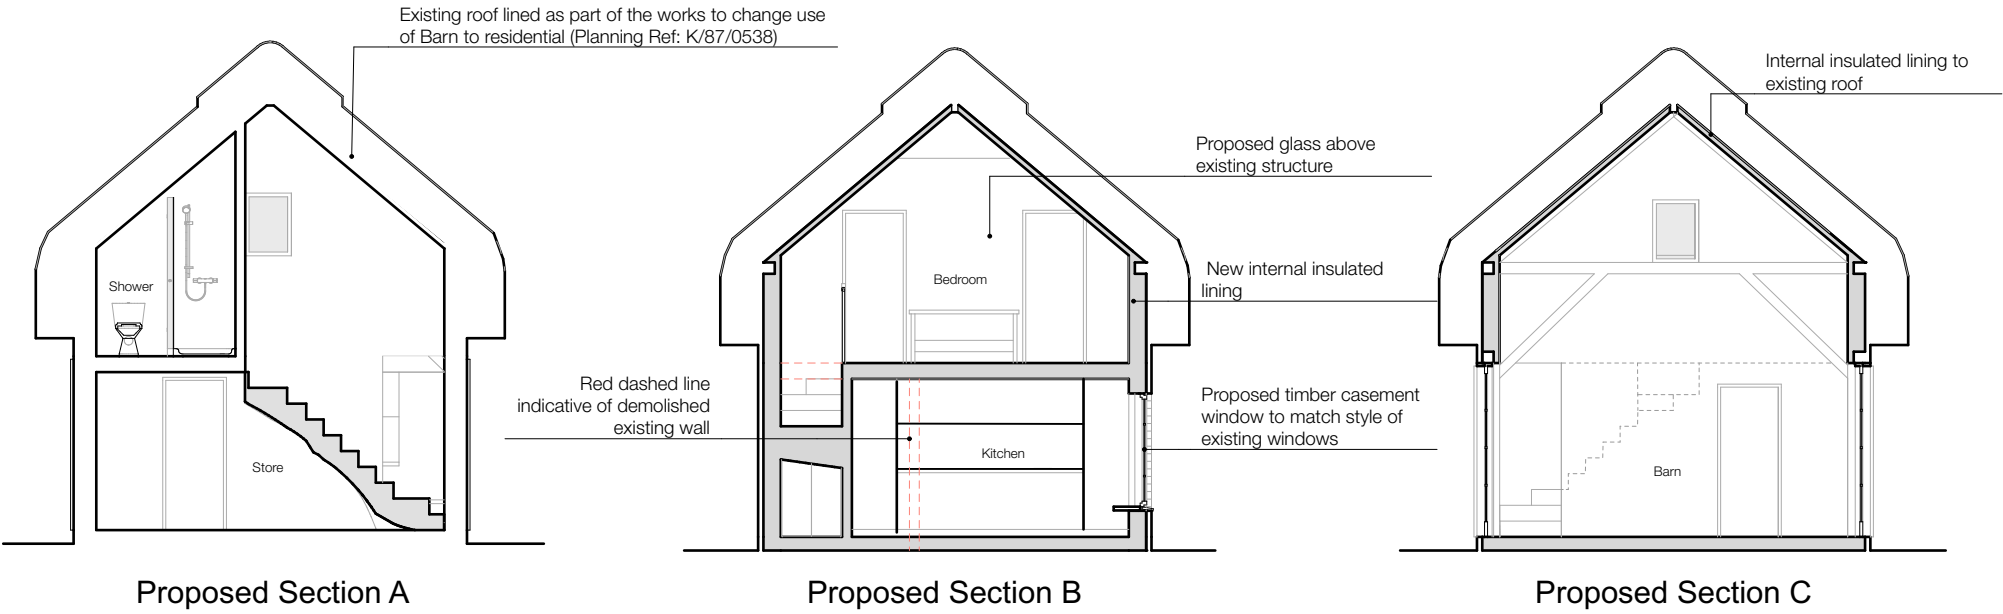

0m 1m 2m 5m

REV	DATE	DRAWN	AMENDMENT

Robert Wilson Architect Ltd
Studios 18-19, 16 Porteus Place,
Clapham, London SW4 0AS
t +44 (0) 7785 904680
e robertwilsonarchitect@gmail.com

Project **Chirton Cottage**
For **Client Name**
Address **Chirton Cottage, 56 The Street, Chirton, Wiltshire, SN10 3QS**
Date 16/04/2026 Drawn by XX File 20260415_CHIRTON BARN.pln
IF THIS DRAWING HAS BEEN ISSUED 'FOR CONSTRUCTION' DO NOT SCALE DIRECTLY FROM IT. ALL DIMENSIONS TO BE CHECKED ON-SITE. PLEASE CONTACT ARCHITECT IF YOU REQUIRE CONFIRMATION OF ANY DIMENSIONS. ANY DISCREPANCIES TO BE RAISED WITH CONTRACT ADMINISTRATOR.
THIS DRAWING HAS BEEN PRODUCED FOR THE NAMED CLIENT AND NAMED PROJECT AND IS NOT INTENDED FOR USE BY ANY OTHER PERSON OR FOR ANY OTHER PURPOSE.

Drawing **Proposed Barn Sections**
Drawing No. **2403/P/103** Rev *****
Scale **1:100 @A3** **FOR INFORMATION**