





EXISTING FRONT ELEVATION
SCALE 1:50

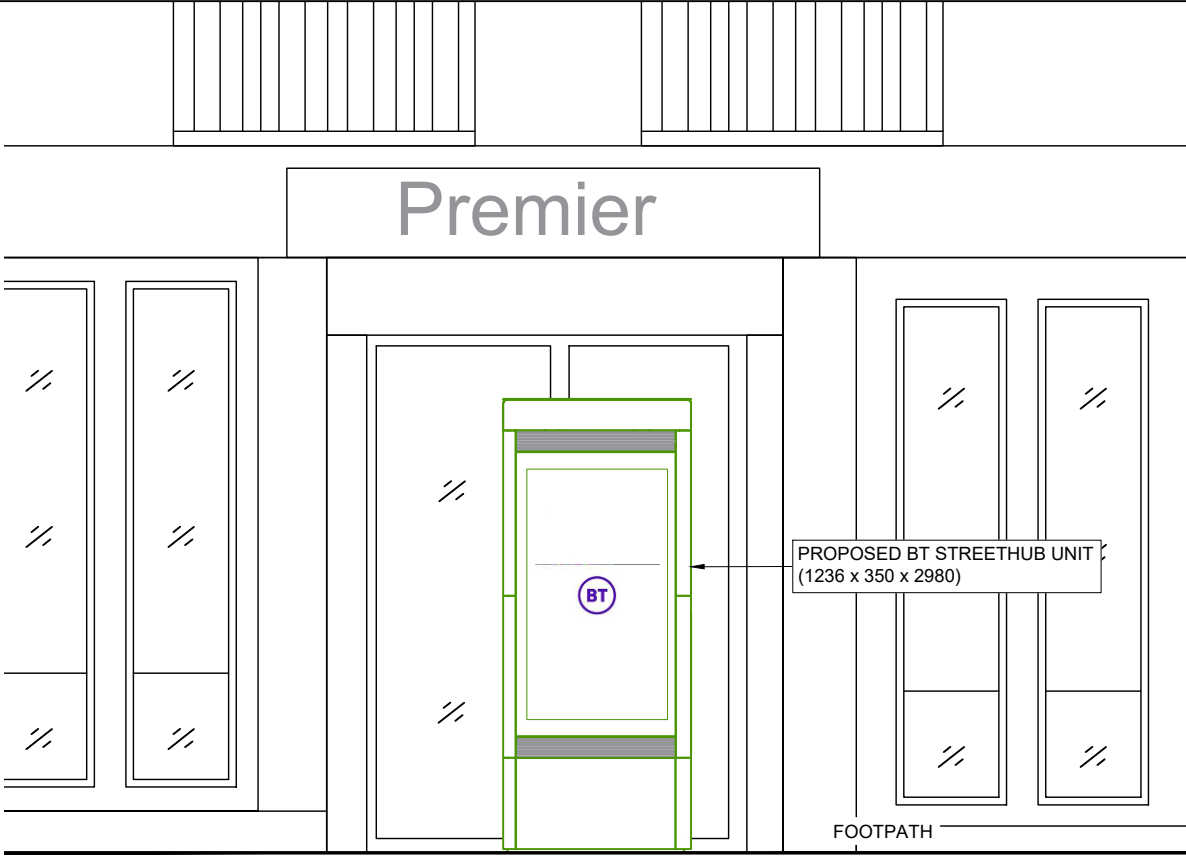


PROPOSED FRONT ELEVATION
SCALE 1:50



PROPOSED PHOTOMONTAGE
NTS

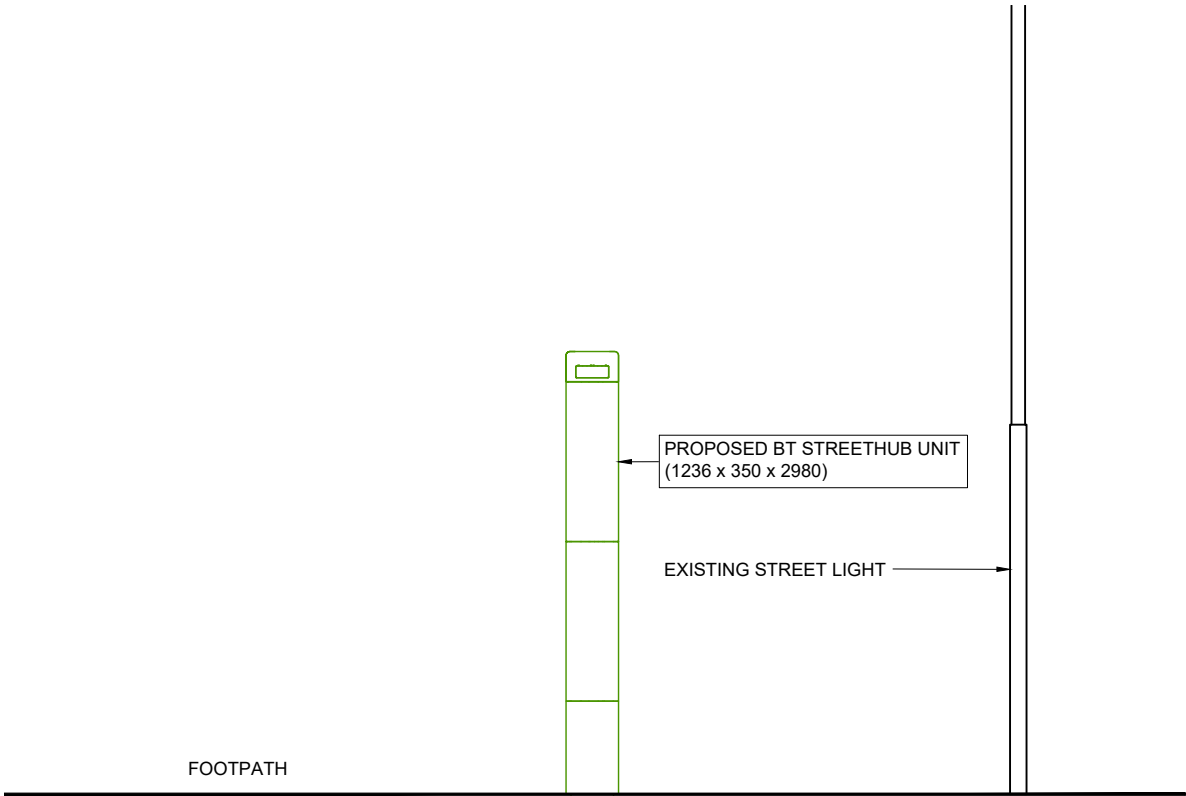

PROPOSED SIDE ELEVATION
SCALE 1:50

 

GENERAL NOTES

Use written dimensions only, do not scale from drawing. Use latest revision of all referenced information.

LAT 51.072413 LONG -1.8054418

A	26/03/2026	New BT Streethub Structure	PTM	ABH
Rev	Date	Description	Drawn	Chkd



Drg Status
PLANNING

Cell No. & Name
SLB-07

Site Name & Address
Pavement o/s Ramparts,
Devizes Road, Salisbury, SP2
7EE

Drawing Title
EXISTING AND PROPOSED
ELEVATIONS

Scale	1:50	Date	26/03/2026
Drawn By	PTM	Checked By	ABH
Drawing Number	003	Revision	A