



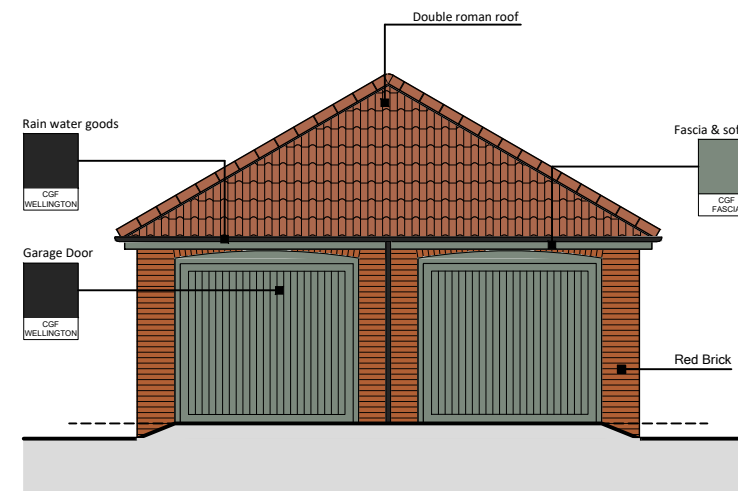


CG FRY & SON
B U I L D E R S


DEVELOPMENT ~ PARTNERSHIP HOUSING ~ CONTRACTING
C G Fry & Son Ltd. Litton Cheney Dorchester Dorset DT2 9AS
Tel: 01308 482000 Fax: 01308 482249 Email: eugene@cgfry.co.uk www.cgfry.co.uk

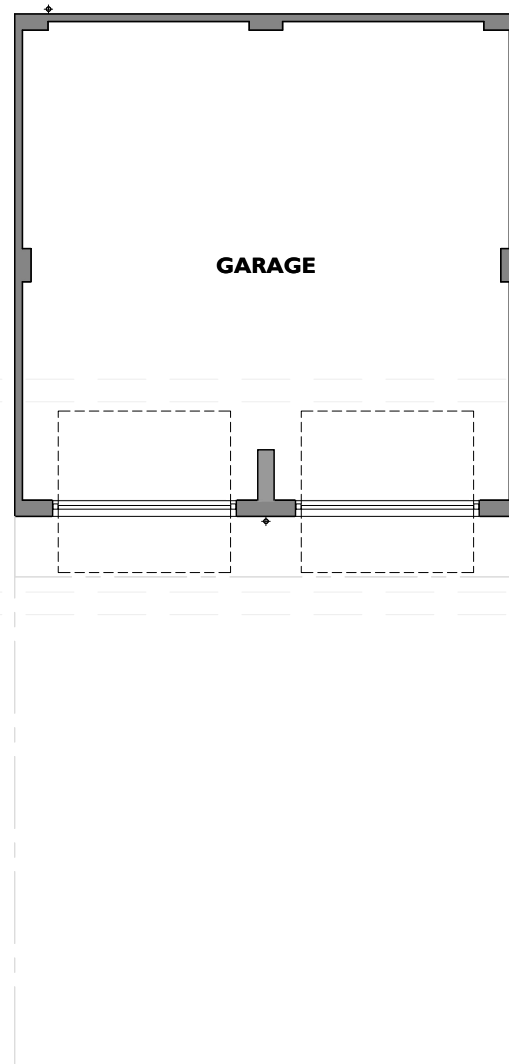


Front Elevation

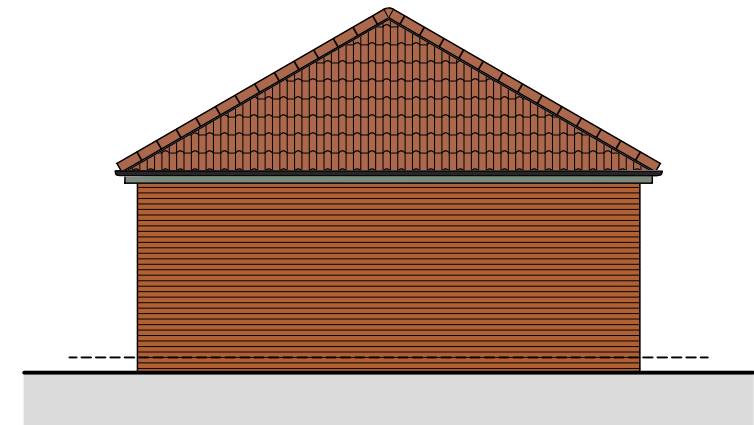

Side 1 Elevation

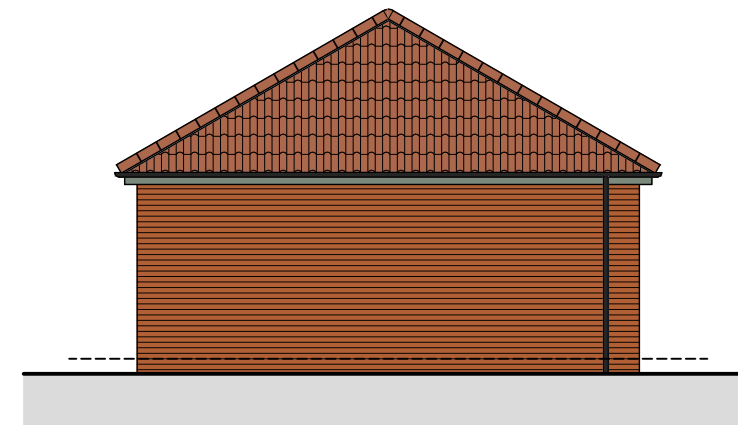

Rear Elevation

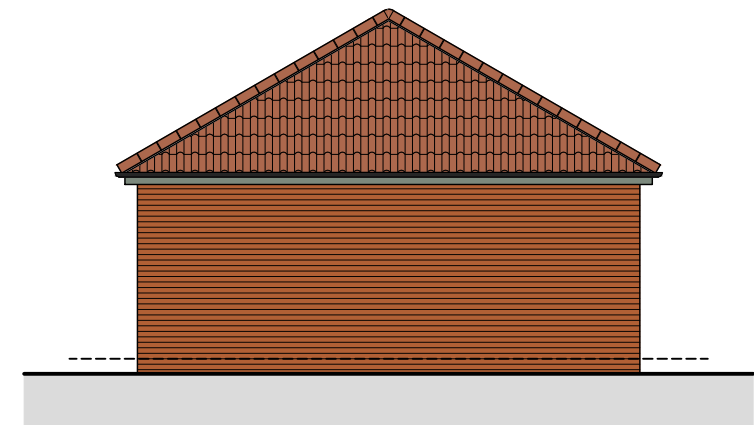

Side 2 Elevation

West Lavington Wiltshire

Drawing No. DG_47-P-001 - Double Garage Plans and Elevations - Rev ~
Scale 1:100 at A3 - January 2025

