




CG FRY & SON
B U I L D E R S

DEVELOPMENT ~ PARTNERSHIP HOUSING ~ CONTRACTING


C G Fry & Son Ltd. Litton Cheney Dorchester Dorset DT2 9AS
Tel: 01308 482000 Fax: 01308 482249 Email: eugene@cgfry.co.uk www.cgfry.co.uk

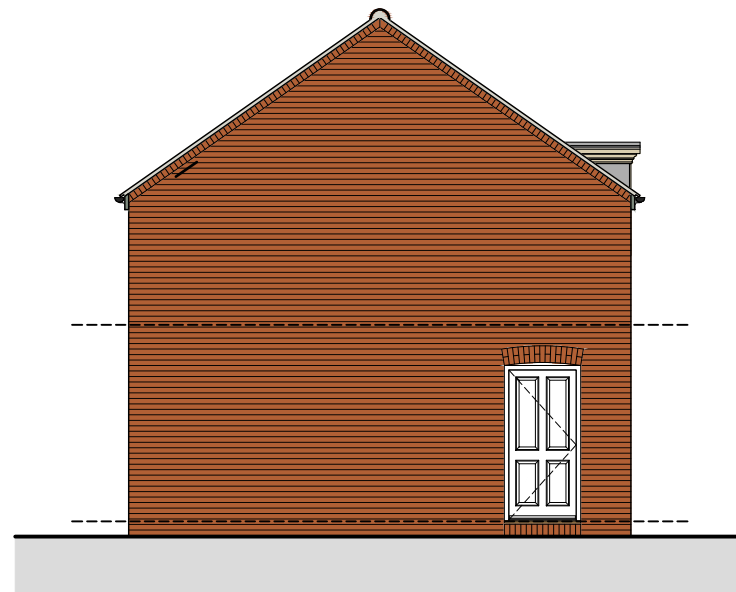


Side 1 Elevation



Front Elevation

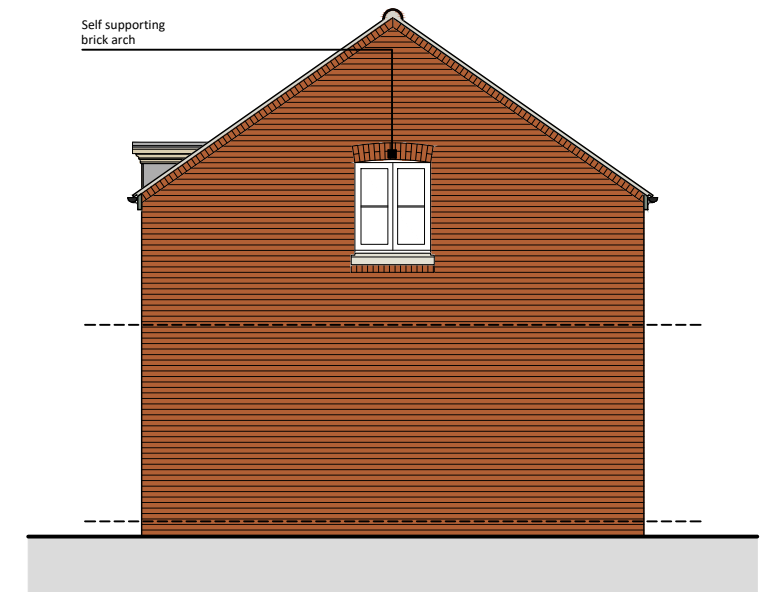

Side 2 Elevation

 

West Lavington Wiltshire
Drawing No. WS_001-P-002- Elevations - Rev ~
Scale 1:100 at A3 - January 2025