





CG FRY & SON
B U I L D E R S


DEVELOPMENT ~ PARTNERSHIP HOUSING ~ CONTRACTING
C G Fry & Son Ltd. Litton Cheney Dorchester Dorset DT2 9AS
Tel: 01308 482000 Fax: 01308 482249 Email: eugene@cgfry.co.uk www.cgfry.co.uk

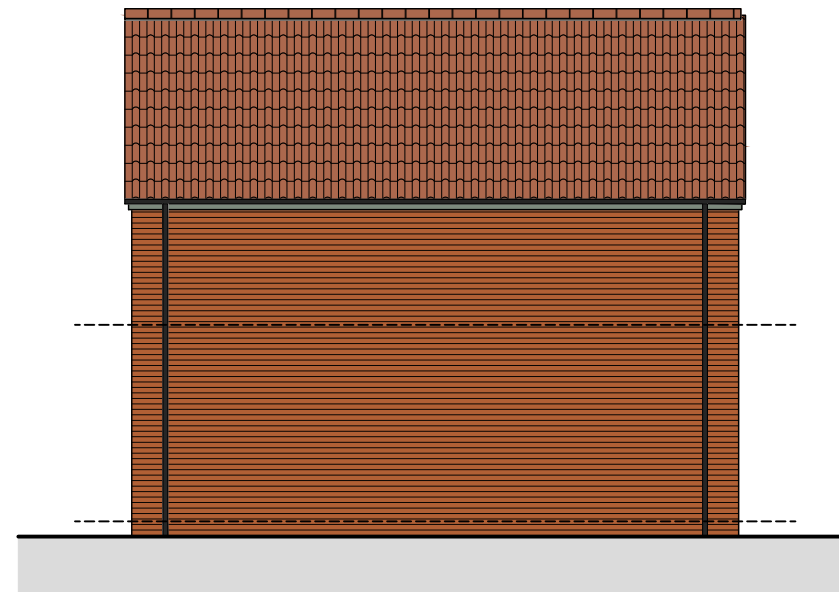

Rear Elevation

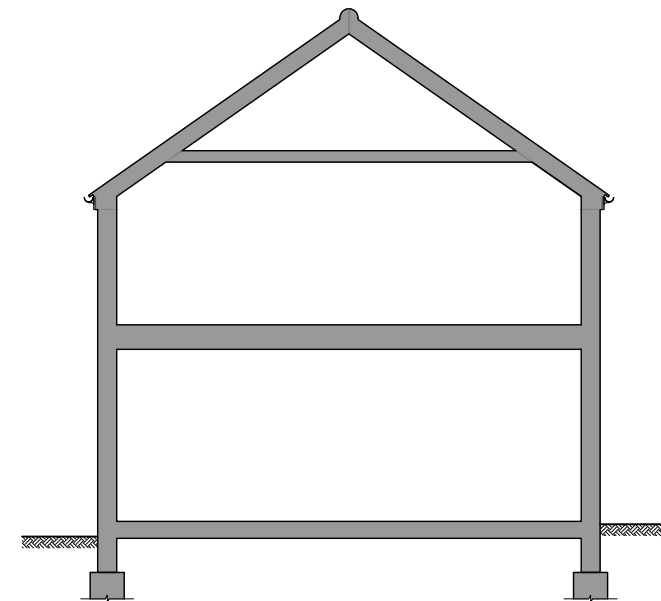

PLanning section

 

West Lavington Wiltshire

Drawing No. WS_001-P-003- Elevations and Sections - Rev ~
Scale 1:100 at A3 - January 2025