



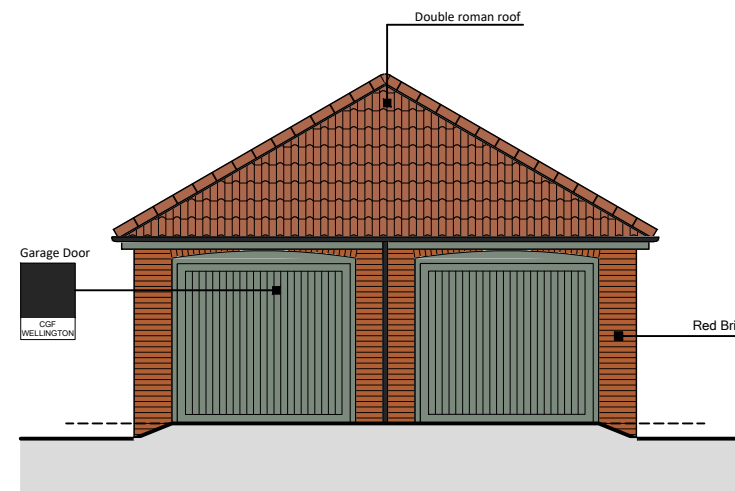


CG FRY & SON
B U I L D E R S

DEVELOPMENT ~ PARTNERSHIP HOUSING ~ CONTRACTING


C G Fry & Son Ltd. Litton Cheney Dorchester Dorset DT2 9AS
Tel: 01308 482000 Fax: 01308 482249 Email: eugene@cgfry.co.uk www.cgfry.co.uk

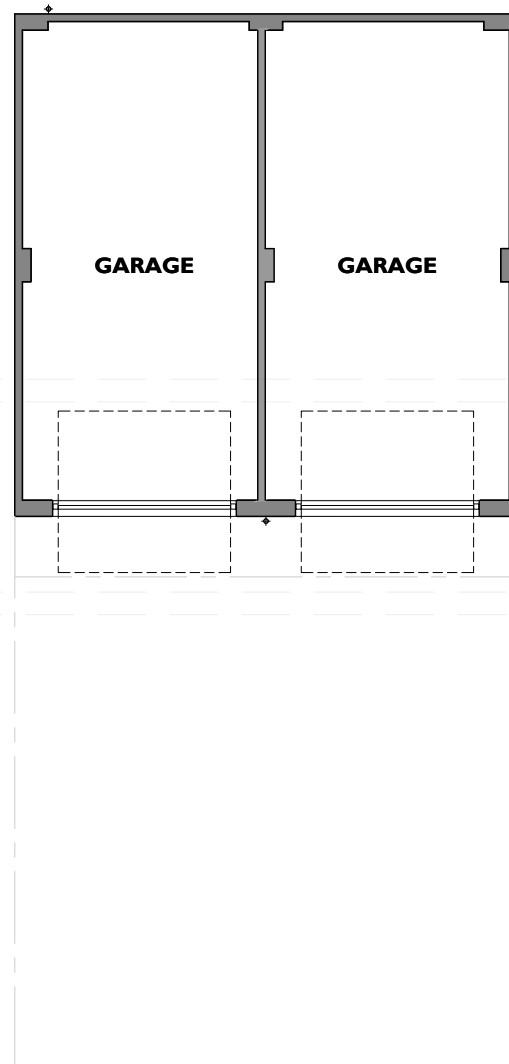


Front Elevation

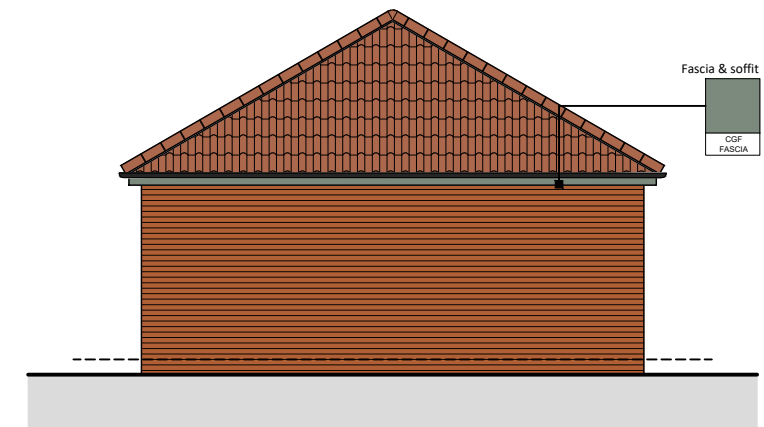


Side 1 Elevation

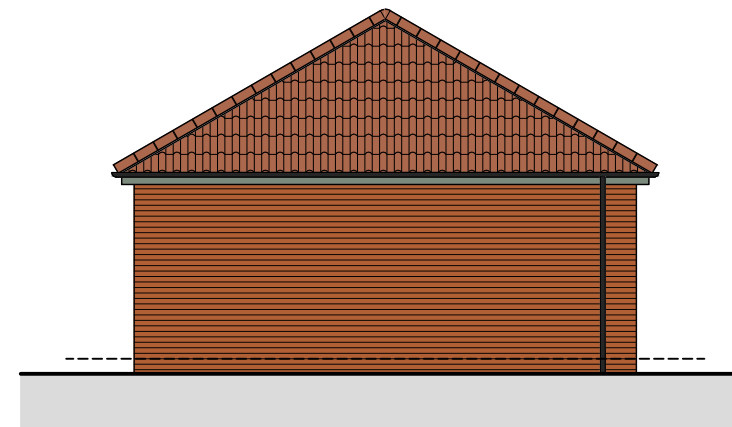

Rear Elevation

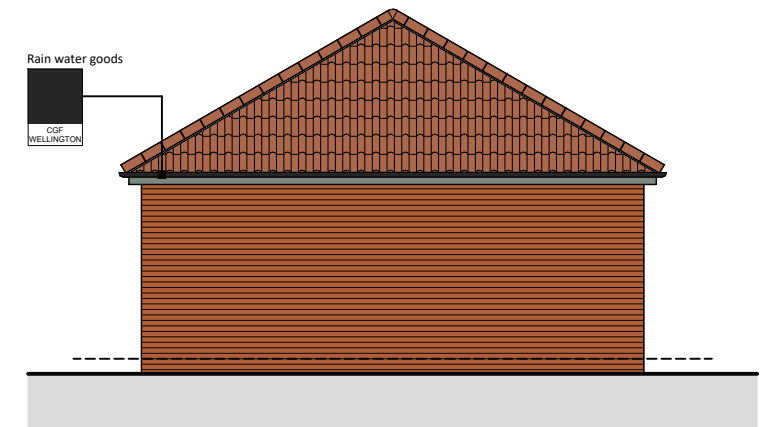

Side 2 Elevation

 

West Lavington Wiltshire

Drawing No. TG_4&5 - Twin Garage Plans and Elevations - Rev ~
Scale 1:100 at A3 - January 2025