

Femfield, Bradford Rd, SN13 0NY


Scale 1:100 AL

0 1m 2m 3m


Drawing No. 7

Proposed Shed, (Replacement)

East Elevation

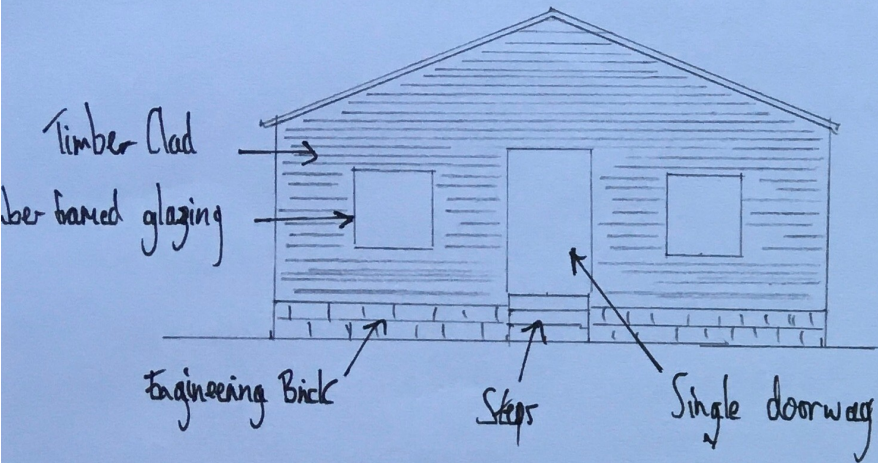

West Elevation

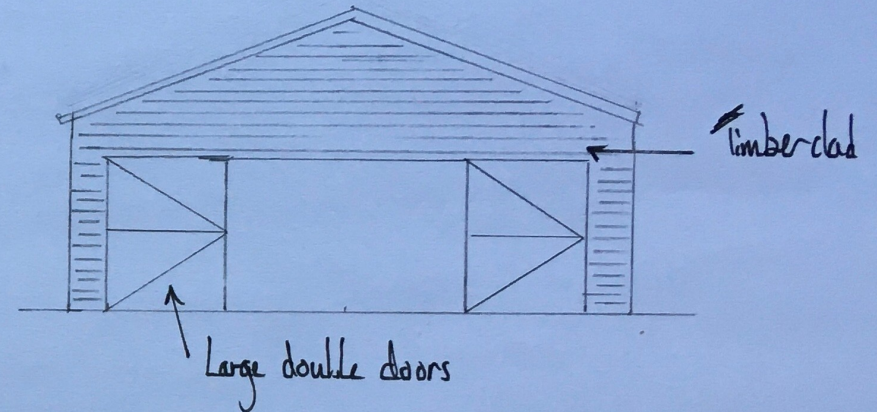

20th April 2026