

Fernfield, Bradford Rd, SM3 0NY


Scale 1:100, A4

0 1m 2m 3m


Drawing No.4

Existing Shed

East Elevation

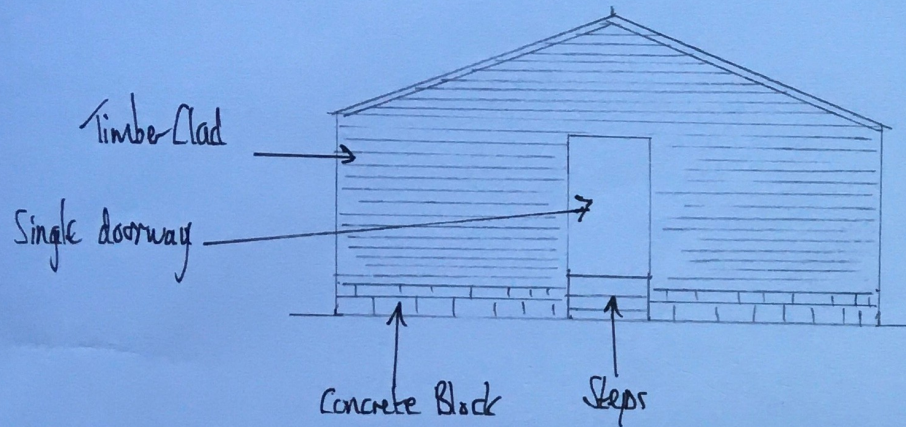

West Elevation

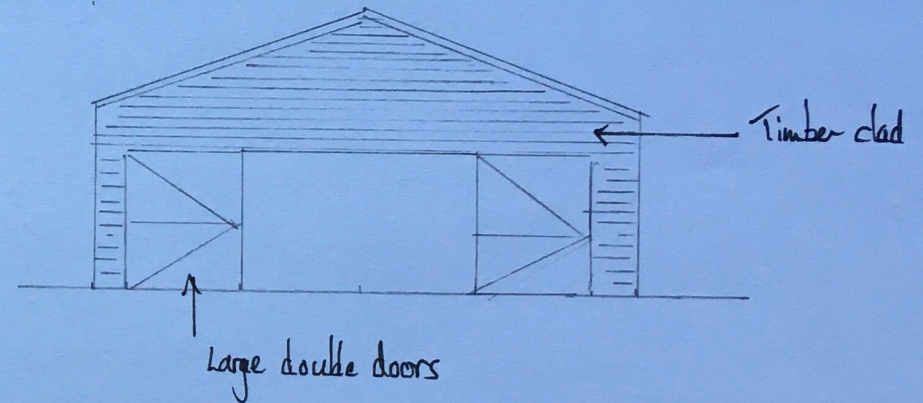

20th April 2026