



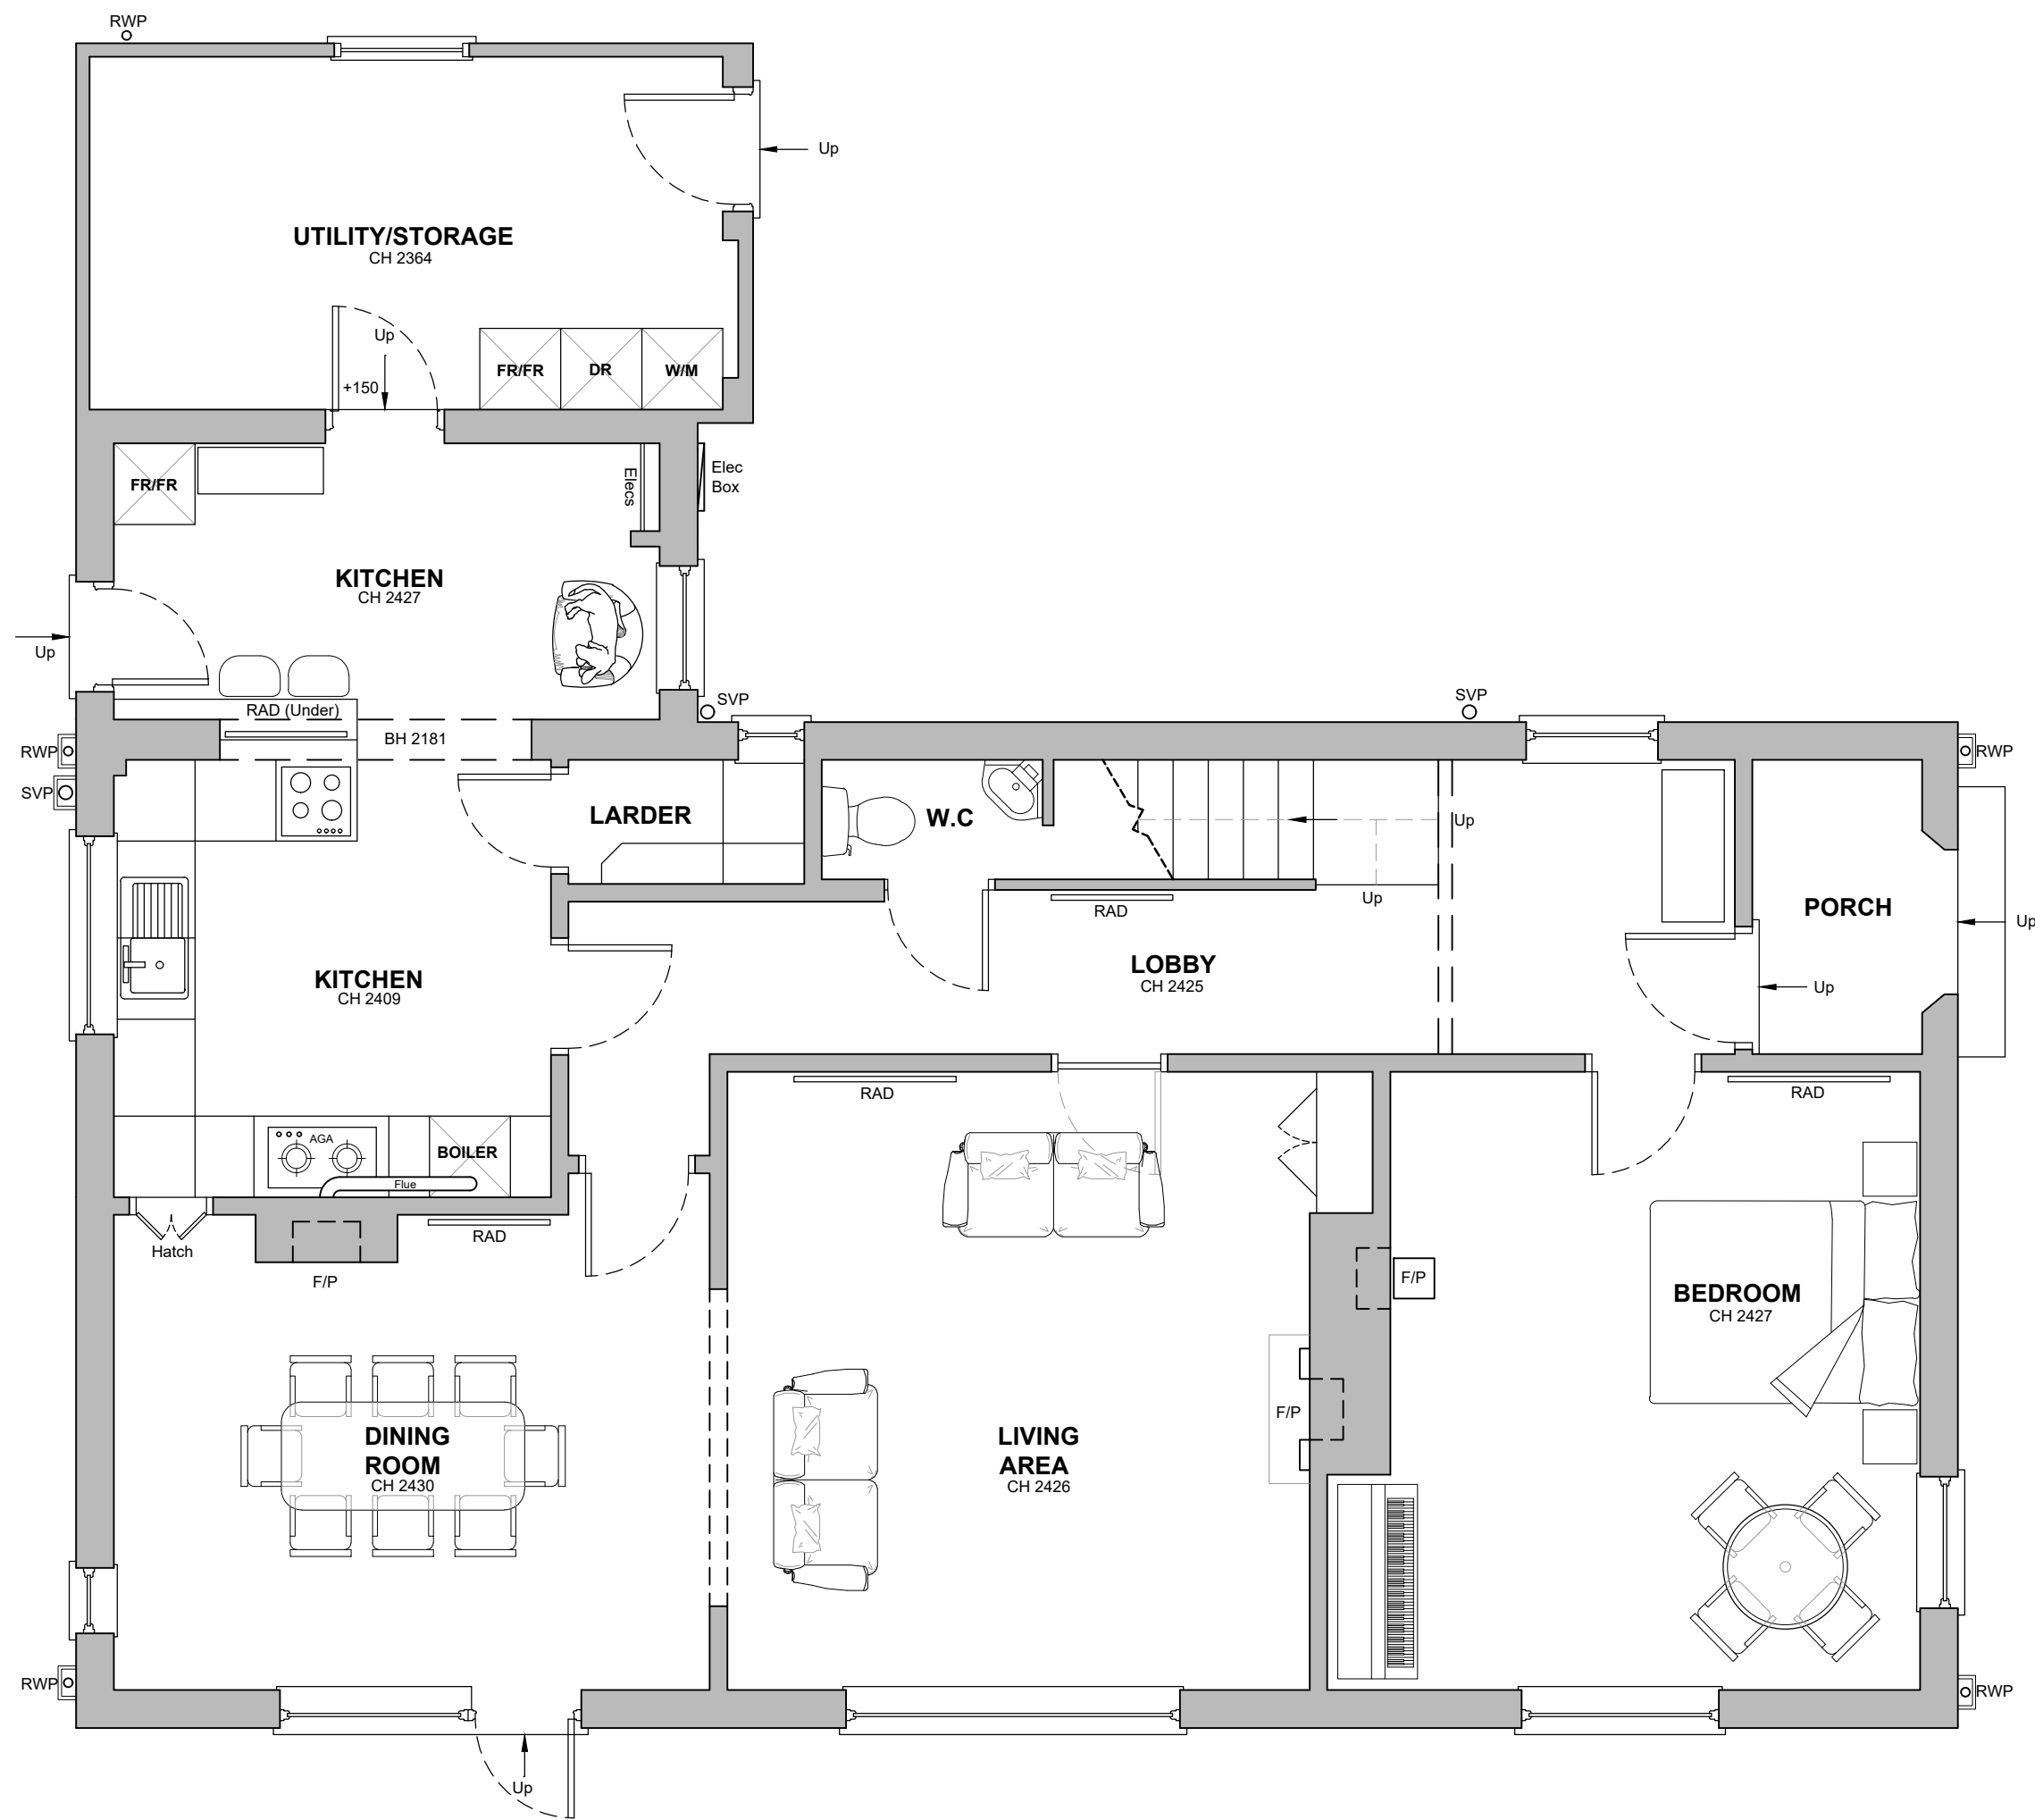

Existing Ground Floor Plan
Scale 1:50

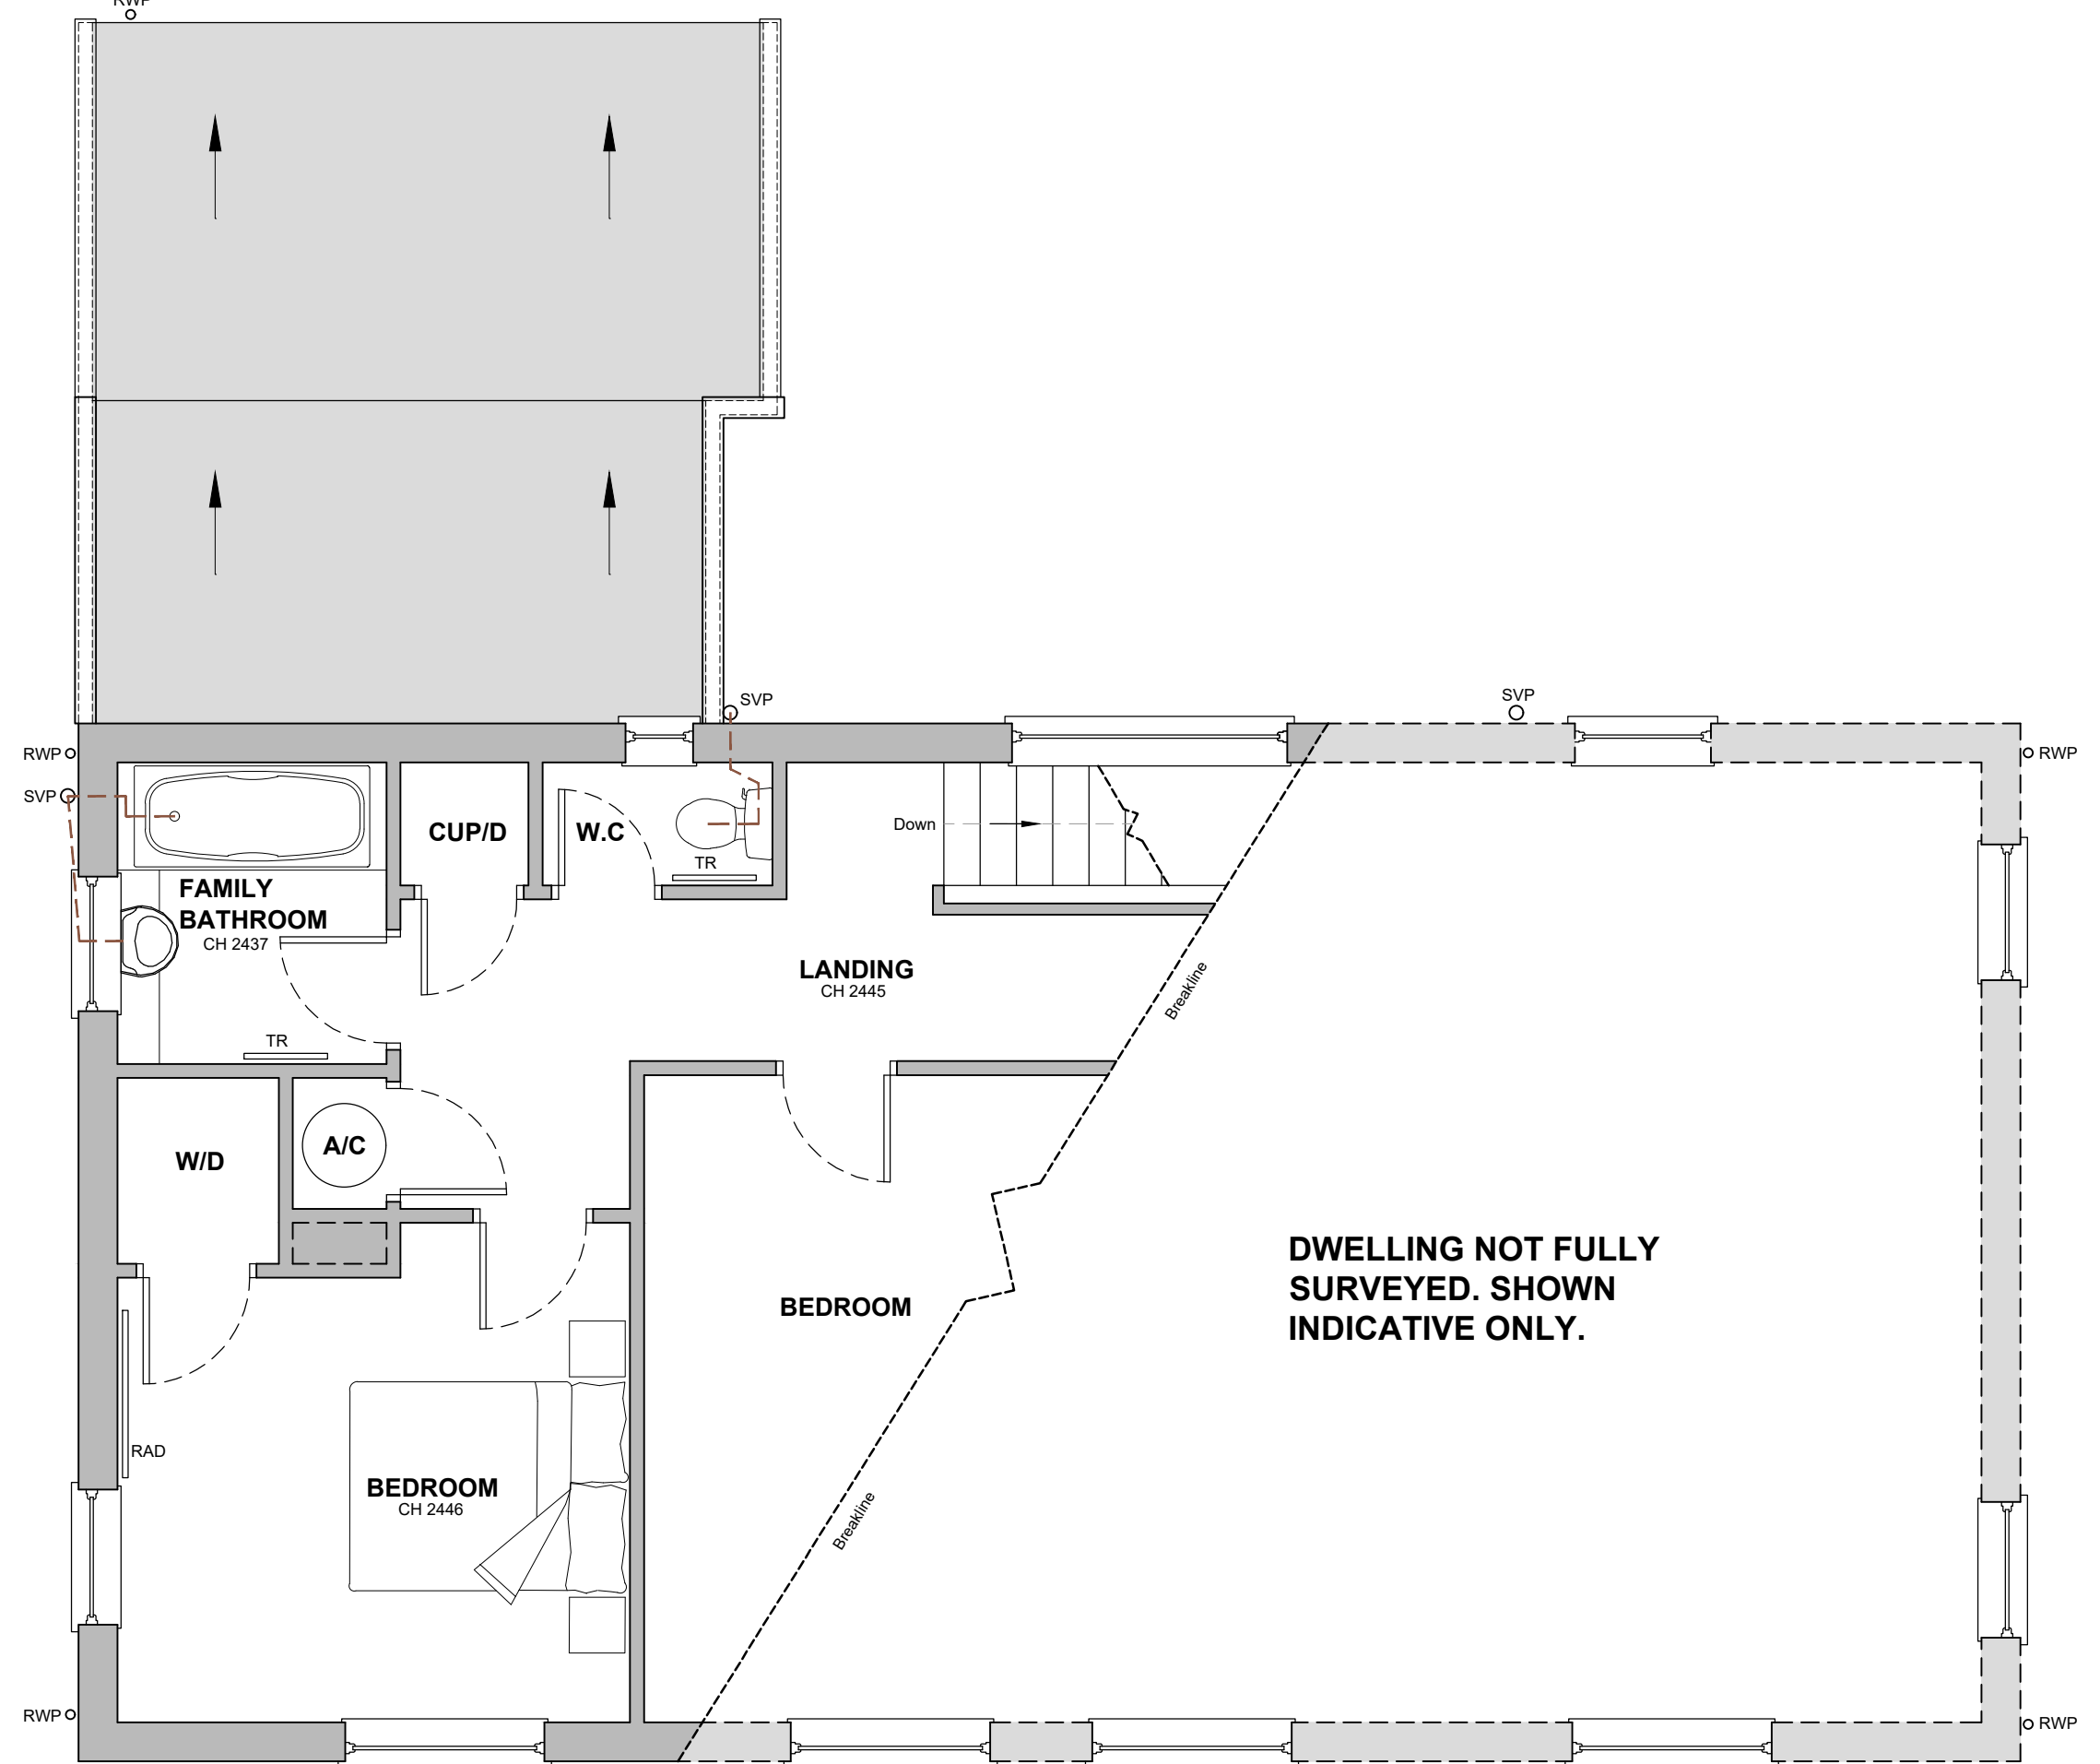


Existing First Floor Plan (Partial)
Scale 1:50




Existing Front Elevation
Scale 1:100




Existing Side Elevation
Scale 1:100

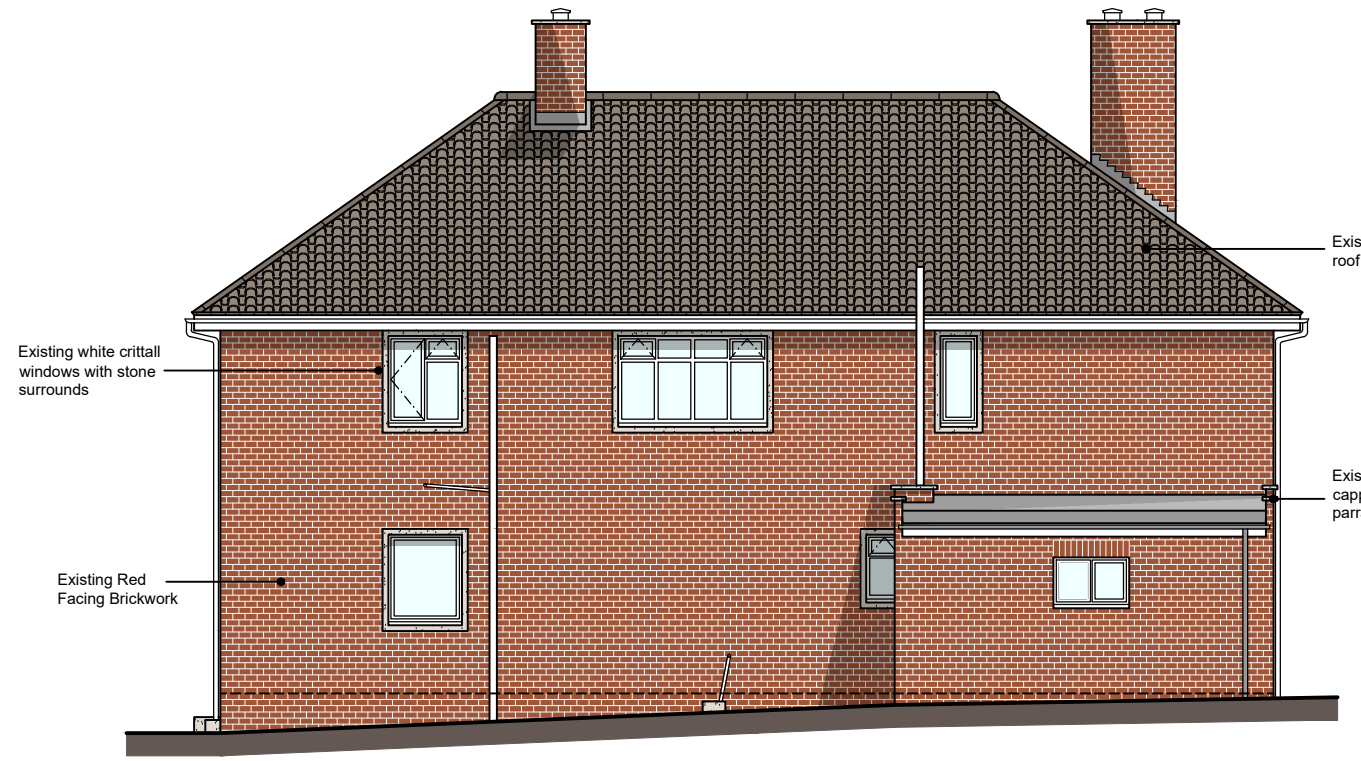

Existing Rear Elevation
Scale 1:100

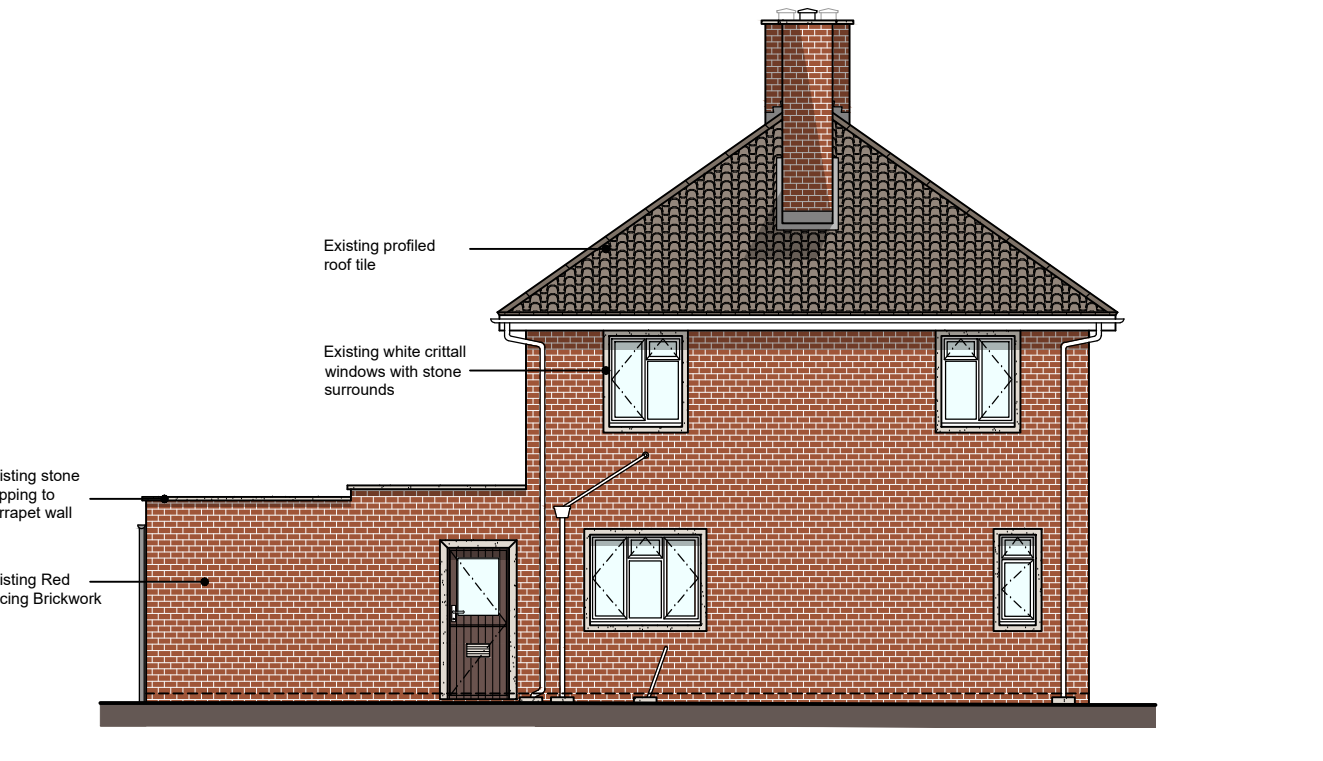

Existing Side Elevation
Scale 1:100

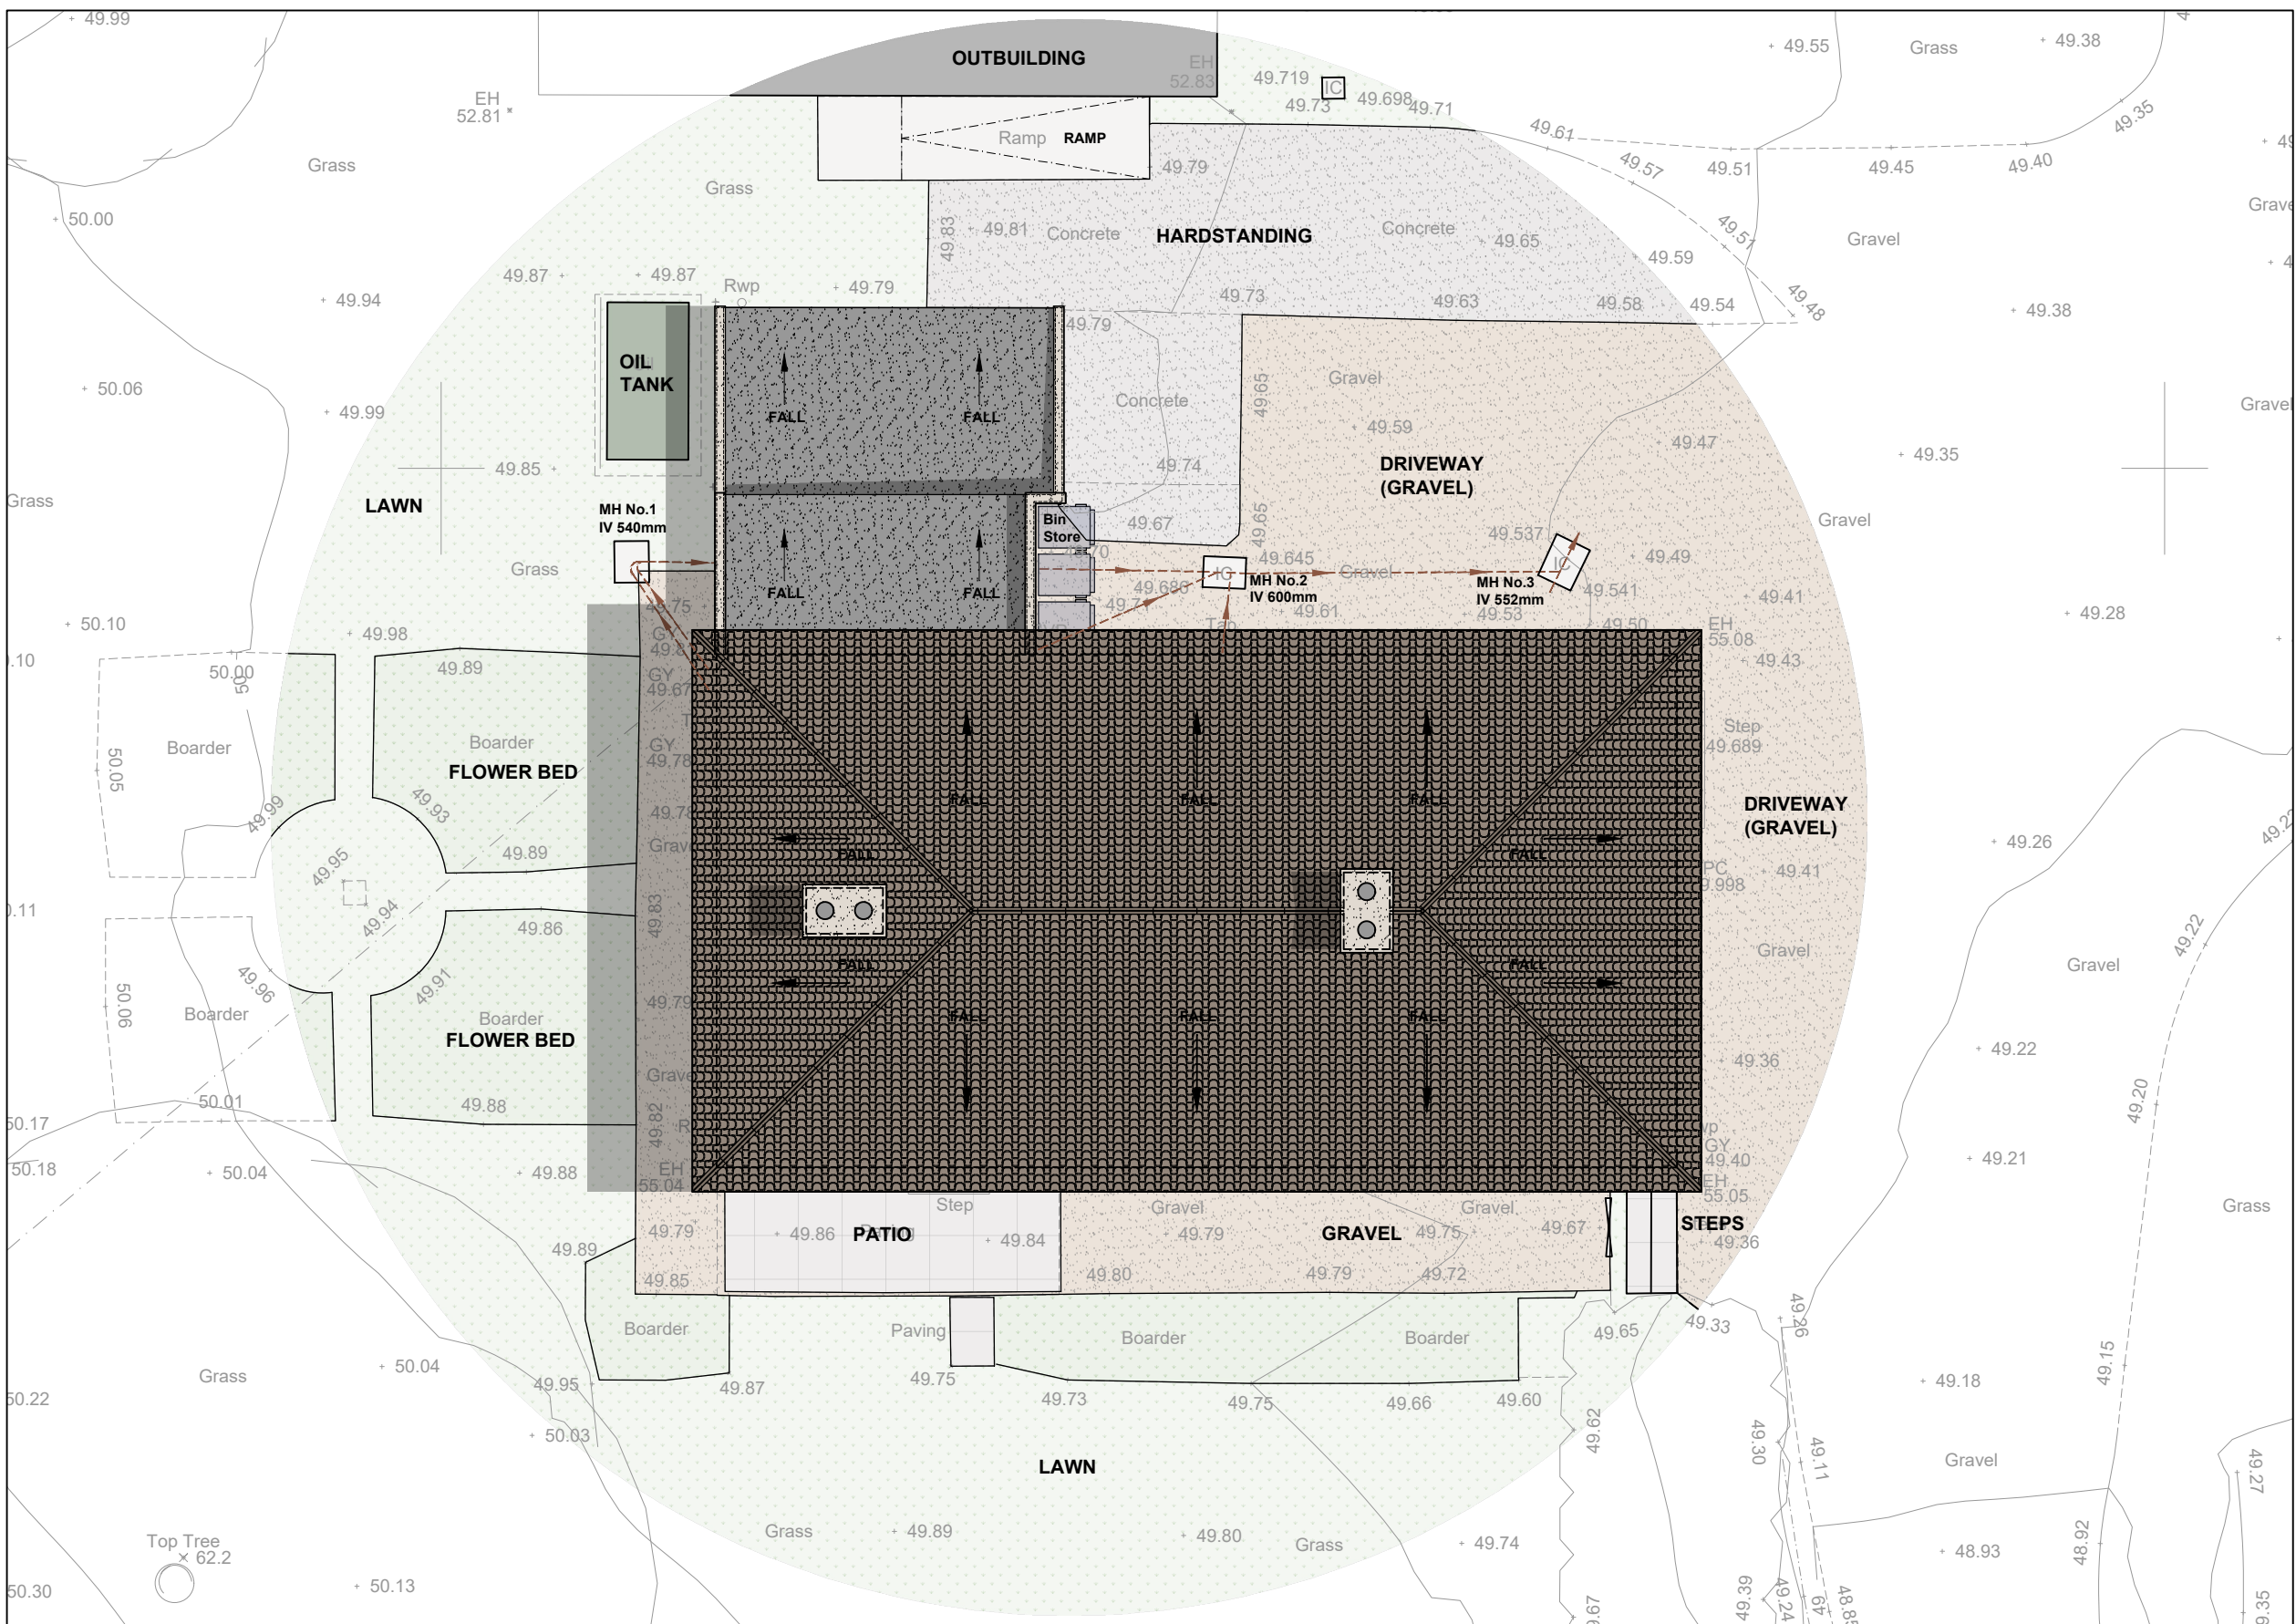

Existing Roof/Site Plan
Scale 1:100

Drawing for planning application
purposes only.
Not to be used for construction.

Tuttle
architectural
services

Ground Floor
6 Pelhams Court
Marlborough
Wiltshire SN8 2AG

T. 01672 518 278
E. info@tuttlearchserv.co.uk
F. facebook.com/tuttlearchserv
W. tuttlearchserv.co.uk

Job Title
Proposed single storey replacement kitchen/utility
extension & bay window, with associated internal
alterations to ground and first floor @ Glebe House,
Alton Barnes, Marlborough, SN8 4LB

Drawing Title
Existing Floor Plans, Elevations, Roof/Site Plan

DRAWING NUMBER
Glebe House - 01

REV

REVISIONS				
SCALE	DATE	DRAWN BY	PAPER SIZE	JOB No.
As Indicated	March 26	MCW	A1	1692