


Fernfield, Bradford Rd, SN13 0NY

Existing Shed


Scale 1:100, A4
0 1m 2m 3m

Drawing No.3

Plan View

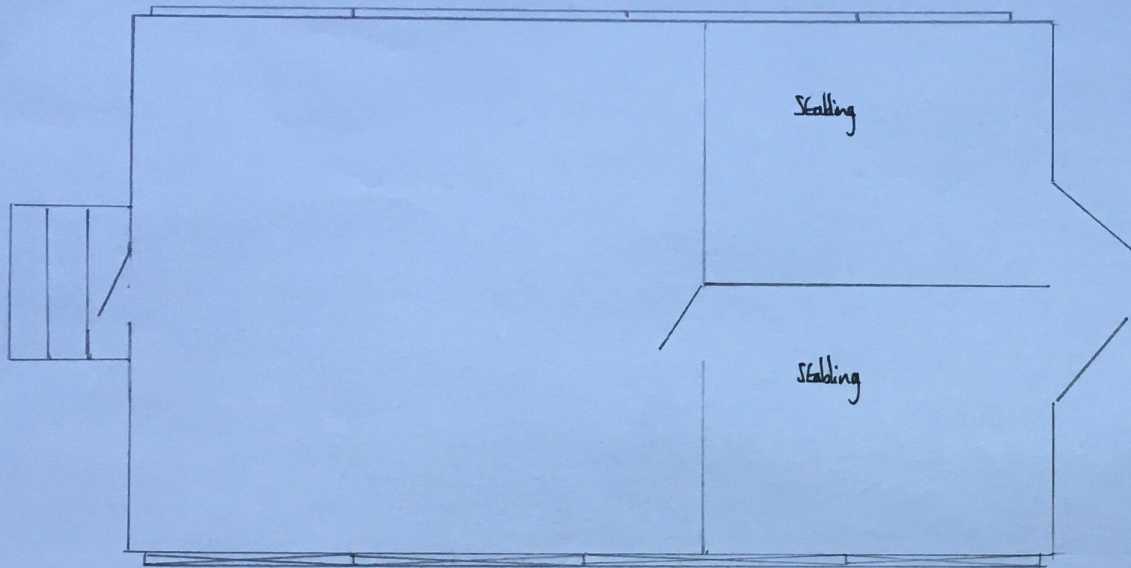

North Elevation

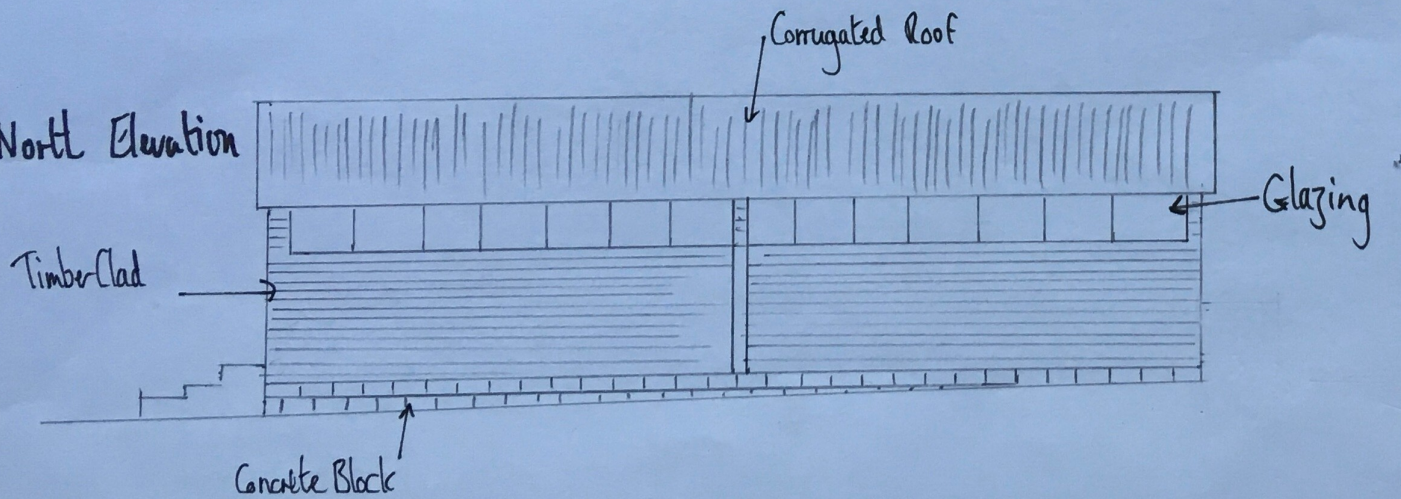

20th April 2026