


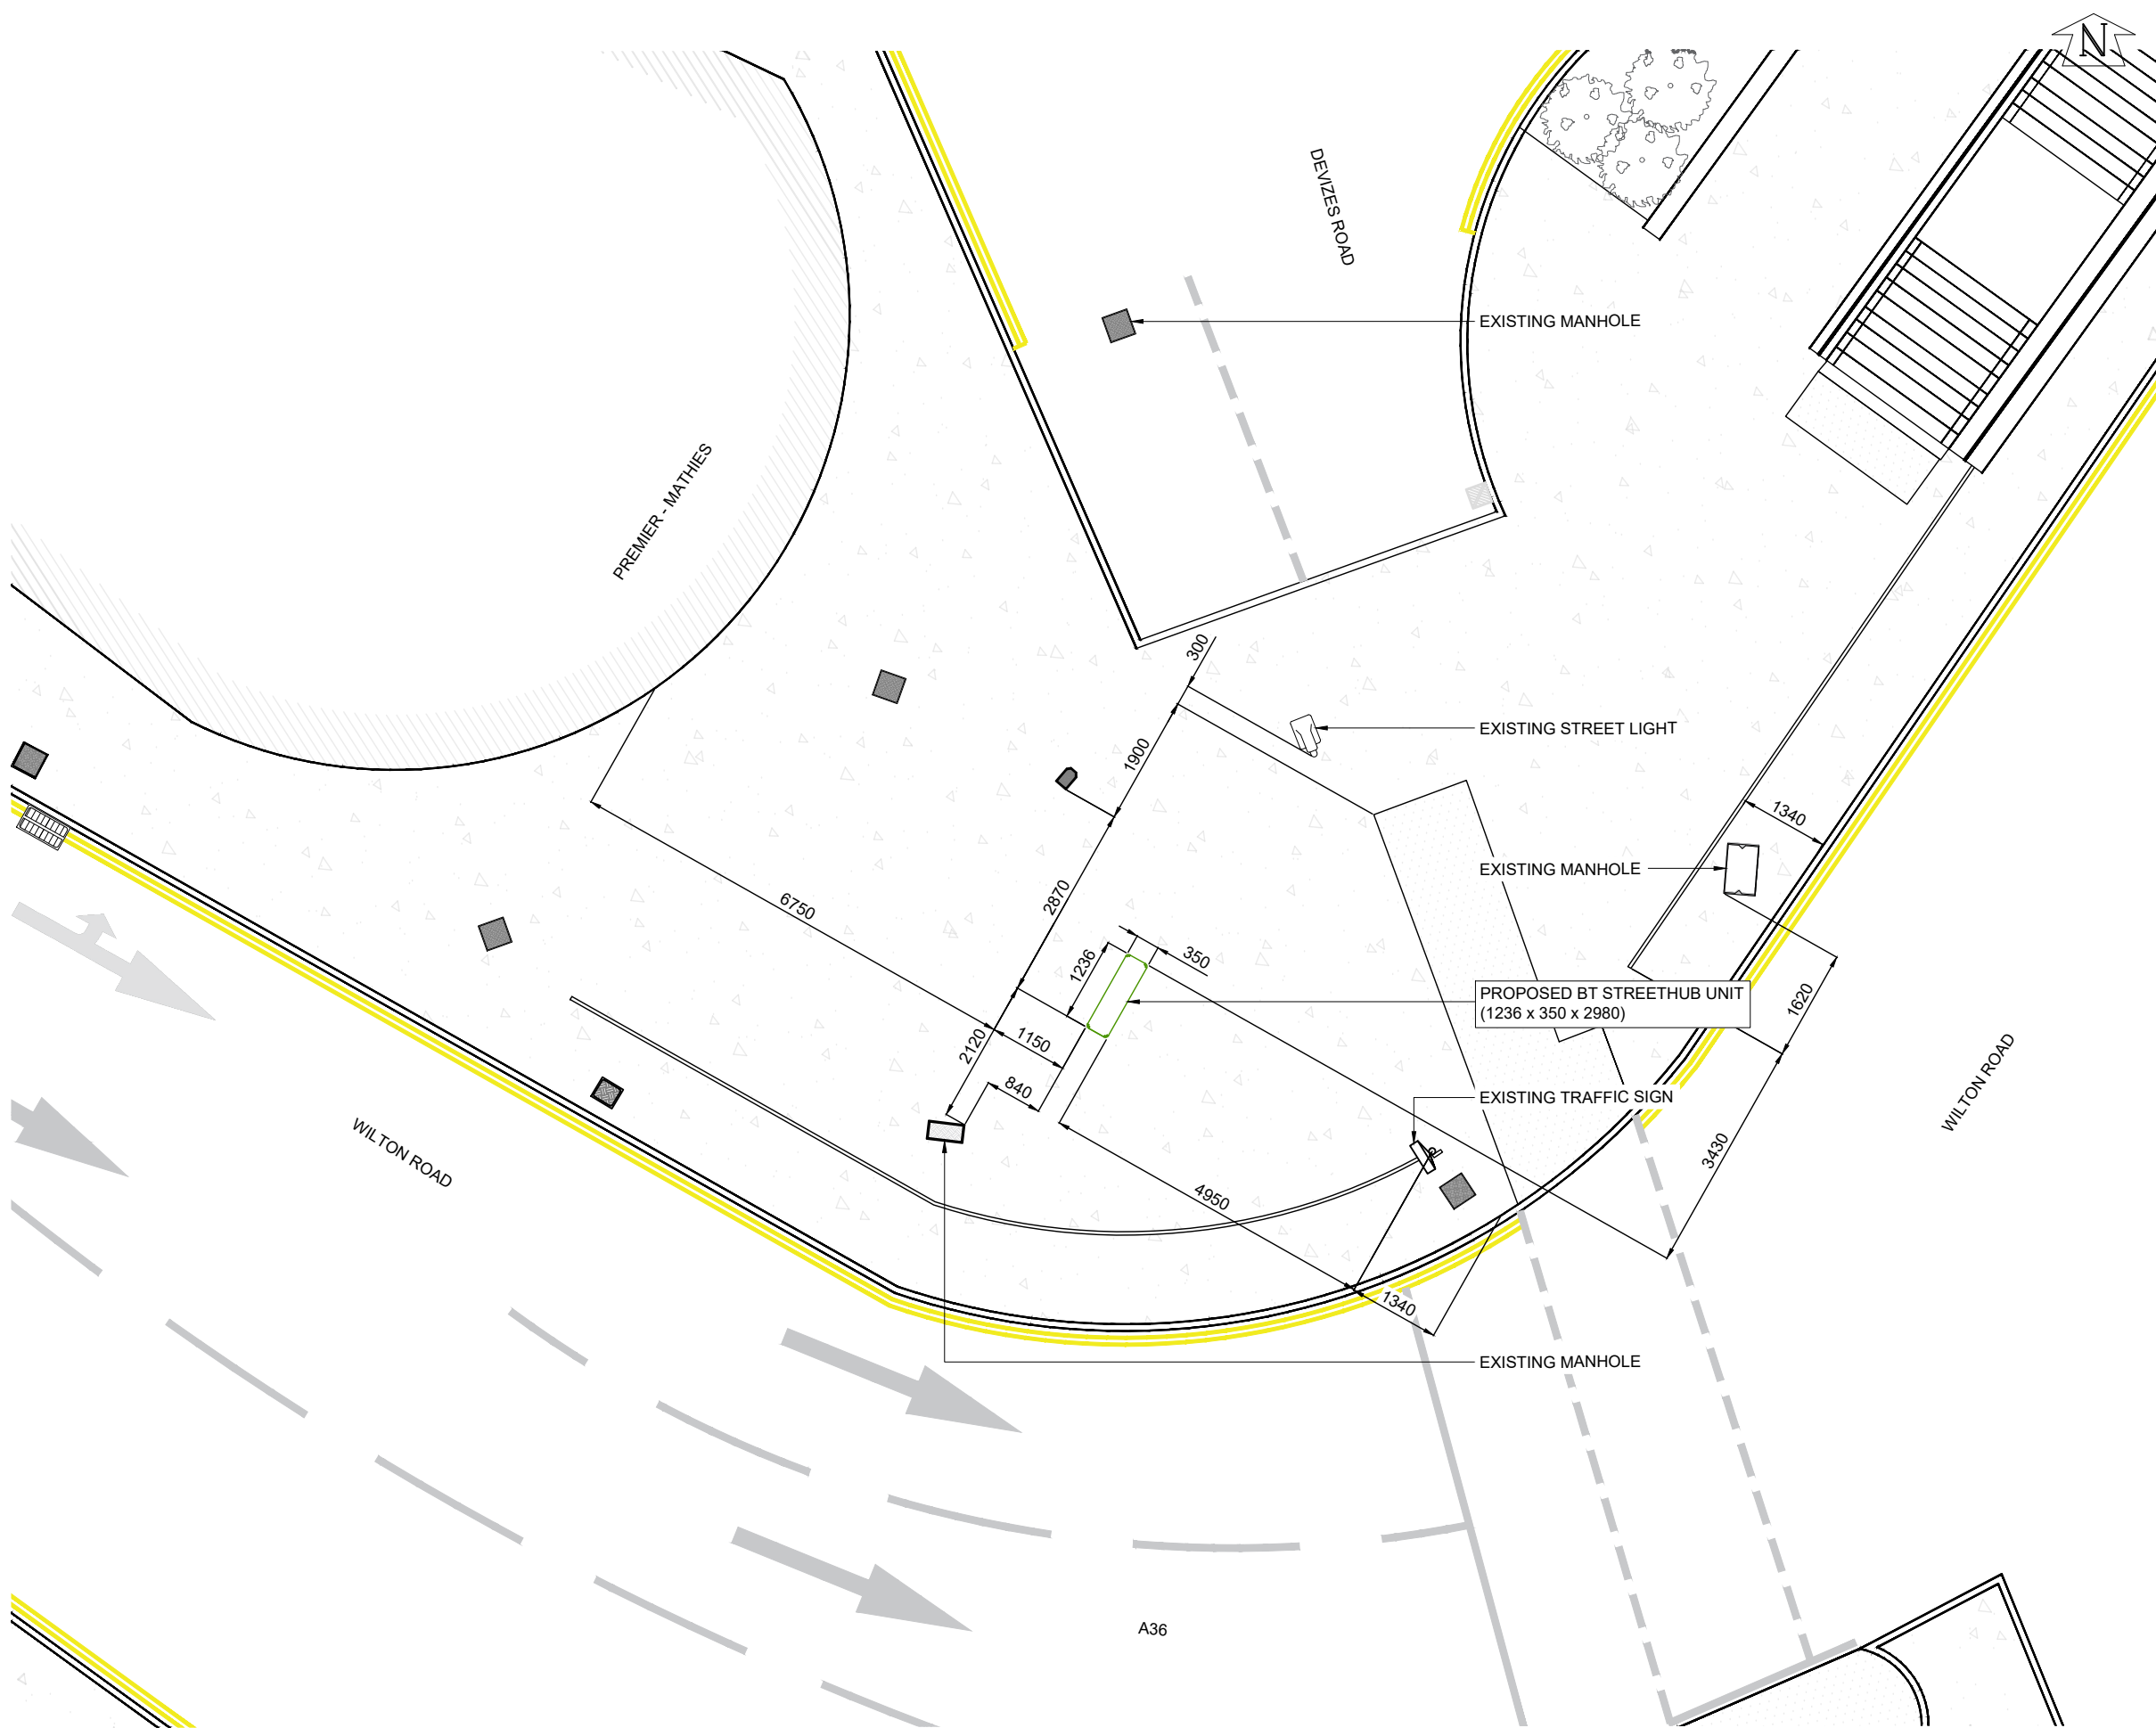

PROPOSED SITE PLAN
SCALE 1:100

GENERAL NOTES

Use written dimensions only, do not scale from drawing. Use latest revision of all referenced information.

LAT 51.072413	LONG -1.8054418
---------------	-----------------

A	26/03/2026	New BT Streethub Structure	PTM	ABH
Rev	Date	Description	Drawn	Chkd
				
				
Drg Status PLANNING				
Cell No. & Name SLB-07				
Site Name & Address Pavement o/s Ramparts, Devises Road, Salisbury, SP2 7EE				
Drawing Title PROPOSED SITE PLAN				
Scale 1:100		Date 26/03/2026		
Drawn By PTM		Checked By ABH		
Drawing Number 002			Revision A	