
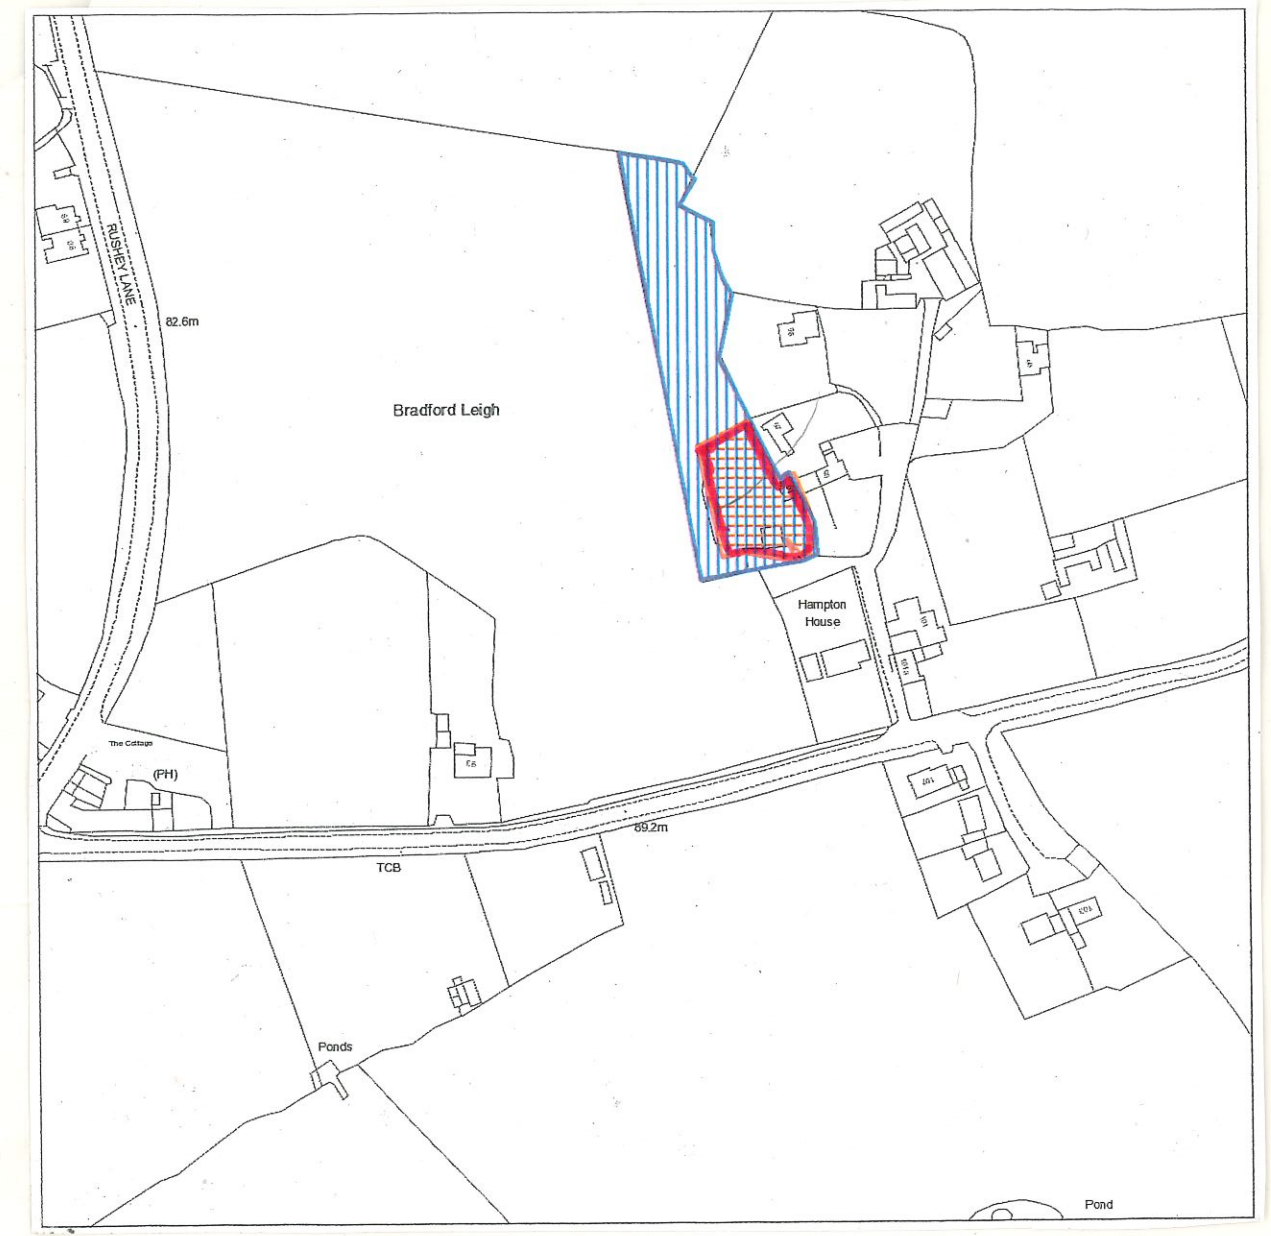


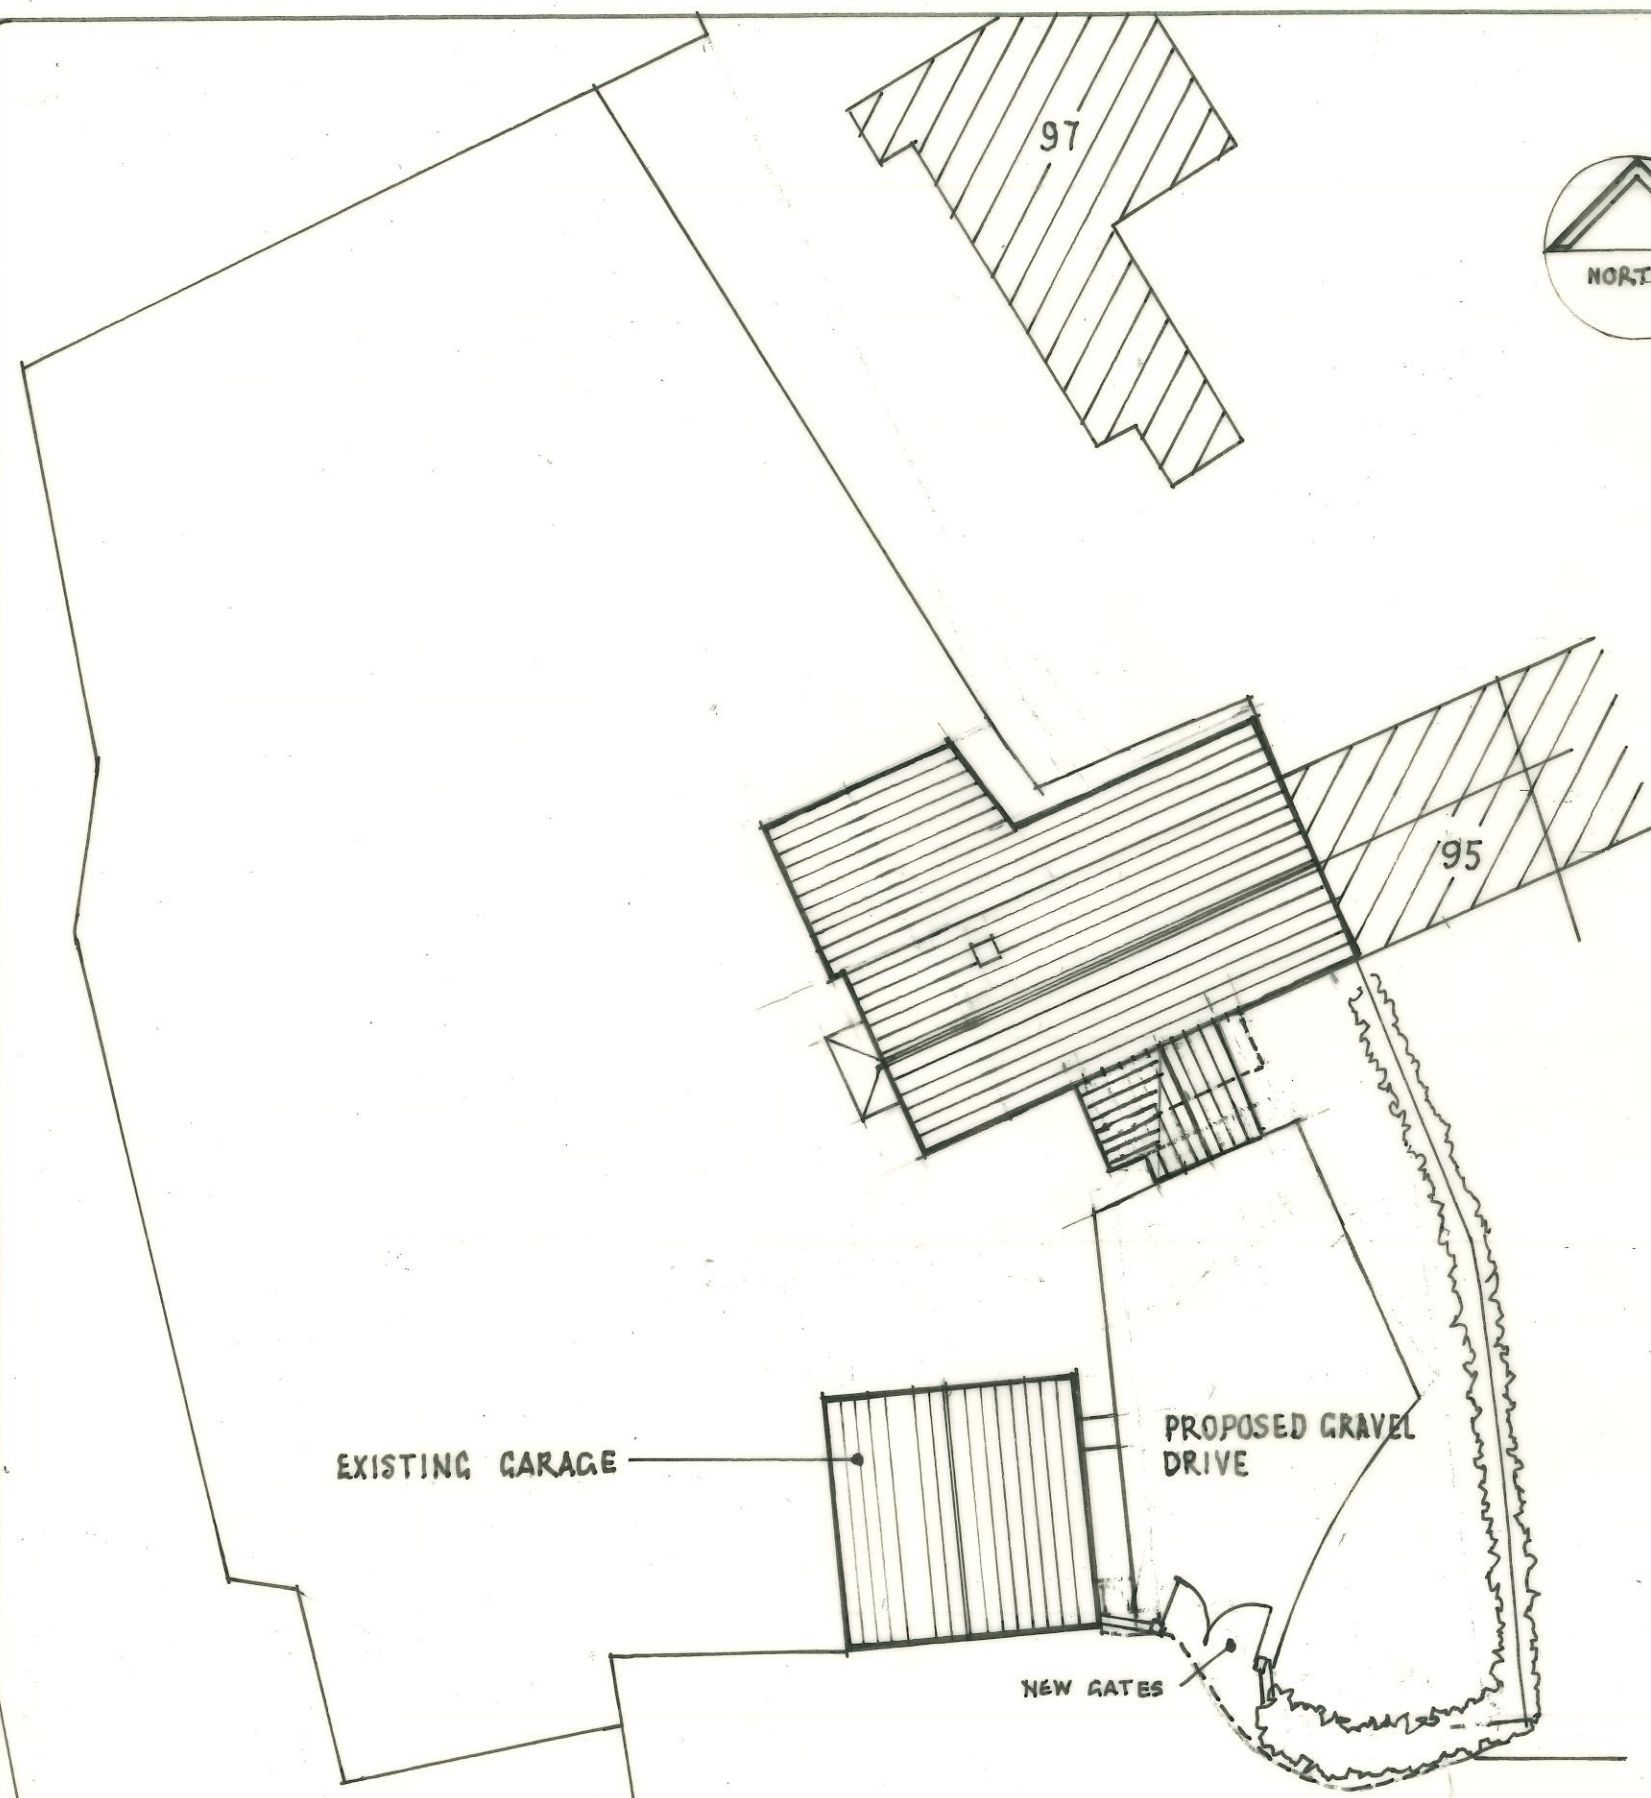

SITE LOCATION PLAN 1:2500

0 20 40 60 80 100 M

BLOCK SITE PLAN 1:200

0 2 4 6 8 10 M

The Old Ride
Bath Road
Bradford on Avon
Wiltshire
Tel 01225 865220
Fax 01225 866086

ASHLEY
DESIGN

CLIENT
DOMINIC HIBBERD

PROJECT
94 BRADFORD LEIGH, BRADFORD ON AVON BA15 2RW

DRAWING TITLE
LOCATION & BLOCK SITE PLANS

SCALE
1:100

DATE
OCTOBER 2025

DRAWN
RMS

DRAWING NUMBER
1025-03

REVISIONS

A	B	C	D		
---	---	---	---	--	--

All rights described in Chapter IV of the Copyright, Designs and Patents Act 1988 has been generally asserted © 2011 Ashley Design Associates. Contractors must check all dimensions on site. Only figured dimensions are to be worked from.