


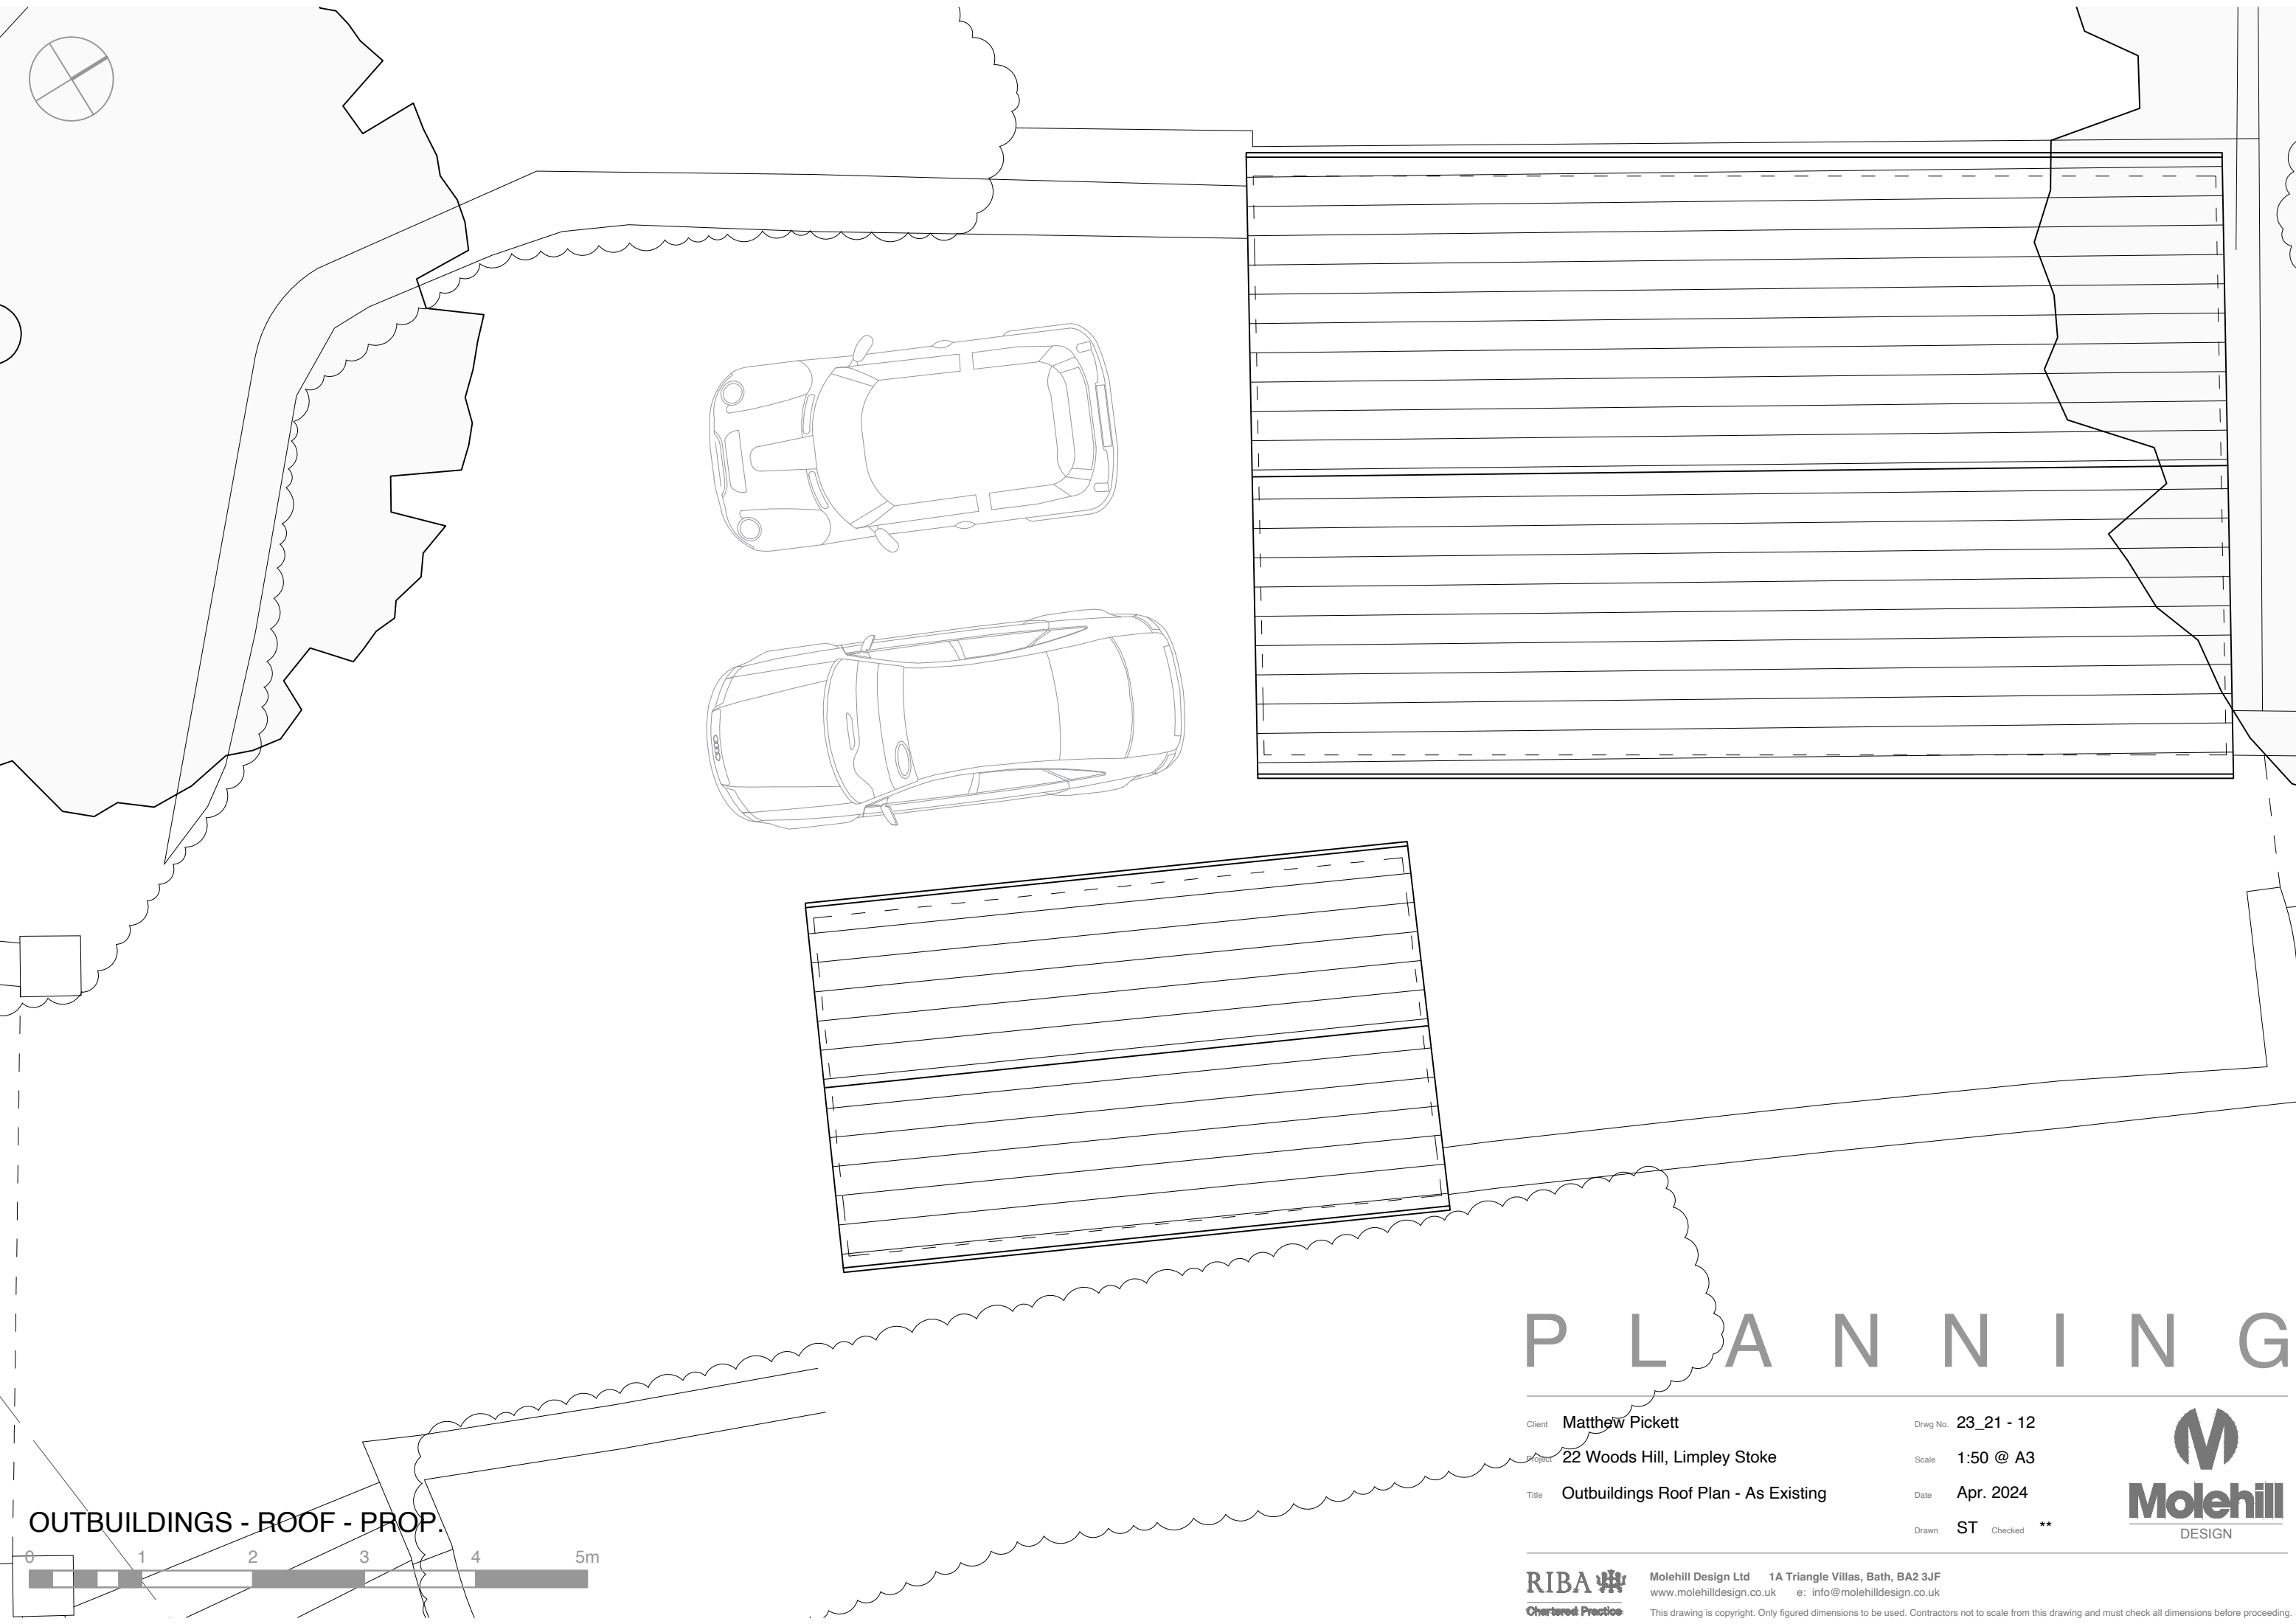

OUTBUILDINGS - ROOF - PROP.

PLANNING

Client **Matthew Pickett**

Drwg No. **23_21 - 12**

Project **22 Woods Hill, Limpley Stoke**

Scale **1:50 @ A3**

Title **Outbuildings Roof Plan - As Existing**

Date **Apr. 2024**

Drawn **ST** Checked ******



Molehill Design Ltd 1A Triangle Villas, Bath, BA2 3JF
www.molehilldesign.co.uk e: info@molehilldesign.co.uk

This drawing is copyright. Only figured dimensions to be used. Contractors not to scale from this drawing and must check all dimensions before proceeding.