




Note
This Drawing Has Been Prepared
To Obtain Planning Consent Only.
It Is not To Be Used For
Construction Purposes.

All Dimensions approximated These
Plans Can Be Scaled For Planning
Purposes Only


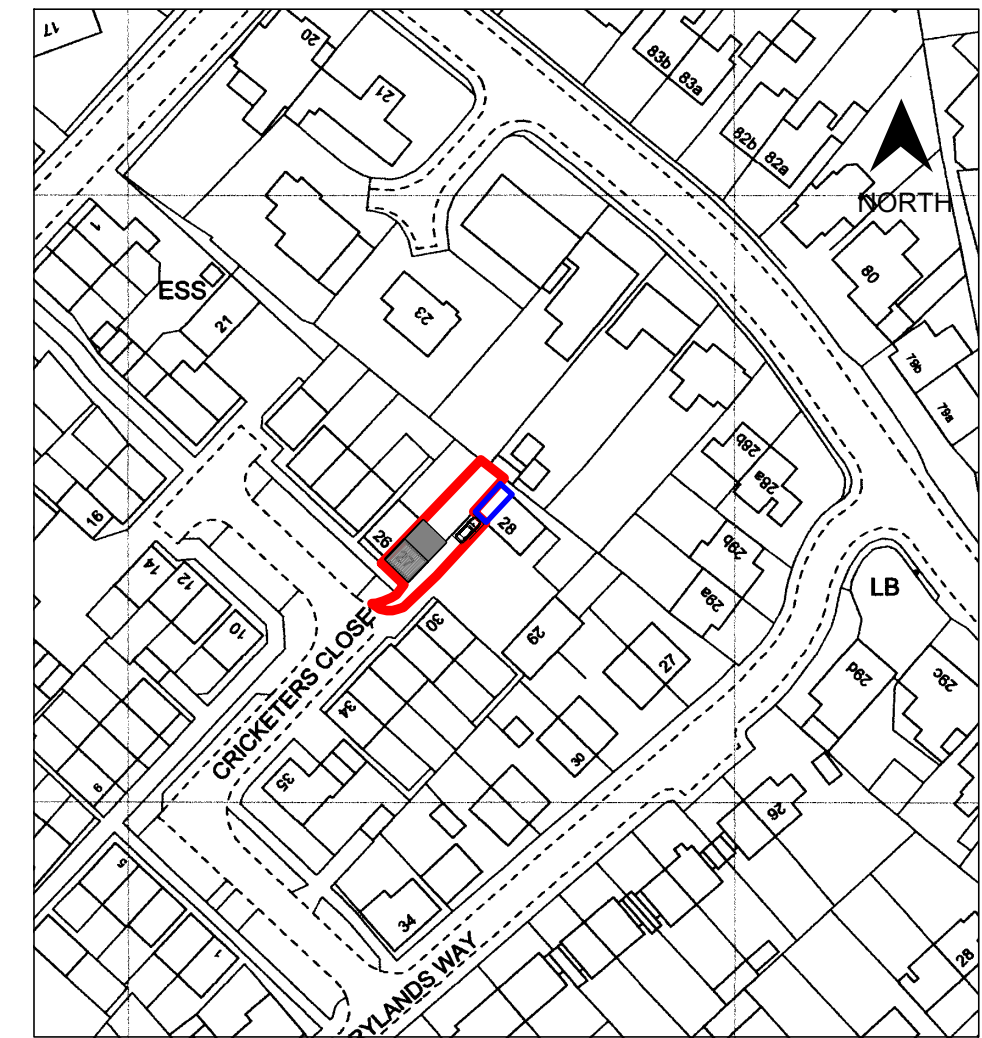


LOCATION PLAN SCALE 1:1250


Licence number 100019980
Grid 407360 E, 182938 N

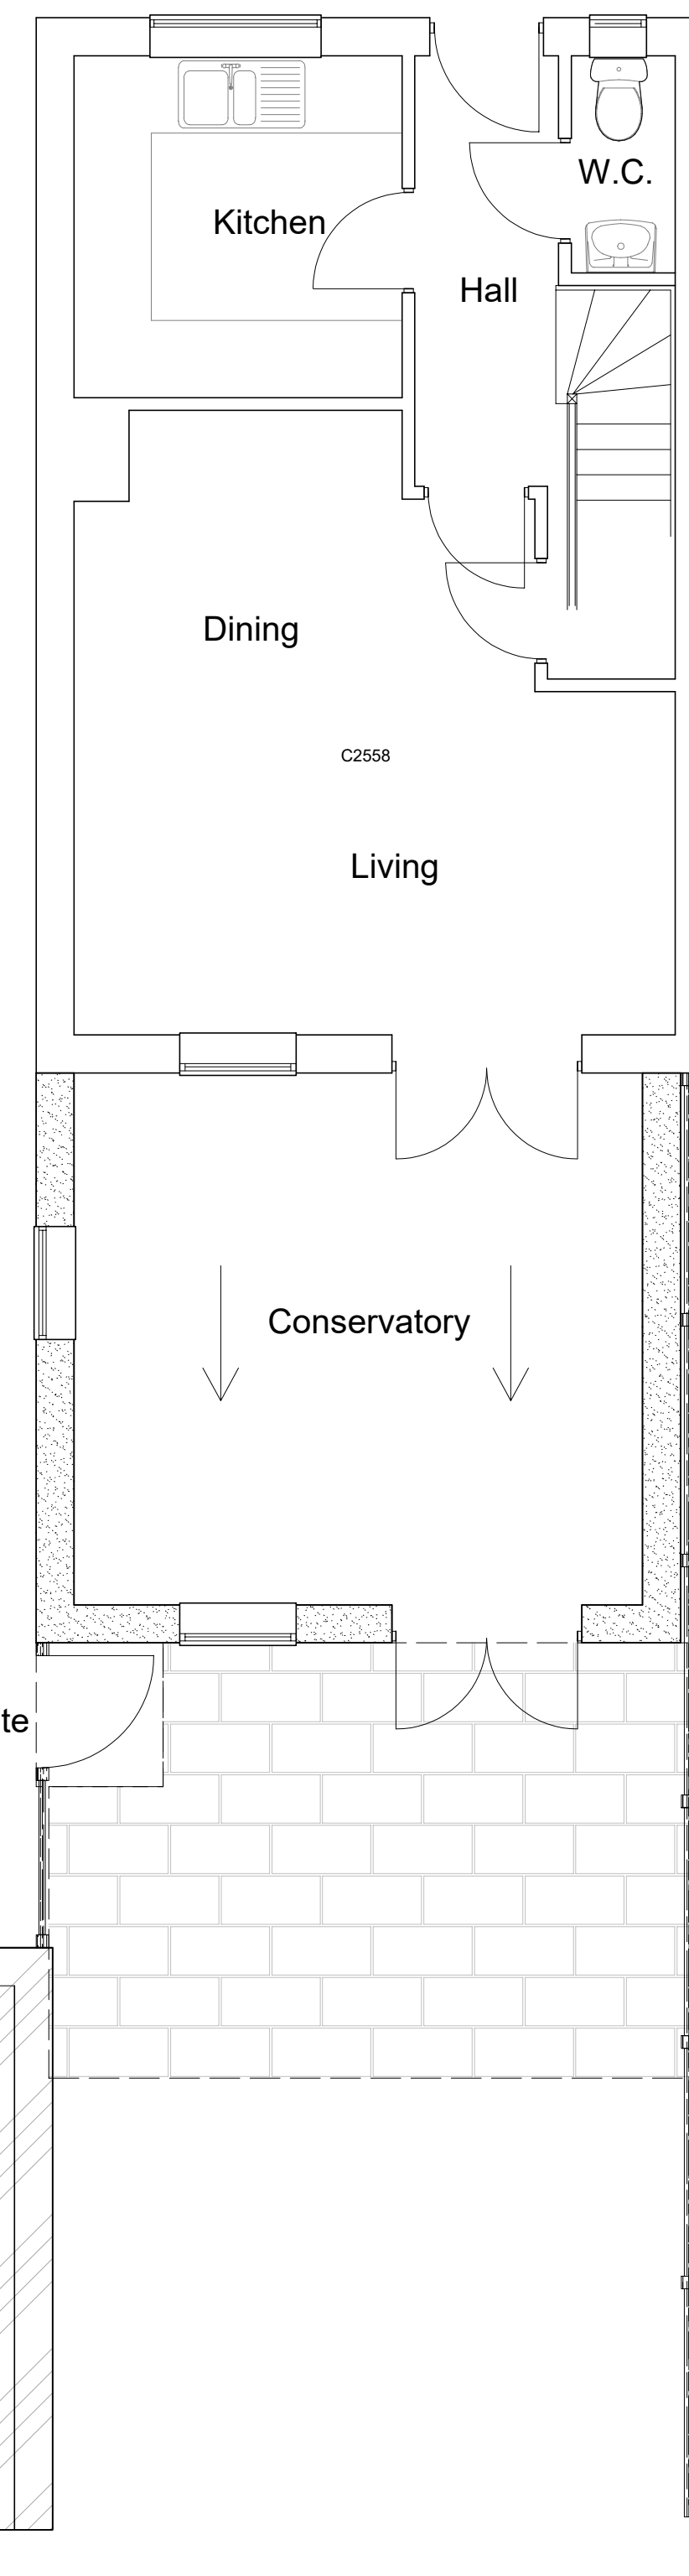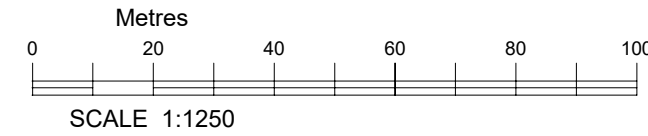


Proposed Floor Plan

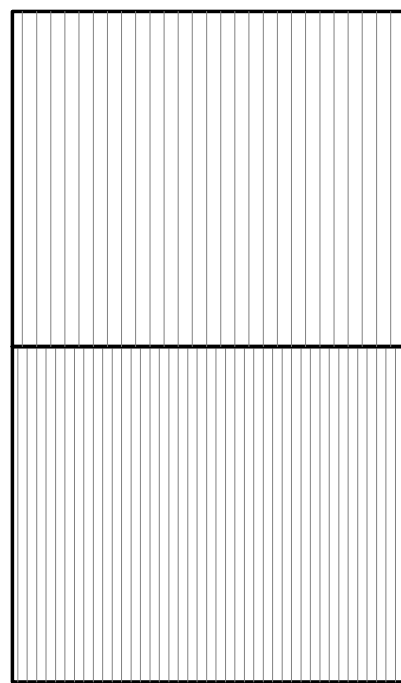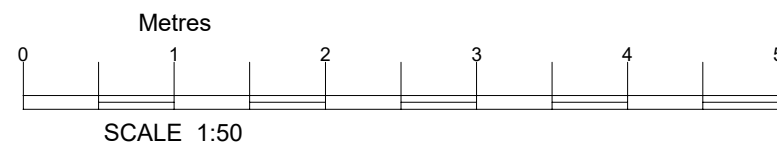



Existing Roof Plan

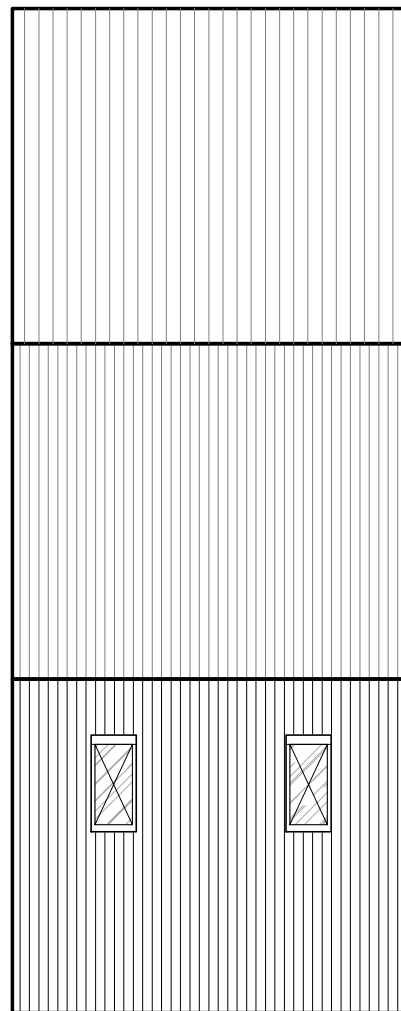


Proposed Roof Plan

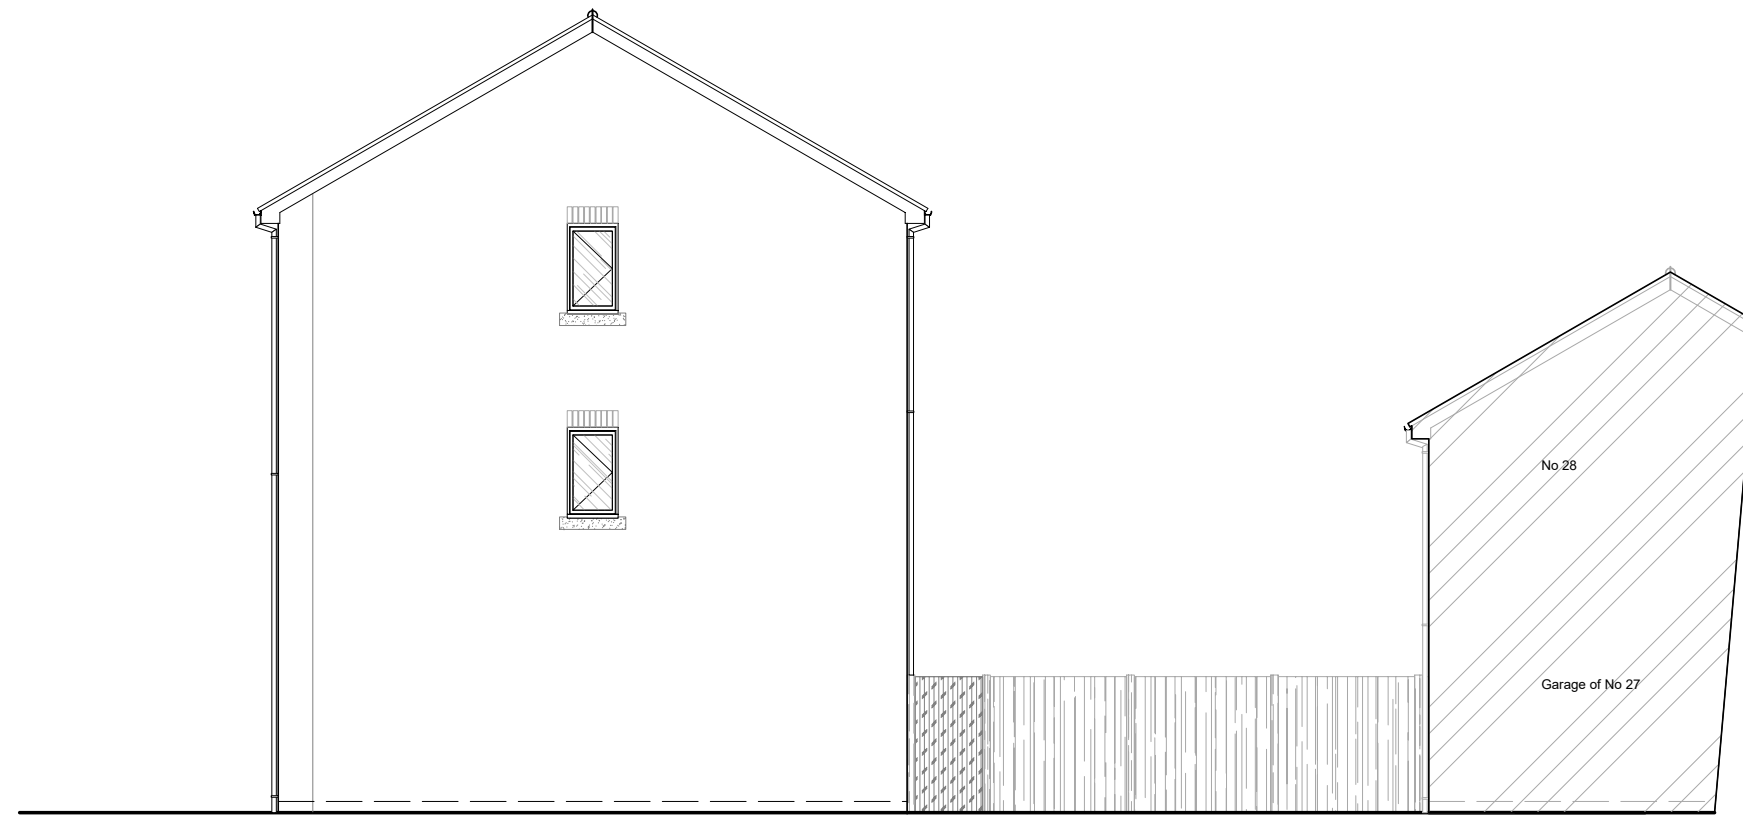


Existing Side Elevation

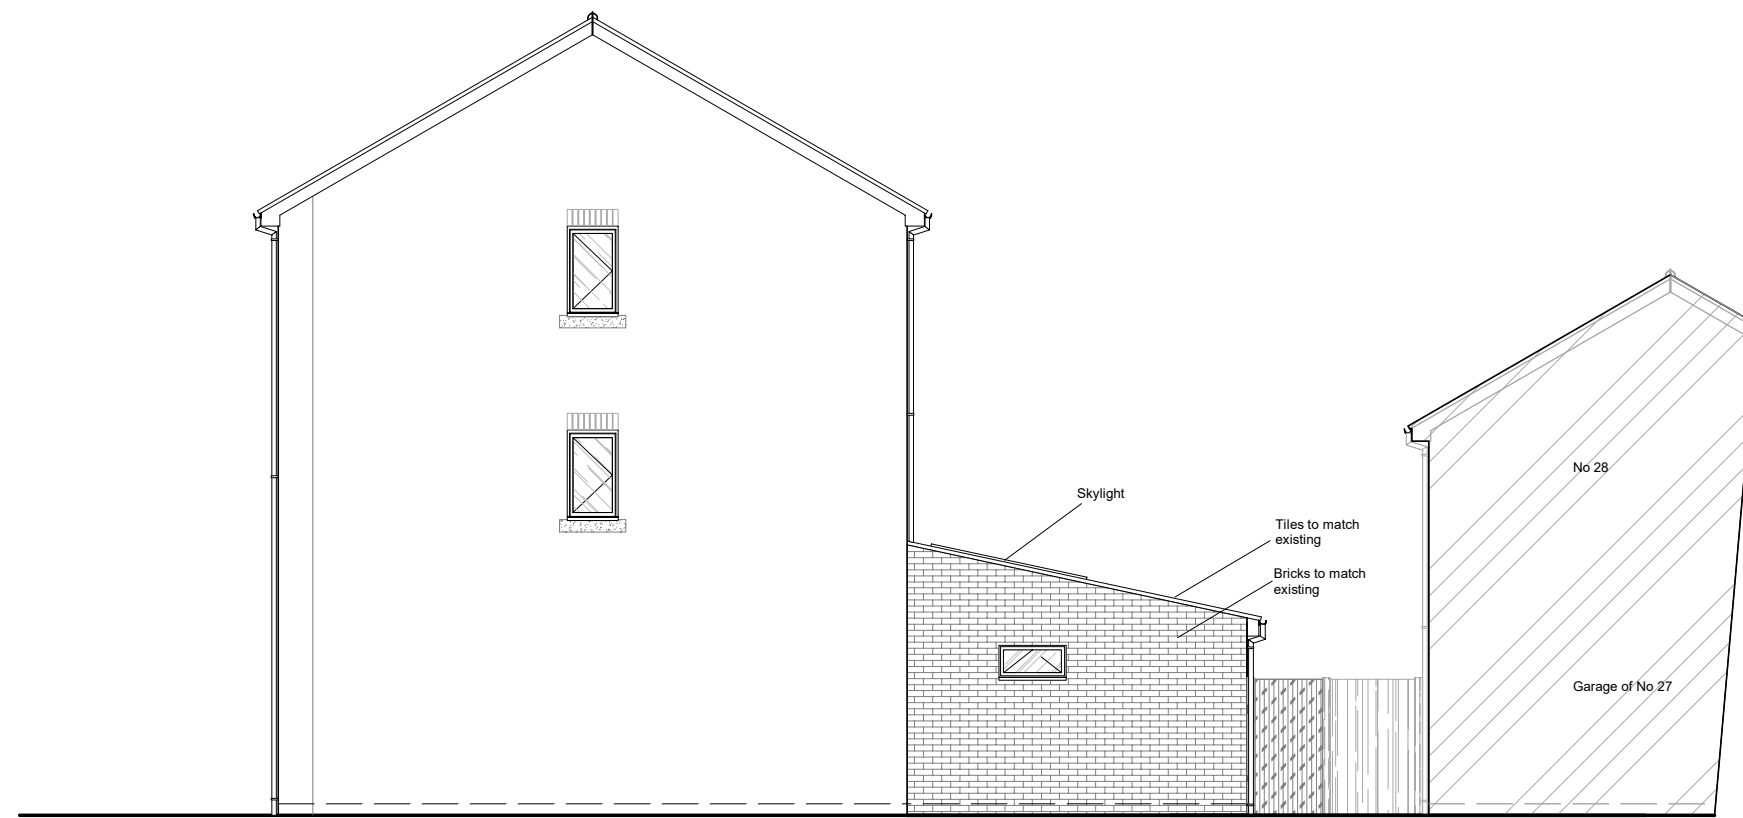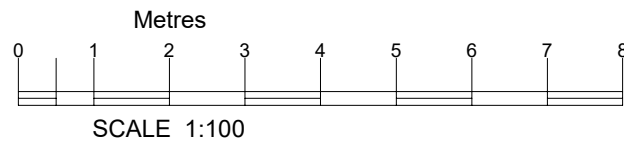


Proposed Side Elevation

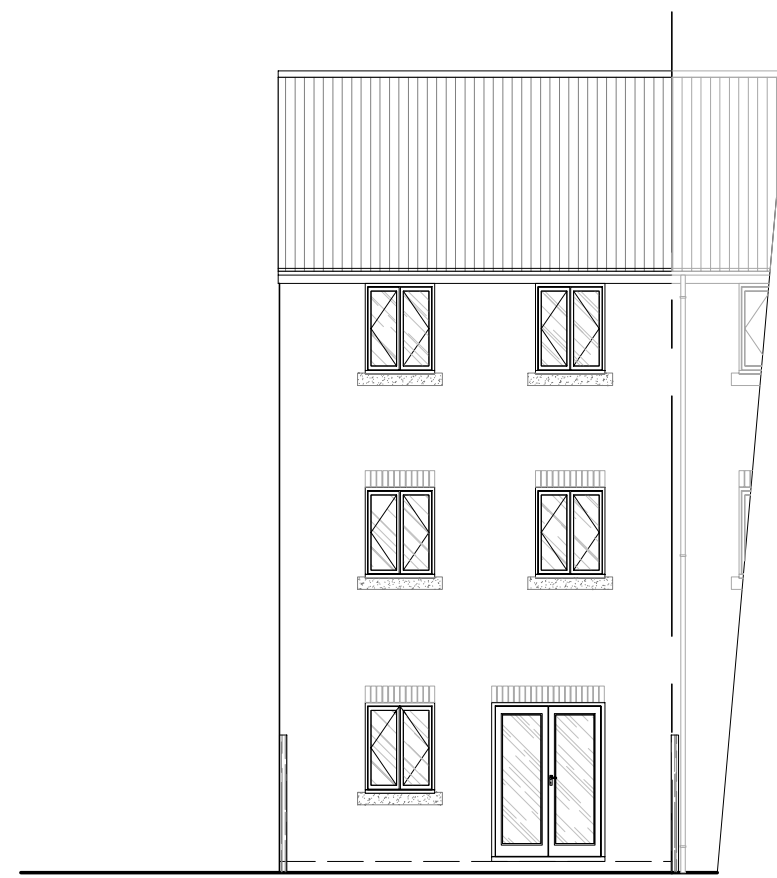


Existing Rear Elevation

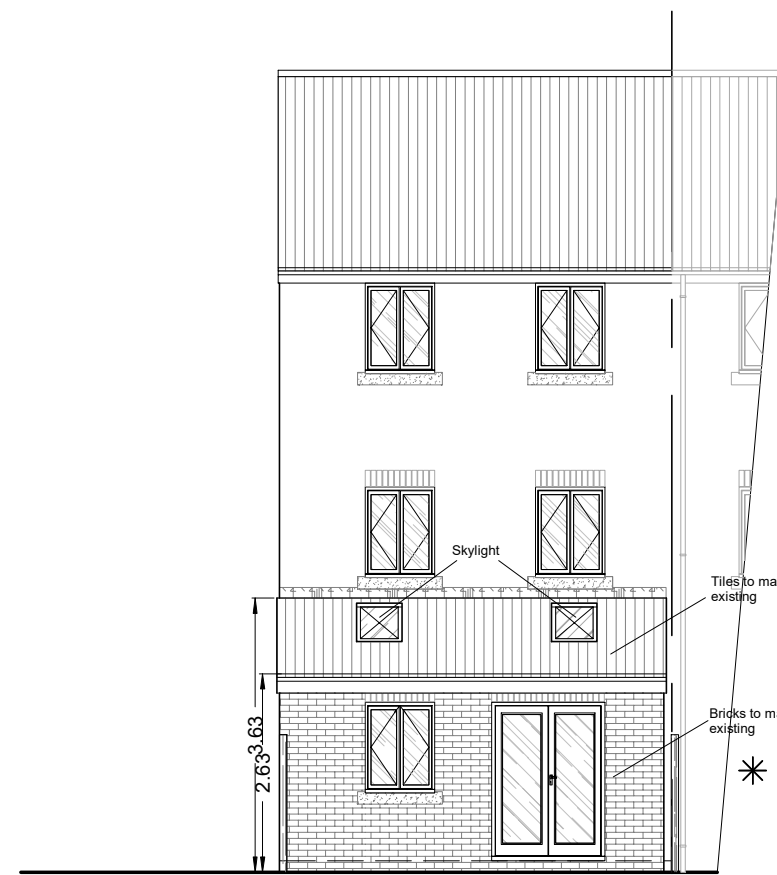


Proposed Rear Elevation

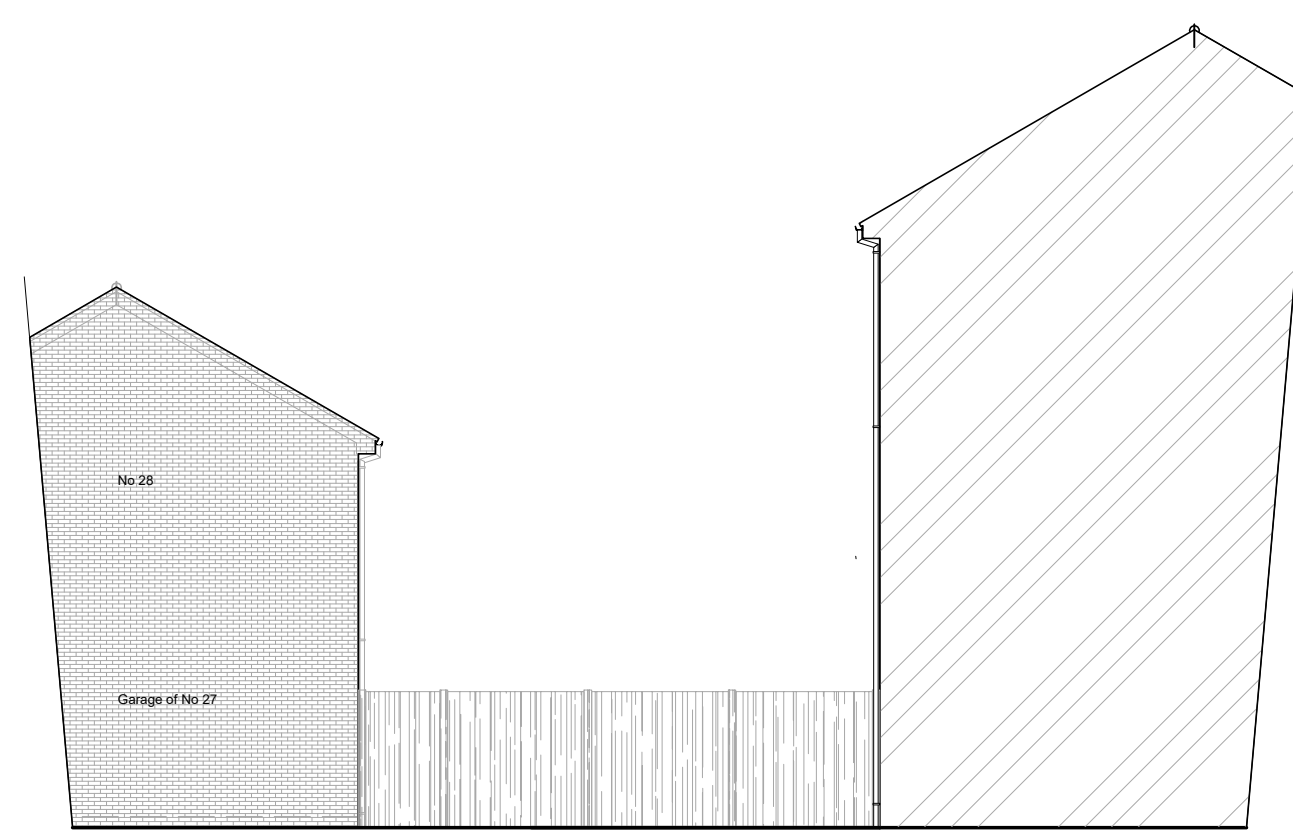



Existing Side Elevation

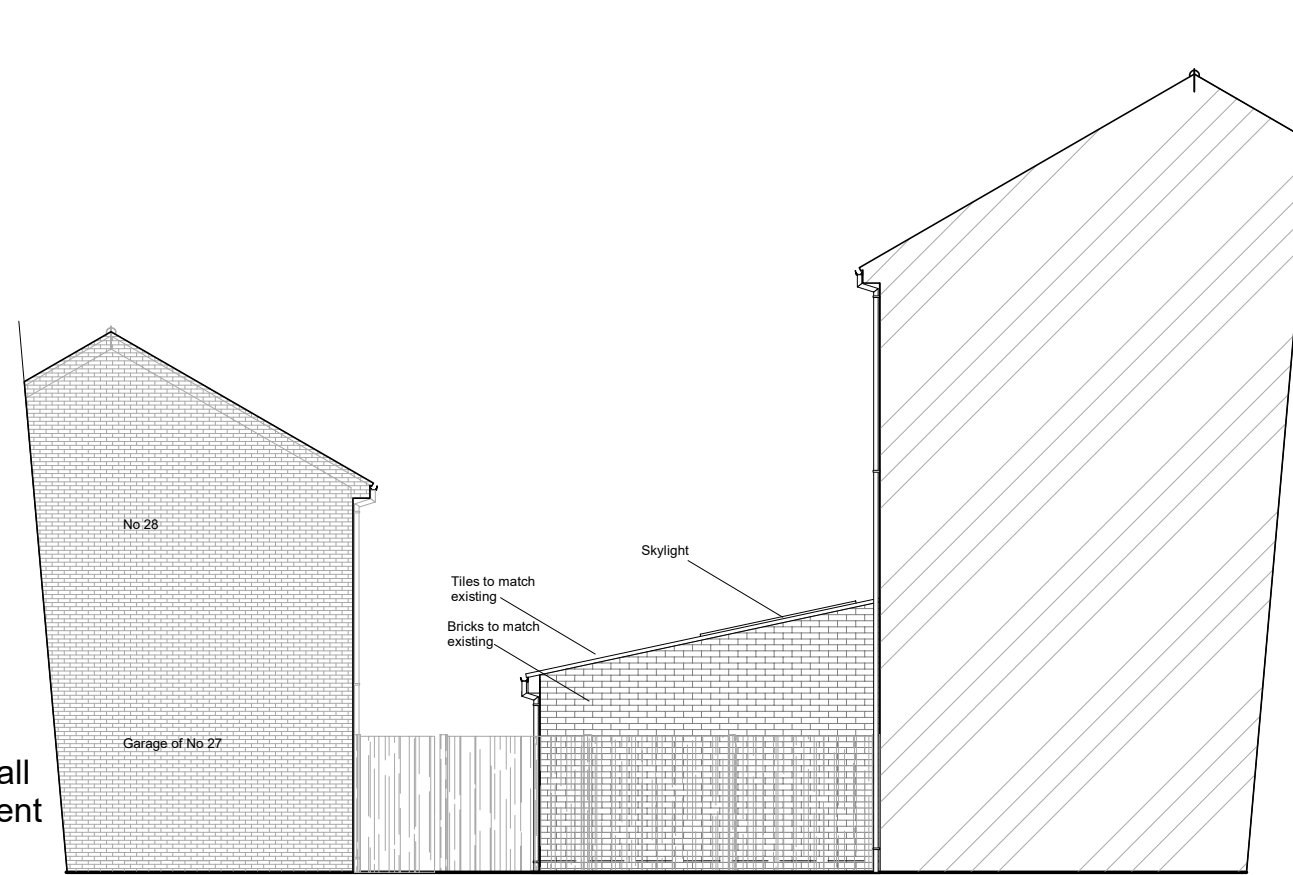



Proposed Side Elevation

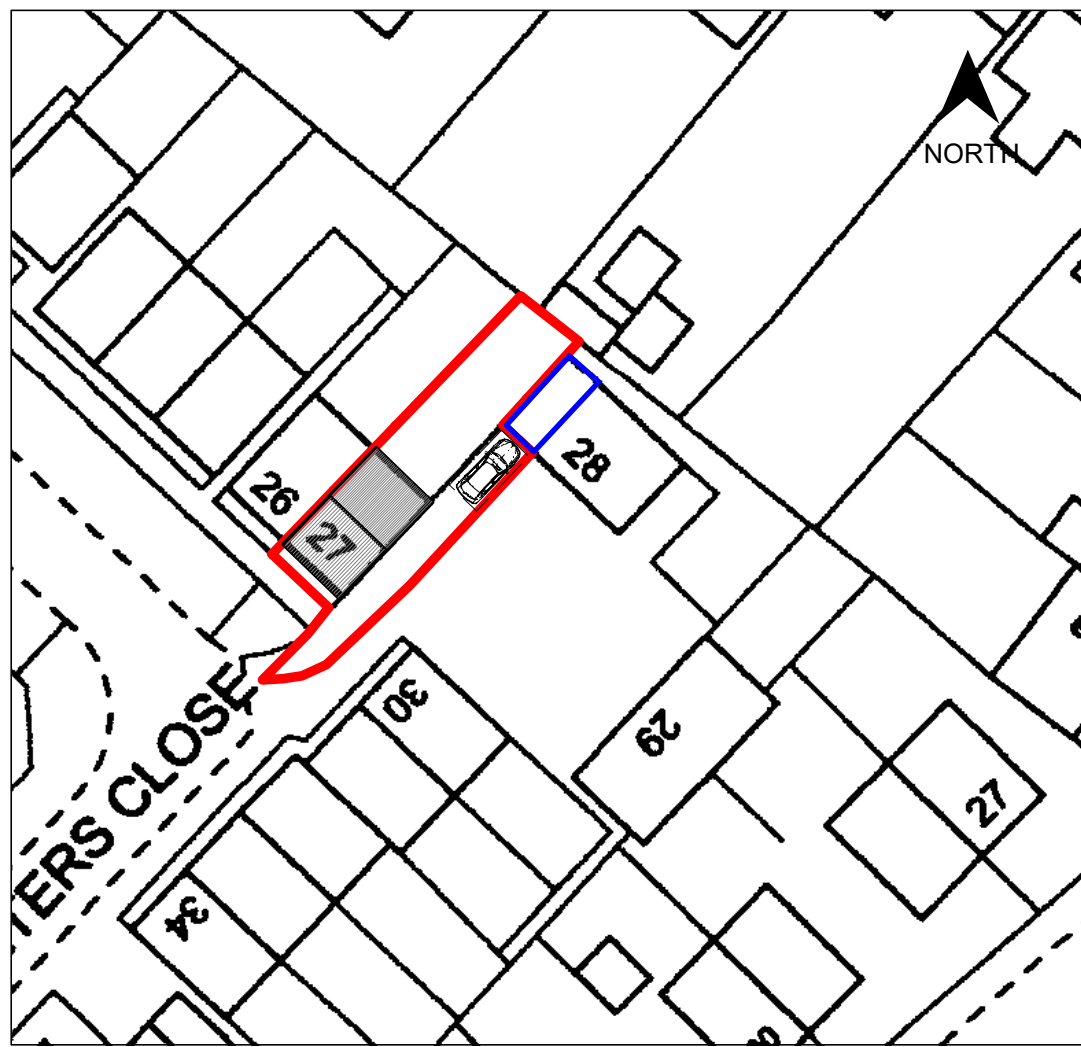


EXISTING SITE/BLOCK PLAN SCALE 1:500

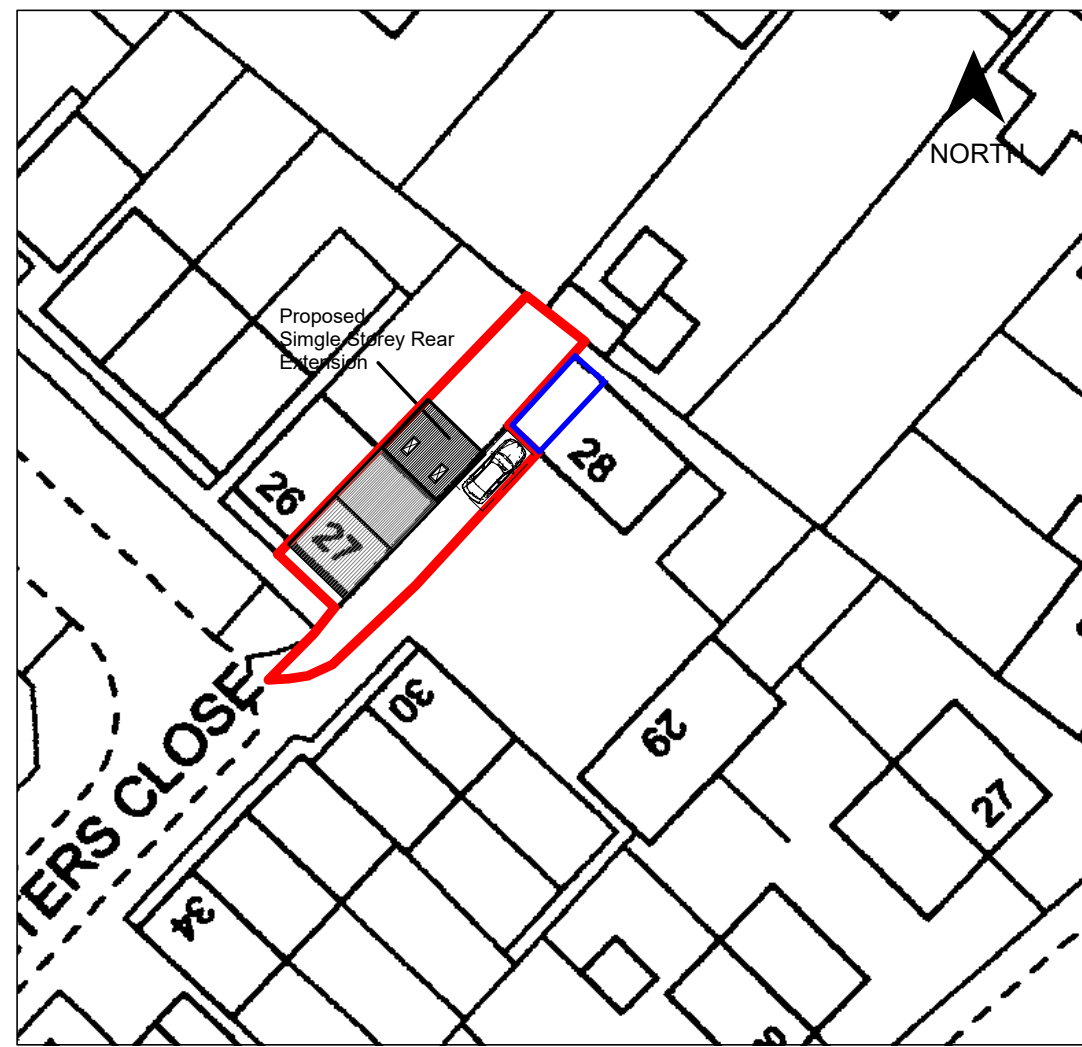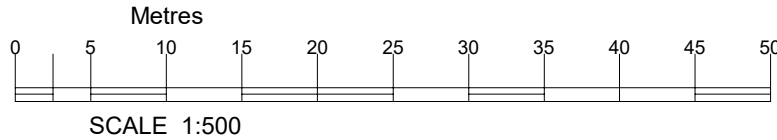

SITE/BLOCK PLAN SCALE 1:500

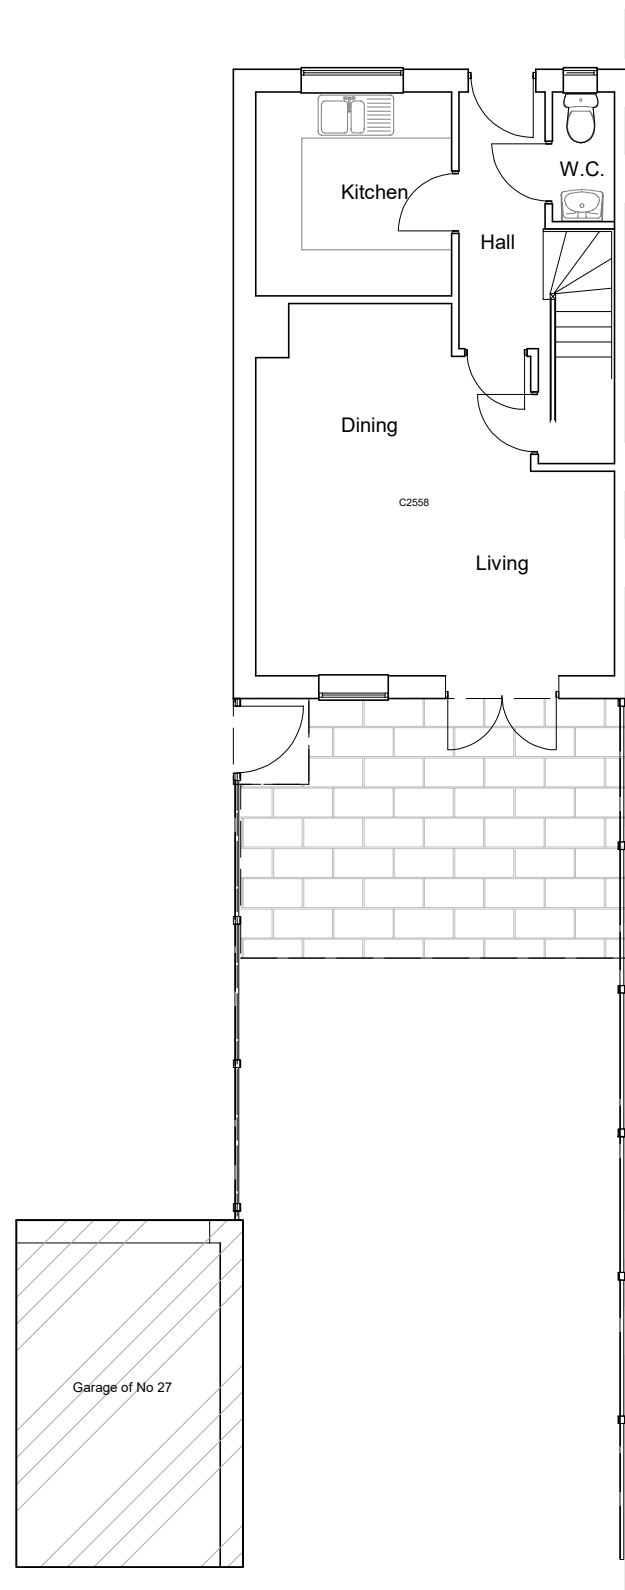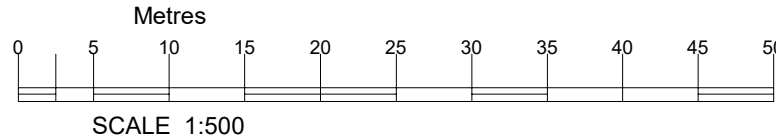

Existing Floor Plan

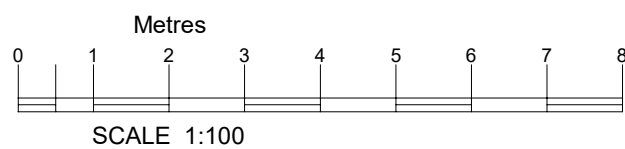

C Copyright FS CONSULTANCY		CLIENT Mr & Mrs P Paramsothy	
Hightrees 362 Marlborough Road, Swindon, Wiltshire SN3 1NP TEL 01793 420244		TITLE Proposed Single Storey Rear Extension 27 Cricketers Close, Royal Wootton Bassett, Swindon, Wiltshire SN4 8JD	
SIZE A1	CAGE CODE	DWG NO 001 30/03/2026	REV 1:1
SCALE 1:1250/1:500/1:100/1:50		SHEET 1:1	