



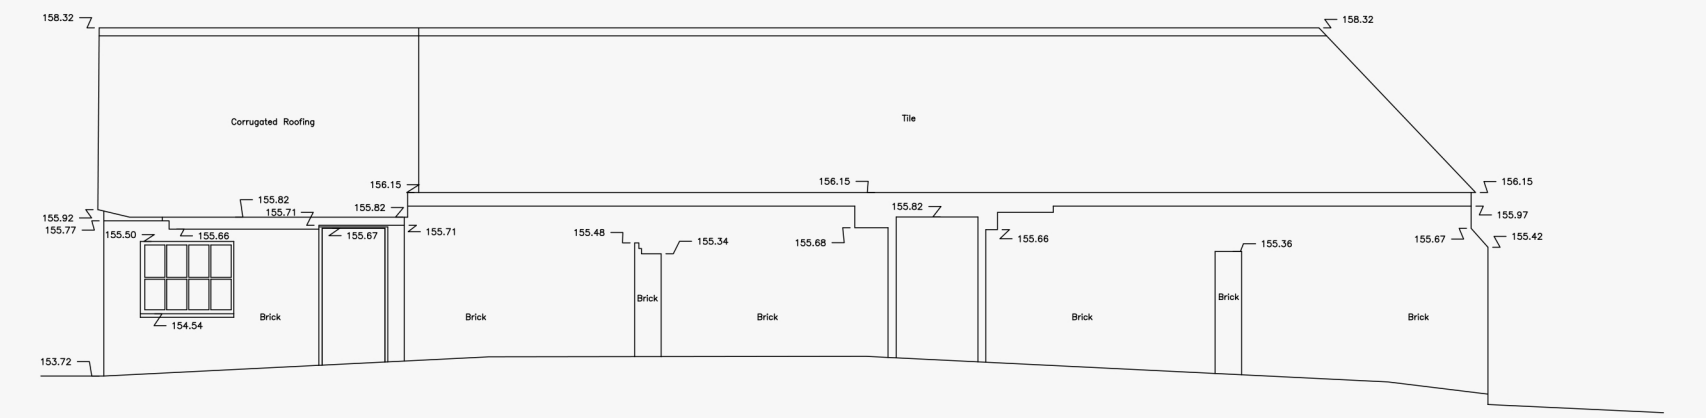


BARN 1 NORTH ELEVATION

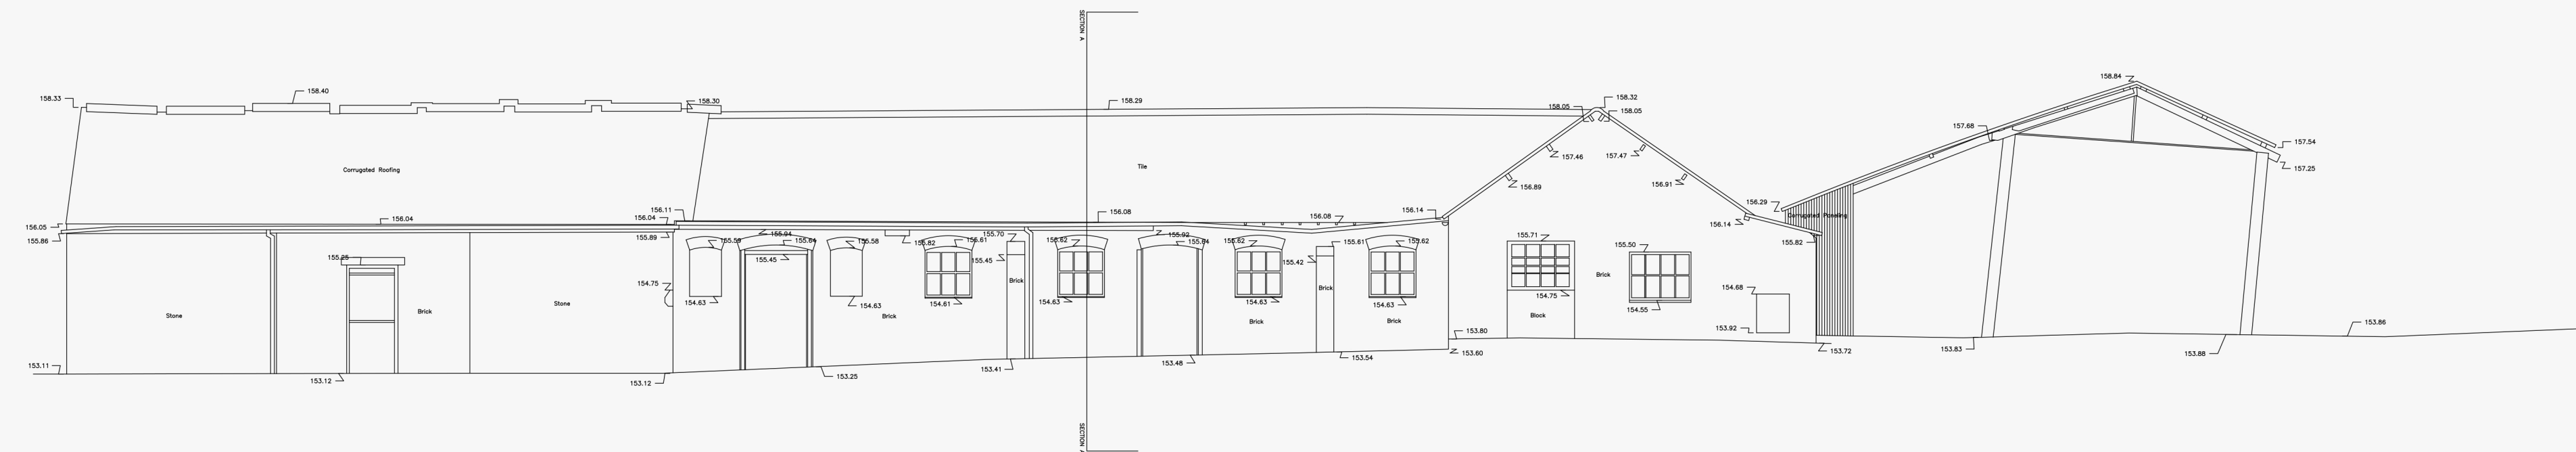

BARN 1 EAST ELEVATION



BARN 1 SOUTH ELEVATION

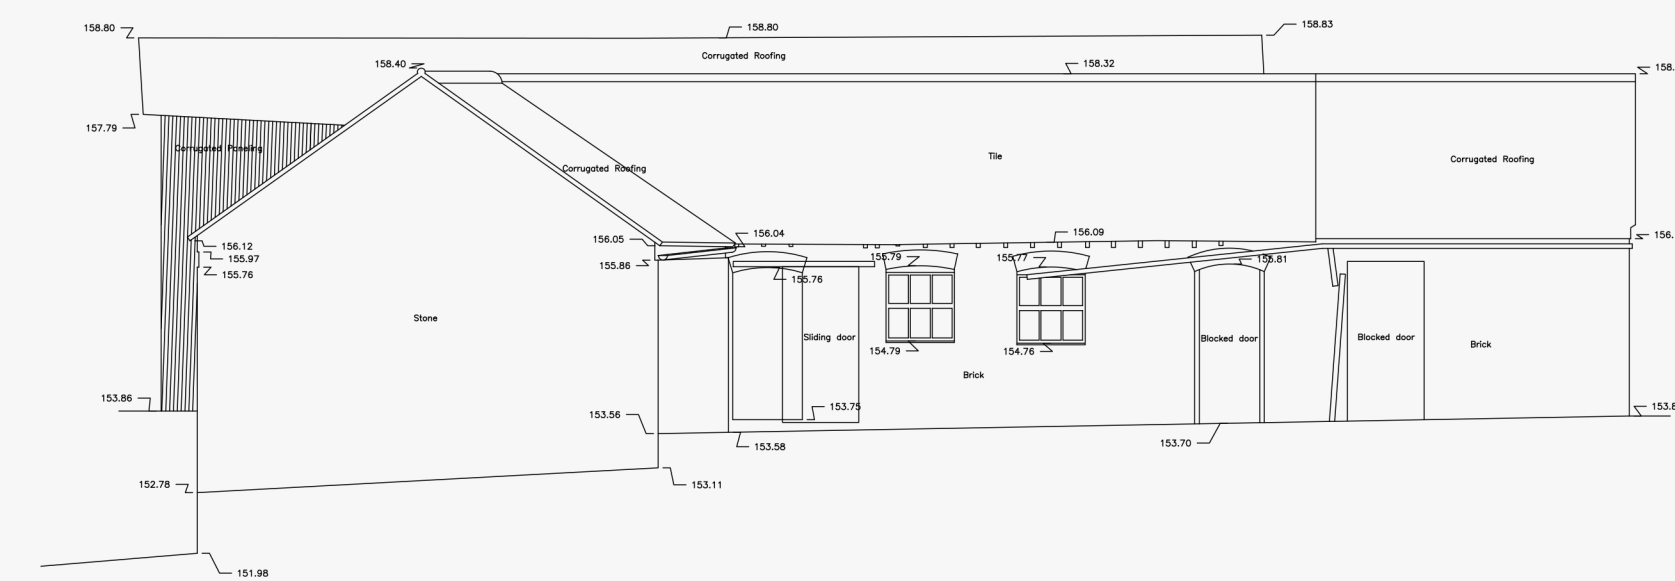

BARN 1 WEST ELEVATION

SURVEY CARRIED OUT BY MBS SURVEYS ON 06/12/2024

SCALE 1:100



SURVEY-ELEVATIONS-BARN 1
OYSTERS FARM BARNs, GUTCH COMMON
SHAFTESBURY, DORSET, SP7 9BE
FOR MR AND MRS I PRIEST
10/07/2025

2663/2

1:100@A1