


Femfield, Broadford Rd, SN13 0NY

Scale 1:100 ALK

0 1m 2m 3m

Drawing No.5


Existing Shed

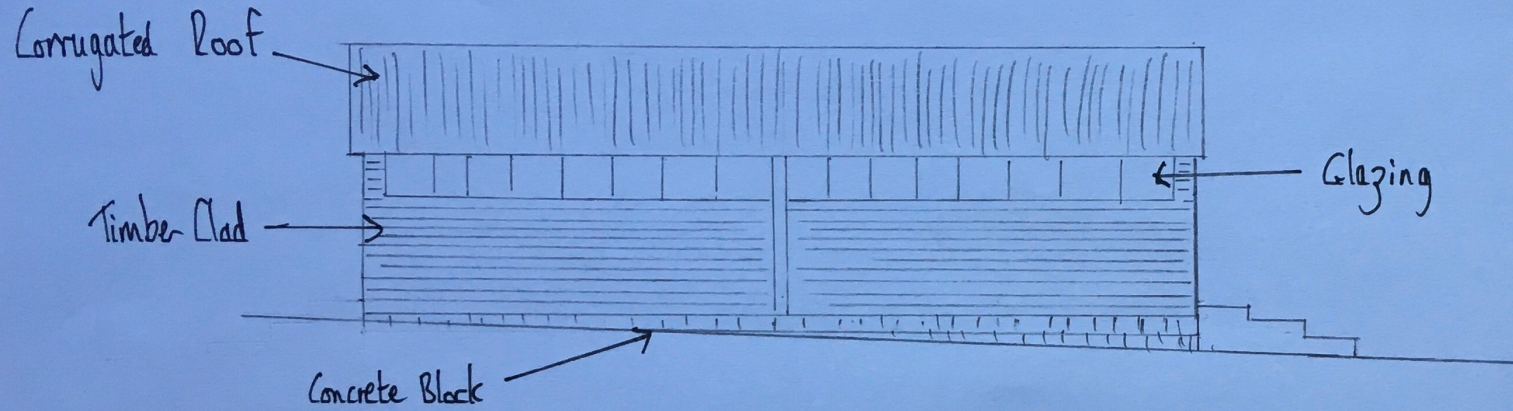

South Elevation

Proposed Shed (Replacement)

South Elevation

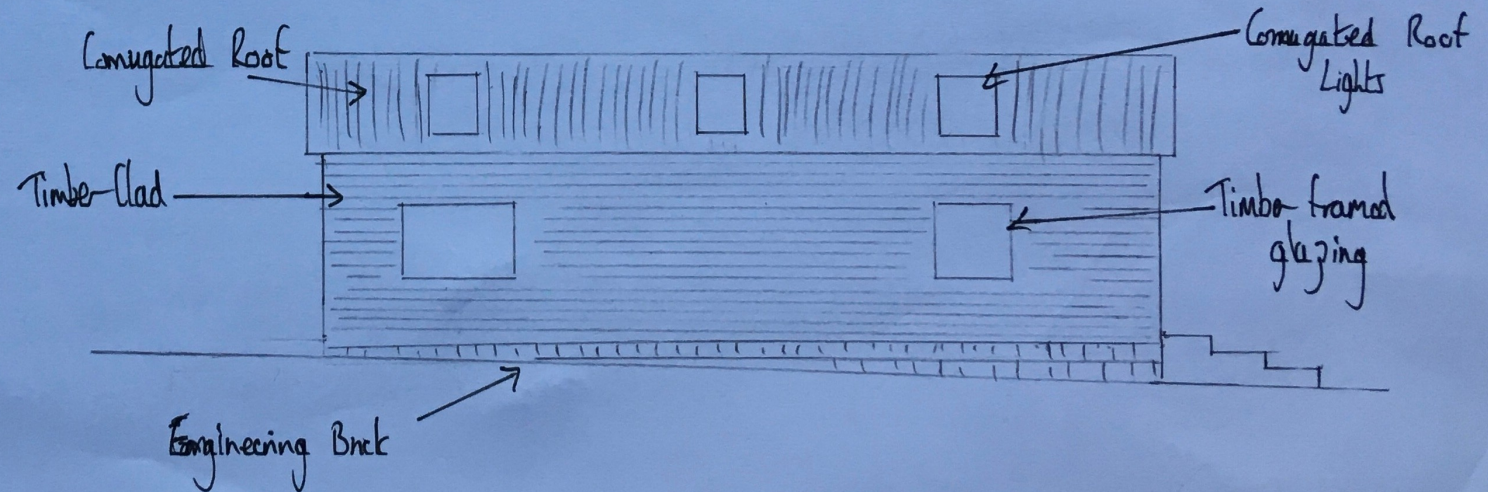

20th April 2026