


Oxen Cottage, Nables Farm, Scotland Hill, Upper Seagry, SN15 5HB

LPC2065 - 01 - Ground Floor Plan

Scale: 1:100 @ A4

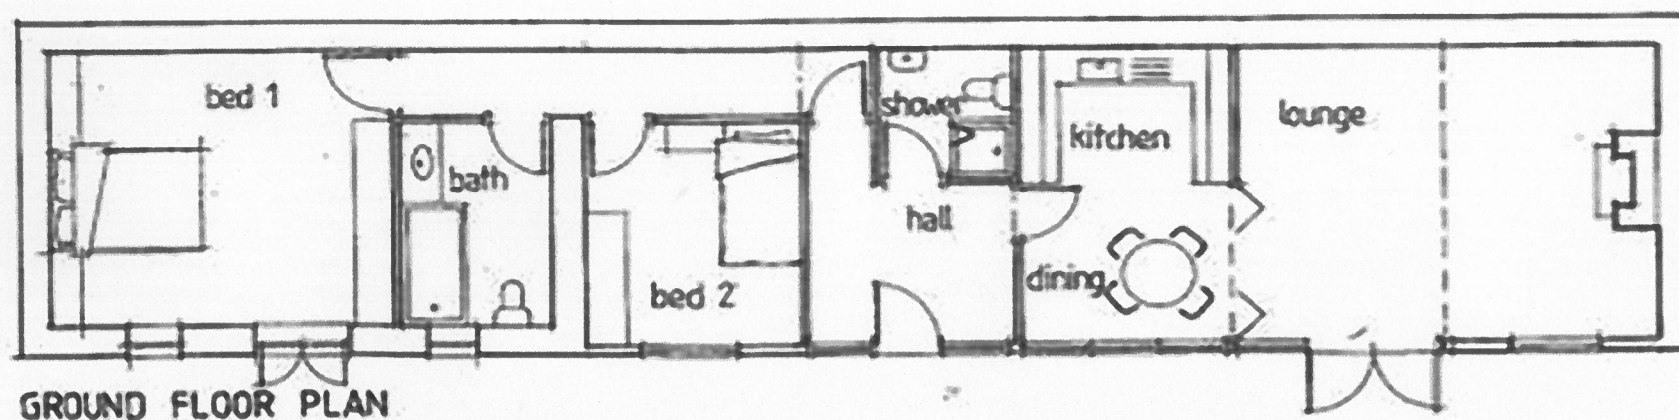

GROUND FLOOR PLAN

