


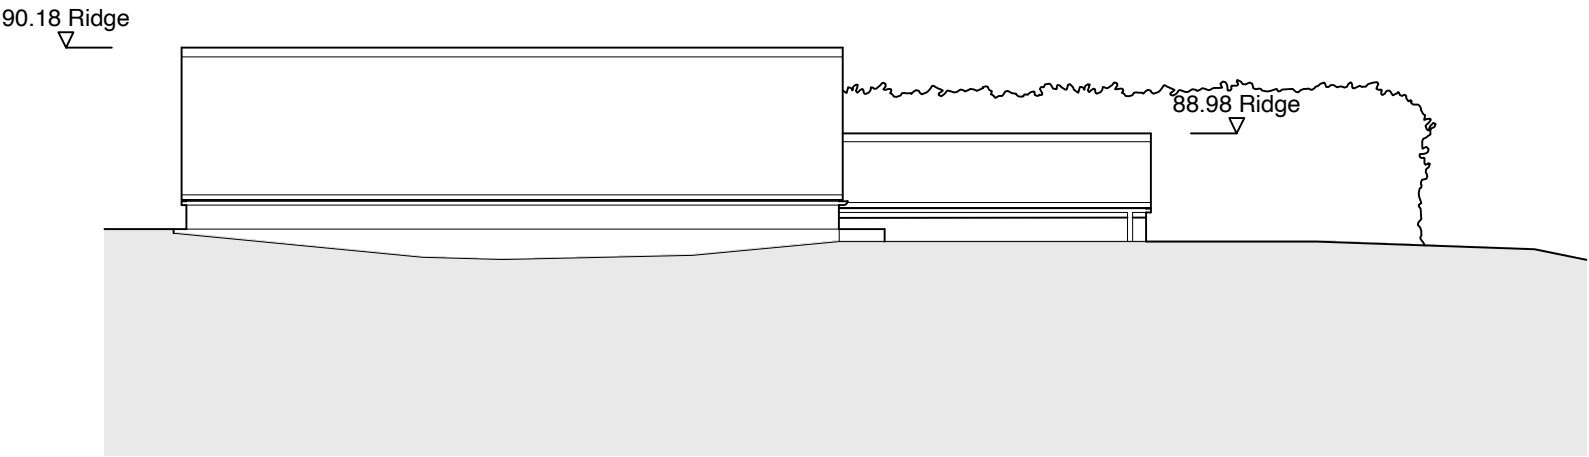


Southeast Elevation



Southwest Elevation



Northwest Elevation

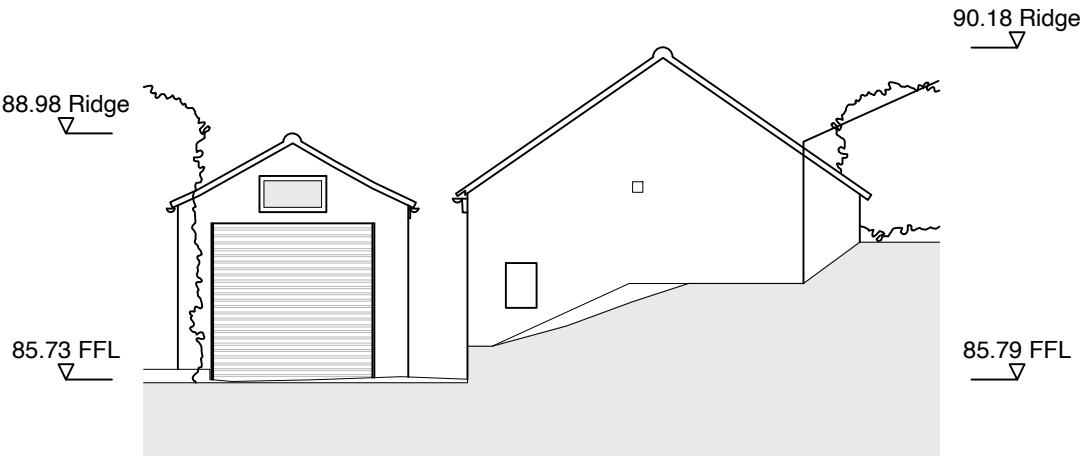

Northeast Elevation

OUTBUILDINGS - ELEVATIONS - EXTNG.



P L A N N I N G

Client	Matthew Pickett	Drwg No.	23_21 - 13
Project	22 Woods Hill, Limpley Stoke	Scale	1:100 @ A3
Title	Outbuildings Elevations - As Existing	Date	Apr. 2024
Drawn	ST	Checked	**

