




West Elevation
1:50

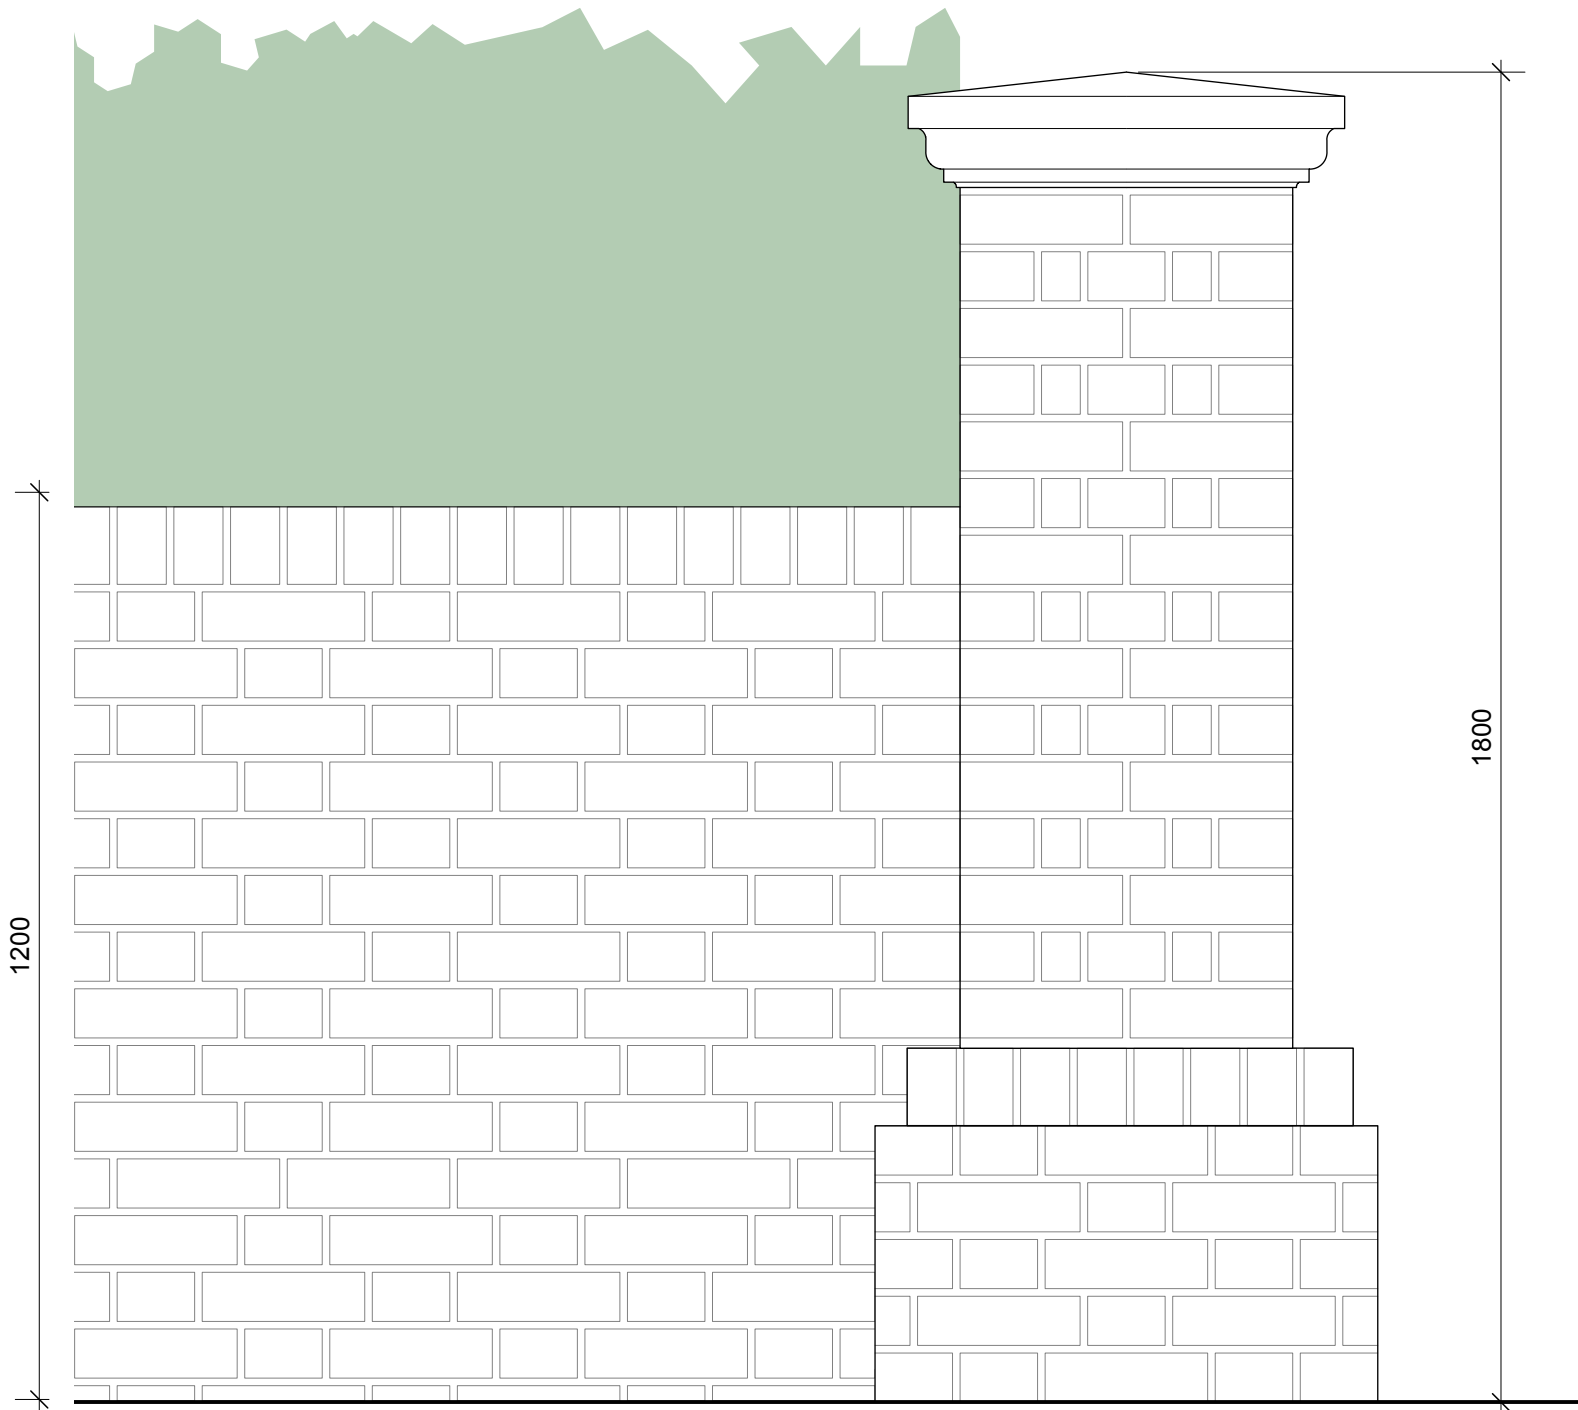

Street Elevation
1:10

Street facing wall section
1:10



Fluted Stone Pier Cap example



Existing brick plinth with brick on end and chamfer detail - Existing gate to be retained



General Front Boundary Wall Note

Front Boundary Wall – Materials & Workmanship:
Brickwork to match existing dwelling and adjacent boundary walls in colour, texture, size and bond.
Mortar to be natural hydraulic lime mortar, colour to match existing; joints flush or very slightly recessed, brushed finish.
All brickwork to be laid in stretcher bond unless noted otherwise.
All new works to be constructed in accordance with approved elevation and section drawings.
Wall construction and foundations to comply with Building Regulations and good practice.

Brick Plinth Detail (the brick-on-end and chamfer detail)
Brick plinth course laid brick-on-end to match existing.
Chamfered brick detail to match house.

Stone Cappings (Wall & Piers)
Natural limestone coping and pier caps to match existing in colour and finish.
Minimum 40mm overhang each side.
Drip groove to underside of coping.
Cappings bedded on lime mortar.

Pier Construction
Brick piers to match existing in bond and dimensions.
Stone pier caps to match existing profile (refer photograph).
Decorative face detail (trefoil motif) to be replicated to match existing pier.

Hedge / Soft Landscape
Existing hedge to be retained and maintained behind new wall.
Any damage during works to be made good.

Drawing submitted to discharge Condition 4 (Front boundary wall details) of planning permission ref: PL/2025/02103



Kimberley Architecture
Kington St Michael,
Chippenham
Wiltshire
info@kimberleyarchitecture.co.uk
01753 62191
kimberleyarchitecture.co.uk

Notes:
These drawings are licensed representations for the purposes of planning or concept design stages only and do not form building or construction drawings.
The designs within this drawing are subject to copyright by Kimberley Architecture.
The drawing should be read in conjunction with any and all accompanying documents and/or scheduled specifications.
All drawings, notes, details and dimensions are to be checked and should any discrepancies be found they are to be reported immediately to Kimberley Architecture.

REV	DATE	DB	NOTES
A	07/04/2025		Revised stone cap and height detail

Status:

Tender

Client:

Mr Joe Weeks

Project:

Kingsbury House

Marlborough

Title:

West Elevation & Wall Detail

Revision:

Drawn by: NK

App by: NK

Date: 26/04/08

Job No. 2307

Scale & Size: 1:50 @ A1 / 1:100 @ A3