

HOUSETYPE BOOKLET - ISSUE 2

SPITFIRE ROAD

CALNE





FRONT ELEVATION

SIDE ELEVATION

MAIN STREET

**SPITFIRE ROAD,
CALNE**

DRAWING NO: 0841-700
HOUSE TYPE REF: BLOCK A
TENURE: AFFORDABLE

PLOT NO/S :
12-17

STOREY HEIGHT : 3
NO OF BED/S : 1
SQFT : AS NOTED
SQM : AS NOTED

DRAWING TITLE : ELEVATIONS
DRAWING NO : 0841-700
DRAWN : JLJ

DATE : MARCH 2026
SCALE : 1:100 @ A3



The Distillery, The Old Brewery Office Park,
7 - 11 Lodway, Pill, Bristol BS20 0DH
T. 01275 813380 E: admin@focusdp.com
www.focusdp.com





REAR ELEVATION

SIDE ELEVATION

* Window to be fixed

MAIN STREET

SPITFIRE ROAD,
CALNE

DRAWING NO: 0841-701
HOUSE TYPE REF: BLOCK A
TENURE: AFFORDABLE

PLOT NO/S :
12-17

STOREY HEIGHT : 3
NO OF BED/S : 1
SQFT : AS NOTED
SQM : AS NOTED

DRAWING TITLE : ELEVATIONS
DRAWING NO : 0841-701
DRAWN : JLJ

DATE : MARCH 2026
SCALE : 1:100 @ A3



The Distillery, The Old Brewery Office Park,
7 - 11 Lodway, Pill, Bristol BS20 0DH
T. 01275 813380 Eadmin@focusdp.com
www.focusdp.com





MAIN STREET

SPITFIRE ROAD,
CALNE

DRAWING NO: 0841-702 HOUSE TYPE REF: BLOCK A TENURE: AFFORDABLE

PLOT NO/S :
12-17

STOREY HEIGHT : 3 SQFT : AS NOTED DRAWING TITLE : PLAN
NO OF BED/S : 1 SQM : AS NOTED DRAWING NO : 0841-702
DRAWN : JLJ

DATE : MARCH 2026
SCALE : 1:100 @ A3



The Distillery, The Old Brewery Office Park,
7 - 11 Lodway, Pill, Bristol BS20 0DH
T. 01275 813380 Eadmin@focusdp.com
www.focusdp.com



FOCUS
ON DESIGN



FIRST FLOOR PLAN

MAIN STREET

SPITFIRE ROAD,
CALNE

DRAWING NO: 0841-703

HOUSE TYPE REF: BLOCK A

TENURE: AFFORDABLE

PLOT NO/S : 12-17

STOREY HEIGHT : 3

NO OF BED/S : 1

SQFT : AS NOTED

SQM : AS NOTED

DRAWING TITLE : PLAN

DRAWING NO : 0841-703

DRAWN : JLJ

DATE : MARCH 2026

SCALE : 1:100 @ A3

0

1

2 (m)

The Distillery, The Old Brewery Office Park,
7 - 11 Lodway, Pill, Bristol BS20 0DH
T. 01275 813380 E:admin@focusdp.com
www.focusdp.com

FOCUS
ON DESIGN



SECOND FLOOR PLAN

MAIN STREET

**SPITFIRE ROAD,
CALNE**

DRAWING NO:
0841-704

HOUSE TYPE REF:
BLOCK A

TENURE:
AFFORDABLE

PLOT NO/S :
12-17

STOREY HEIGHT : 3

NO OF BED/S : 1

SQFT : AS NOTED

SQM : AS NOTED

DRAWING TITLE : PLAN

DRAWING NO : 0841-704

DRAWN : JLJ

DATE : MARCH 2026

SCALE : 1:100 @ A3

The Distillery, The Old Brewery Office Park,
7 - 11 Lodway, Pill, Bristol BS20 0DH
T. 01275 813380 E:admin@focusdp.com
www.focusdp.com


**FOCUS
ON DESIGN**

This drawing is the copyright of Focus On Design which is a trading name for Focus Design Partnership Ltd. No liability will be accepted for amendments by others to either the printed or digital format.




FRONT ELEVATION

SIDE ELEVATION

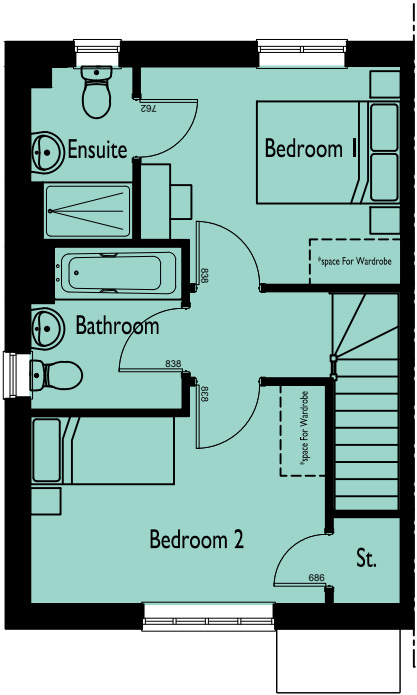


FIRST FLOOR PLAN

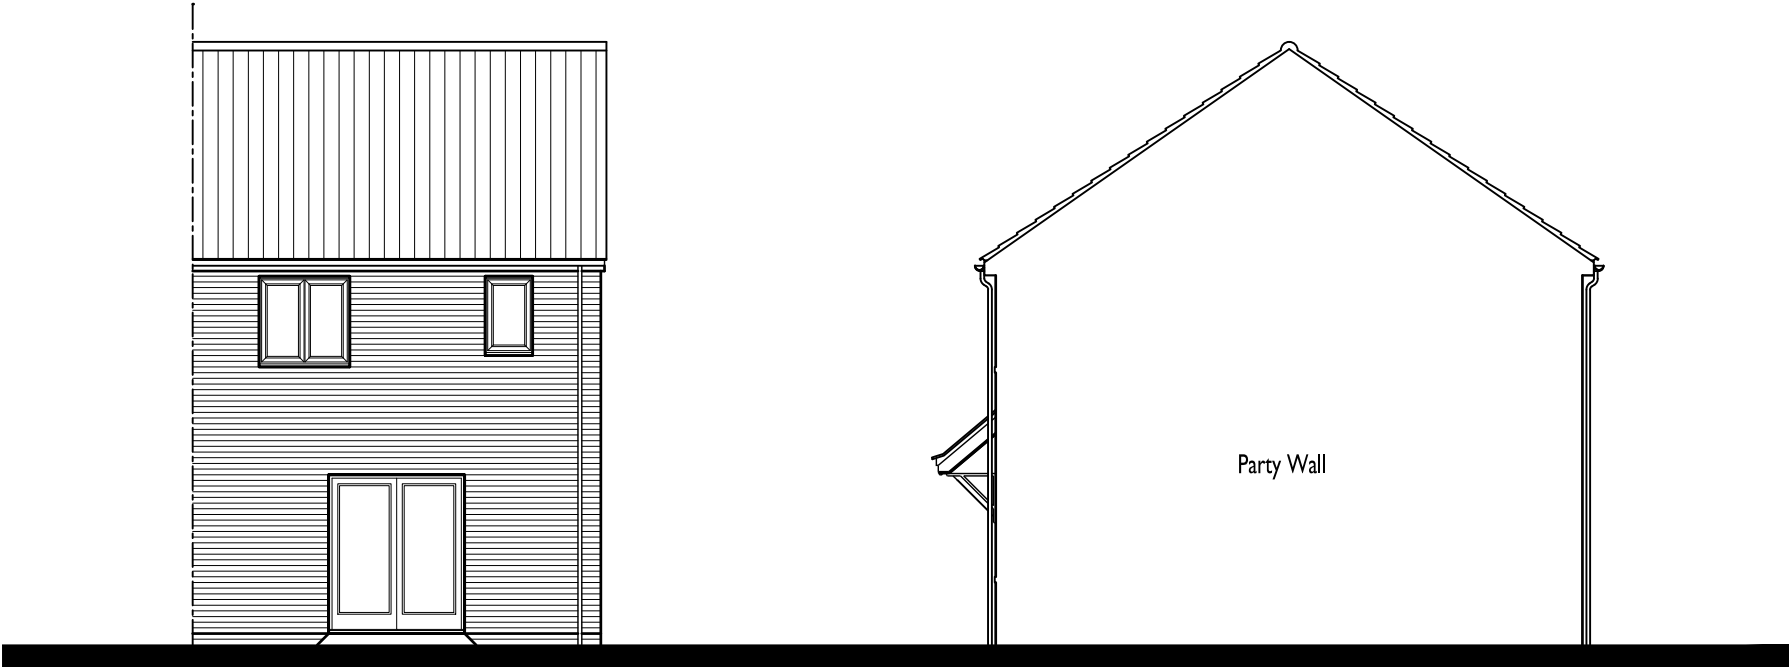

REAR ELEVATION

SIDE ELEVATION

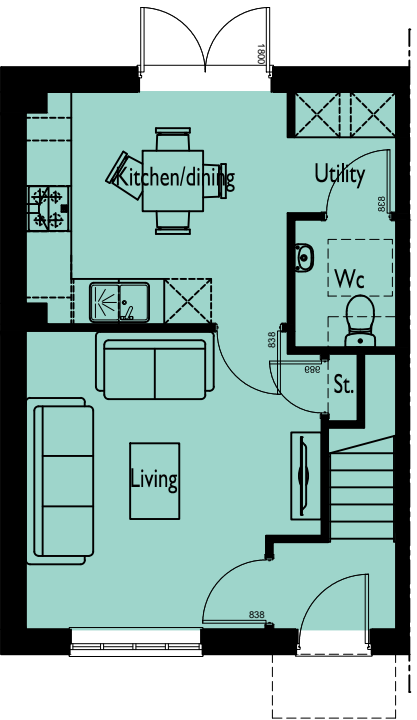

GROUND FLOOR PLAN

CORE HOUSING

**SPITFIRE ROAD,
CALNE**

DRAWING NO: 0841-705 **HOUSE TYPE REF:** THE HANBURY **TENURE:** AFFORDABLE

PLOT NO/S :
26-29, 43, 44, 48 & 50

STOREY HEIGHT : 2 **SQFT : 762**
NO OF BED/S : 2 **SQM : 70.79**

DRAWING TITLE : PLANS & ELEVATIONS
DRAWING NO : 0841-705
DRAWN : JLJ


DATE : MARCH 2026
SCALE : 1:100 @ A3



The Distillery, The Old Brewery Office Park,
7 - 11 Lodway, Pill, Bristol BS20 0DH
T. 01275 813380 Eadmin@focusdp.com
www.focusdp.com




**FOCUS
ON DESIGN**

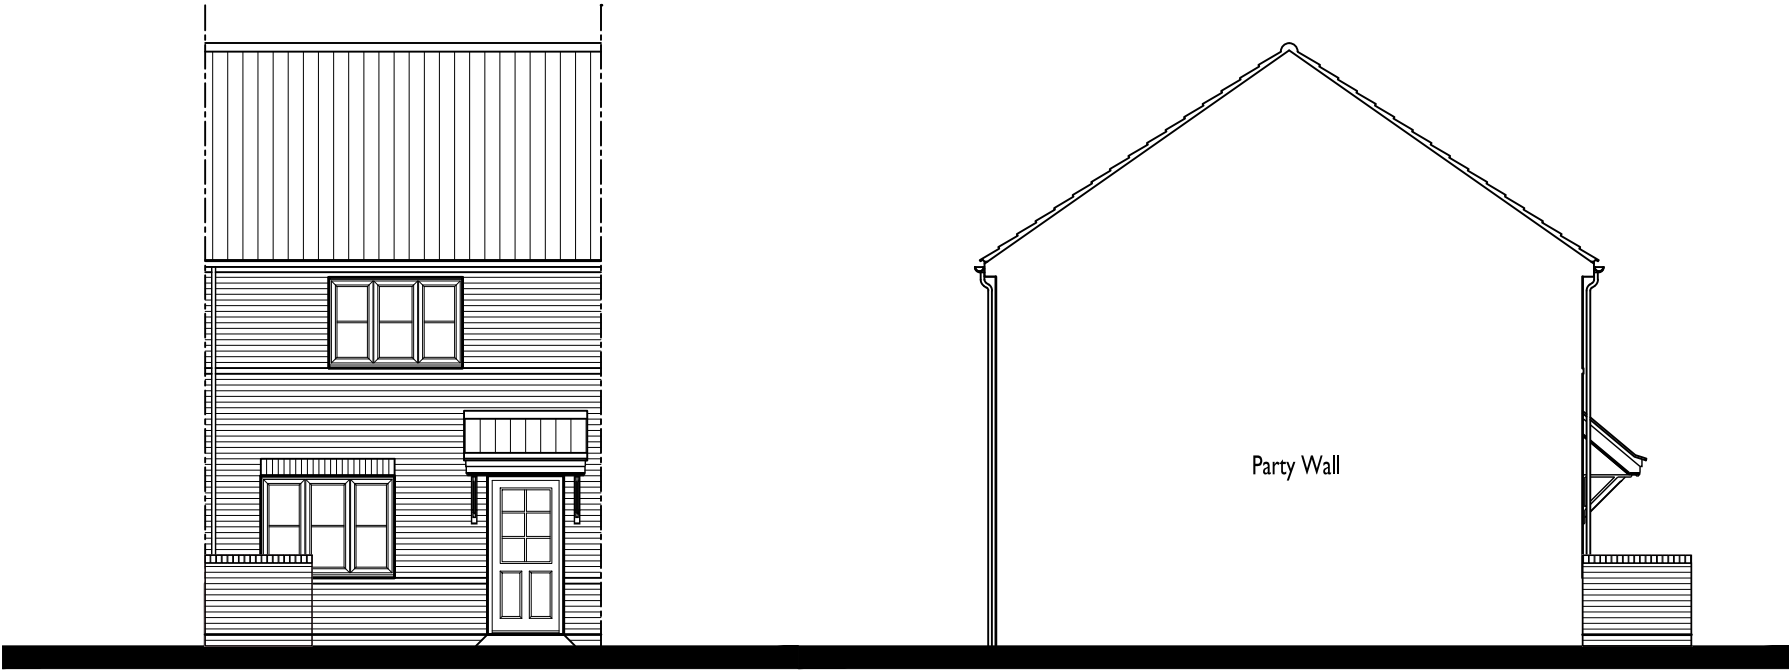


FRONT ELEVATION

SIDE ELEVATION

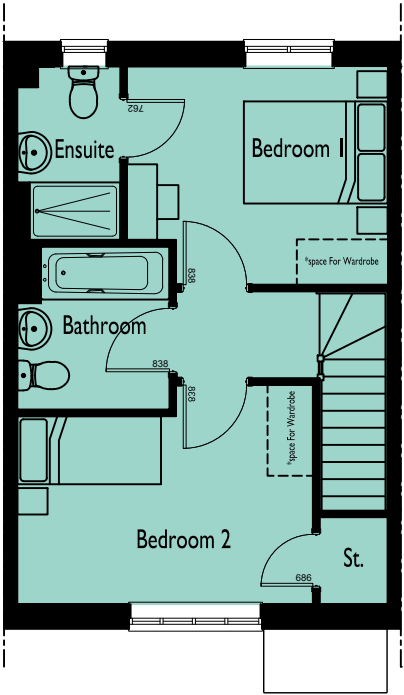


FIRST FLOOR PLAN

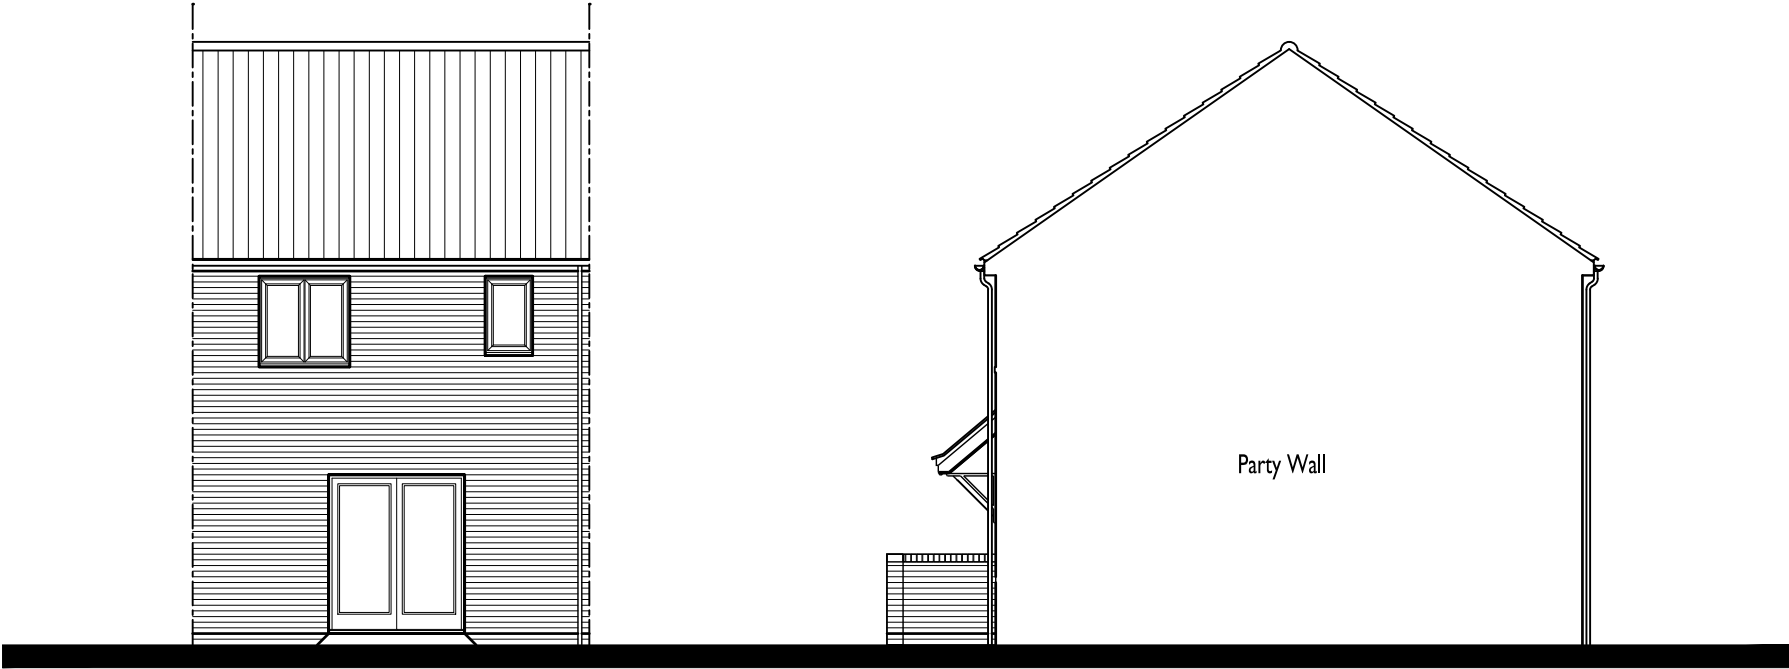

REAR ELEVATION

SIDE ELEVATION

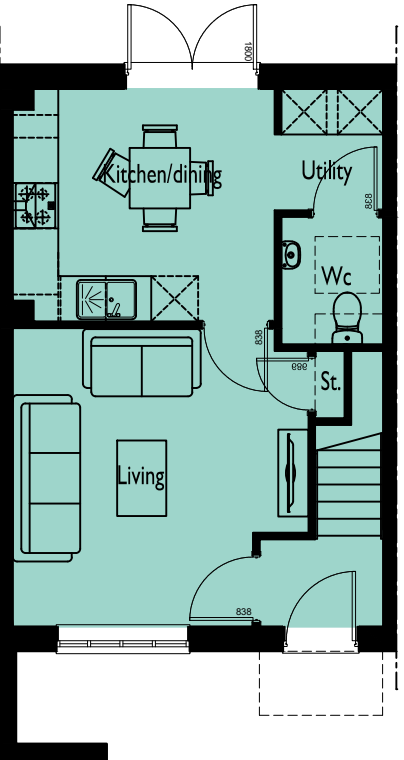

GROUND FLOOR PLAN

CORE HOUSING

**SPITFIRE ROAD,
CALNE**

DRAWING NO: 0841-706
HOUSE TYPE REF: THE HANBURY
TENURE: AFFORDABLE

PLOT NO/S :
49

STOREY HEIGHT : 2
NO OF BED/S : 2
SQFT : 762
SQM : 70.79

DRAWING TITLE : PLANS & ELEVATIONS
DRAWING NO : 0841-706
DRAWN : JIJ

DATE : MARCH 2026
SCALE : 1:100 @ A3
0 1 2 [m]

The Distillery, The Old Brewery Office Park,
7 - 11 Lodway, Pill, Bristol BS20 0DH
T. 01275 813380 Eadmin@focusdp.com
www.focusdp.com




**FOCUS
ON DESIGN**




FRONT ELEVATION

SIDE ELEVATION

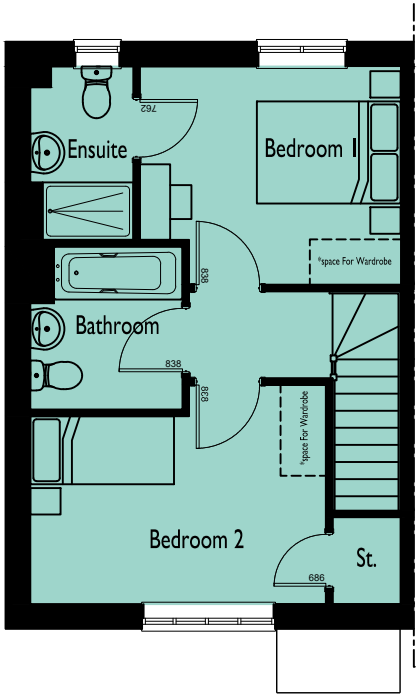


FIRST FLOOR PLAN

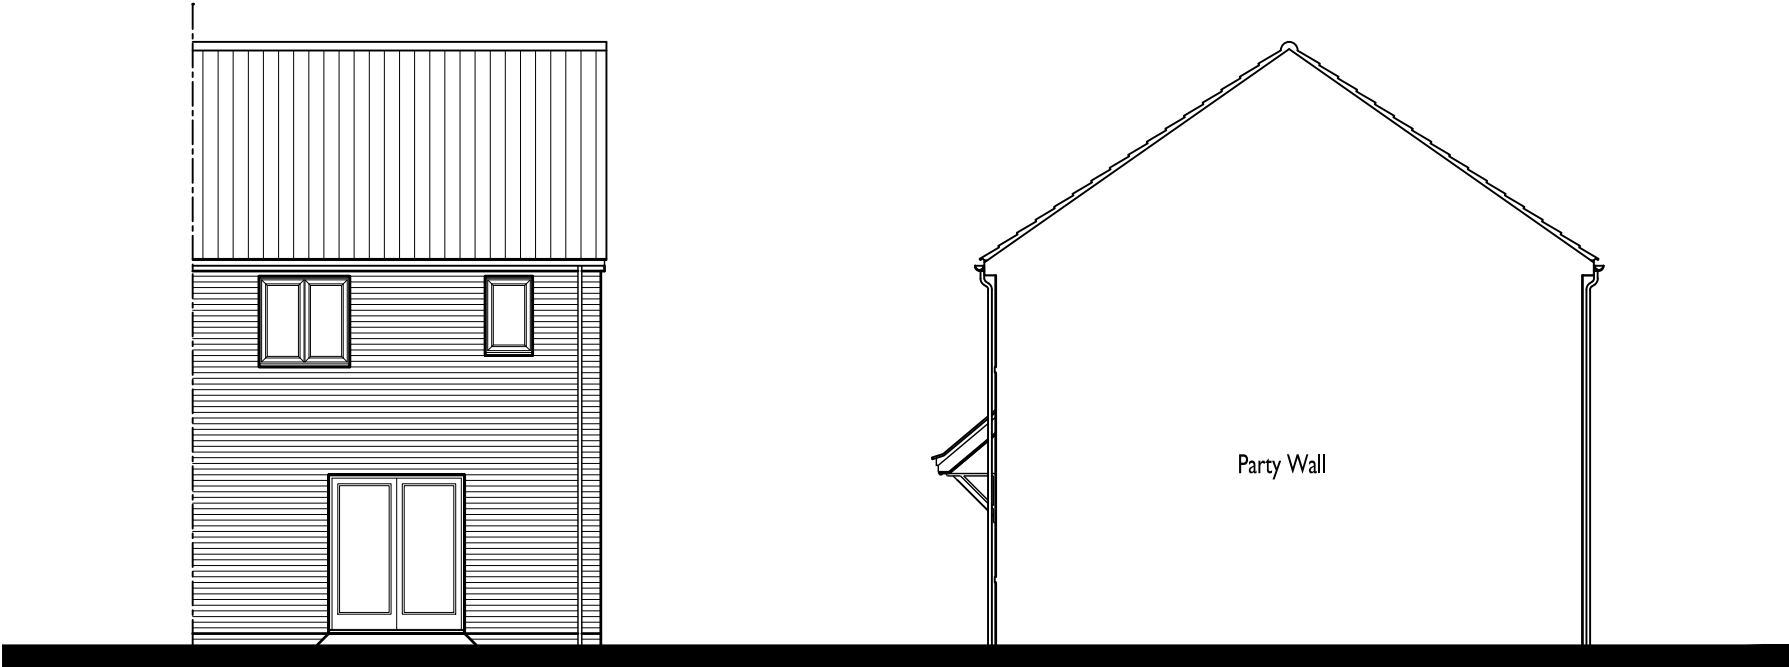

REAR ELEVATION

SIDE ELEVATION

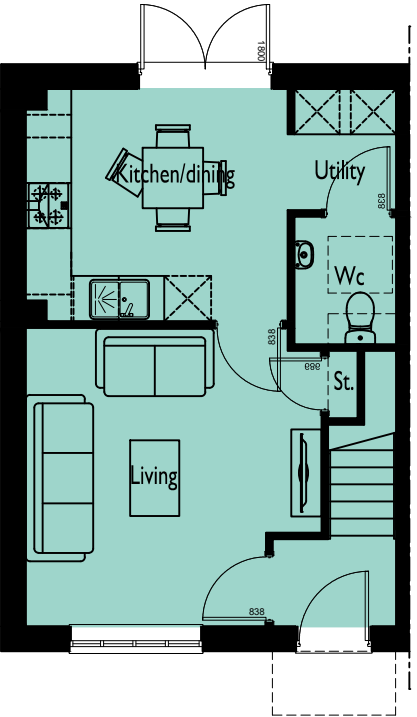

GROUND FLOOR PLAN

CORE HOUSING

**SPITFIRE ROAD,
CALNE**

DRAWING NO: 0841-707 **HOUSE TYPE REF:** THE HANBURY **TENURE:** AFFORDABLE

PLOT NO/S :
61

STOREY HEIGHT : 2 **SQFT :** 762
NO OF BED/S : 2 **SQM :** 70.79

DRAWING TITLE : PLANS & ELEVATIONS
DRAWING NO : 0841-707
DRAWN : JLJ


DATE : MARCH 2026
SCALE : 1:100 @ A3



The Distillery, The Old Brewery Office Park,
7 - 11 Lodway, Pill, Bristol BS20 0DH
T. 01275 813380 Eadmin@focusdp.com
www.focusdp.com




**FOCUS
ON DESIGN**

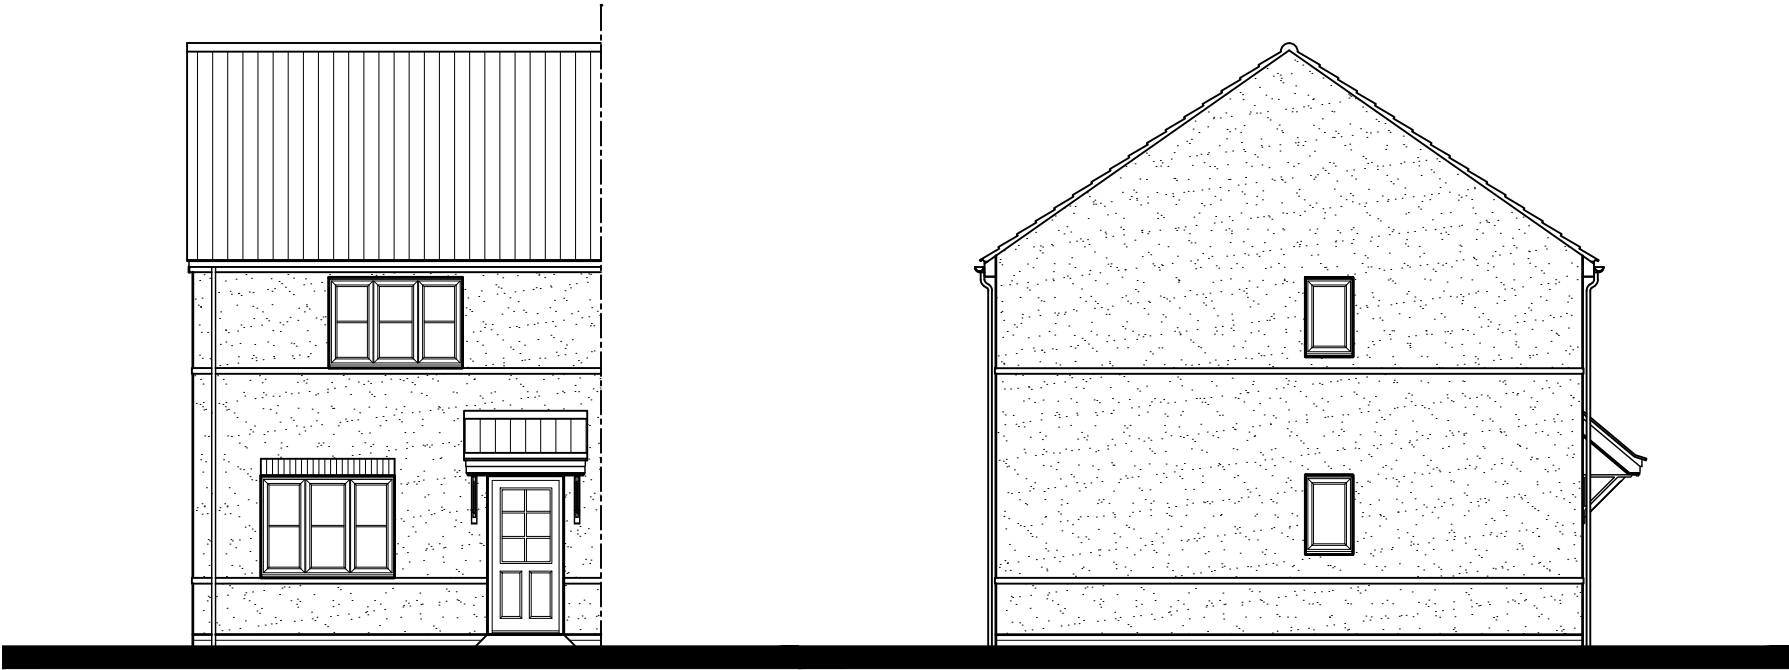


FRONT ELEVATION

SIDE ELEVATION

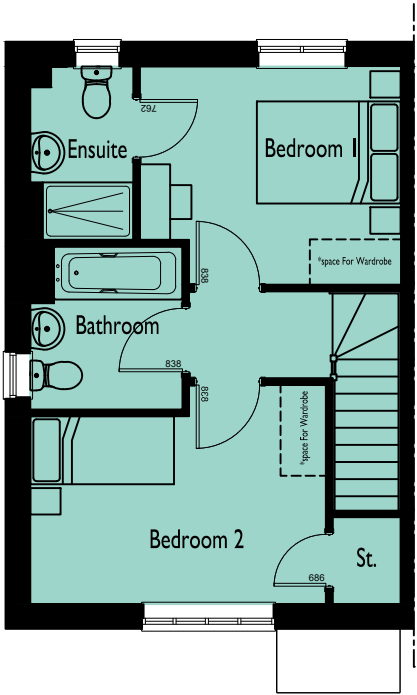


FIRST FLOOR PLAN

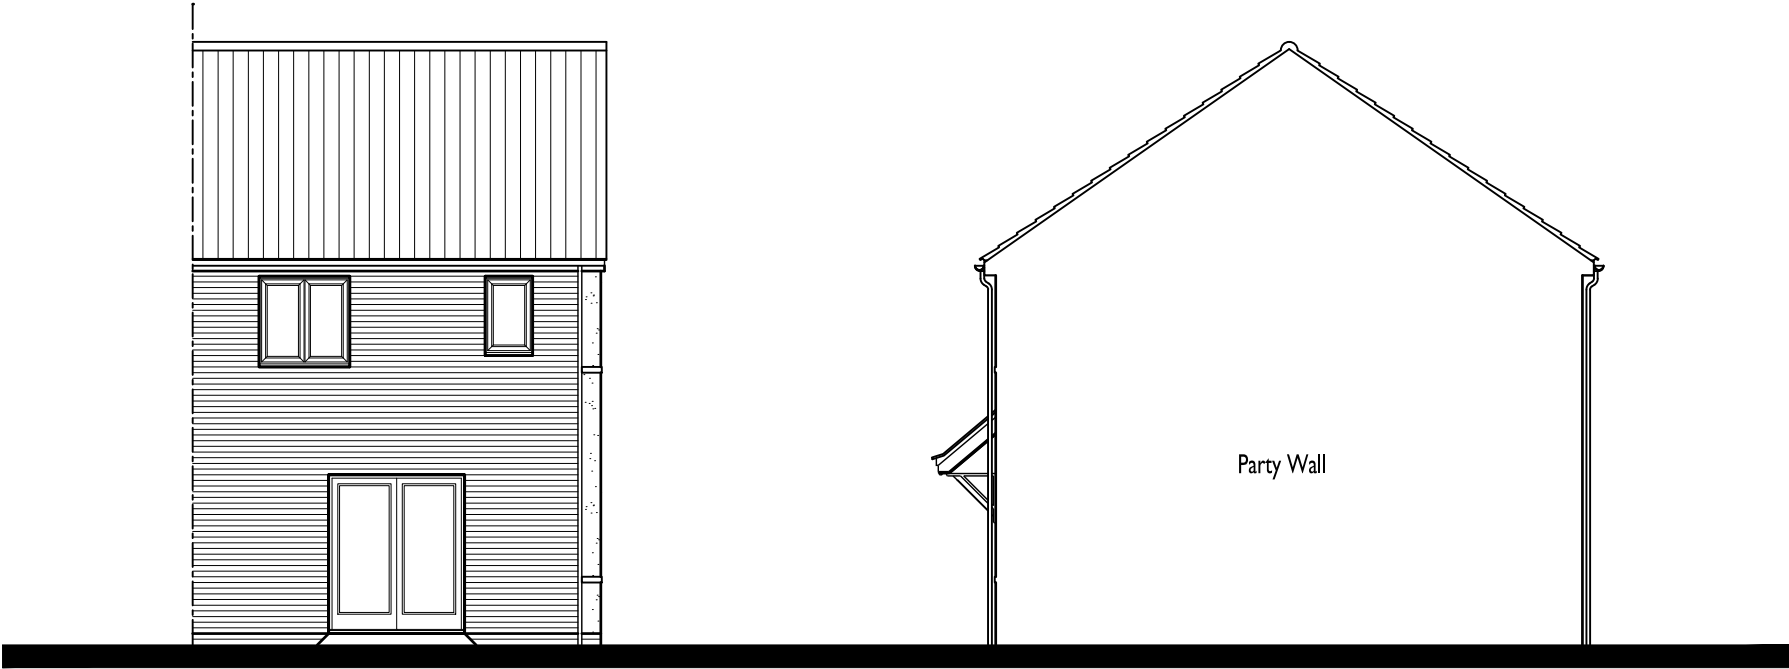

REAR ELEVATION

SIDE ELEVATION

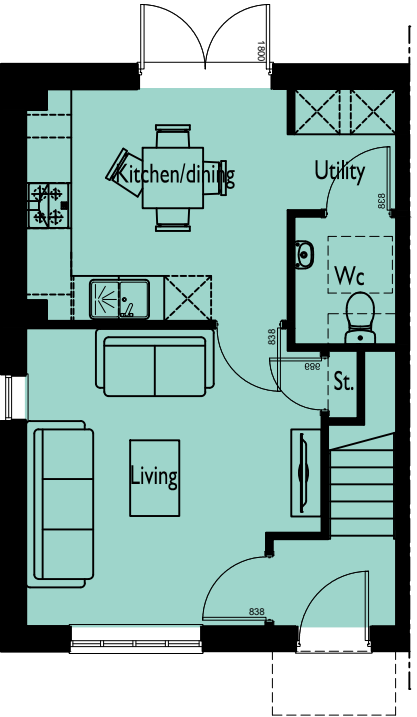

GROUND FLOOR PLAN

CORE HOUSING

**SPITFIRE ROAD,
CALNE**

DRAWING NO: 0841-708 **HOUSE TYPE REF:** THE HANBURY **TENURE:** AFFORDABLE

PLOT NO/S :
62

STOREY HEIGHT : 2 **SQFT : 762**
NO OF BED/S : 2 **SQM : 70.79**

DRAWING TITLE : PLANS & ELEVATIONS
DRAWING NO : 0841-708
DRAWN : JLJ

DATE : MARCH 2026
SCALE : 1:100 @ A3



The Distillery, The Old Brewery Office Park,
7 - 11 Lodway, Pill, Bristol BS20 0DH
T. 01275 813380 Eadmin@focusdp.com
www.focusdp.com




**FOCUS
ON DESIGN**




FRONT ELEVATION

SIDE ELEVATION

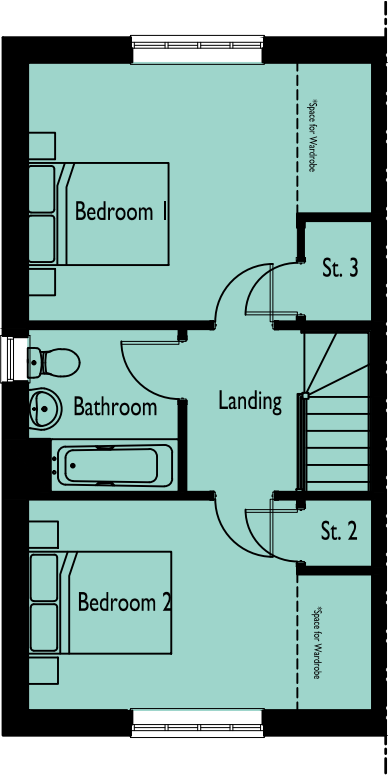


FIRST FLOOR PLAN

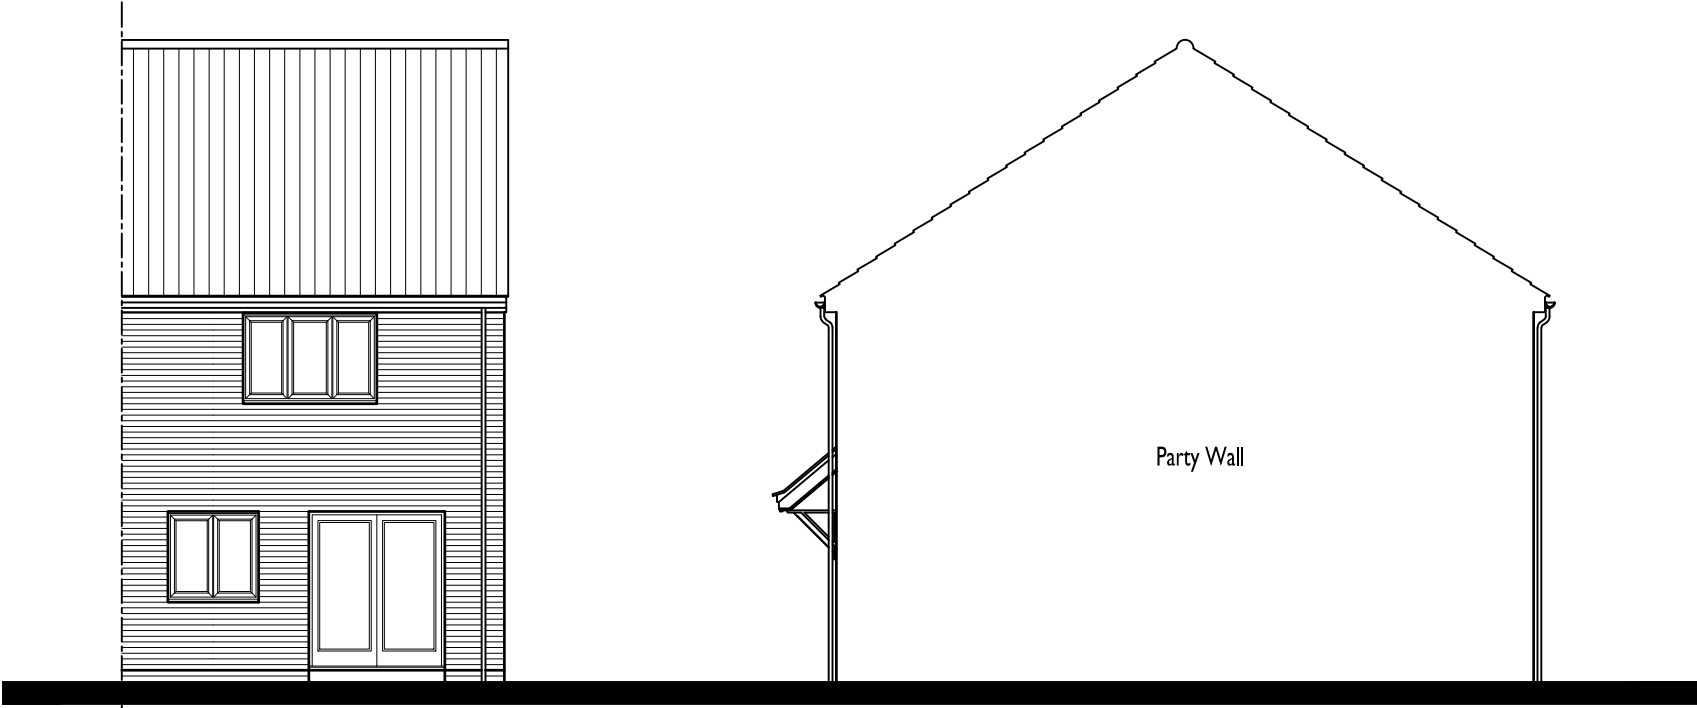

REAR ELEVATION

SIDE ELEVATION

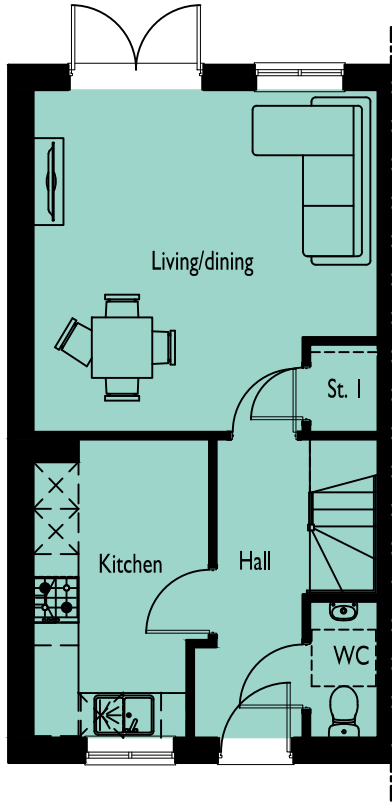

GROUND FLOOR PLAN

CORE HOUSING

**SPITFIRE ROAD,
CALNE**

DRAWING NO: 0841-709
HOUSE TYPE REF: THE LOXLEY
TENURE: AFFORDABLE

PLOT NO/S :
7, 8 & 52

STOREY HEIGHT : 2
NO OF BED/S : 2
SQFT : 855
SQM : 79.43

DRAWING TITLE : PLANS & ELEVATIONS
DRAWING NO : 0841-709
DRAWN : JIJ

DATE : MARCH 2026
SCALE : 1:100 @ A3




The Distillery, The Old Brewery Office Park,
7 - 11 Lodway, Pill, Bristol BS20 0DH
T. 01275 813380 Eadmin@focusdp.com
www.focusdp.com



**FOCUS
ON DESIGN**




FRONT ELEVATION

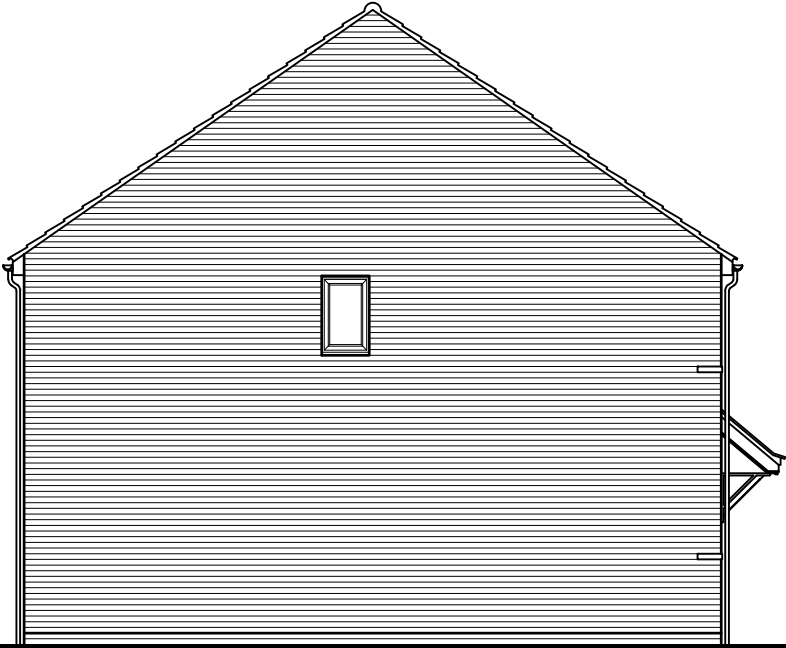

SIDE ELEVATION

Side window to plots 4 & 5 only


Side window to plots 4 & 5 only

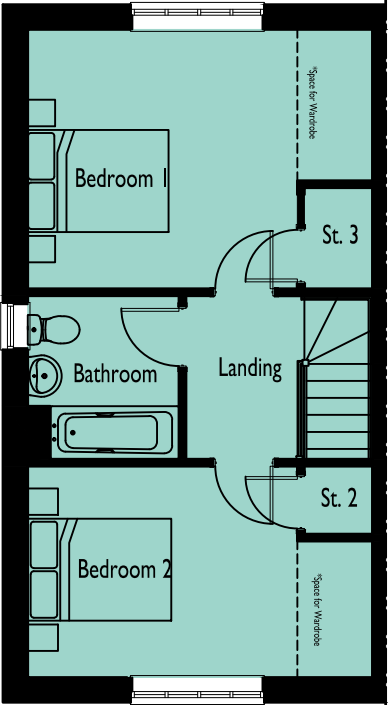

FIRST FLOOR PLAN




REAR ELEVATION

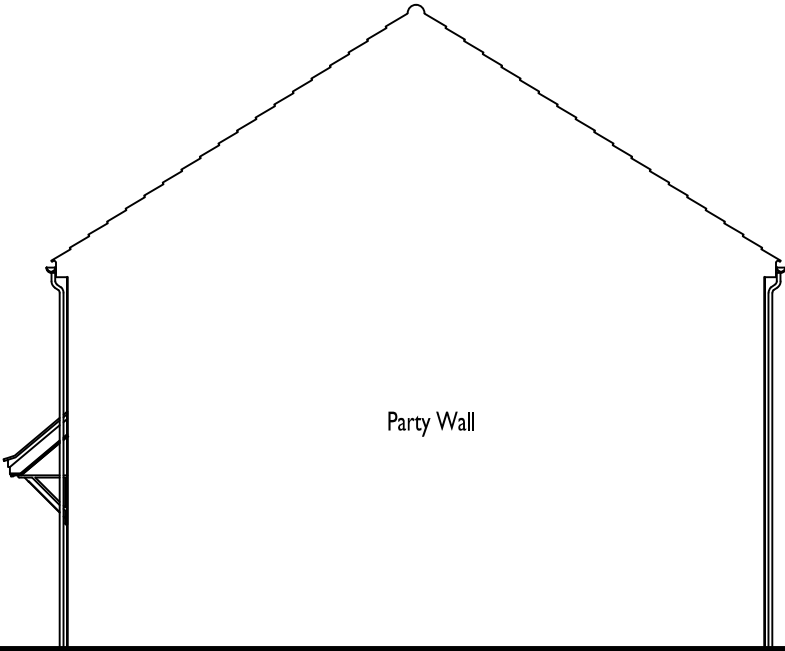

SIDE ELEVATION

Party Wall

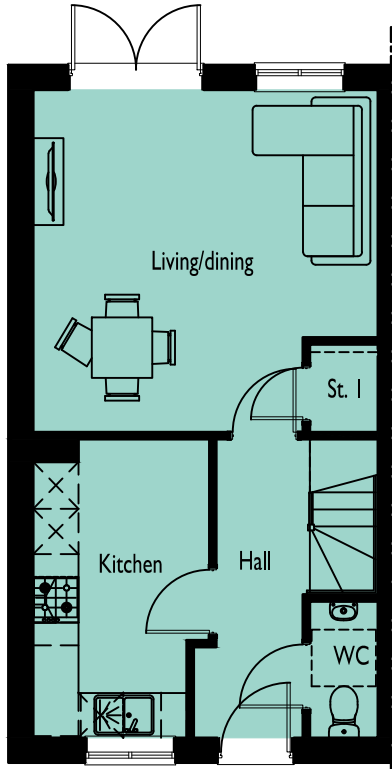

GROUND FLOOR PLAN

CORE HOUSING

**SPITFIRE ROAD,
CALNE**

DRAWING NO: 0841-710 **HOUSE TYPE REF:** THE LOXLEY **TENURE:** AFFORDABLE

PLOT NO/S :
4, 5, 55 & 58

STOREY HEIGHT : 2 **SQFT :** 855
NO OF BED/S : 2 **SQM :** 79.43

DRAWING TITLE : PLANS & ELEVATIONS
DRAWING NO : 0841-710
DRAWN : JIJ


DATE : MARCH 2026
SCALE : 1:100 @ A3



The Distillery, The Old Brewery Office Park,
7 - 11 Lodway, Pill, Bristol BS20 0DH
T. 01275 813380 Eadmin@focusdp.com
www.focusdp.com




**FOCUS
ON DESIGN**

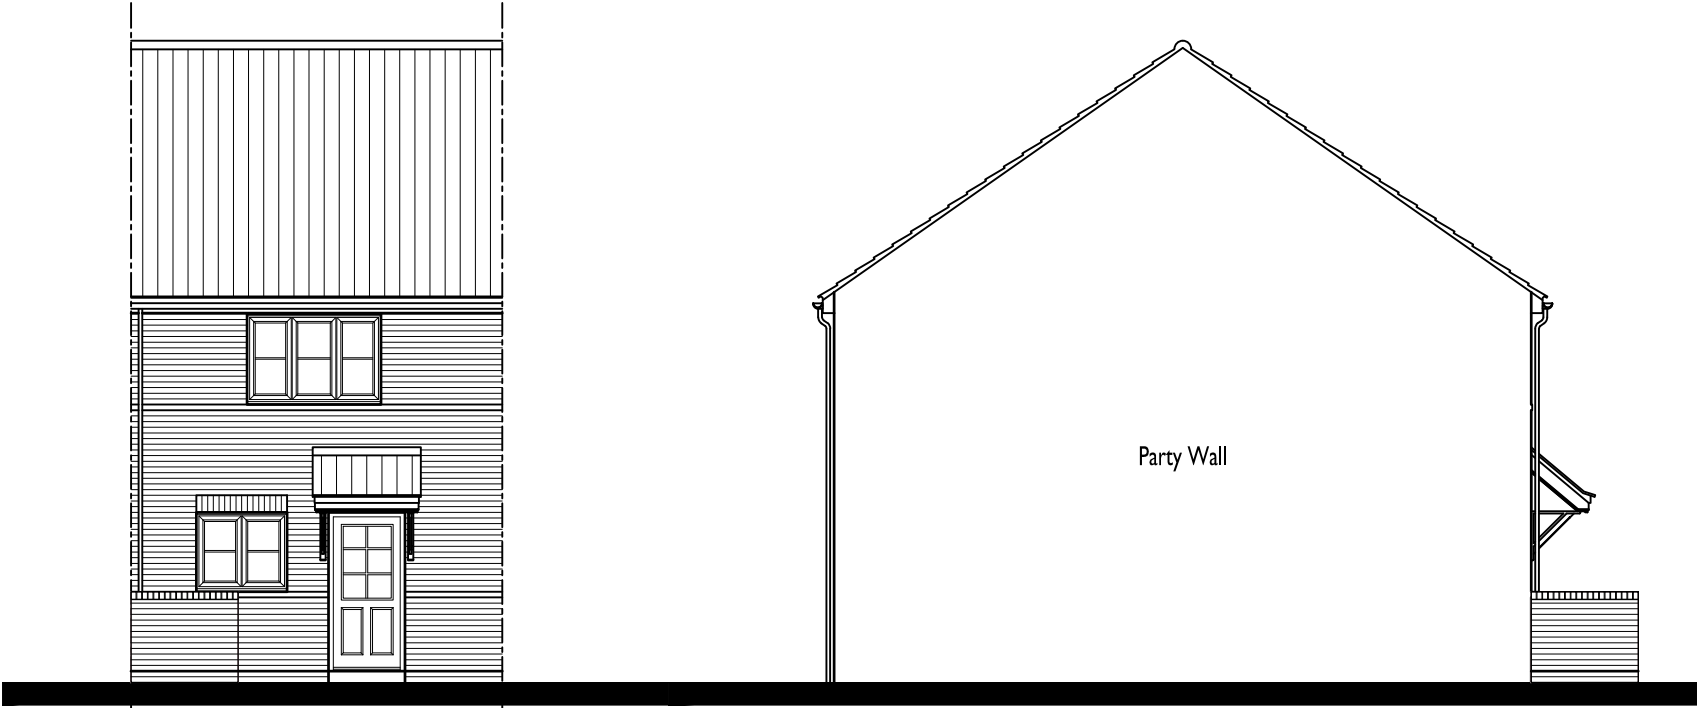


FRONT ELEVATION

SIDE ELEVATION

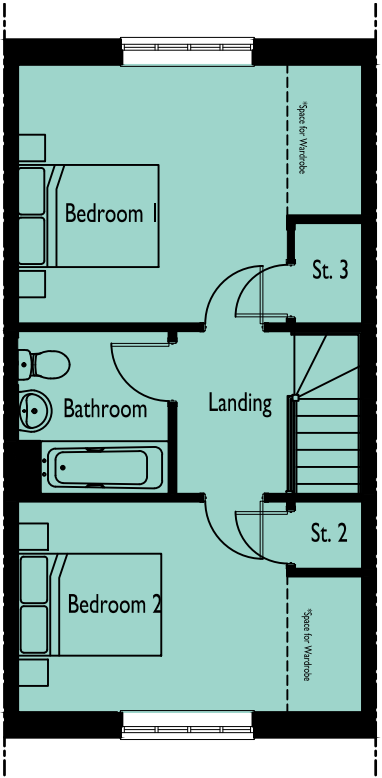


FIRST FLOOR PLAN

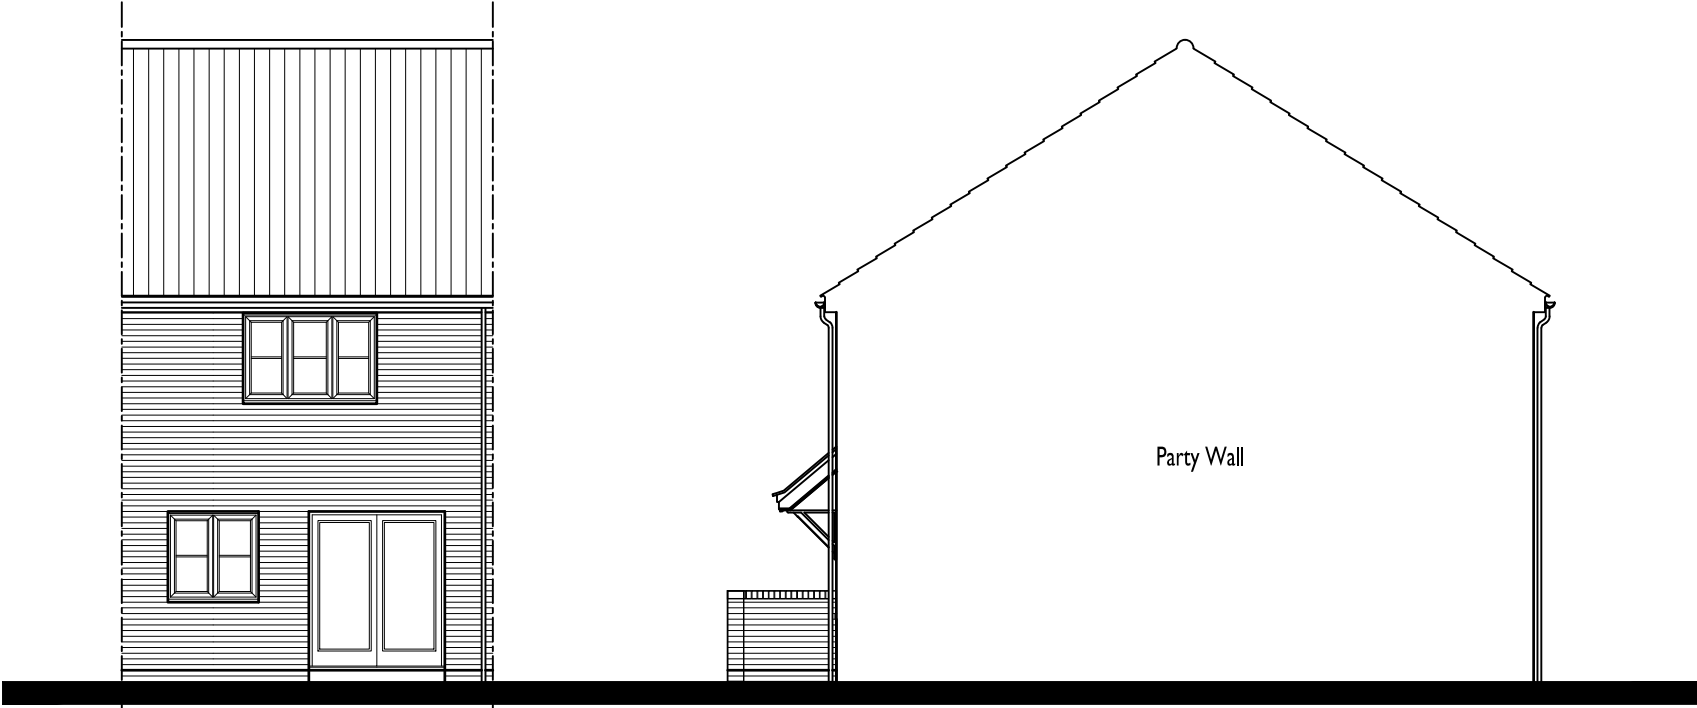

REAR ELEVATION

SIDE ELEVATION

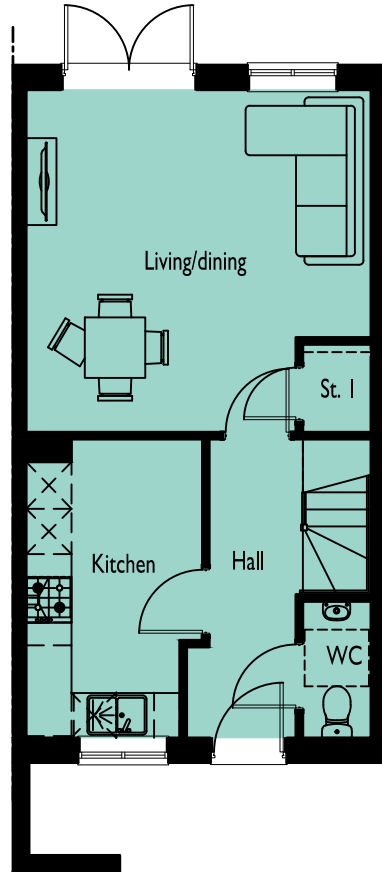

GROUND FLOOR PLAN

CORE HOUSING

**SPITFIRE ROAD,
CALNE**

DRAWING NO: 0841-711
HOUSE TYPE REF: THE LOXLEY
TENURE: AFFORDABLE

PLOT NO/S :
54 & 59

STOREY HEIGHT : 2
NO OF BED/S : 2
SQFT : 855
SQM : 79.43

DRAWING TITLE : PLANS & ELEVATIONS
DRAWING NO : 0841-711
DRAWN : JIJ

DATE : MARCH 2026
SCALE : 1:100 @ A3




The Distillery, The Old Brewery Office Park,
7 - 11 Lodway, Pill, Bristol BS20 0DH
T. 01275 813380 Eadmin@focusdp.com
www.focusdp.com




**FOCUS
ON DESIGN**



FRONT ELEVATION

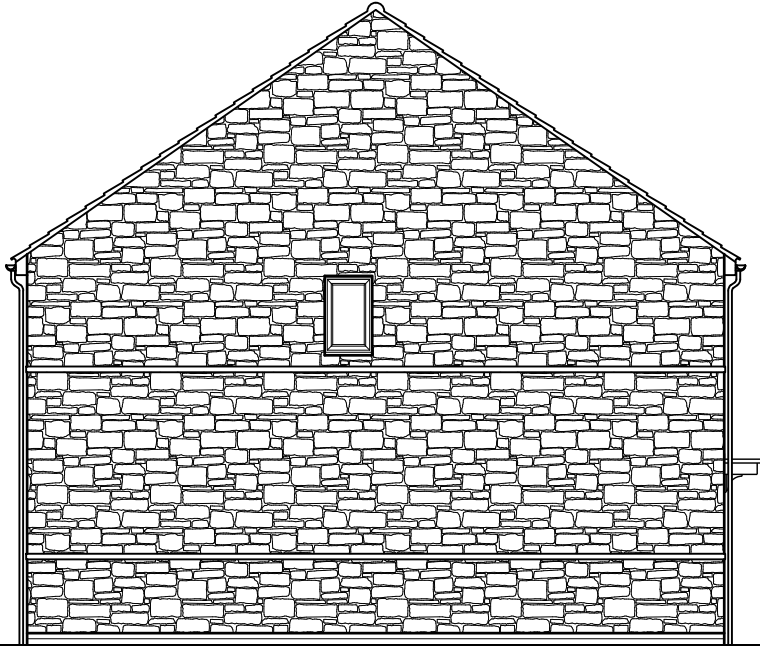


SIDE ELEVATION

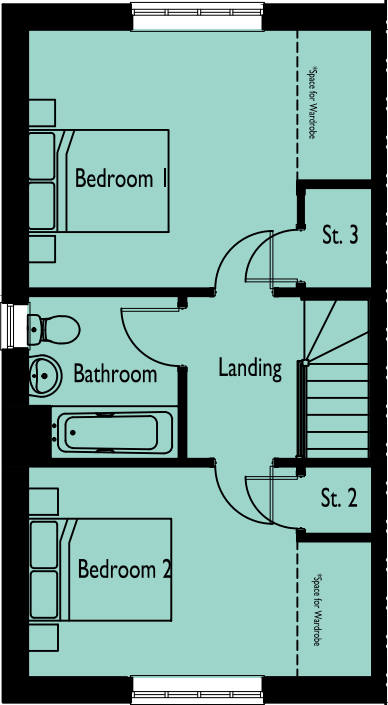


FIRST FLOOR PLAN



REAR ELEVATION

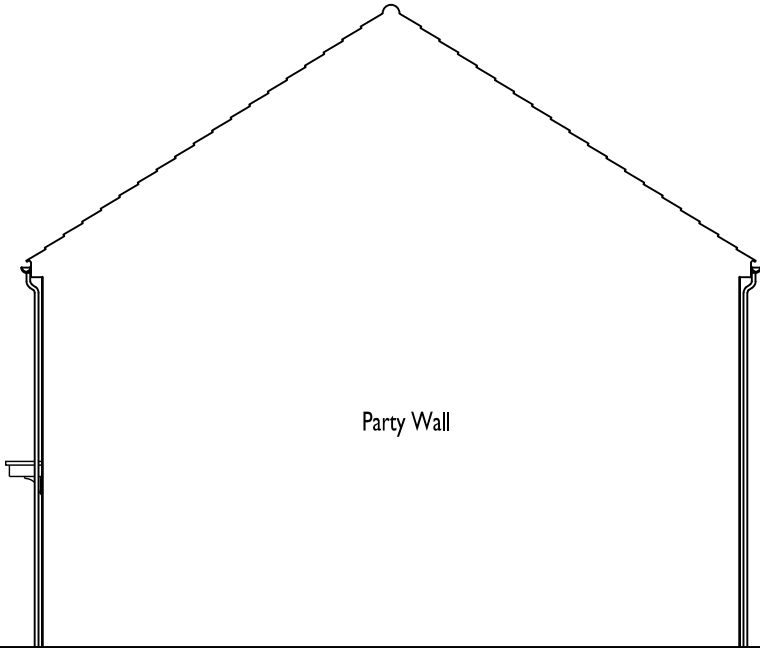

SIDE ELEVATION

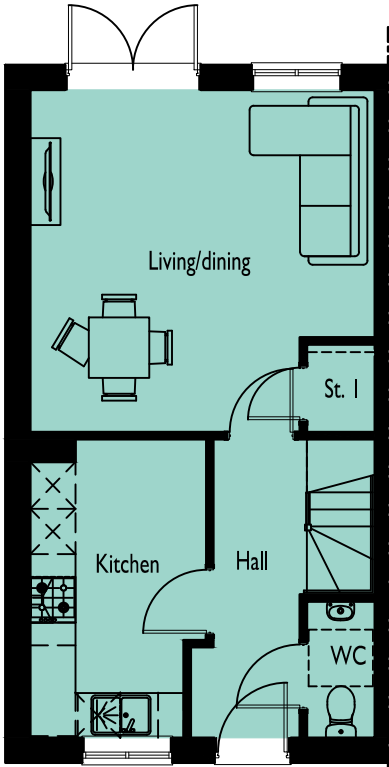

GROUND FLOOR PLAN

MAIN STREET

**SPITFIRE ROAD,
CALNE**
DRAWING NO: 0841-712
HOUSE TYPE REF: THE LOXLEY
TENURE: AFFORDABLE


PLOT NO/S : 1
STOREY HEIGHT : 2
NO OF BED/S : 2
SQFT : 855
SQM : 79.43

DRAWING TITLE : PLANS & ELEVATIONS
DRAWING NO : 0841-712
DRAWN : JIJ
DATE : MARCH 2026
SCALE : 1:100 @ A3


The Distillery, The Old Brewery Office Park,
7 - 11 Lodway, Pill, Bristol BS20 0DH
T. 01275 813380 Eadmin@focusdp.com
www.focusdp.com




**FOCUS
ON DESIGN**

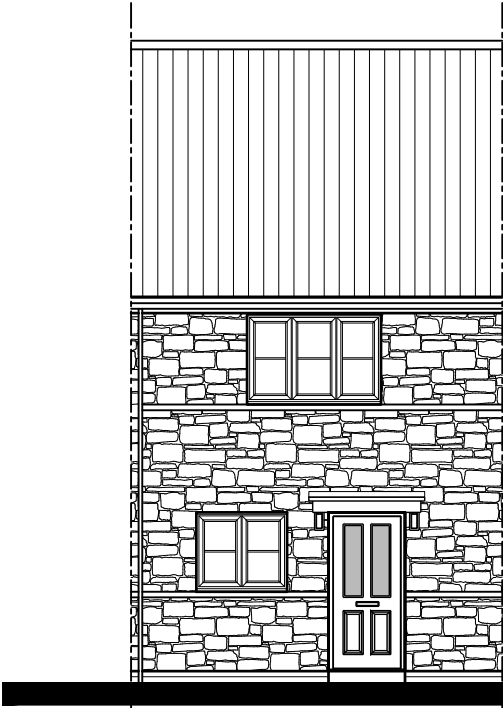


FRONT ELEVATION

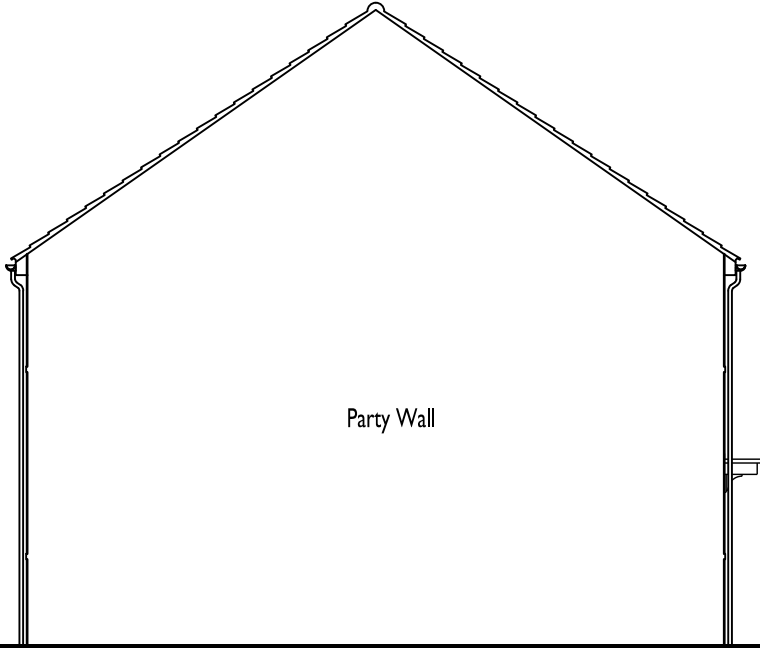


SIDE ELEVATION

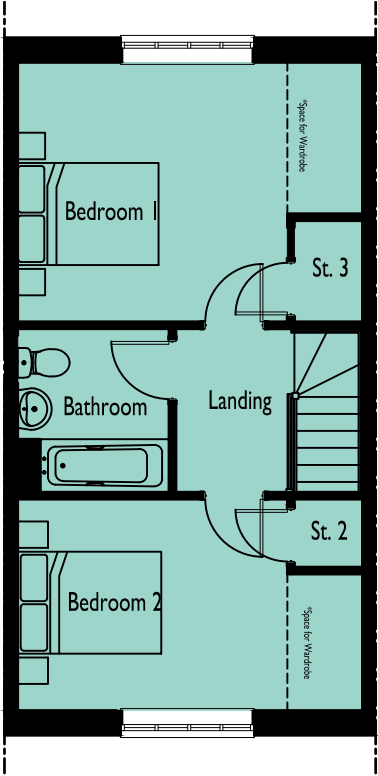


FIRST FLOOR PLAN

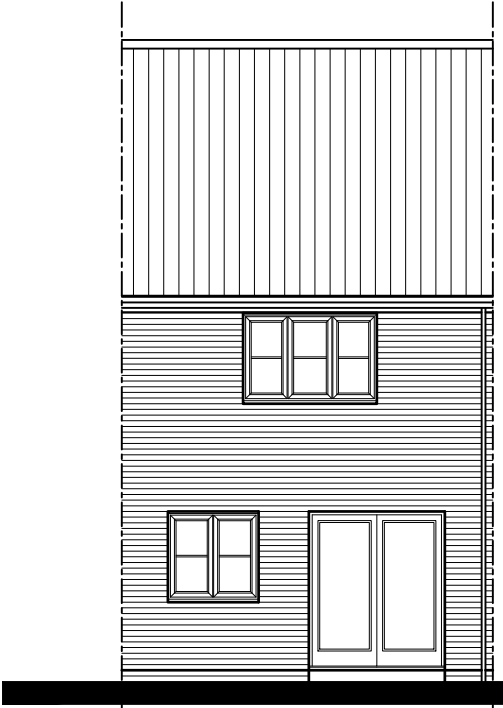

REAR ELEVATION

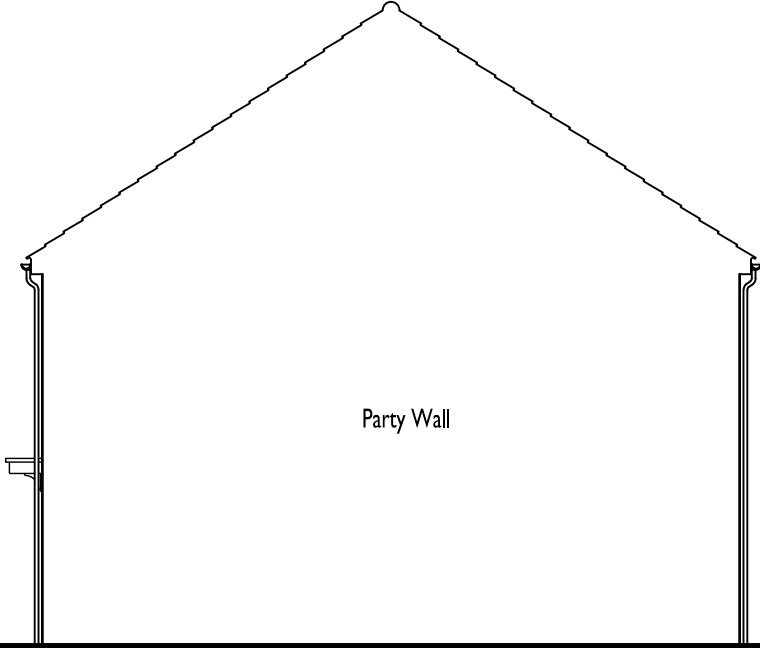

SIDE ELEVATION

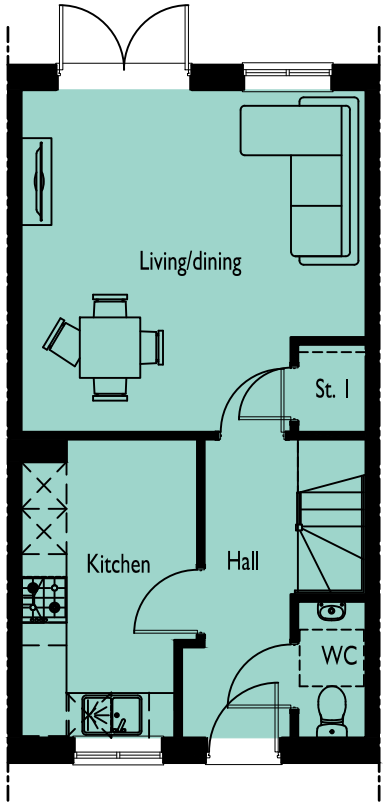

GROUND FLOOR PLAN

MAIN STREET

SPITFIRE ROAD,
CALNE

DRAWING NO: 0841-713 HOUSE TYPE REF: THE LOXLEY TENURE: AFFORDABLE

PLOT NO/S : 2 STOREY HEIGHT : 2 SQFT : 855 NO OF BED/S : 2 SQM : 79.43

DRAWING TITLE : PLANS & ELEVATIONS DATE : MARCH 2026 DRAWING NO : 0841-713 SCALE : 1:100 @ A3 DRAWN : JIJ


The Distillery, The Old Brewery Office Park,
7 - 11 Lodway, Pill, Bristol BS20 0DH
T. 01275 813380 Eadmin@focusdp.com
www.focusdp.com



FOCUS
ON DESIGN




FRONT ELEVATION

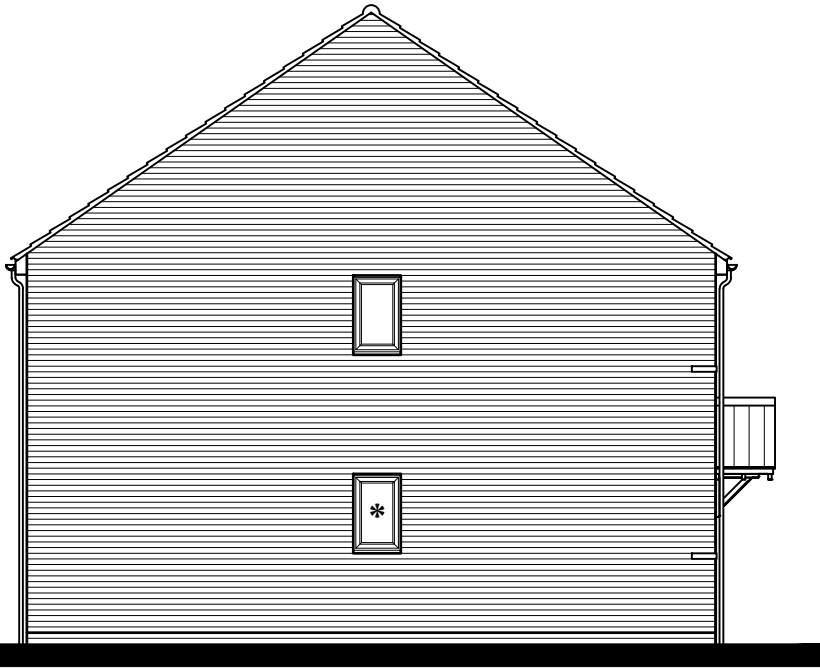

SIDE ELEVATION


* Side Window to plot 86 only

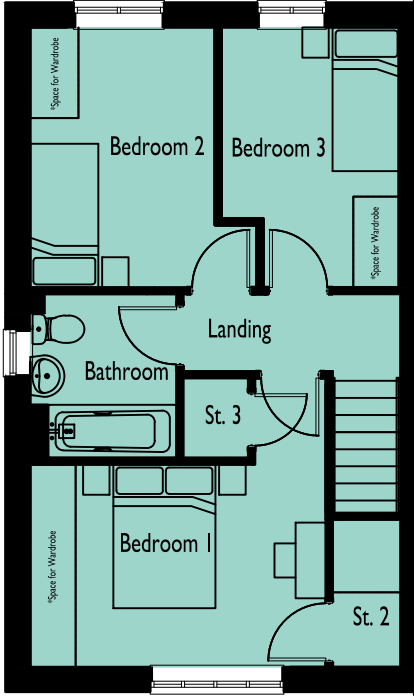

FIRST FLOOR PLAN




REAR ELEVATION

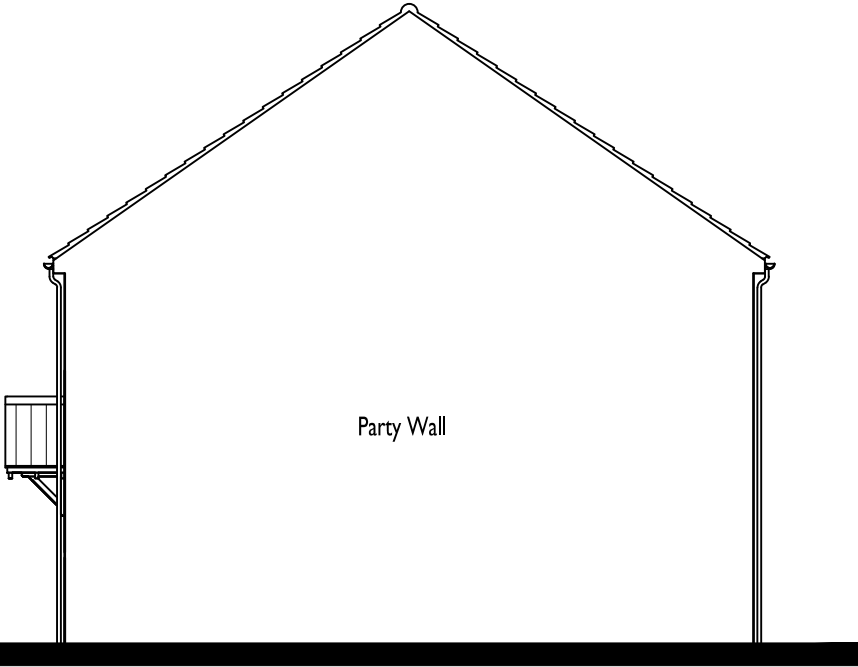

SIDE ELEVATION

Side Window
to plot 86 only

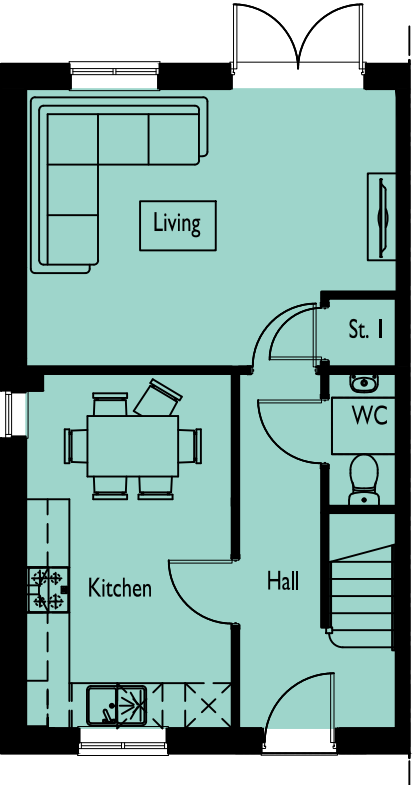

GROUND FLOOR PLAN

**SPITFIRE ROAD,
CALNE**

DRAWING NO: 0841-714 **HOUSE TYPE REF:** THE FULFORD **TENURE:** AFFORDABLE

PLOT NO/S :
39, 40, 86 & 87

STOREY HEIGHT : 2 **SQFT : 906**
NO OF BED/S : 3 **SQM : 84.17**

DRAWING TITLE : PLANS & ELEVATIONS
DRAWING NO : 0841-714
DRAWN : JLJ

DATE : MARCH 2026
SCALE : 1:100 @ A3




The Distillery, The Old Brewery Office Park,
7 - 11 Lodway, Pill, Bristol BS20 0DH
T. 01275 813380 Eadmin@focusdp.com
www.focusdp.com


CORE HOUSING



FRONT ELEVATION

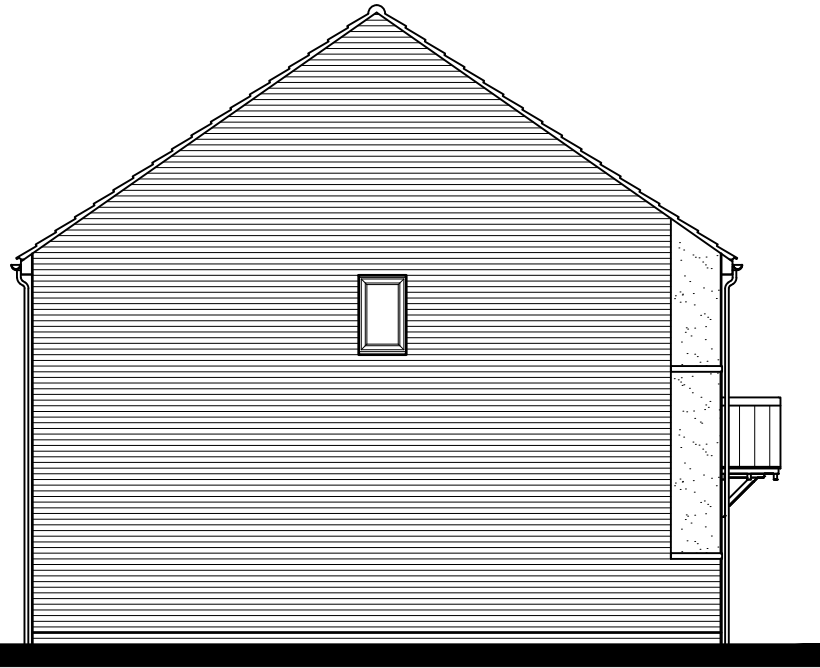


SIDE ELEVATION

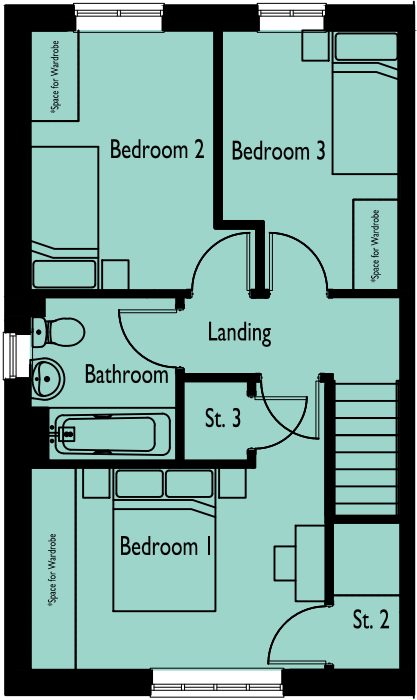


FIRST FLOOR PLAN



REAR ELEVATION

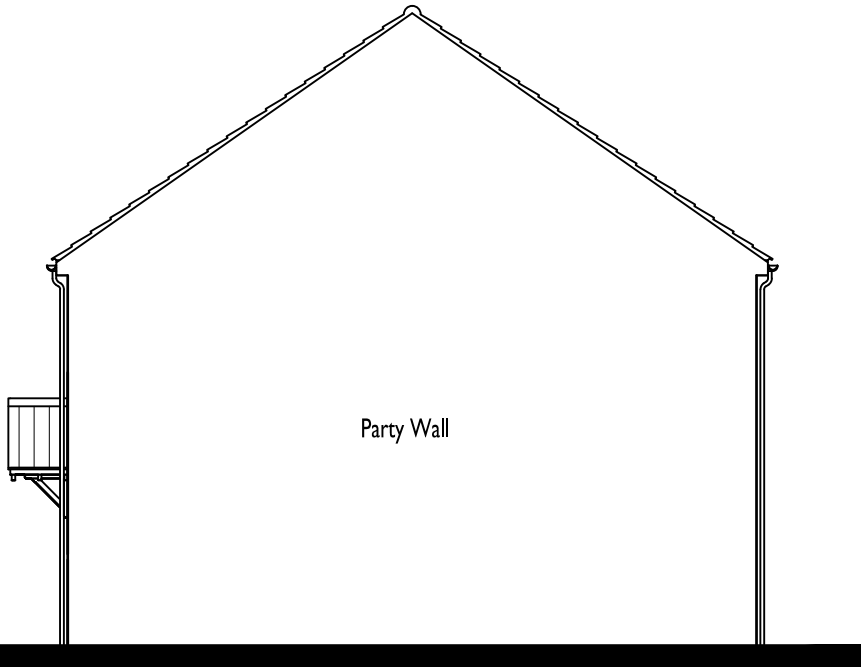

SIDE ELEVATION

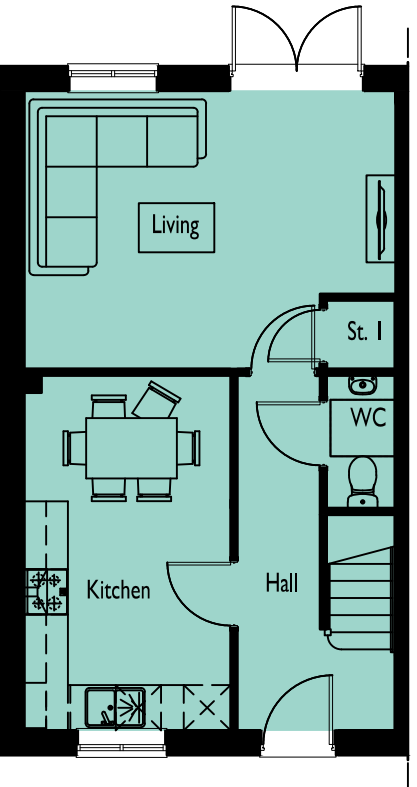

GROUND FLOOR PLAN

CORE HOUSING

**SPITFIRE ROAD,
CALNE**

DRAWING NO: 0841-715 **HOUSE TYPE REF:** THE FULFORD **TENURE:** AFFORDABLE

PLOT NO/S :
45 & 47

STOREY HEIGHT : 2 **SQFT :** 906
NO OF BED/S : 3 **SQM :** 84.17


DRAWING TITLE : PLANS & ELEVATIONS
DRAWING NO : 0841-715
DRAWN : JLJ

DATE : MARCH 2026
SCALE : 1:100 @ A3
0 1 2 [m]


The Distillery, The Old Brewery Office Park,
7 - 11 Lodway, Pill, Bristol BS20 0DH
T. 01275 813380 Eadmin@focusdp.com
www.focusdp.com




FRONT ELEVATION

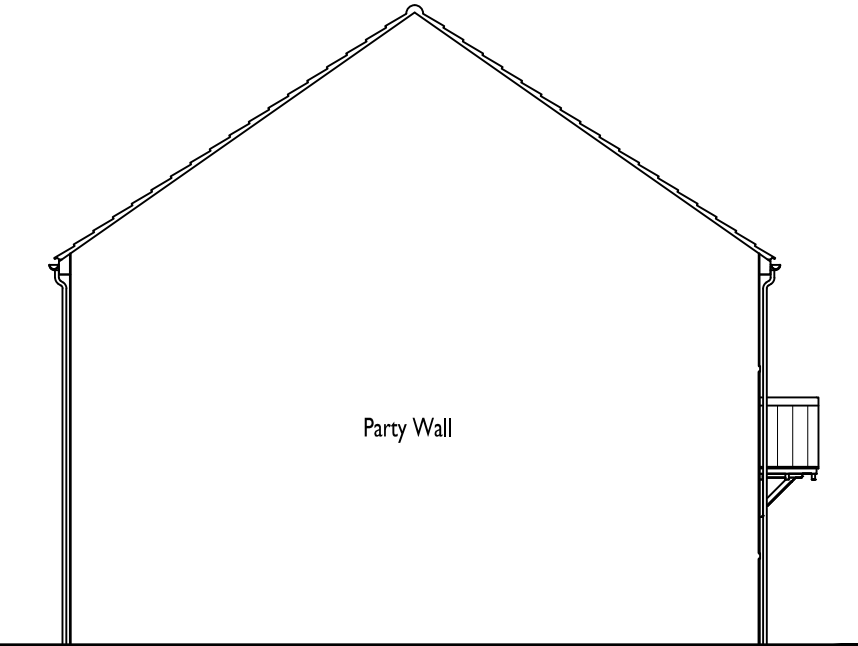


SIDE ELEVATION

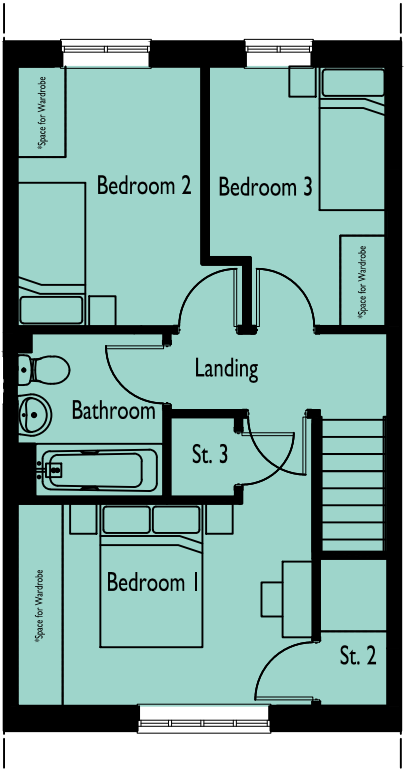


FIRST FLOOR PLAN

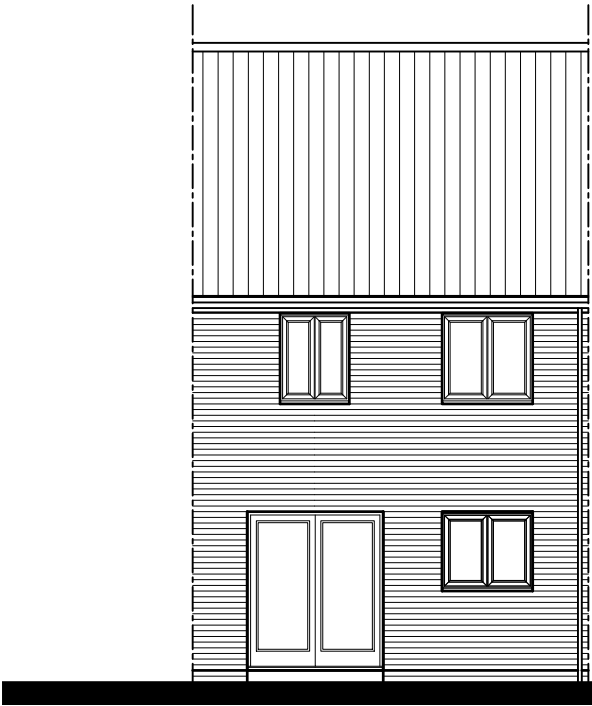

REAR ELEVATION

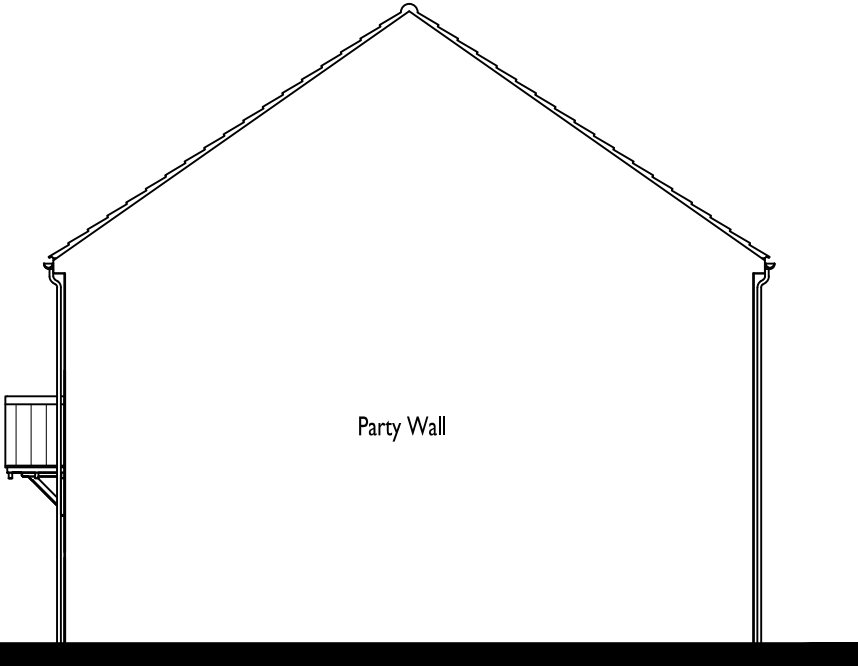

SIDE ELEVATION

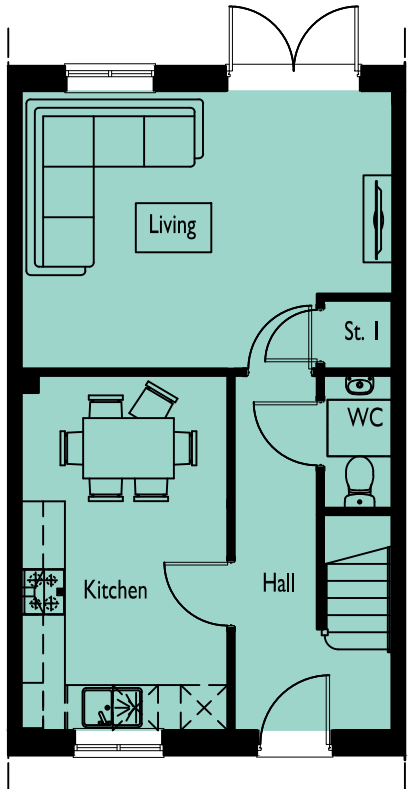

GROUND FLOOR PLAN

**SPITFIRE ROAD,
CALNE**

DRAWING NO: 0841-716 **HOUSE TYPE REF:** THE FULFORD **TENURE:** AFFORDABLE

PLOT NO/S :
46

STOREY HEIGHT : 2 **SQFT : 906**
NO OF BED/S : 3 **SQM : 84.17**

DRAWING TITLE : PLANS & ELEVATIONS
DRAWING NO : 0841-716
DRAWN : JLJ


DATE : MARCH 2026
SCALE : 1:100 @ A3
0 1 2 [m]

The Distillery, The Old Brewery Office Park,
7 - 11 Lodway, Pill, Bristol BS20 0DH
T. 01275 813380 Eadmin@focusdp.com
www.focusdp.com

CORE HOUSING




FRONT ELEVATION

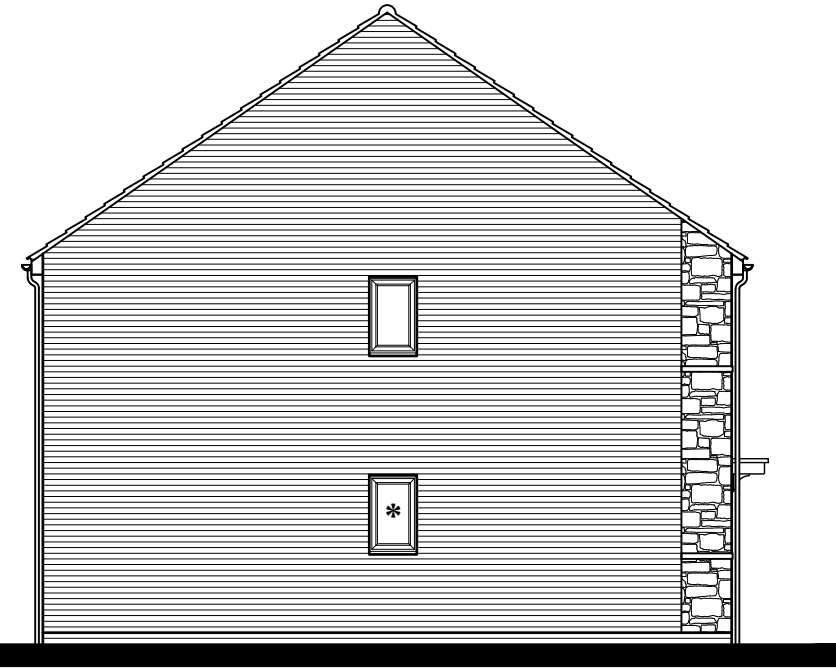

SIDE ELEVATION


* Side Window to plot 85 only

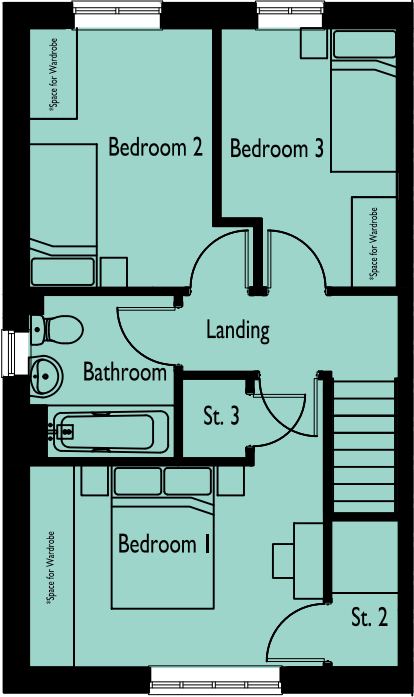


FIRST FLOOR PLAN



REAR ELEVATION

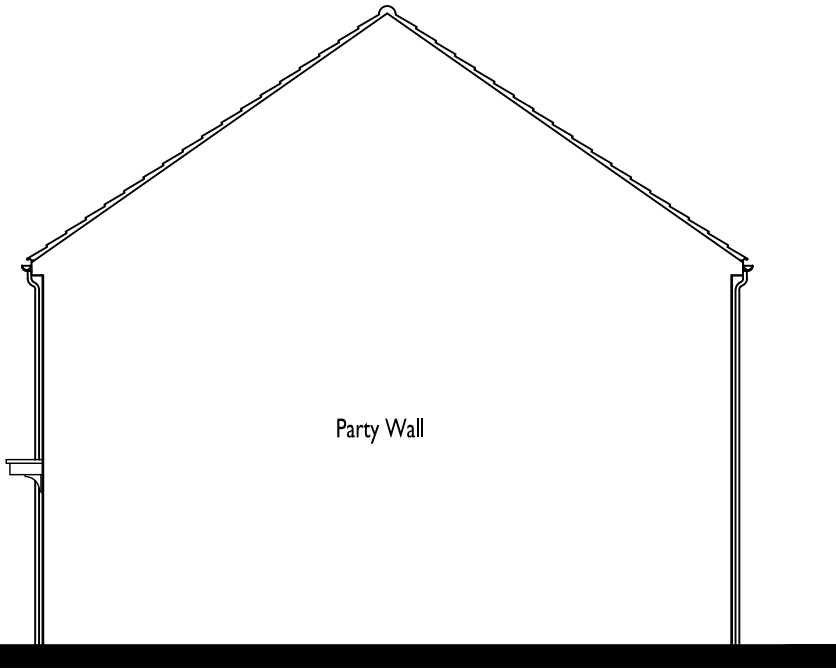

SIDE ELEVATION

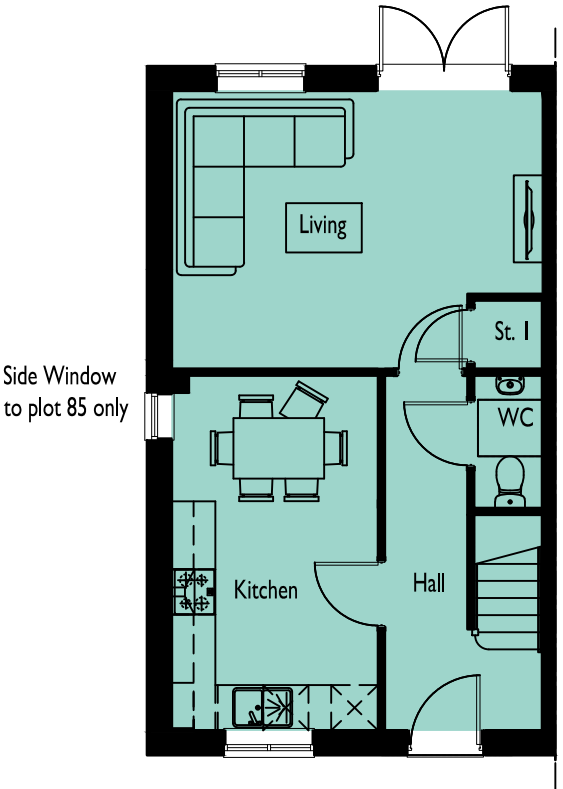

GROUND FLOOR PLAN

MAIN STREET

**SPITFIRE ROAD,
CALNE**

DRAWING NO: 0841-717 **HOUSE TYPE REF:** THE FULFORD **TENURE:** AFFORDABLE

PLOT NO/S :
65-68, 74, 79, 80, 84 & 85

STOREY HEIGHT : 2 **SQFT : 906**
NO OF BED/S : 3 **SQM : 84.17**


DRAWING TITLE : PLANS & ELEVATIONS
DRAWING NO : 0841-717
DRAWN : JLJ

DATE : MARCH 2026
SCALE : 1:100 @ A3
0 1 2 [m]


The Distillery, The Old Brewery Office Park,
7 - 11 Lodway, Pill, Bristol BS20 0DH
T. 01275 813380 Eadmin@focusdp.com
www.focusdp.com



FRONT ELEVATION

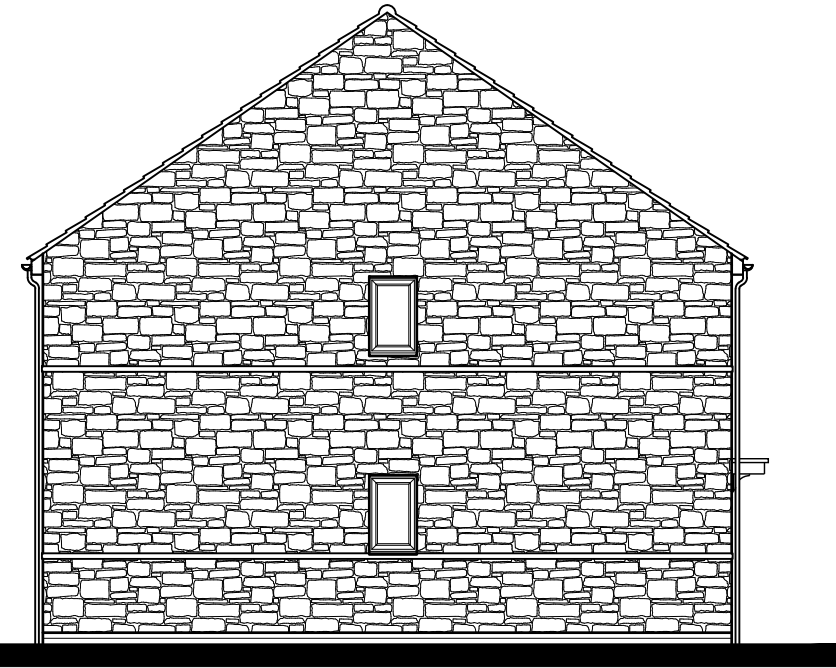


SIDE ELEVATION

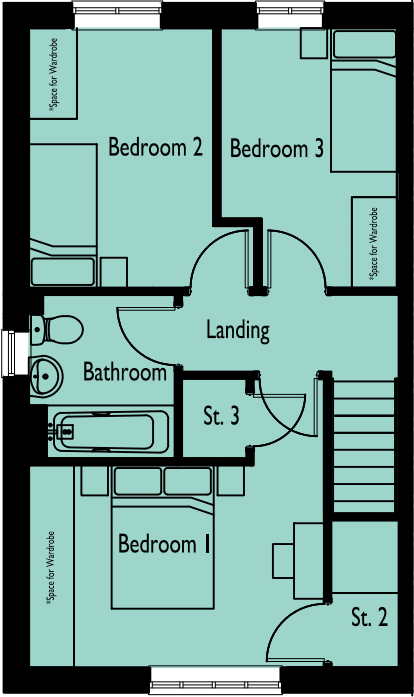


FIRST FLOOR PLAN



REAR ELEVATION

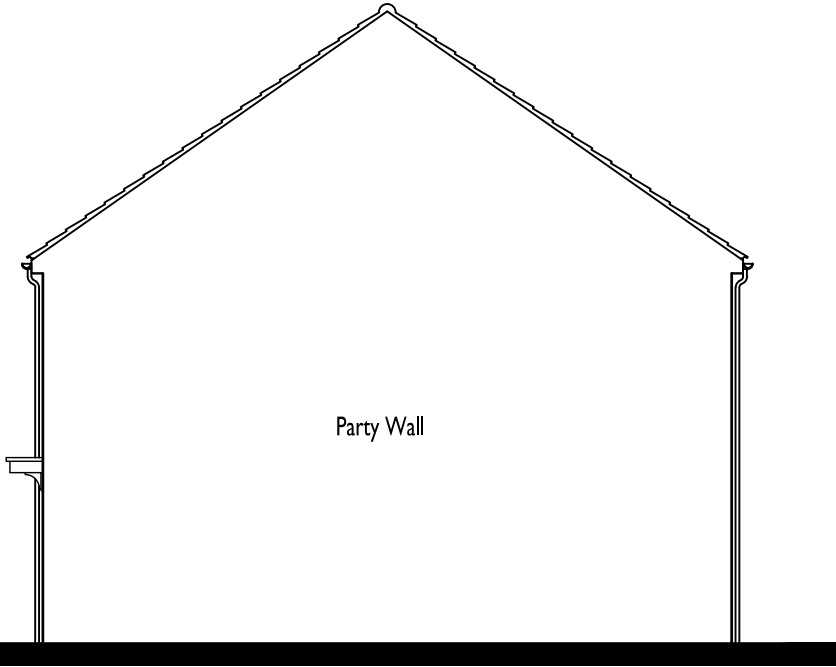

SIDE ELEVATION

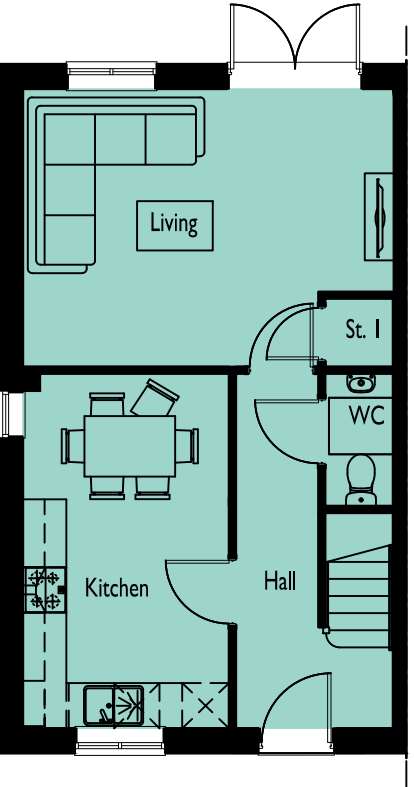

GROUND FLOOR PLAN

MAIN STREET

**SPITFIRE ROAD,
CALNE**

DRAWING NO: 0841-718

HOUSE TYPE REF: THE FULFORD

TENURE: AFFORDABLE

PLOT NO/S : 73

STOREY HEIGHT : 2

NO OF BED/S : 3

SQFT : 906

SQM : 84.17

DRAWING TITLE : PLANS & ELEVATIONS

DRAWING NO : 0841-718

DRAWN : JLJ

DATE : MARCH 2026

SCALE : 1:100 @ A3


The Distillery, The Old Brewery Office Park,
7 - 11 Lodway, Pill, Bristol BS20 0DH
T. 01275 813380 Eadmin@focusdp.com
www.focusdp.com




FRONT ELEVATION

SIDE ELEVATION

* Side Window to plot 90 only

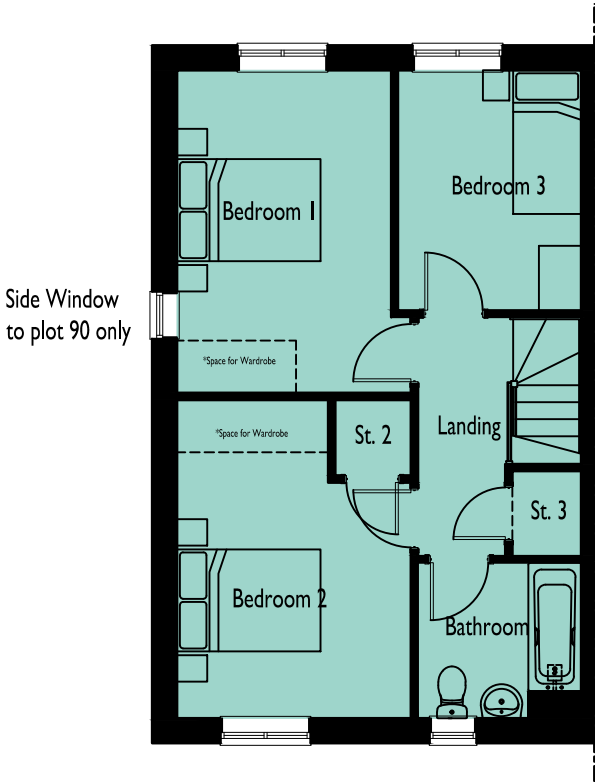


FIRST FLOOR PLAN

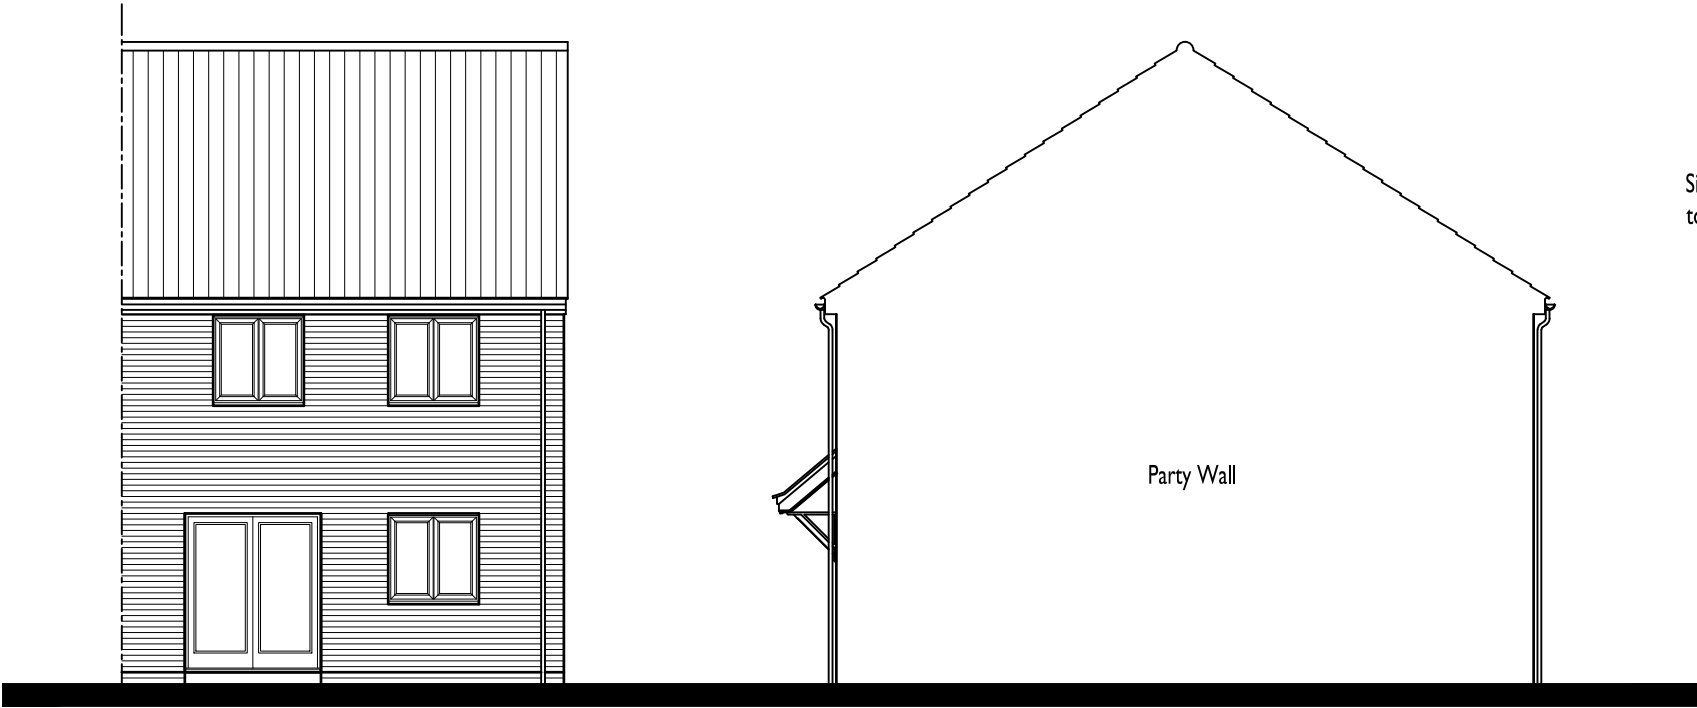

REAR ELEVATION

SIDE ELEVATION

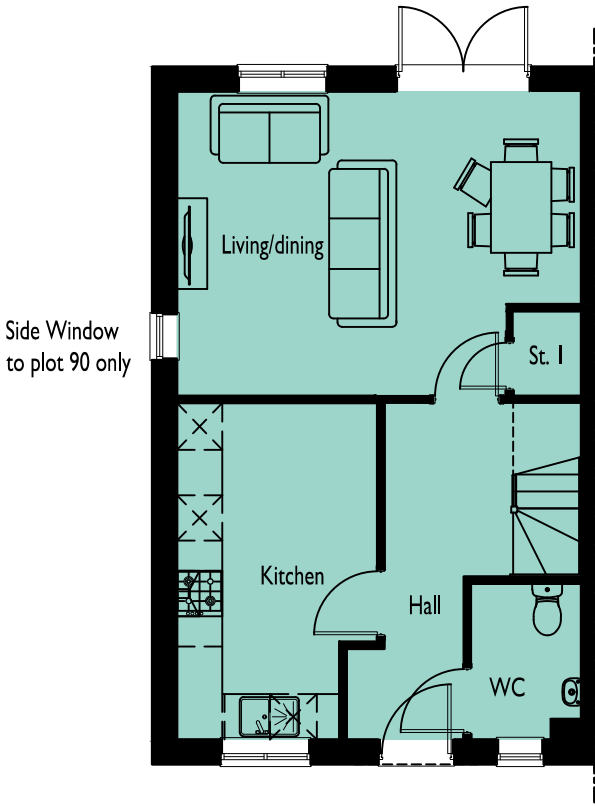

GROUND FLOOR PLAN

CORE HOUSING

SPITFIRE ROAD,
CALNE

DRAWING NO: 0841-719
HOUSE TYPE REF: THE MORLEY
TENURE: AFFORDABLE

PLOT NO/S :
36, 37, 41, 42, 53, 56, 57, 60, 89 & 90

STOREY HEIGHT : 2
NO OF BED/S : 3
SQFT : 1001
SQM : 93.00

DRAWING TITLE : PLANS & ELEVATIONS
DRAWING NO : 0841-719
DRAWN : JIJ


DATE : MARCH 2026
SCALE : 1:100 @ A3
0 1 2 (m)

The Distillery, The Old Brewery Office Park,
7 - 11 Lodway, Pill, Bristol BS20 0DH
T. 01275 813380 Eadmin@focusdp.com
www.focusdp.com




FRONT ELEVATION

SIDE ELEVATION

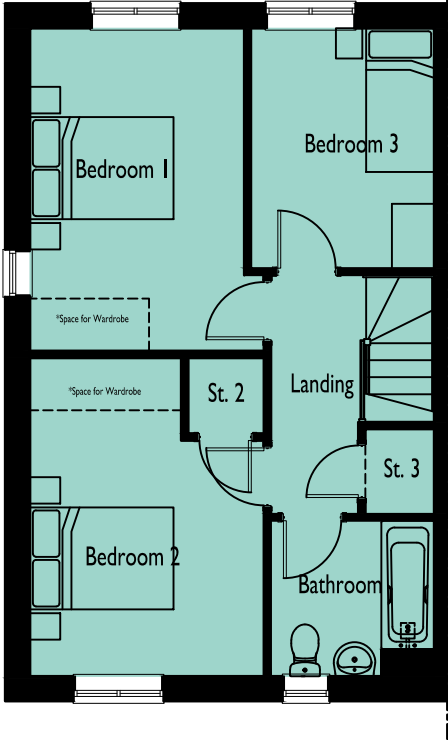


FIRST FLOOR PLAN

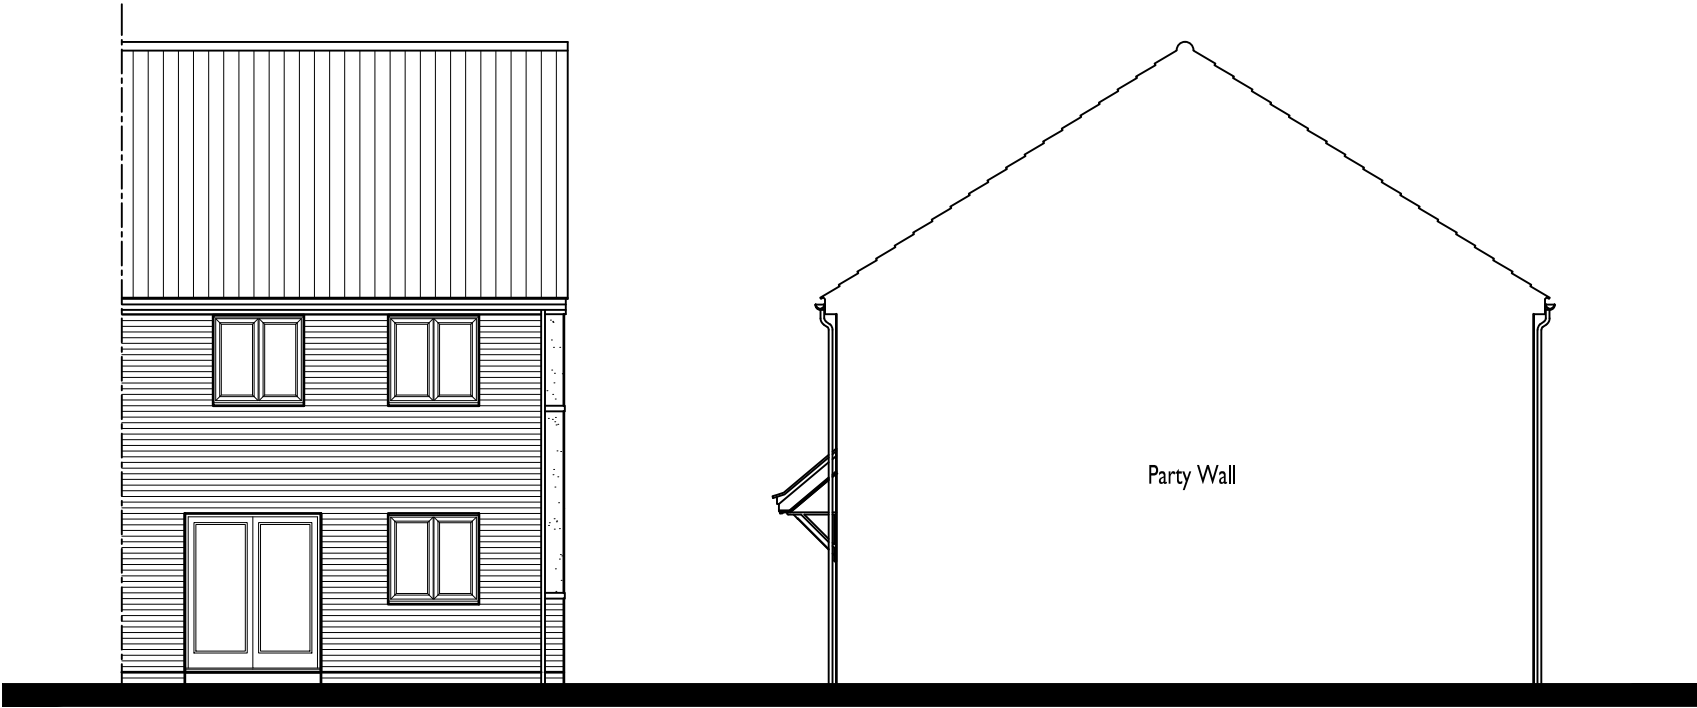

REAR ELEVATION

SIDE ELEVATION

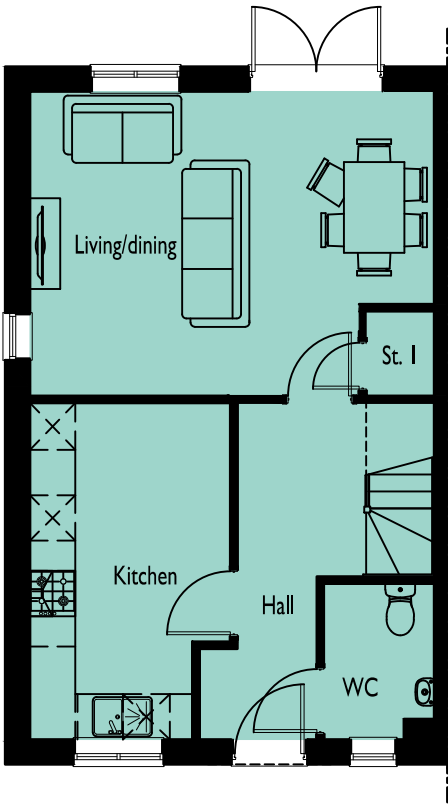

GROUND FLOOR PLAN

CORE HOUSING

**SPITFIRE ROAD,
CALNE**

DRAWING NO: 0841-720 **HOUSE TYPE REF:** THE MORLEY **TENURE:** AFFORDABLE

PLOT NO/S :
33

STOREY HEIGHT : 2 **SQFT :** 1001
NO OF BED/S : 3 **SQM :** 93.00

DRAWING TITLE : PLANS & ELEVATIONS
DRAWING NO : 0841-720
DRAWN : JIJ

DATE : MARCH 2026
SCALE : 1:100 @ A3



The Distillery, The Old Brewery Office Park,
7 - 11 Lodway, Pill, Bristol BS20 0DH
T. 01275 813380 Eadmin@focusdp.com
www.focusdp.com




**FOCUS
ON DESIGN**




FRONT ELEVATION

SIDE ELEVATION

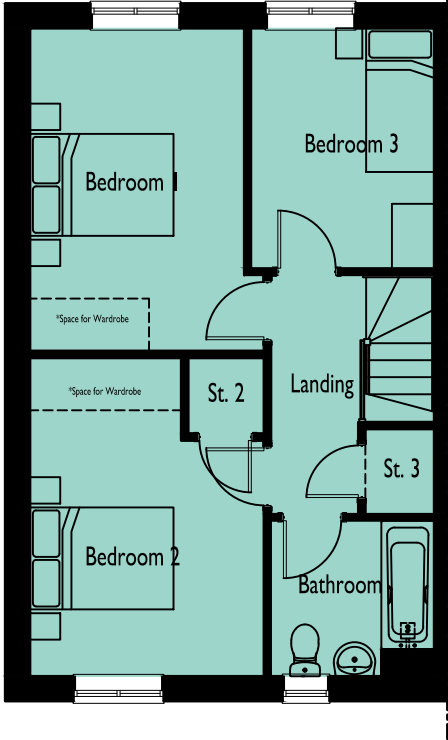


FIRST FLOOR PLAN

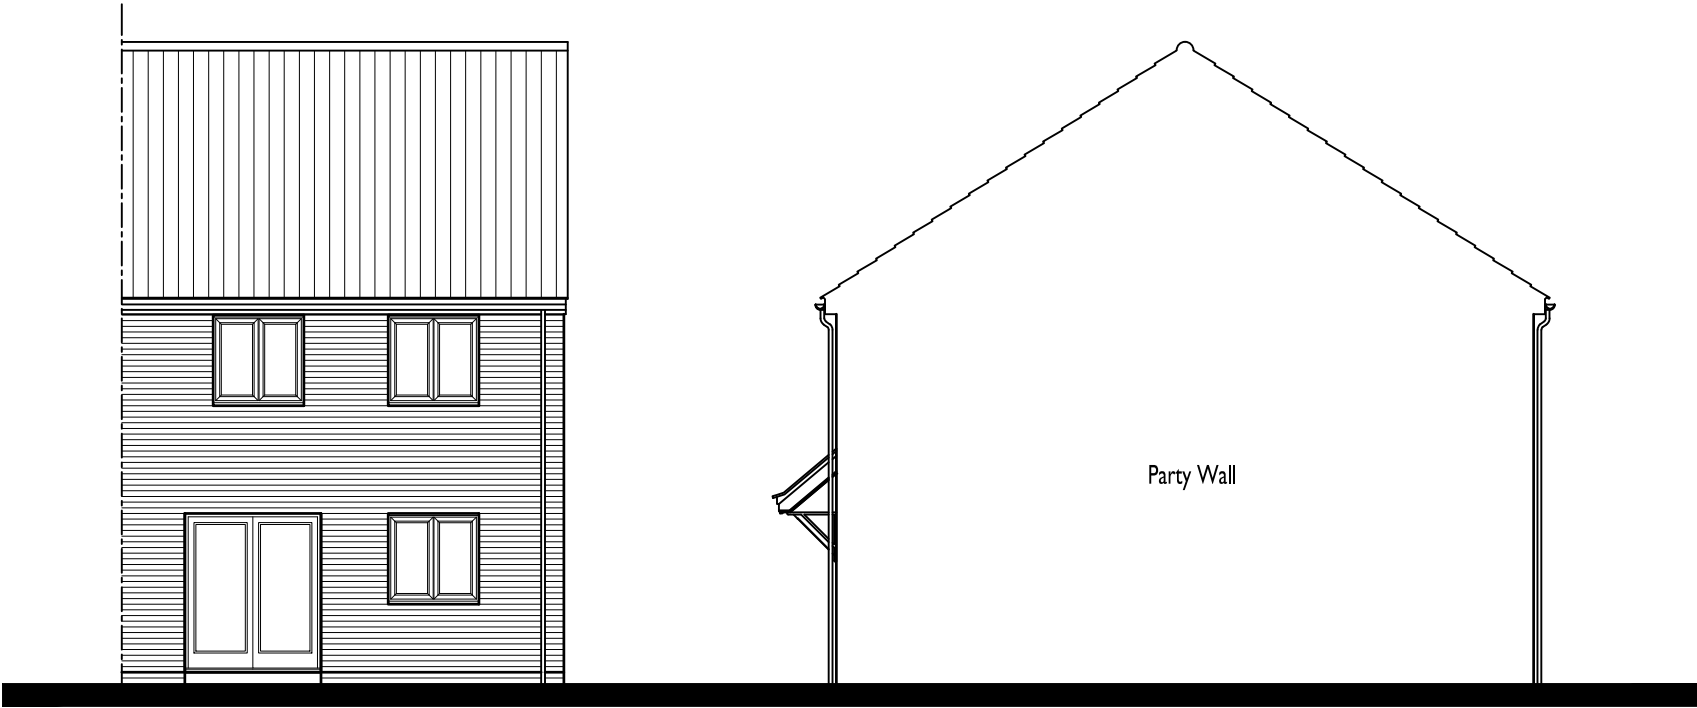

REAR ELEVATION

SIDE ELEVATION

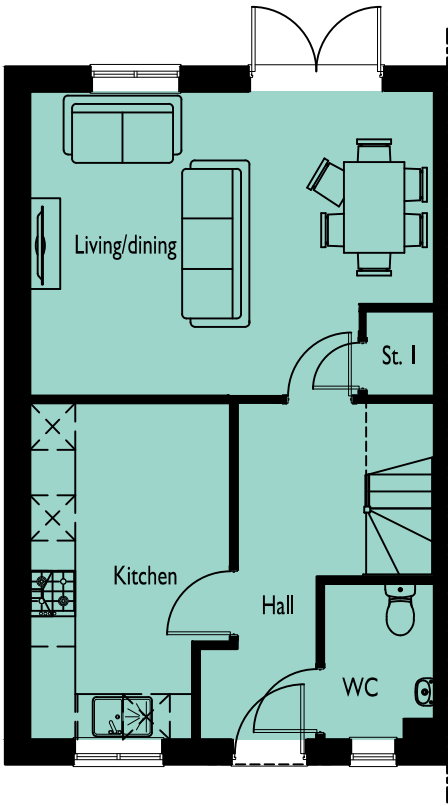

GROUND FLOOR PLAN

CORE HOUSING

**SPITFIRE ROAD,
CALNE**

DRAWING NO: 0841-721
HOUSE TYPE REF: THE MORLEY
TENURE: AFFORDABLE

PLOT NO/S :
20, 23, 25 & 30

STOREY HEIGHT : 2
NO OF BED/S : 3
SQFT : 1001
SQM : 93.00

DRAWING TITLE : PLANS & ELEVATIONS
DRAWING NO : 0841-721
DRAWN : JIJ

DATE : MARCH 2026
SCALE : 1:100 @ A3

The Distillery, The Old Brewery Office Park,
7 - 11 Lodway, Pill, Bristol BS20 0DH
T. 01275 813380 Eadmin@focusdp.com
www.focusdp.com




**FOCUS
ON DESIGN**




FRONT ELEVATION

SIDE ELEVATION

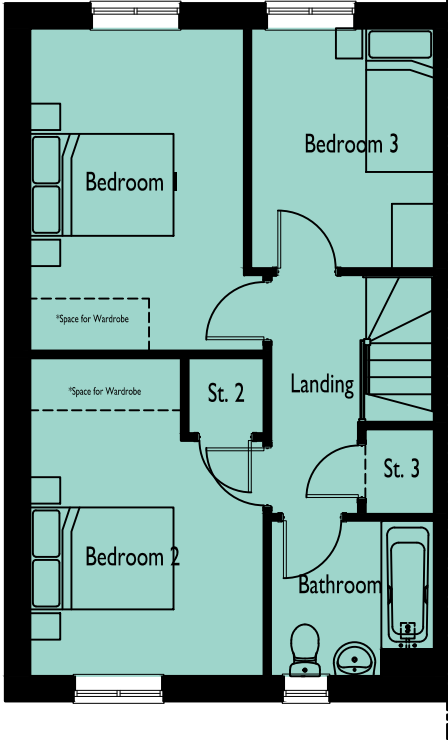


FIRST FLOOR PLAN

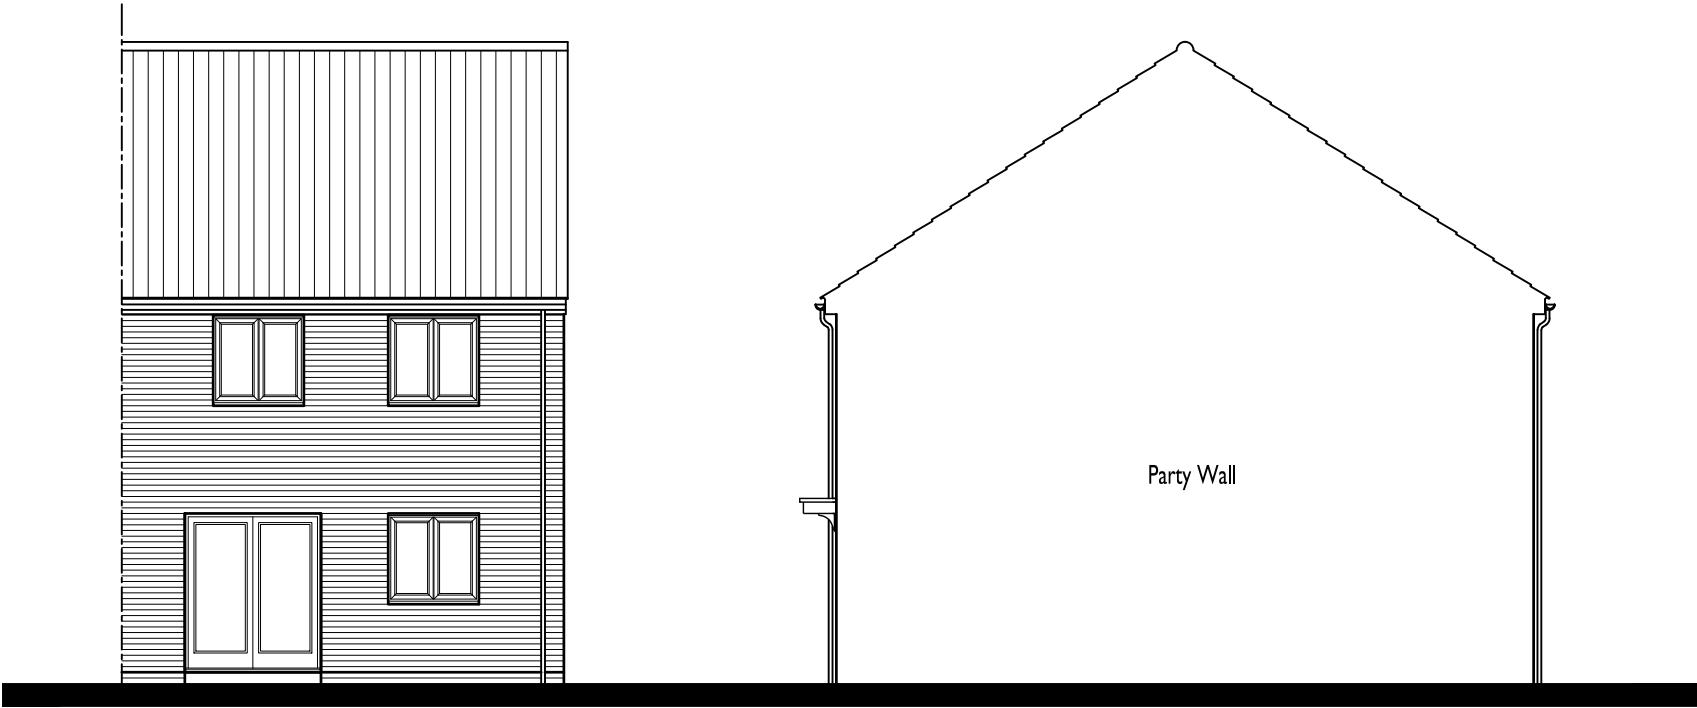

REAR ELEVATION

SIDE ELEVATION

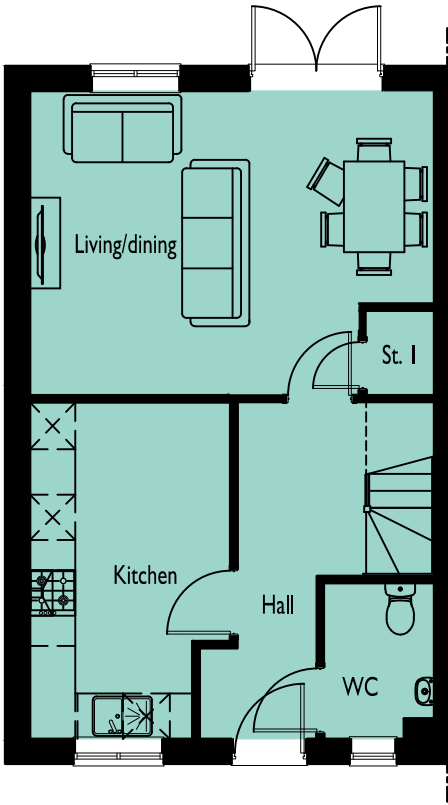

GROUND FLOOR PLAN

MAIN STREET

**SPITFIRE ROAD,
CALNE**
DRAWING NO: 0841-722
HOUSE TYPE REF: THE MORLEY
TENURE: AFFORDABLE


PLOT NO/S : 10, 64 & 81
STOREY HEIGHT : 2
NO OF BED/S : 3
SQFT : 1001
SQM : 93.00

DRAWING TITLE : PLANS & ELEVATIONS
DRAWING NO : 0841-722
DRAWN : JIJ
DATE : MARCH 2026
SCALE : 1:100 @ A3




The Distillery, The Old Brewery Office Park,
7 - 11 Lodway, Pill, Bristol BS20 0DH
T. 01275 813380 Eadmin@focusdp.com
www.focusdp.com



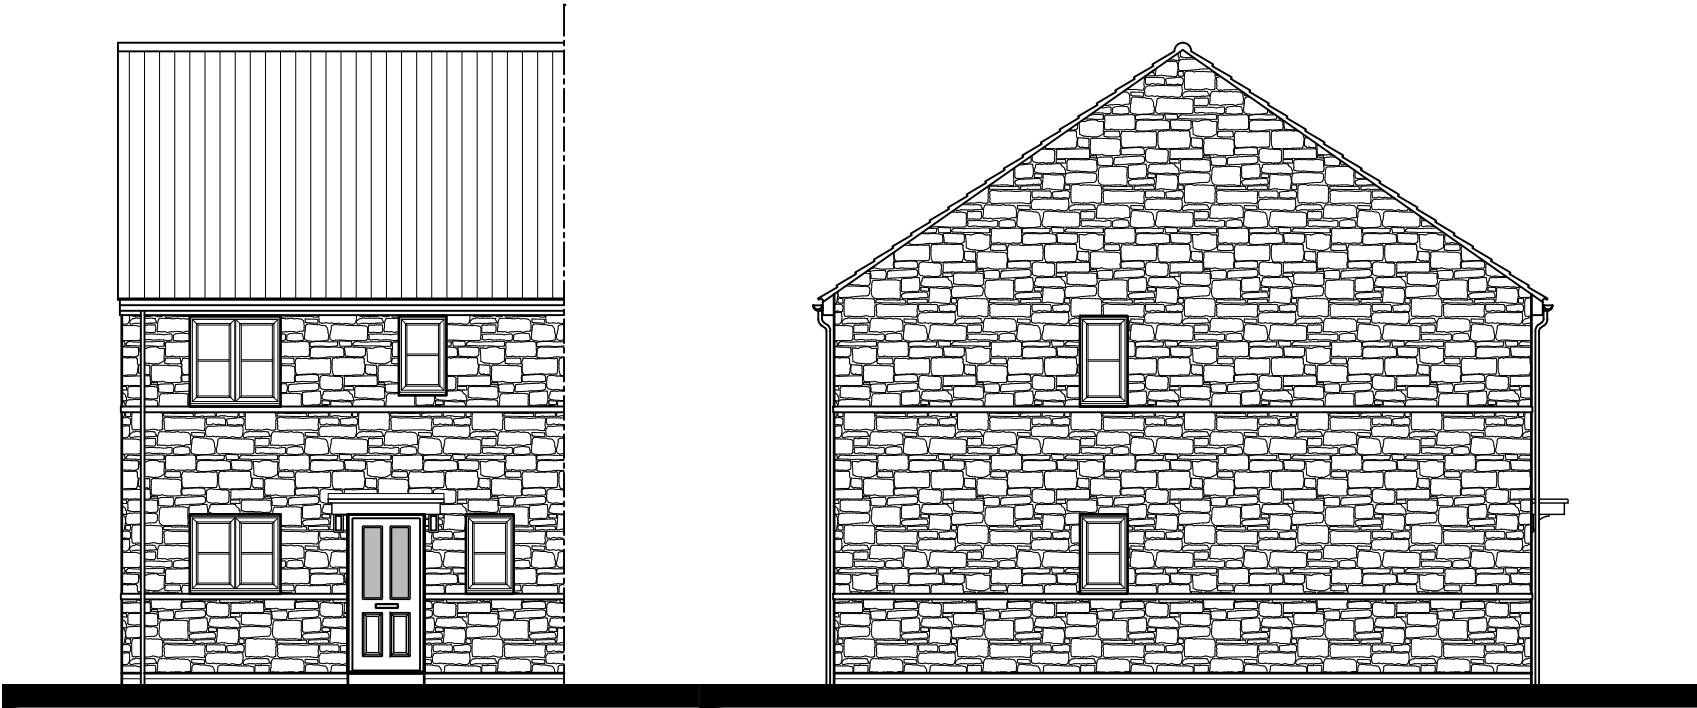


FRONT ELEVATION

SIDE ELEVATION

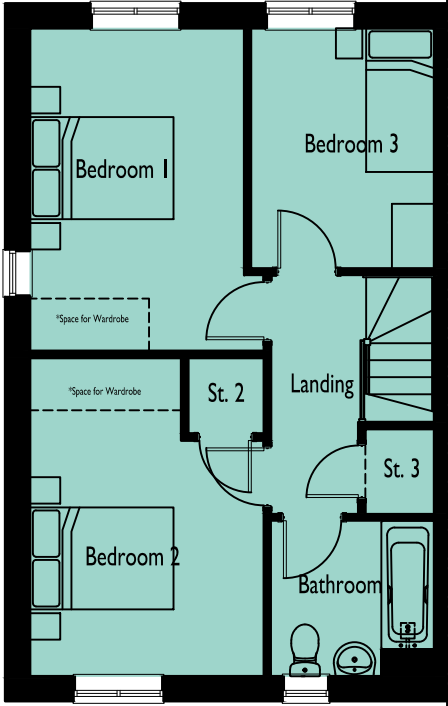


FIRST FLOOR PLAN

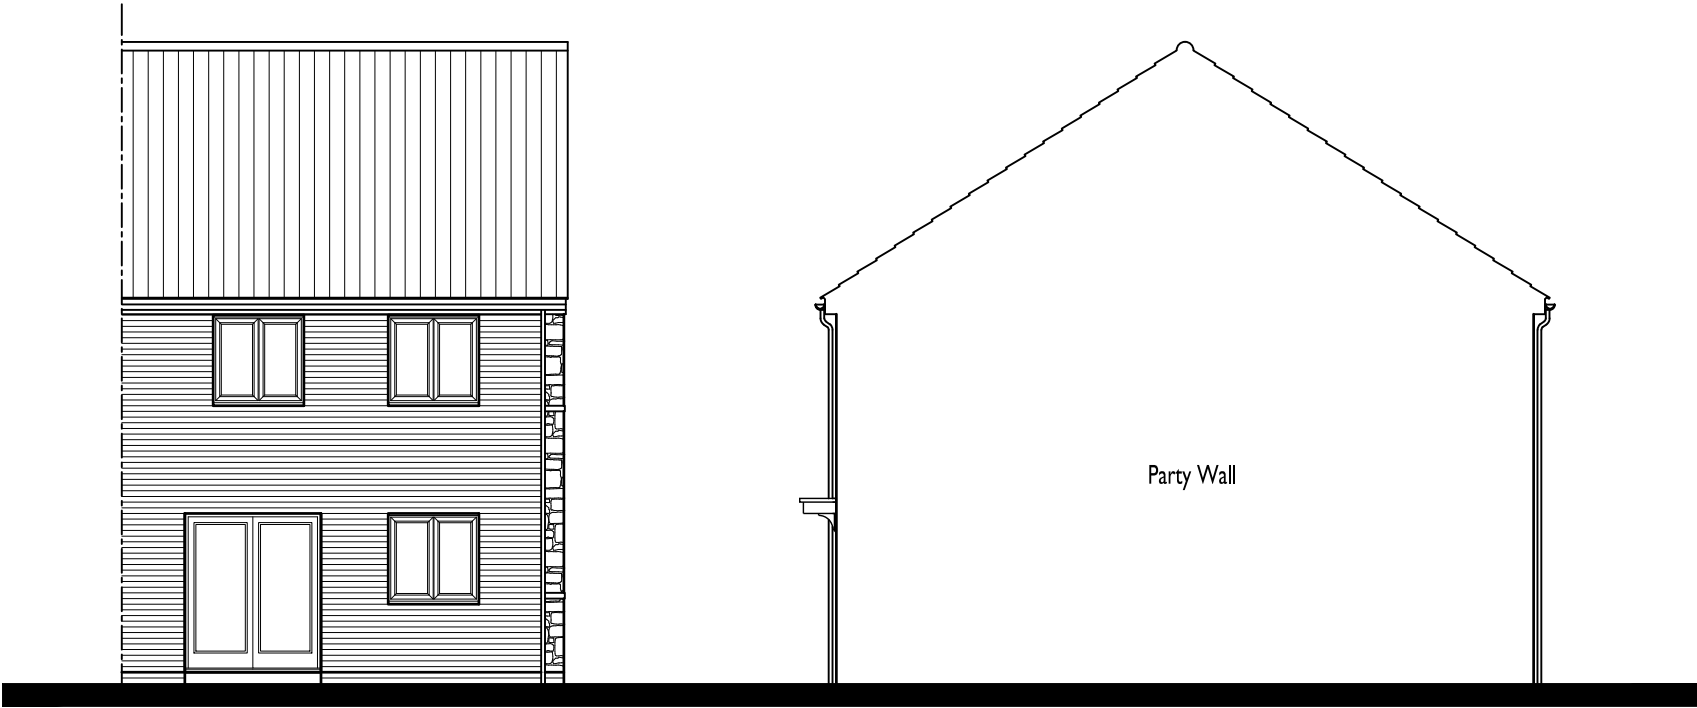

REAR ELEVATION

SIDE ELEVATION

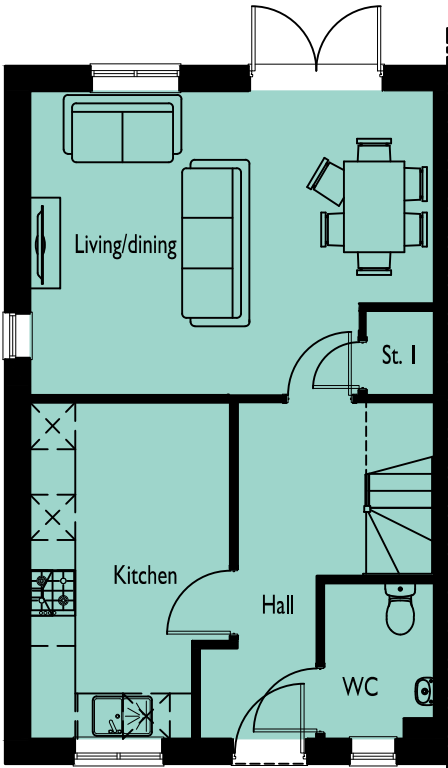

GROUND FLOOR PLAN

MAIN STREET

**SPITFIRE ROAD,
CALNE**

DRAWING NO: 0841-723 **HOUSE TYPE REF:** THE MORLEY **TENURE:** AFFORDABLE

PLOT NO/S :
63

STOREY HEIGHT : 2 **SQFT :** 1001
NO OF BED/S : 3 **SQM :** 93.00

DRAWING TITLE : PLANS & ELEVATIONS
DRAWING NO : 0841-723
DRAWN : JIJ

DATE : MARCH 2026
SCALE : 1:100 @ A3

The Distillery, The Old Brewery Office Park,
7 - 11 Lodway, Pill, Bristol BS20 0DH
T. 01275 813380 Eadmin@focusdp.com
www.focusdp.com




**FOCUS
ON DESIGN**




FRONT ELEVATION

SIDE ELEVATION

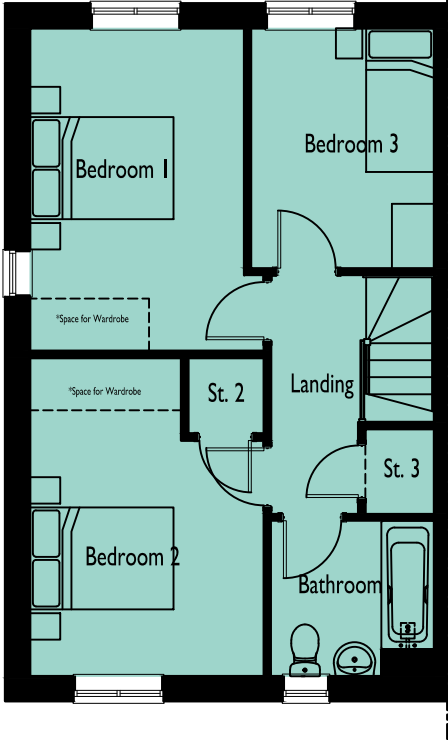


FIRST FLOOR PLAN

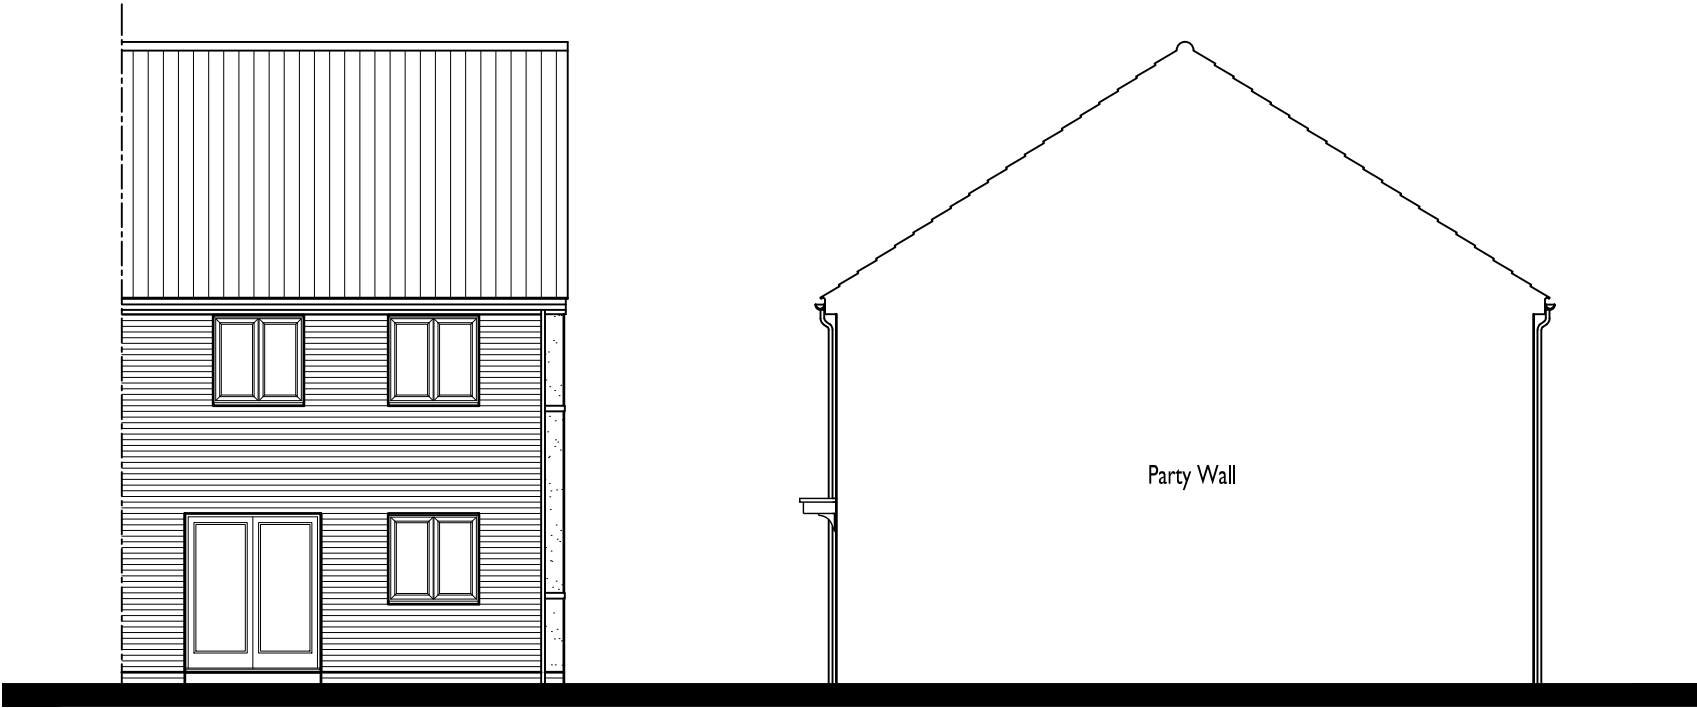

REAR ELEVATION

SIDE ELEVATION

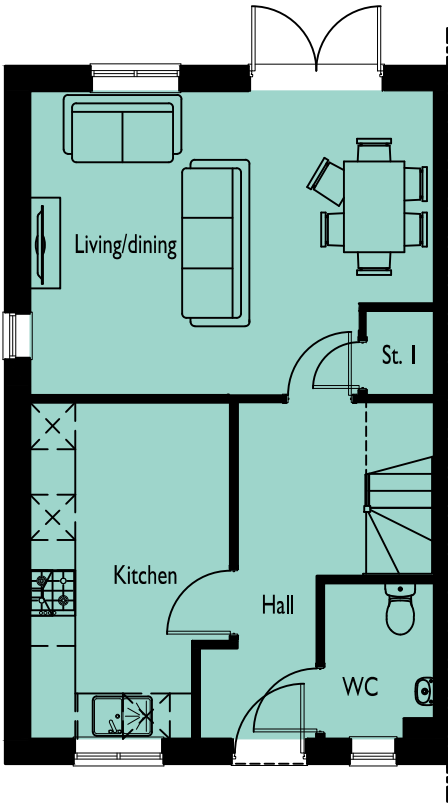

GROUND FLOOR PLAN

MAIN STREET

**SPITFIRE ROAD,
CALNE**
DRAWING NO: 0841-724
HOUSE TYPE REF: THE MORLEY
TENURE: AFFORDABLE

PLOT NO/S : 72
STOREY HEIGHT : 2
NO OF BED/S : 3
SQFT : 1001
SQM : 93.00

DRAWING TITLE : PLANS & ELEVATIONS
DRAWING NO : 0841-724
DRAWN : JIJ
DATE : MARCH 2026
SCALE : 1:100 @ A3




The Distillery, The Old Brewery Office Park,
7 - 11 Lodway, Pill, Bristol BS20 0DH
T. 01275 813380 Eadmin@focusdp.com
www.focusdp.com






FRONT ELEVATION

SIDE ELEVATION

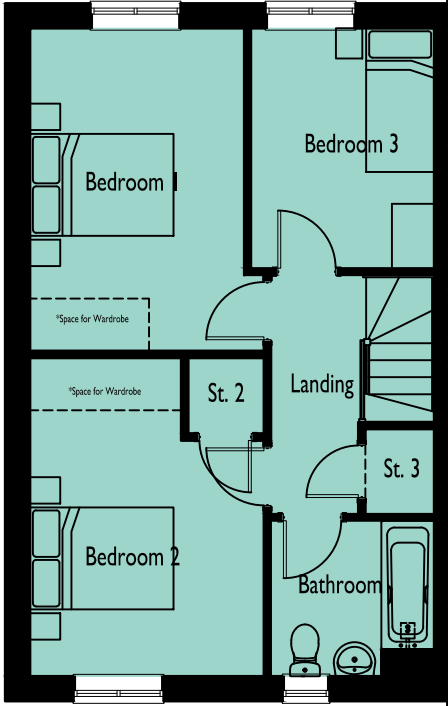


FIRST FLOOR PLAN

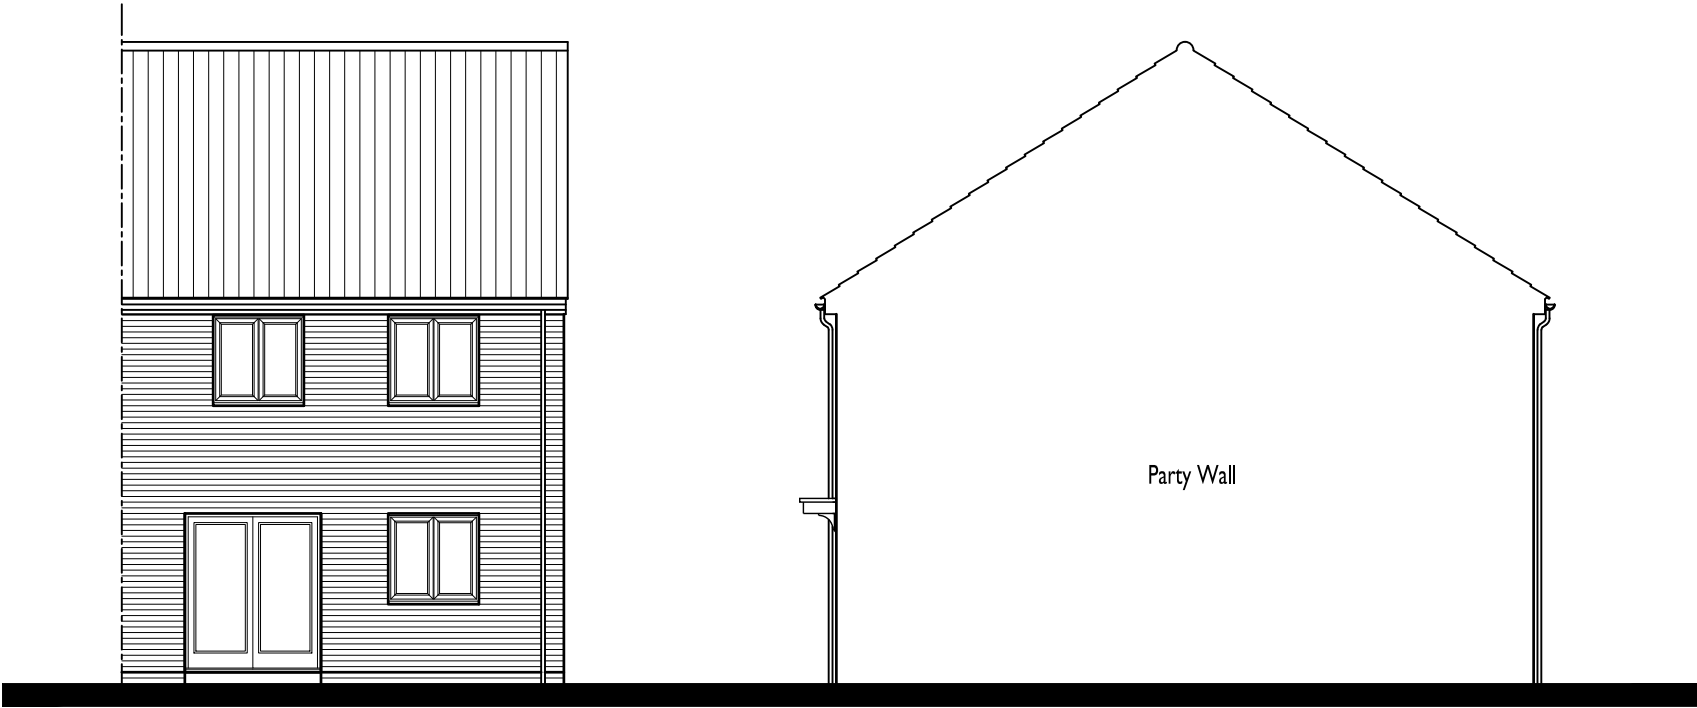

REAR ELEVATION

SIDE ELEVATION

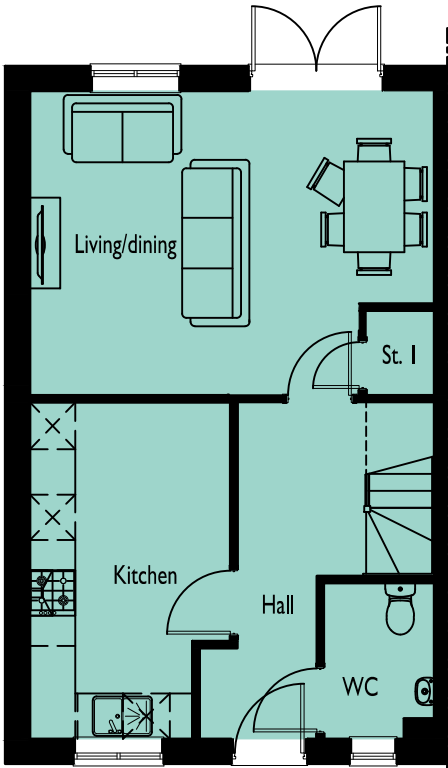

GROUND FLOOR PLAN

MAIN STREET

**SPITFIRE ROAD,
CALNE**
DRAWING NO: 0841-725
HOUSE TYPE REF: THE MORLEY
TENURE: AFFORDABLE

PLOT NO/S : 69, 75 & 78
STOREY HEIGHT : 2
NO OF BED/S : 3
SQFT : 1001
SQM : 93.00

DRAWING TITLE : PLANS & ELEVATIONS
DRAWING NO : 0841-725
DRAWN : JIJ
DATE : MARCH 2026
SCALE : 1:100 @ A3




The Distillery, The Old Brewery Office Park,
7 - 11 Lodway, Pill, Bristol BS20 0DH
T. 01275 813380 Eadmin@focusdp.com
www.focusdp.com






FRONT ELEVATION

SIDE ELEVATION

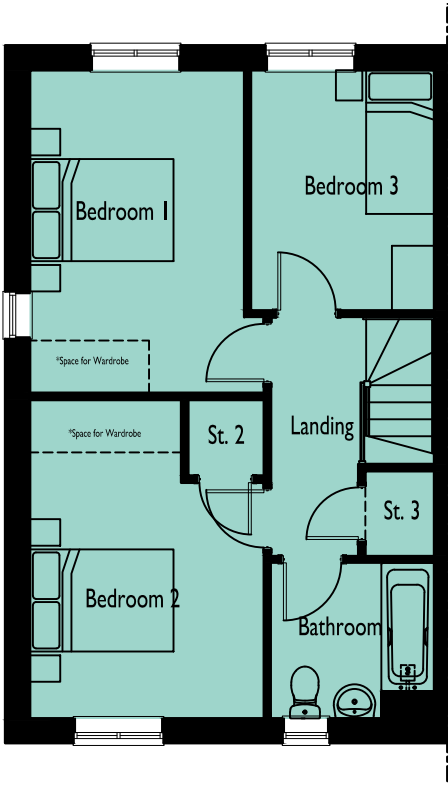


FIRST FLOOR PLAN

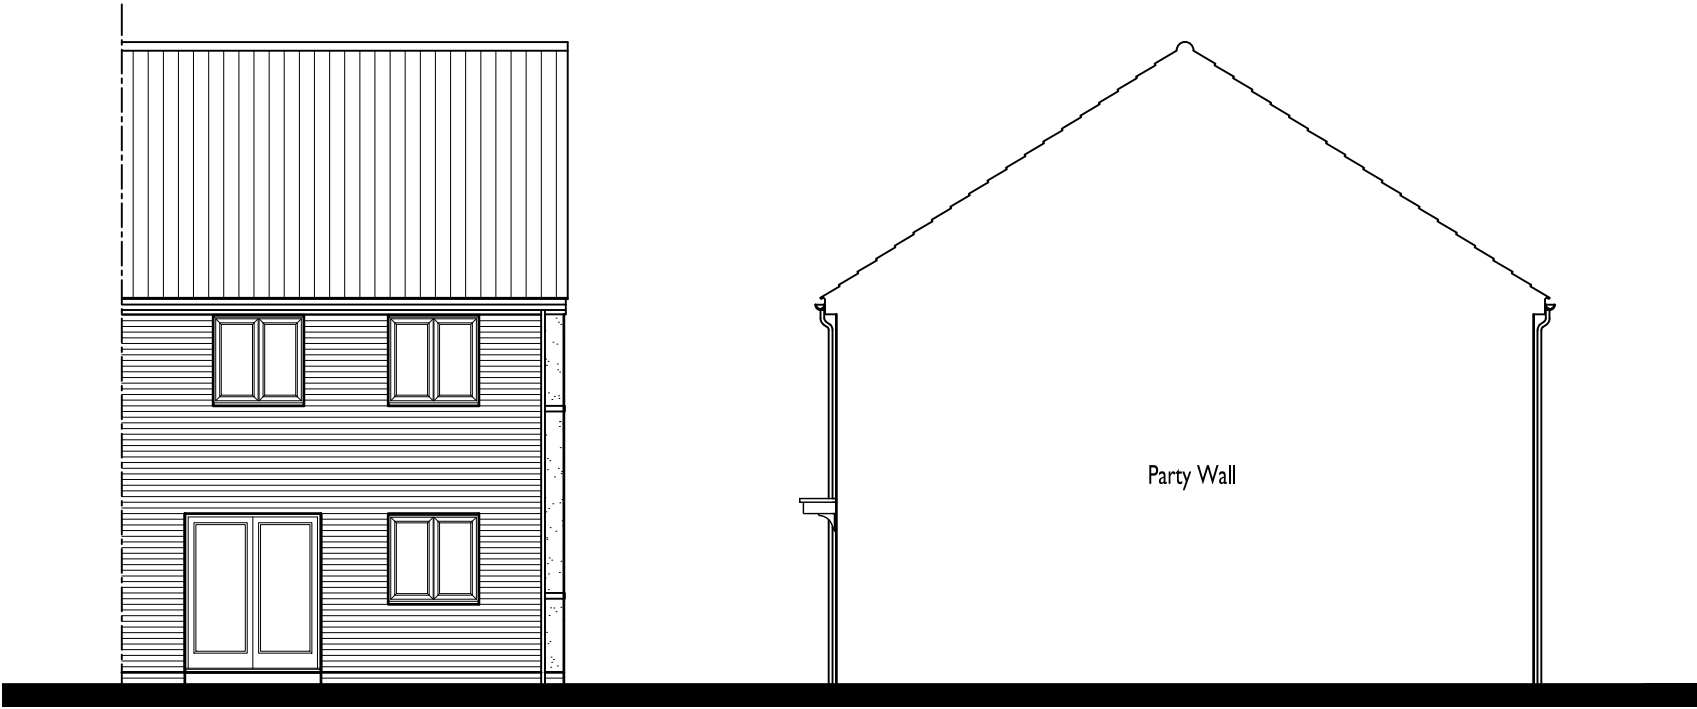

REAR ELEVATION

SIDE ELEVATION

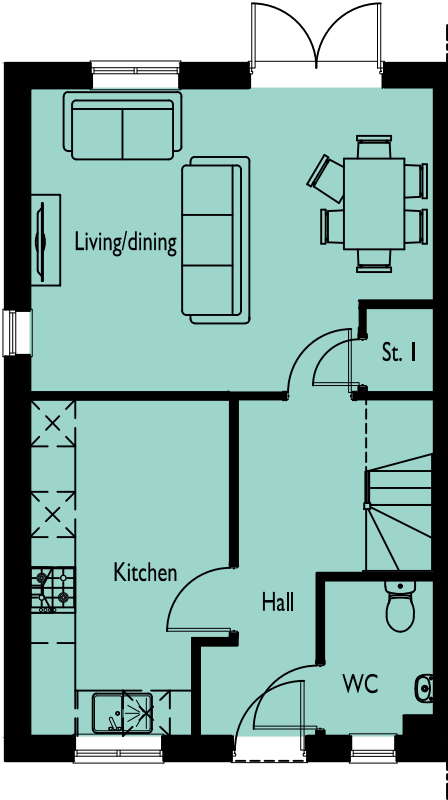

GROUND FLOOR PLAN

MAIN STREET

SPITFIRE ROAD,
CALNE

DRAWING NO: 0841-726 HOUSE TYPE REF: THE MORLEY TENURE: AFFORDABLE


PLOT NO/S : 76 STOREY HEIGHT : 2 SQFT : 1001
NO OF BED/S : 3 SQM : 93.00

DRAWING TITLE : PLANS & ELEVATIONS DATE : MARCH 2026
DRAWING NO : 0841-726 SCALE : 1:100 @ A3
DRAWN : JIJ




The Distillery, The Old Brewery Office Park,
7 - 11 Lodway, Pill, Bristol BS20 0DH
T. 01275 813380 Eadmin@focusdp.com
www.focusdp.com



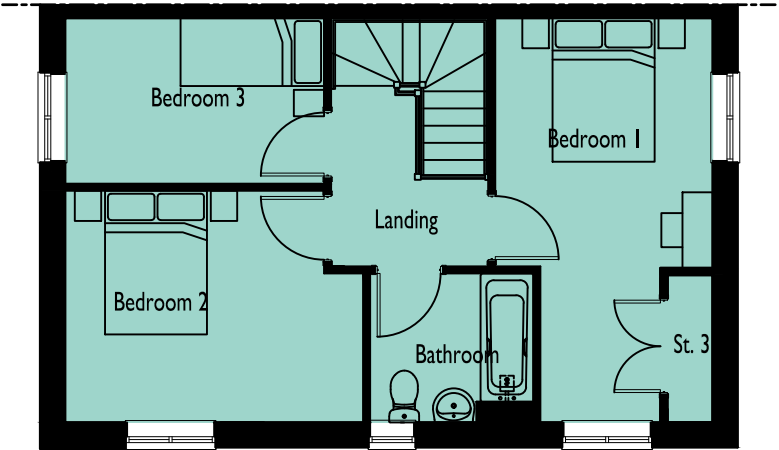

FIRST FLOOR PLAN

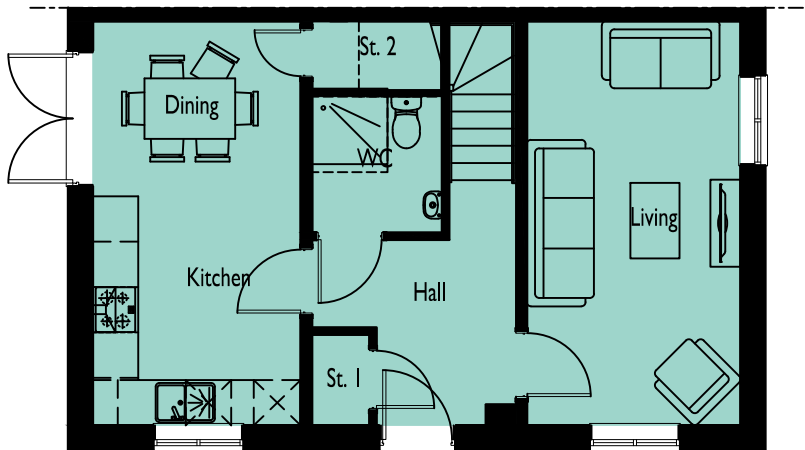

GROUND FLOOR PLAN

CORE HOUSING

**SPITFIRE ROAD,
CALNE**

DRAWING NO: 0841-727

HOUSE TYPE REF:
THE OATLEY

TENURE:
AFFORDABLE

PLOT NO/S :
51

STOREY HEIGHT : 2

NO OF BED/S : 3

SQFT : 1001

SQM : 93.00

DRAWING TITLE : PLANS & ELEVATIONS

DRAWING NO : 0841-727

DRAWN : JIJ

DATE : MARCH 2026


SCALE : 1:100 @ A3

The Distillery, The Old Brewery Office Park,
7 - 11 Lodway, Pill, Bristol BS20 0DH
T. 01275 813380 Eadmin@focusdp.com
www.focusdp.com



FRONT ELEVATION

SIDE ELEVATION

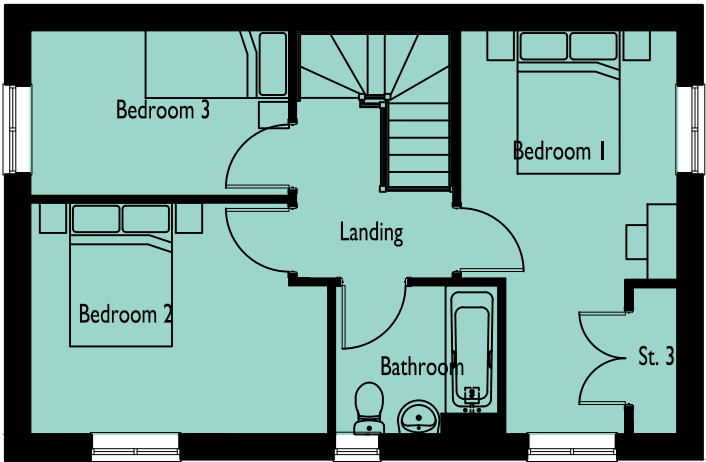


FIRST FLOOR PLAN



REAR ELEVATION

SIDE ELEVATION

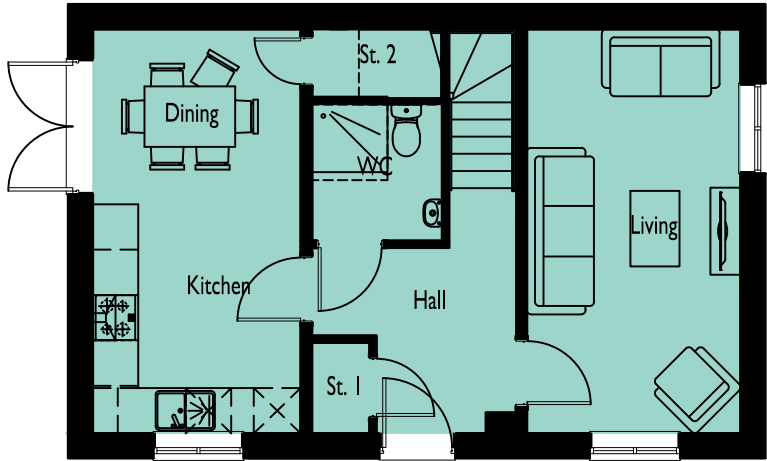

GROUND FLOOR PLAN

CORE HOUSING

**SPITFIRE ROAD,
CALNE**
DRAWING NO: 0841-728 HOUSE TYPE REF: THE OATLEY TENURE: AFFORDABLE

PLOT NO/S : 6
STOREY HEIGHT : 2 SQFT : 1001
NO OF BED/S : 3 SQM : 93.00

DRAWING TITLE : PLANS & ELEVATIONS
DRAWING NO : 0841-728
DRAWN : DGK
DATE : MARCH 2026
SCALE : 1:100 @ A3




The Distillery, The Old Brewery Office Park,
7 - 11 Lodway, Pill, Bristol BS20 0DH
T. 01275 813380 Eadmin@focusdp.com
www.focusdp.com



FRONT ELEVATION

SIDE ELEVATION

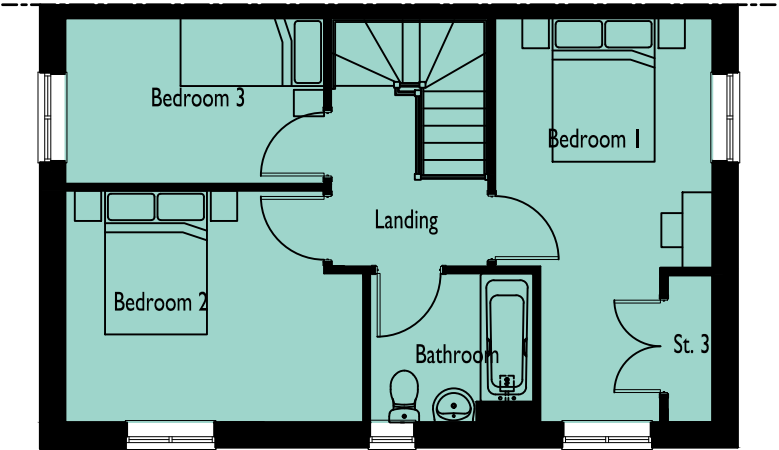


FIRST FLOOR PLAN



REAR ELEVATION

SIDE ELEVATION

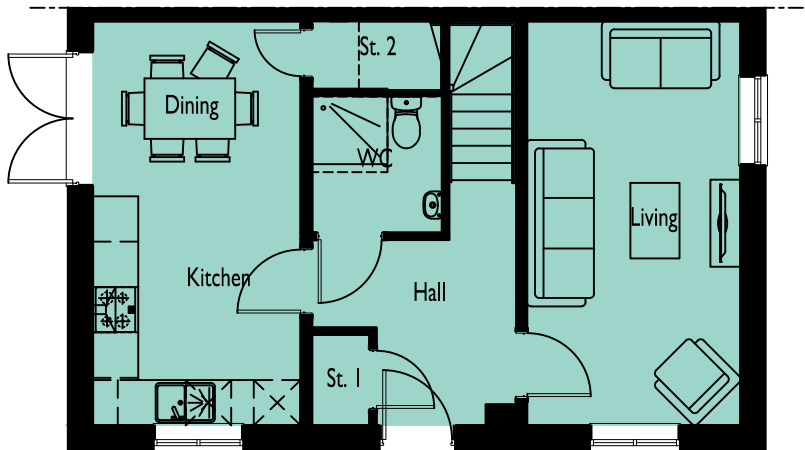

GROUND FLOOR PLAN

MAIN STREET

**SPITFIRE ROAD,
CALNE**
DRAWING NO: 0841-729
HOUSE TYPE REF: THE OATLEY
TENURE: AFFORDABLE

PLOT NO/S : 3
STOREY HEIGHT : 2
NO OF BED/S : 3
SQFT : 1001
SQM : 93.00

DRAWING TITLE : PLANS & ELEVATIONS
DRAWING NO : 0841-729
DRAWN : JIJ


DATE : MARCH 2026
SCALE : 1:100 @ A3

The Distillery, The Old Brewery Office Park,
7 - 11 Lodway, Pill, Bristol BS20 0DH
T. 01275 813380 Eadmin@focusdp.com
www.focusdp.com



FRONT ELEVATION

SIDE ELEVATION

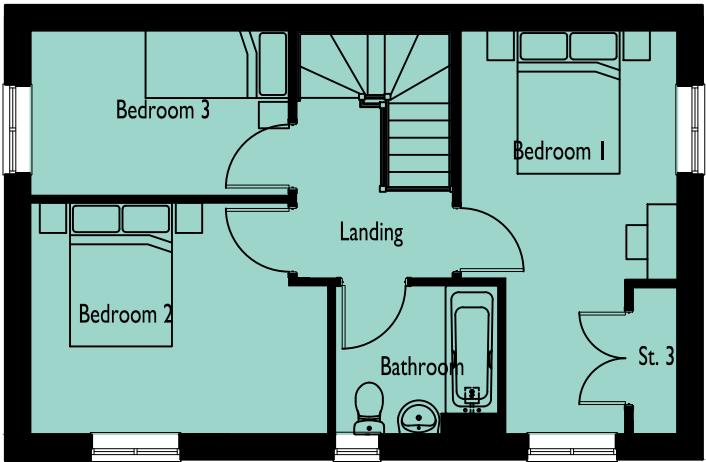


FIRST FLOOR PLAN



REAR ELEVATION

SIDE ELEVATION

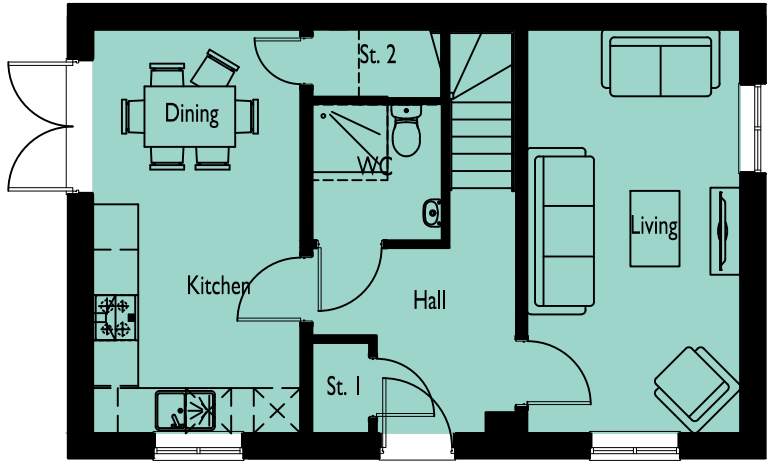

GROUND FLOOR PLAN

MAIN STREET

**SPITFIRE ROAD,
CALNE**
DRAWING NO: 0841-730
HOUSE TYPE REF: THE OATLEY
TENURE: AFFORDABLE

PLOT NO/S : 9
STOREY HEIGHT : 2
NO OF BED/S : 3
SQFT : 1001
SQM : 93.00

DRAWING TITLE : PLANS & ELEVATIONS
DRAWING NO : 0841-730
DRAWN : JIJ


DATE : MARCH 2026
SCALE : 1:100 @ A3
0 1 2 (m)

The Distillery, The Old Brewery Office Park,
7 - 11 Lodway, Pill, Bristol BS20 0DH
T. 01275 813380 Eadmin@focusdp.com
www.focusdp.com



FRONT ELEVATION

SIDE ELEVATION

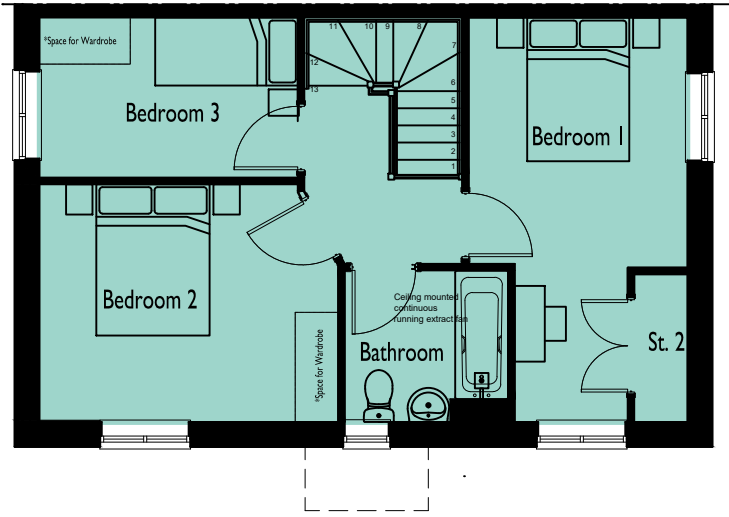

FIRST FLOOR PLAN



REAR ELEVATION

SIDE ELEVATION



GROUND FLOOR PLAN

CORE HOUSING

**SPITFIRE ROAD,
CALNE**
DRAWING NO: 0841-731
HOUSE TYPE REF: THE RADFORD
TENURE: AFFORDABLE

PLOT NO/S : 21, 24, 31 & 32
STOREY HEIGHT : 2
NO OF BED/S : 3
SQFT : 1001
SQM : 93.00

DRAWING TITLE : PLANS & ELEVATIONS
DRAWING NO : 0841-731
DRAWN : JIJ


DATE : MARCH 2026
SCALE : 1:100 @ A3
0 1 2 [m]

The Distillery, The Old Brewery Office Park,
7 - 11 Lodway, Pill, Bristol BS20 0DH
T. 01275 813380 Eadmin@focusdp.com
www.focusdp.com



FRONT ELEVATION

SIDE ELEVATION

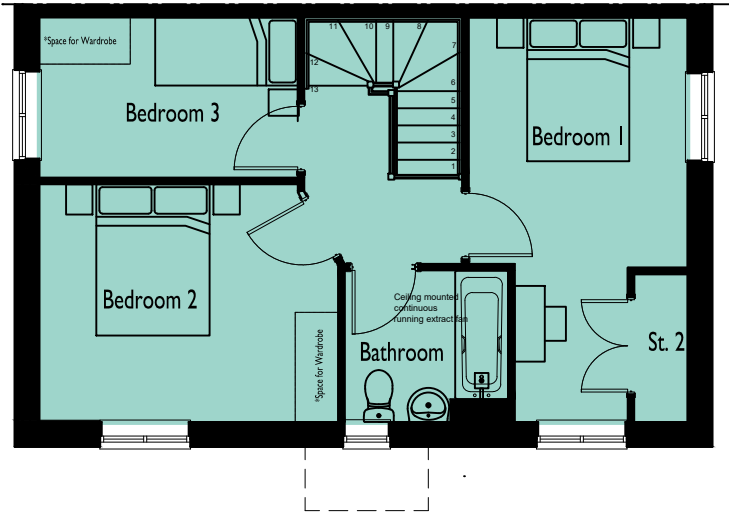


FIRST FLOOR PLAN



REAR ELEVATION

SIDE ELEVATION

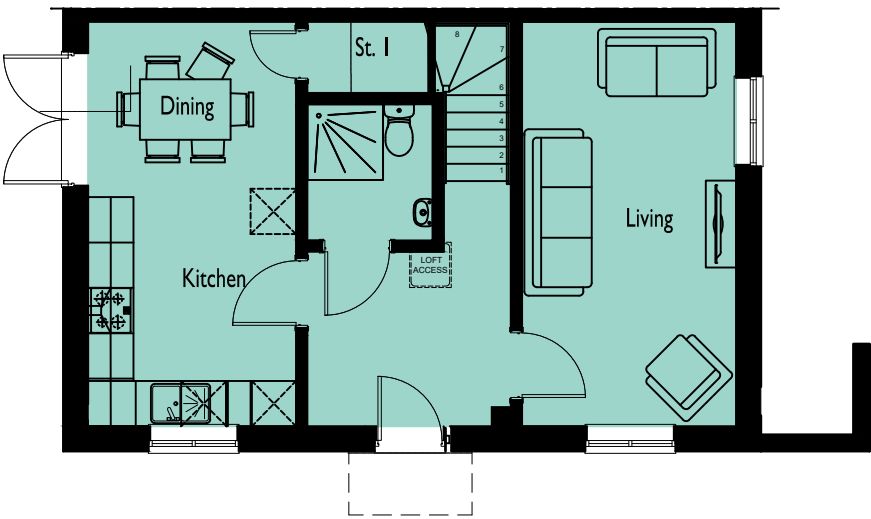

GROUND FLOOR PLAN

CORE HOUSING

**SPITFIRE ROAD,
CALNE**
DRAWING NO: 0841-732
HOUSE TYPE REF: THE RADFORD
TENURE: AFFORDABLE

PLOT NO/S : 22
STOREY HEIGHT : 2
NO OF BED/S : 3
SQFT : 1001
SQM : 93.00

DRAWING TITLE : PLANS & ELEVATIONS
DRAWING NO : 0841-732
DRAWN : JIJ


DATE : MARCH 2026
SCALE : 1:100 @ A3
0 1 2 (m)

The Distillery, The Old Brewery Office Park,
7 - 11 Lodway, Pill, Bristol BS20 0DH
T. 01275 813380 Eadmin@focusdp.com
www.focusdp.com




FRONT ELEVATION

SIDE ELEVATION

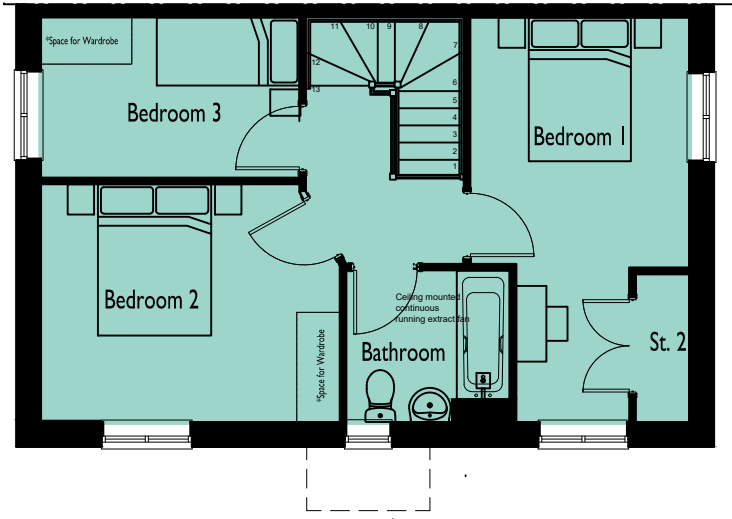


FIRST FLOOR PLAN

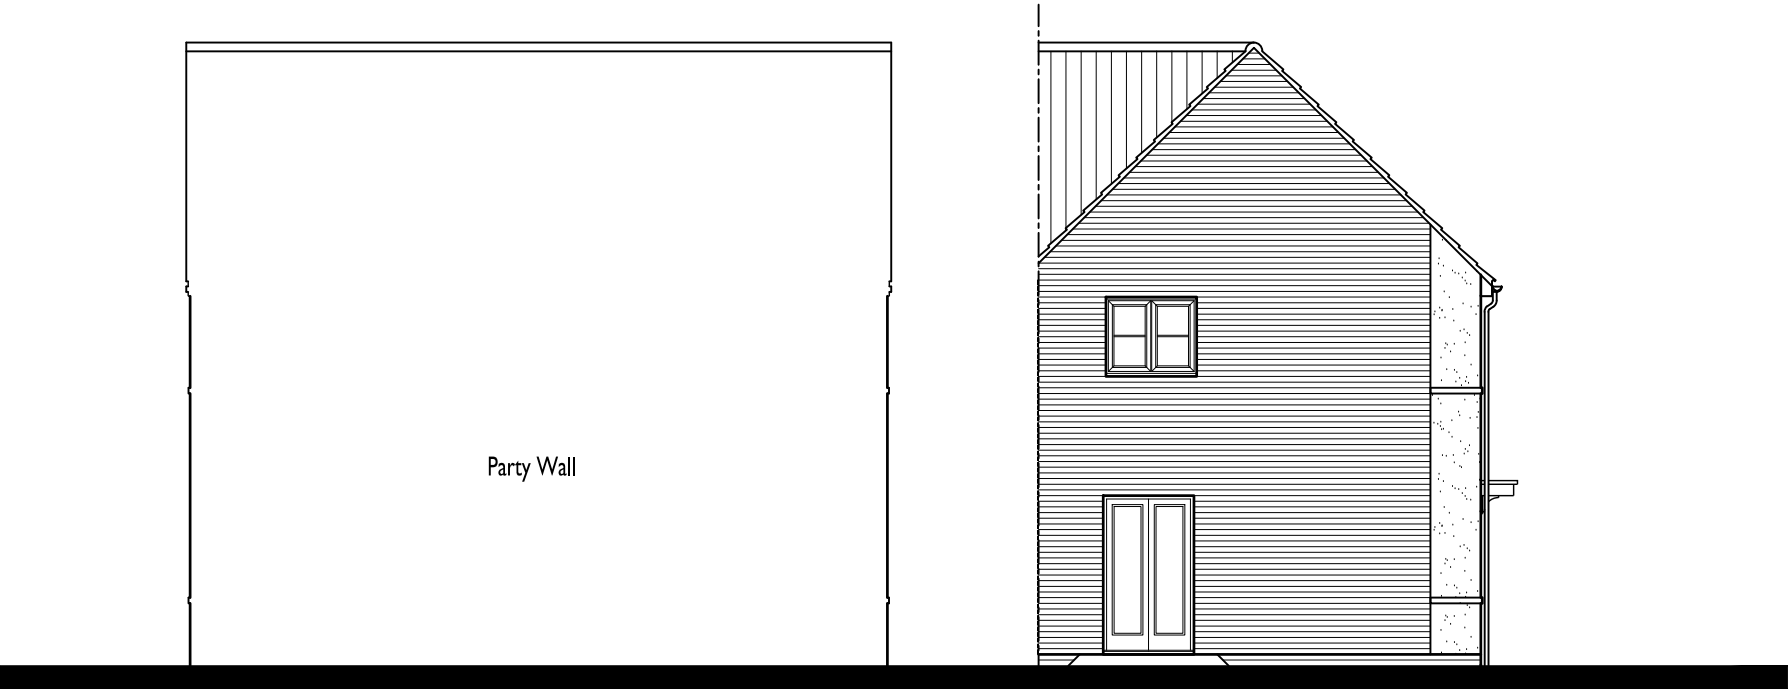

REAR ELEVATION

SIDE ELEVATION

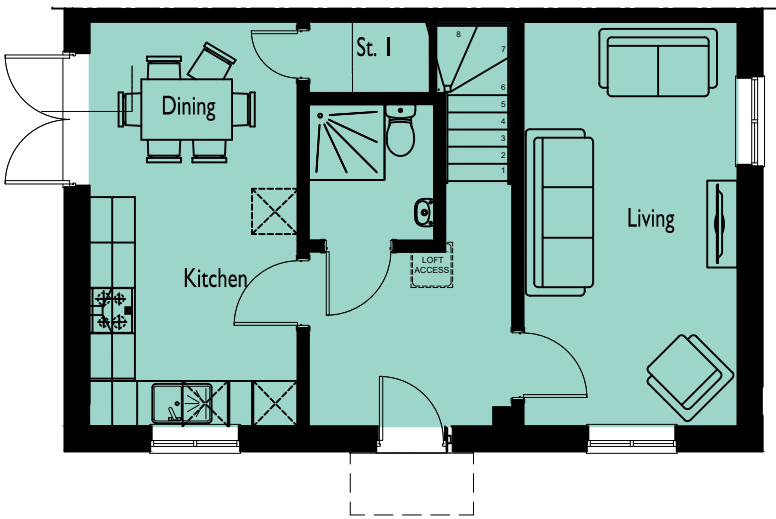

GROUND FLOOR PLAN

MAIN STREET

**SPITFIRE ROAD,
CALNE**
DRAWING NO: 0841-733 HOUSE TYPE REF: THE RADFORD TENURE: AFFORDABLE

PLOT NO/S : 70, 71 & 77
STOREY HEIGHT : 2 NO OF BED/S : 3 SQFT : 1001 SQM : 93.00

DRAWING TITLE : PLANS & ELEVATIONS
DRAWING NO : 0841-733
DRAWN : JIJ


DATE : MARCH 2026
SCALE : 1:100 @ A3

The Distillery, The Old Brewery Office Park,
7 - 11 Lodway, Pill, Bristol BS20 0DH
T. 01275 813380 Eadmin@focusdp.com
www.focusdp.com



FRONT ELEVATION

SIDE ELEVATION

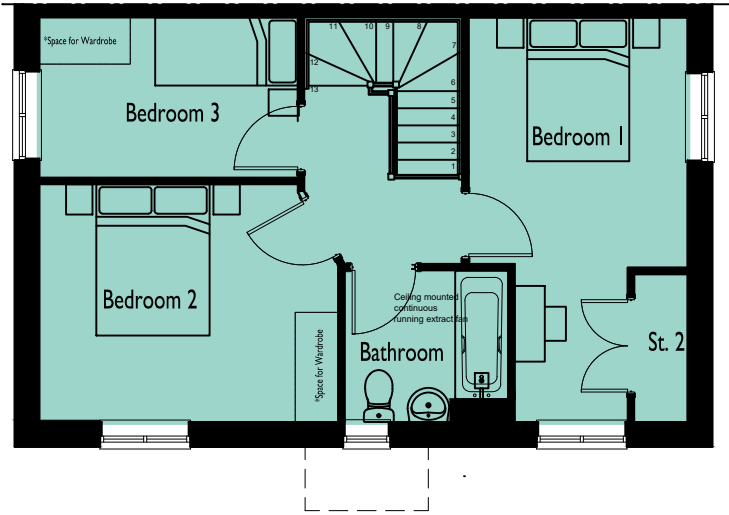


FIRST FLOOR PLAN



REAR ELEVATION

SIDE ELEVATION

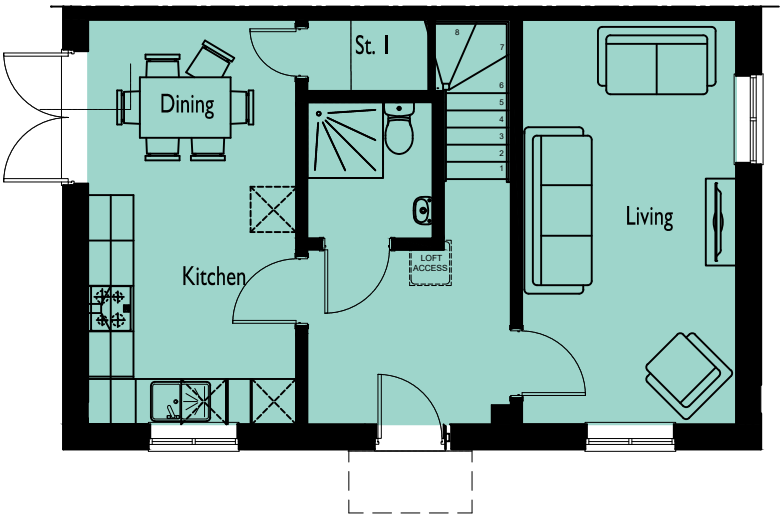

GROUND FLOOR PLAN

MAIN STREET

**SPITFIRE ROAD,
CALNE**

DRAWING NO: 0841-734 **HOUSE TYPE REF:** THE RADFORD **TENURE:** AFFORDABLE

PLOT NO/S : 82 **STOREY HEIGHT :** 2 **SQFT :** 1001 **NO OF BED/S :** 3 **SQM :** 93.00

DRAWING TITLE : PLANS & ELEVATIONS **DRAWING NO :** 0841-734 **DRAWN :** JLJ

DATE : MARCH 2026 **SCALE :** 1:100 @ A3



The Distillery, The Old Brewery Office Park,
7 - 11 Lodway, Pill, Bristol BS20 0DH
T. 01275 813380 Eadmin@focusdp.com
www.focusdp.com




**FOCUS
ON DESIGN**




FRONT ELEVATION
Bin Store to plot 18 only.

SIDE ELEVATION

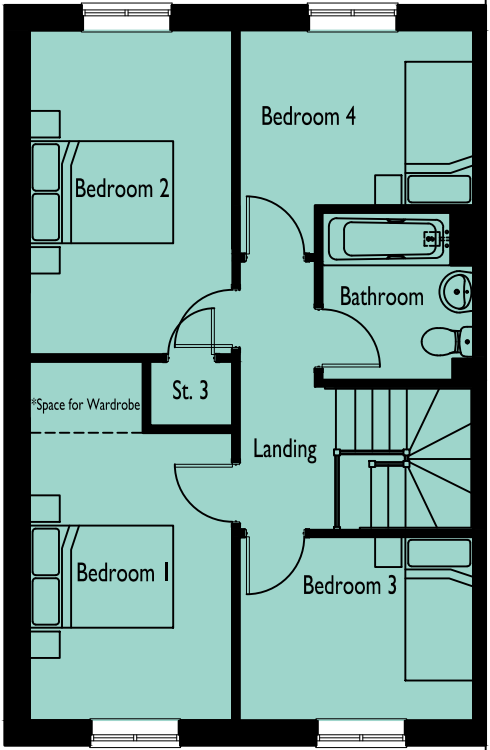


FIRST FLOOR PLAN

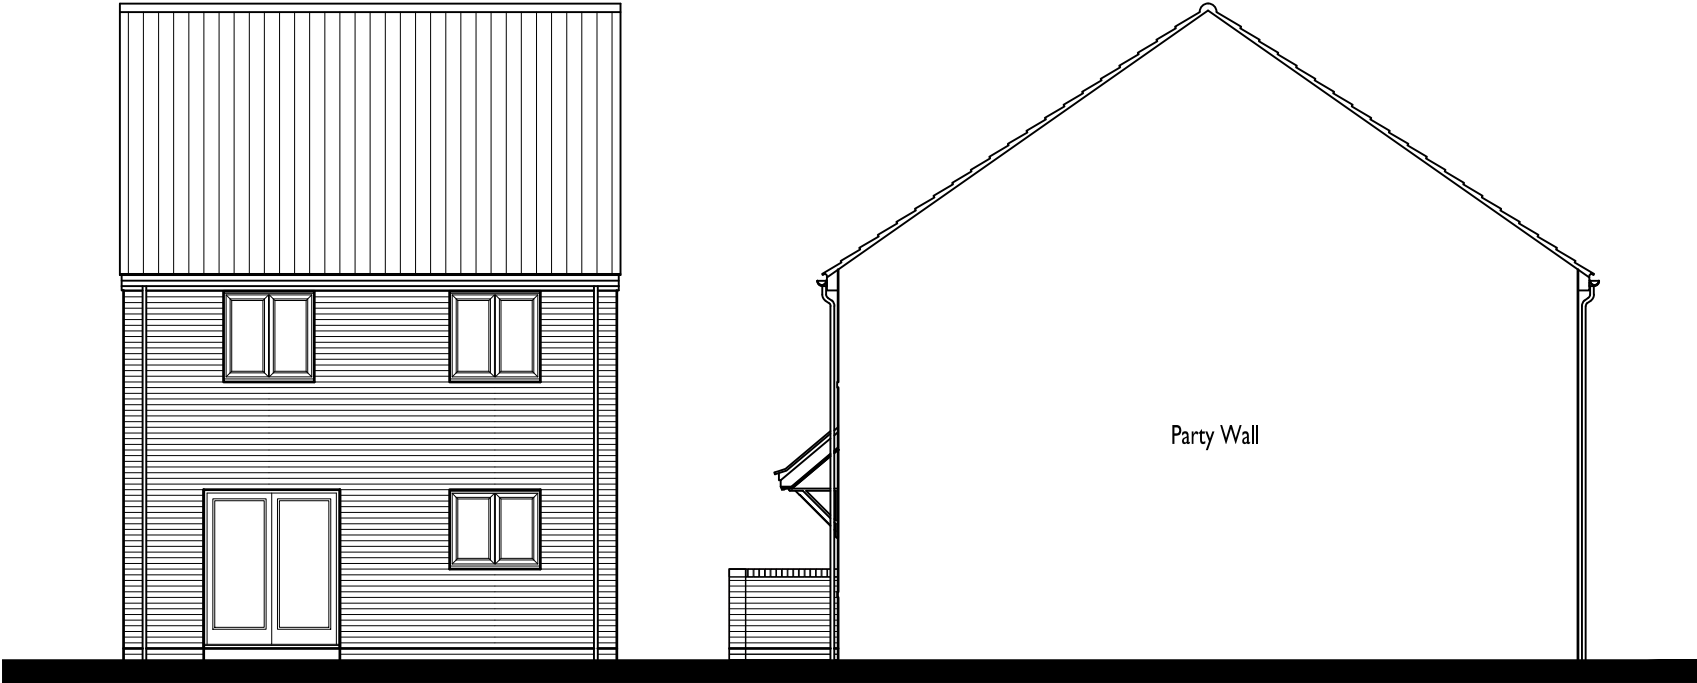

REAR ELEVATION

SIDE ELEVATION

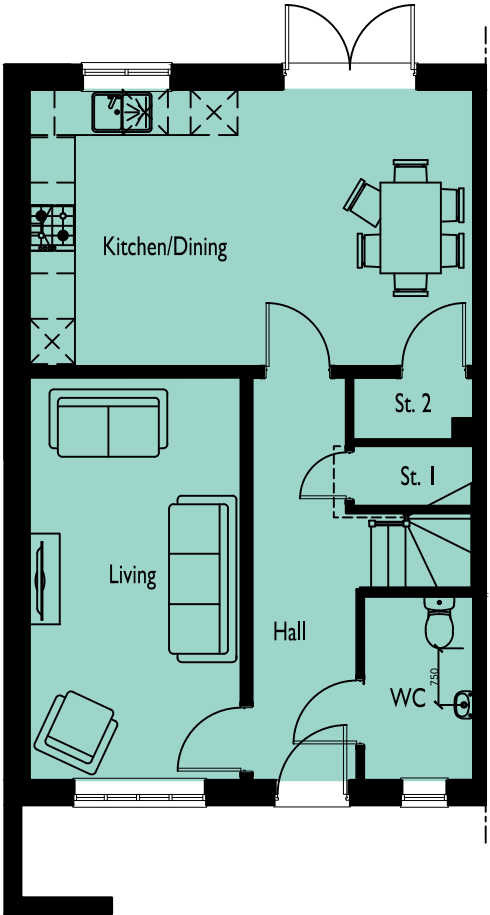

GROUND FLOOR PLAN
Bin Store to plot 18 only.

CORE HOUSING

**SPITFIRE ROAD,
CALNE**

DRAWING NO: 0841-735
HOUSE TYPE REF: THE TOTLEY
TENURE: AFFORDABLE

PLOT NO/S :
18 & 19

STOREY HEIGHT : 2
NO OF BED/S : 4
SQFT : 1165
SQM : 108.23

DRAWING TITLE : PLANS & ELEVATIONS
DRAWING NO : 0841-735
DRAWN : JLJ

DATE : MARCH 2026
SCALE : 1:100 @ A3
0 1 2 (m)

The Distillery, The Old Brewery Office Park,
7 - 11 Lodway, Pill, Bristol BS20 0DH
T. 01275 813380 Eadmin@focusdp.com
www.focusdp.com




**FOCUS
ON DESIGN**




FRONT ELEVATION

SIDE ELEVATION

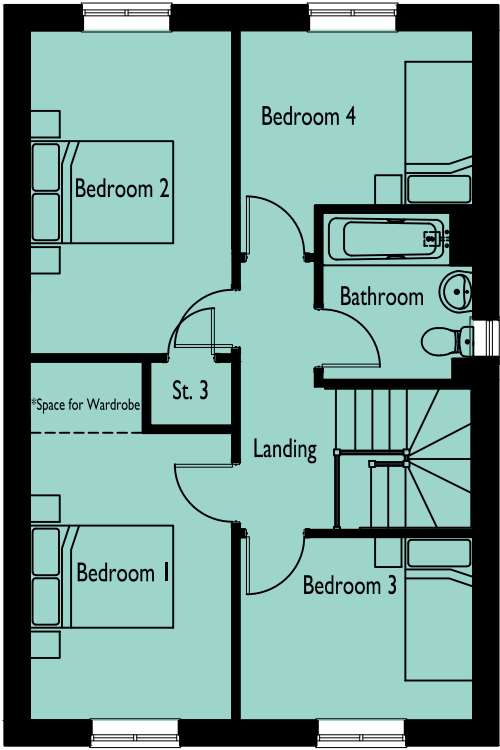


FIRST FLOOR PLAN

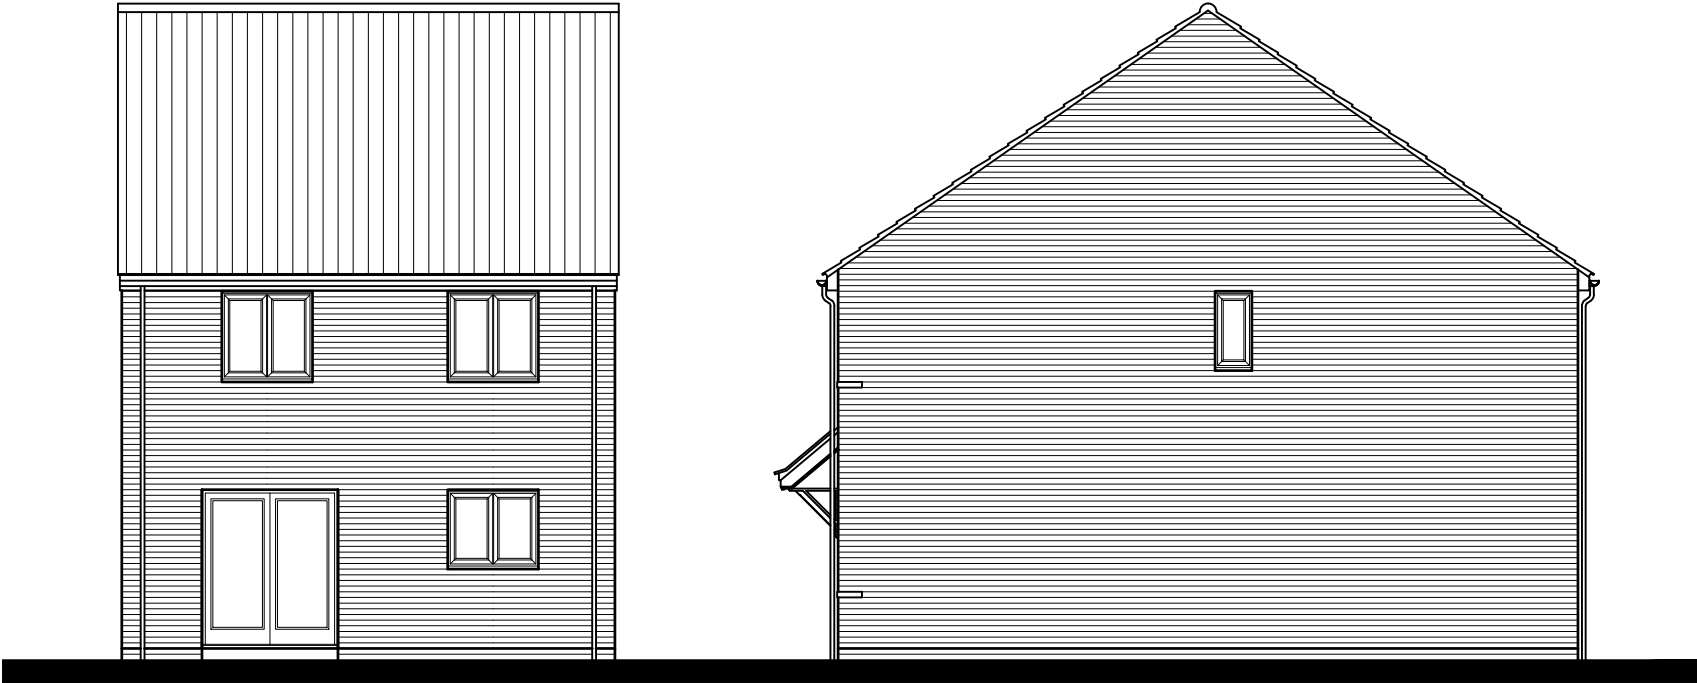

REAR ELEVATION

SIDE ELEVATION

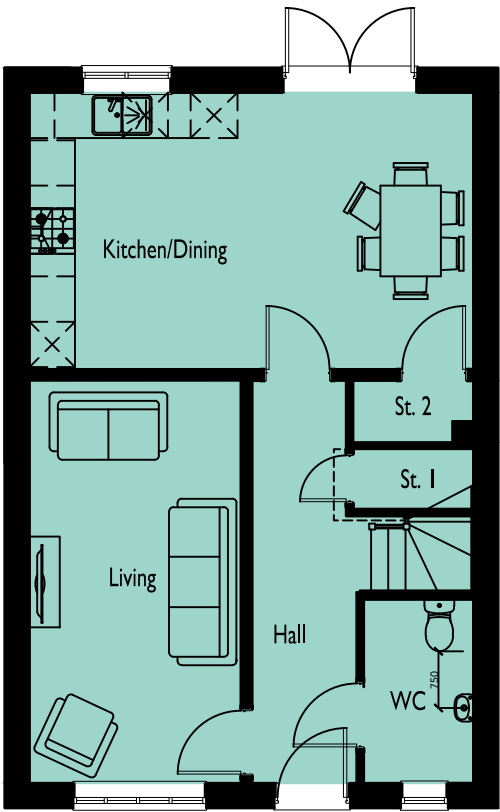

GROUND FLOOR PLAN

CORE HOUSING

**SPITFIRE ROAD,
CALNE**

DRAWING NO: 0841-736
HOUSE TYPE REF: THE TOTLEY
TENURE: AFFORDABLE

PLOT NO/S :
88

STOREY HEIGHT : 2
NO OF BED/S : 4
SQFT : 1165
SQM : 108.23

DRAWING TITLE : PLANS & ELEVATIONS
DRAWING NO : 0841-736
DRAWN : JLJ

DATE : MARCH 2026
SCALE : 1:100 @ A3



The Distillery, The Old Brewery Office Park,
7 - 11 Lodway, Pill, Bristol BS20 0DH
T. 01275 813380 Eadmin@focusdp.com
www.focusdp.com




**FOCUS
ON DESIGN**




FRONT ELEVATION

SIDE ELEVATION

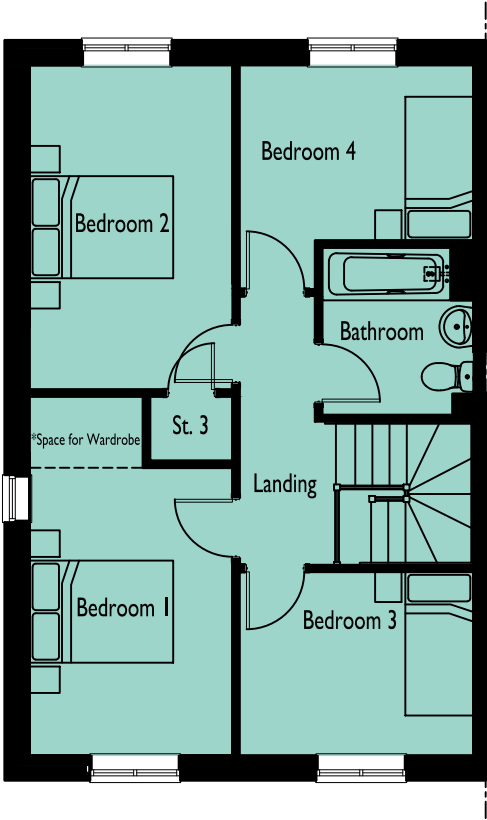


FIRST FLOOR PLAN

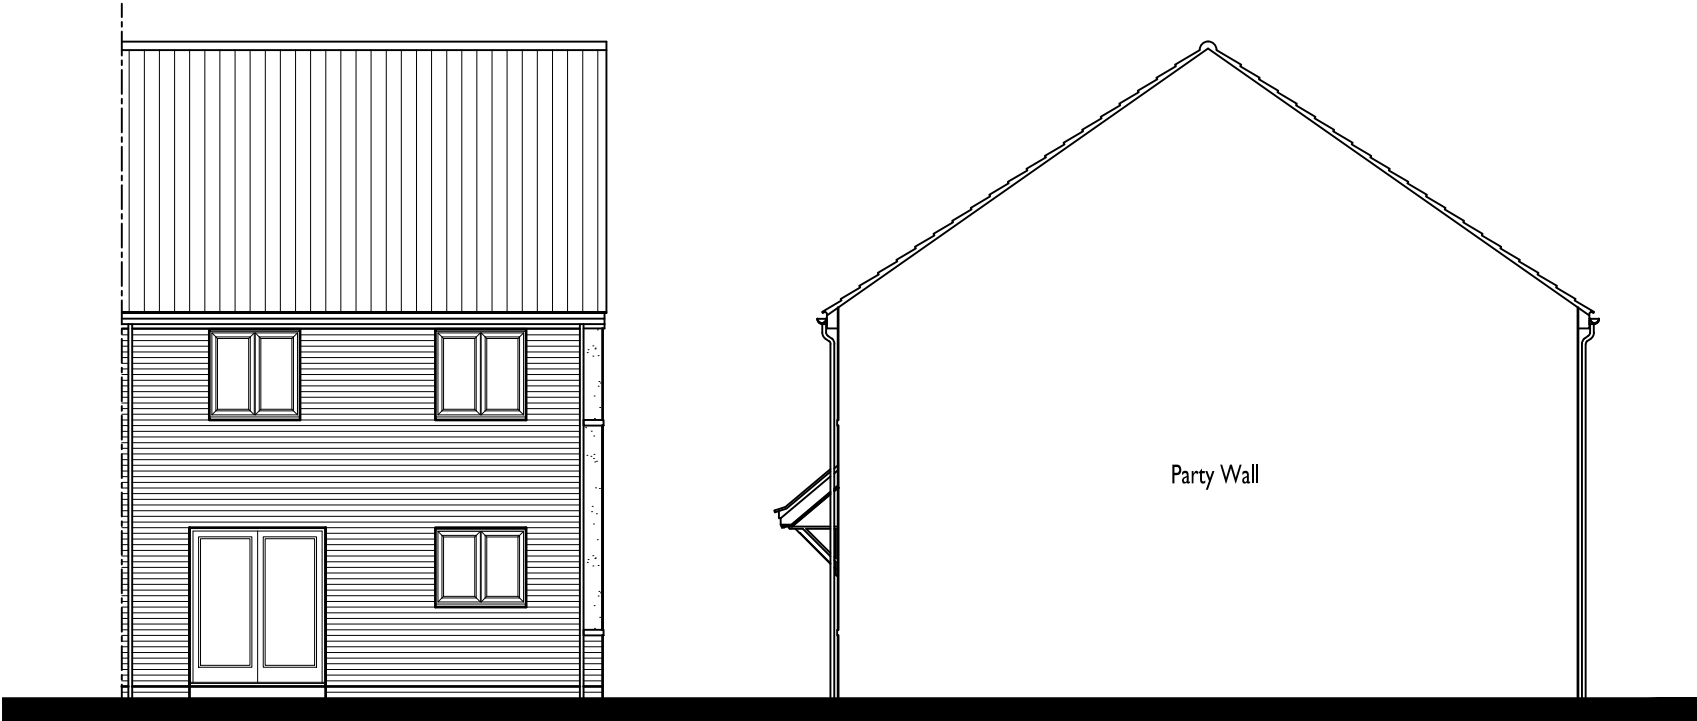

REAR ELEVATION

SIDE ELEVATION

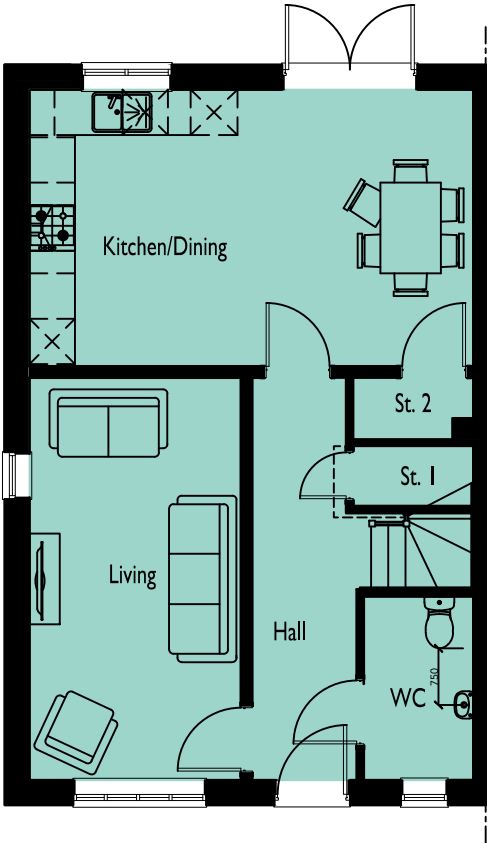

GROUND FLOOR PLAN

CORE HOUSING

**SPITFIRE ROAD,
CALNE**

DRAWING NO: 0841-737
HOUSE TYPE REF: THE TOTLEY
TENURE: AFFORDABLE

PLOT NO/S :
34

STOREY HEIGHT : 2
NO OF BED/S : 4
SQFT : 1165
SQM : 108.23

DRAWING TITLE : PLANS & ELEVATIONS
DRAWING NO : 0841-737
DRAWN : JLJ

DATE : MARCH 2026
SCALE : 1:100 @ A3



The Distillery, The Old Brewery Office Park,
7 - 11 Lodway, Pill, Bristol BS20 0DH
T. 01275 813380 Eadmin@focusdp.com
www.focusdp.com




**FOCUS
ON DESIGN**




FRONT ELEVATION

SIDE ELEVATION

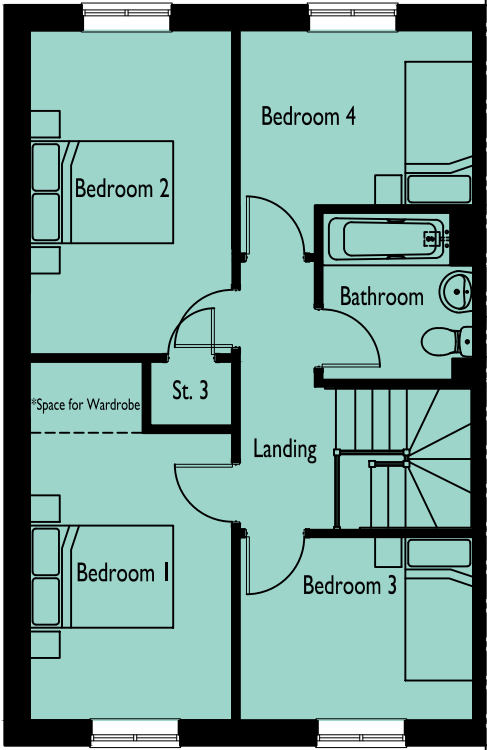


FIRST FLOOR PLAN

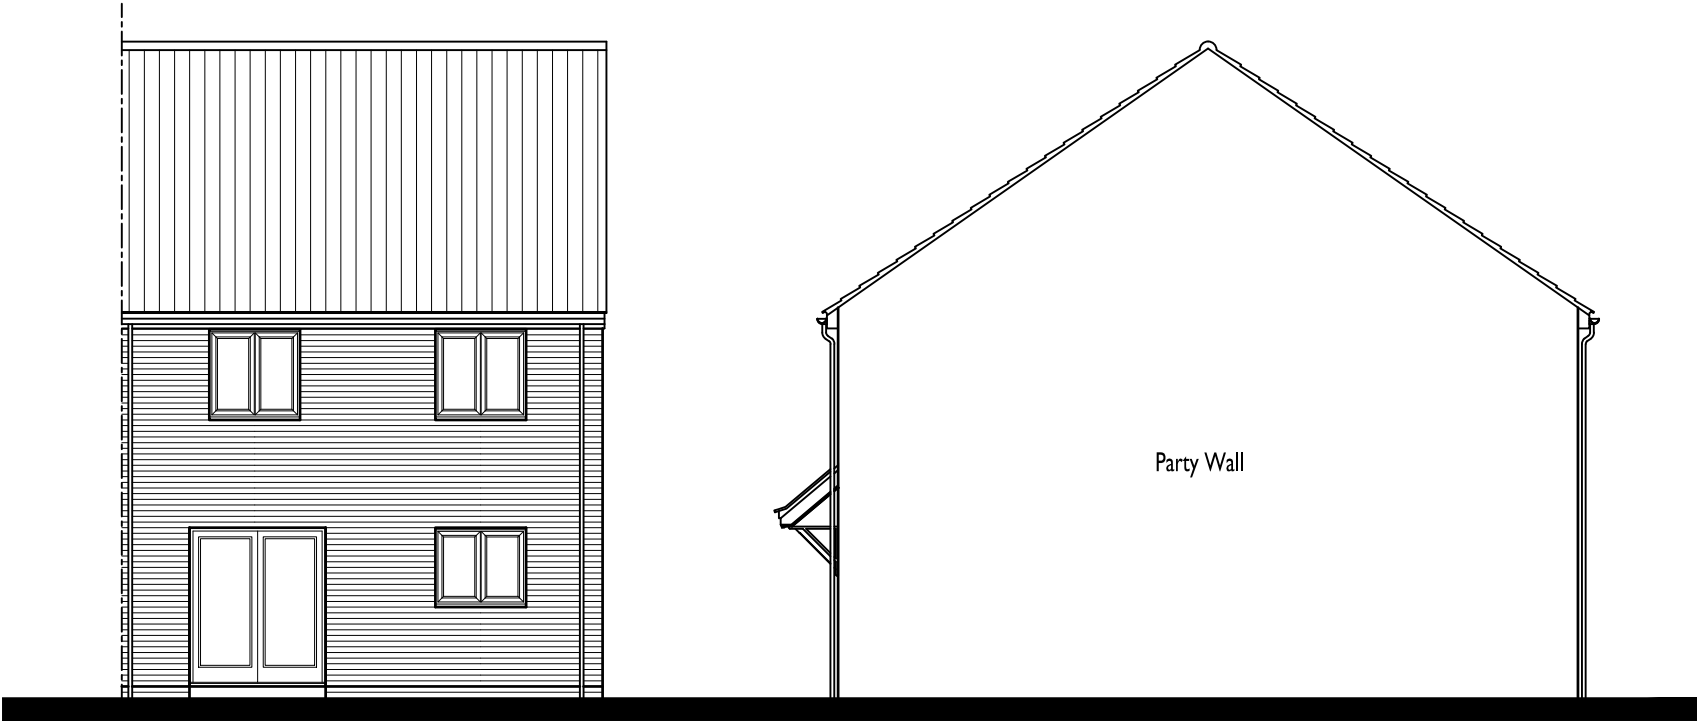

REAR ELEVATION

SIDE ELEVATION

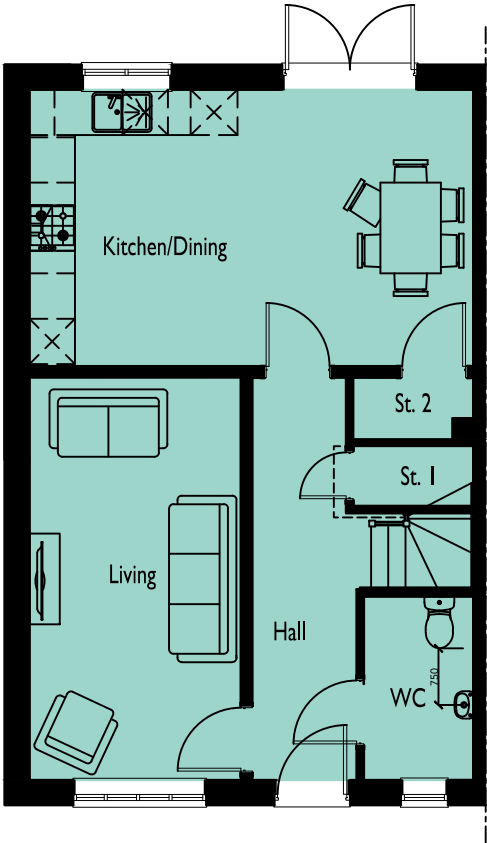

GROUND FLOOR PLAN

CORE HOUSING

**SPITFIRE ROAD,
CALNE**

DRAWING NO: 0841-738 **HOUSE TYPE REF:** THE TOTLEY **TENURE:** AFFORDABLE

PLOT NO/S :
35

STOREY HEIGHT : 2 **SQFT :** 1165
NO OF BED/S : 4 **SQM :** 108.23

DRAWING TITLE : PLANS & ELEVATIONS
DRAWING NO : 0841-738
DRAWN : JLJ

DATE : MARCH 2026
SCALE : 1:100 @ A3



The Distillery, The Old Brewery Office Park,
7 - 11 Lodway, Pill, Bristol BS20 0DH
T. 01275 813380 Eadmin@focusdp.com
www.focusdp.com




**FOCUS
ON DESIGN**



FRONT ELEVATION

SIDE ELEVATION

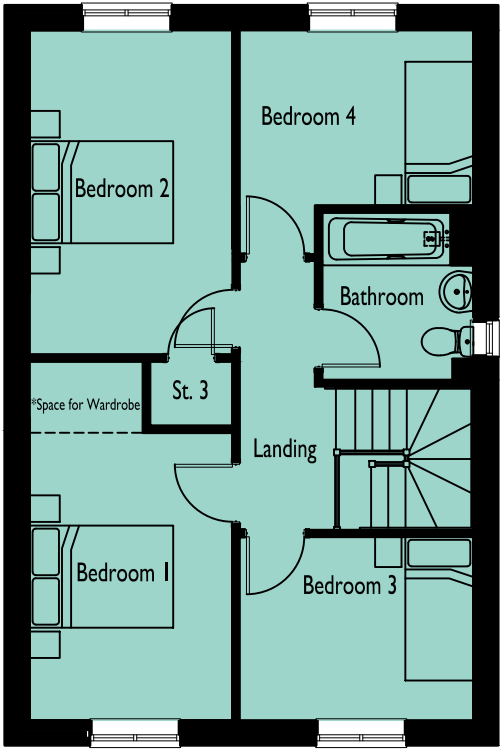


FIRST FLOOR PLAN



REAR ELEVATION

SIDE ELEVATION

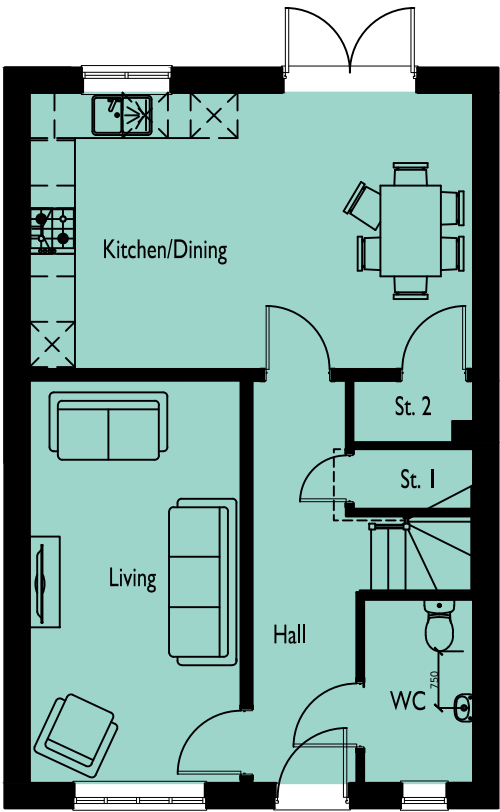

GROUND FLOOR PLAN

CORE HOUSING

**SPITFIRE ROAD,
CALNE**

DRAWING NO: 0841-739
HOUSE TYPE REF: THE TOTLEY
TENURE: AFFORDABLE

PLOT NO/S :
38

STOREY HEIGHT : 2
NO OF BED/S : 4
SQFT : 1165
SQM : 108.23

DRAWING TITLE : PLANS & ELEVATIONS
DRAWING NO : 0841-739
DRAWN : JLJ


DATE : MARCH 2026
SCALE : 1:100 @ A3



The Distillery, The Old Brewery Office Park,
7 - 11 Lodway, Pill, Bristol BS20 0DH
T. 01275 813380 Eadmin@focusdp.com
www.focusdp.com




**FOCUS
ON DESIGN**

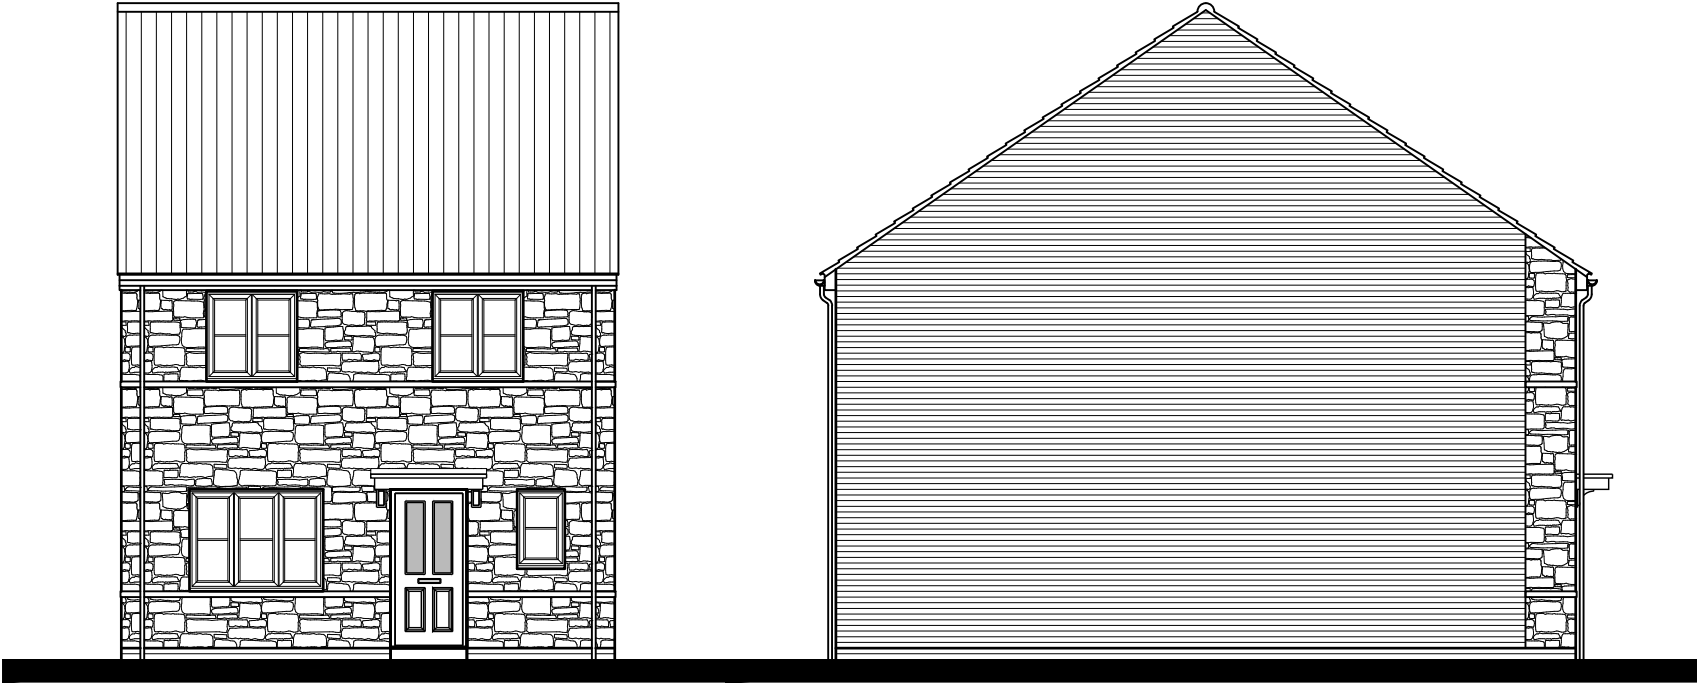

FRONT ELEVATION

SIDE ELEVATION

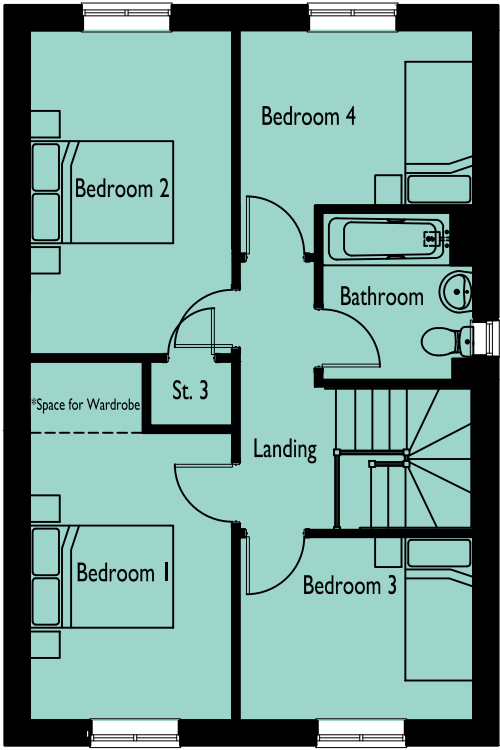


FIRST FLOOR PLAN



REAR ELEVATION

SIDE ELEVATION

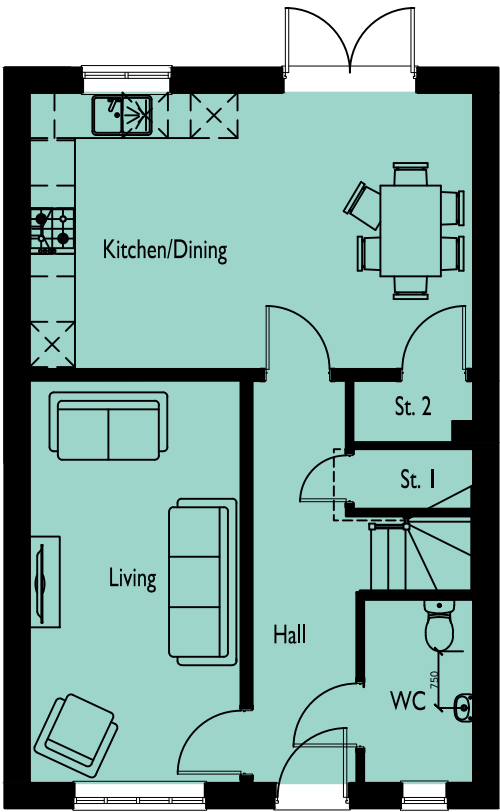

GROUND FLOOR PLAN

MAIN STREET

**SPITFIRE ROAD,
CALNE**
DRAWING NO: 0841-740
HOUSE TYPE REF: THE TOTLEY
TENURE: AFFORDABLE

PLOT NO/S : 83
STOREY HEIGHT : 2
NO OF BED/S : 4
SQFT : 1165
SQM : 108.23

DRAWING TITLE : PLANS & ELEVATIONS
DRAWING NO : 0841-740
DRAWN : JIJ
DATE : MARCH 2026
SCALE : 1:100 @ A3




The Distillery, The Old Brewery Office Park,
7 - 11 Lodway, Pill, Bristol BS20 0DH
T. 01275 813380 Eadmin@focusdp.com
www.focusdp.com






FRONT ELEVATION

SIDE ELEVATION

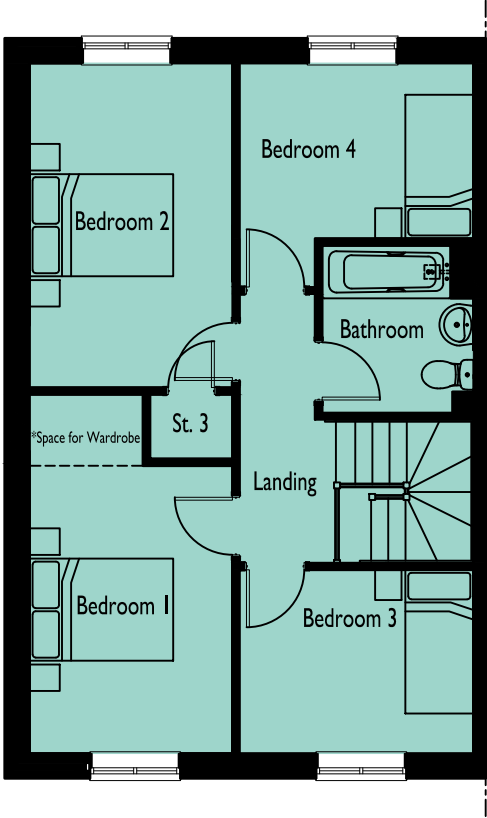


FIRST FLOOR PLAN

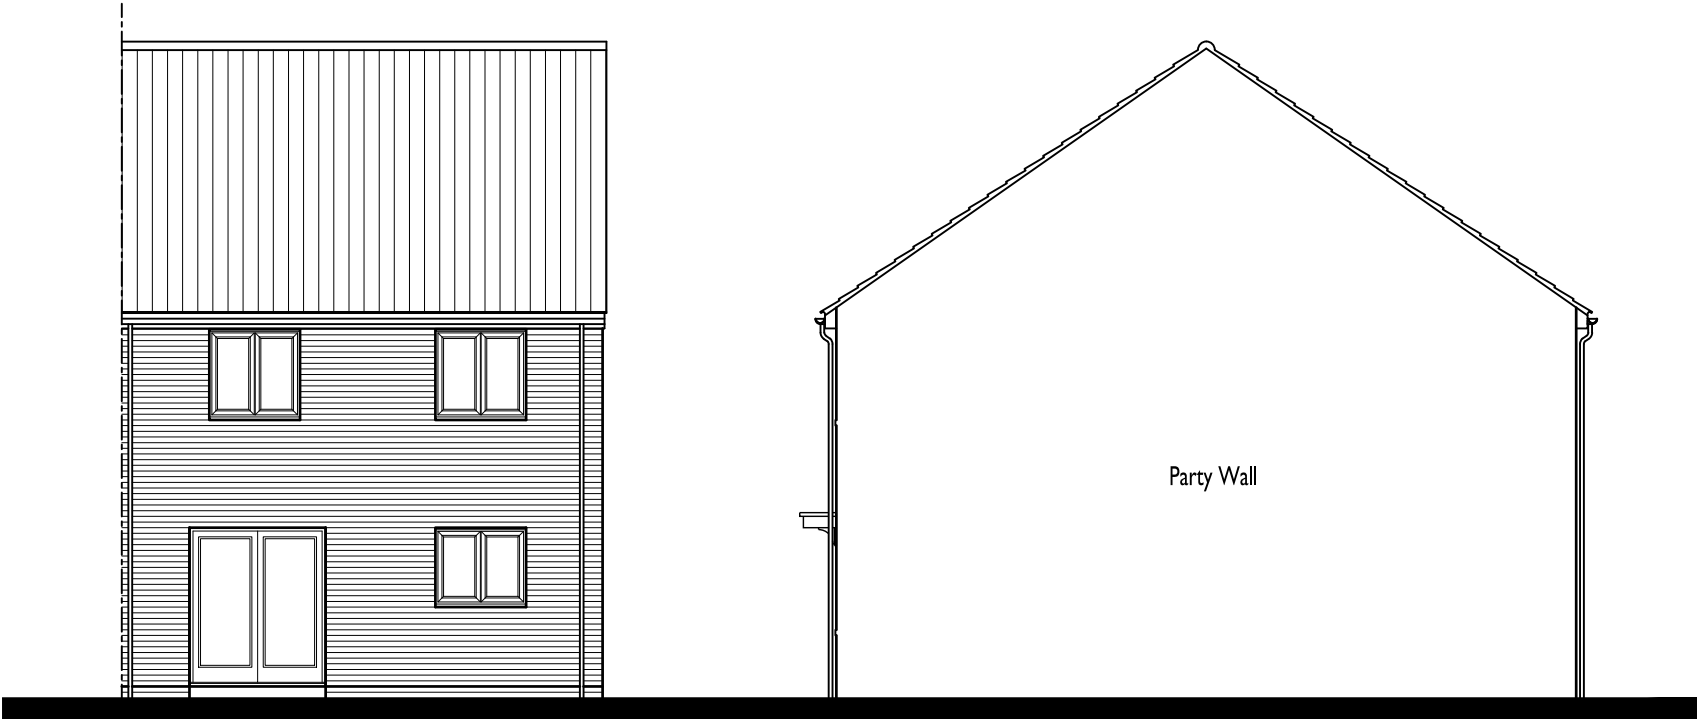

REAR ELEVATION

SIDE ELEVATION

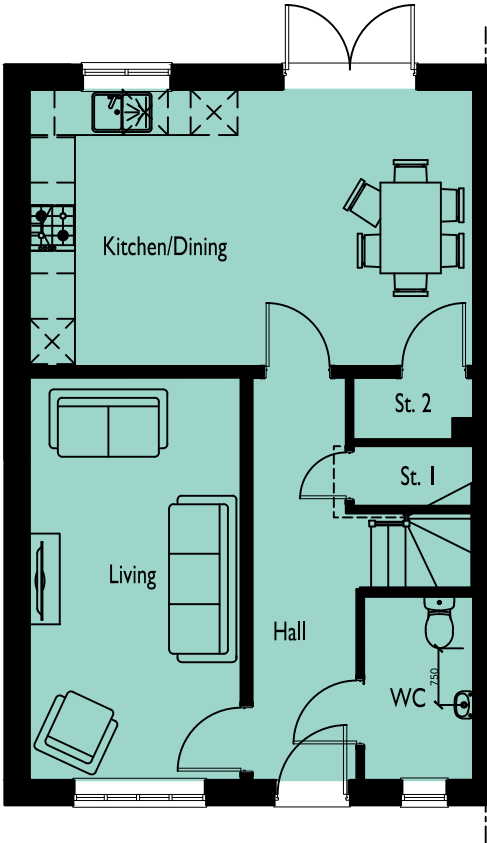

GROUND FLOOR PLAN

MAIN STREET

**SPITFIRE ROAD,
CALNE**
DRAWING NO: 0841-741
HOUSE TYPE REF: THE TOTLEY
TENURE: AFFORDABLE

PLOT NO/S : 11
STOREY HEIGHT : 2
NO OF BED/S : 4
SQFT : 1165
SQM : 108.23

DRAWING TITLE : PLANS & ELEVATIONS
DRAWING NO : 0841-741
DRAWN : JLJ
DATE : MARCH 2026
SCALE : 1:100 @ A3



The Distillery, The Old Brewery Office Park,
7 - 11 Lodway, Pill, Bristol BS20 0DH
T. 01275 813380 Eadmin@focusdp.com
www.focusdp.com



**FOCUS
ON DESIGN**