



DWG NO


USED ON

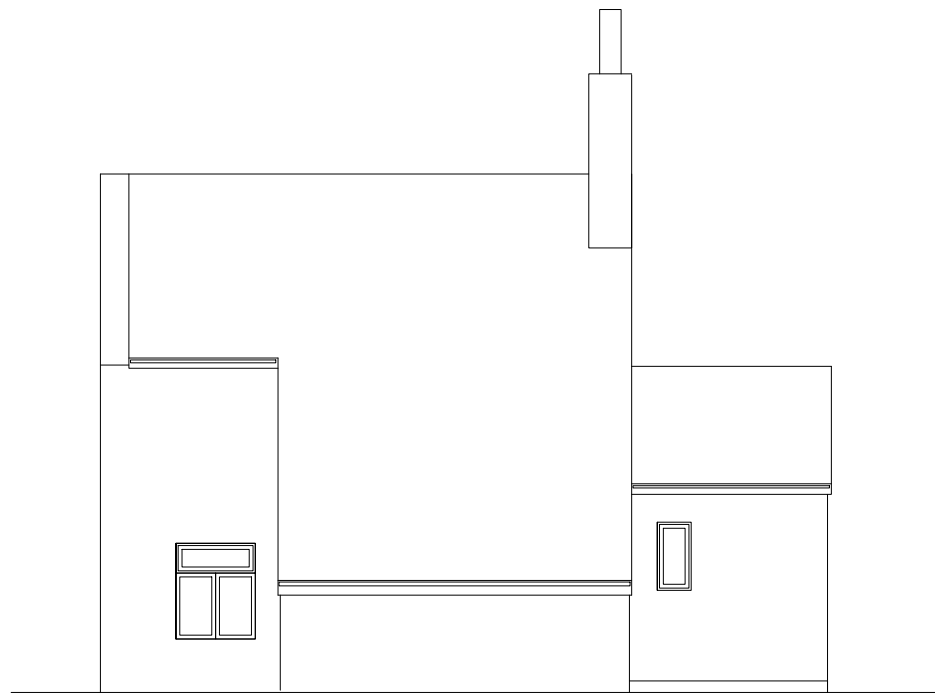


EXISTING SIDE ELEVATION

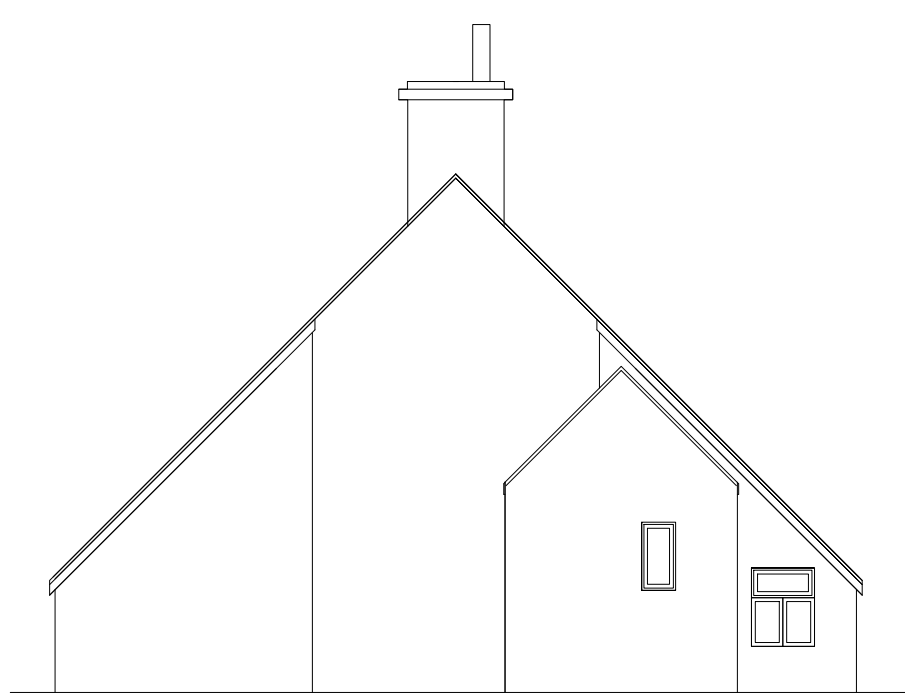


EXISTING REAR ELEVATION

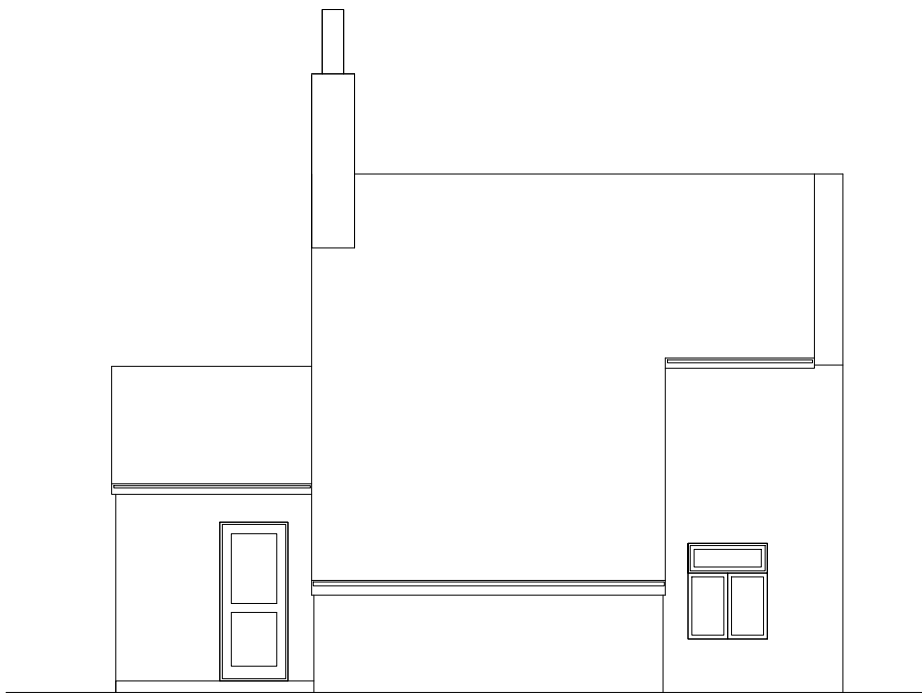

EXISTING SIDE ELEVATION

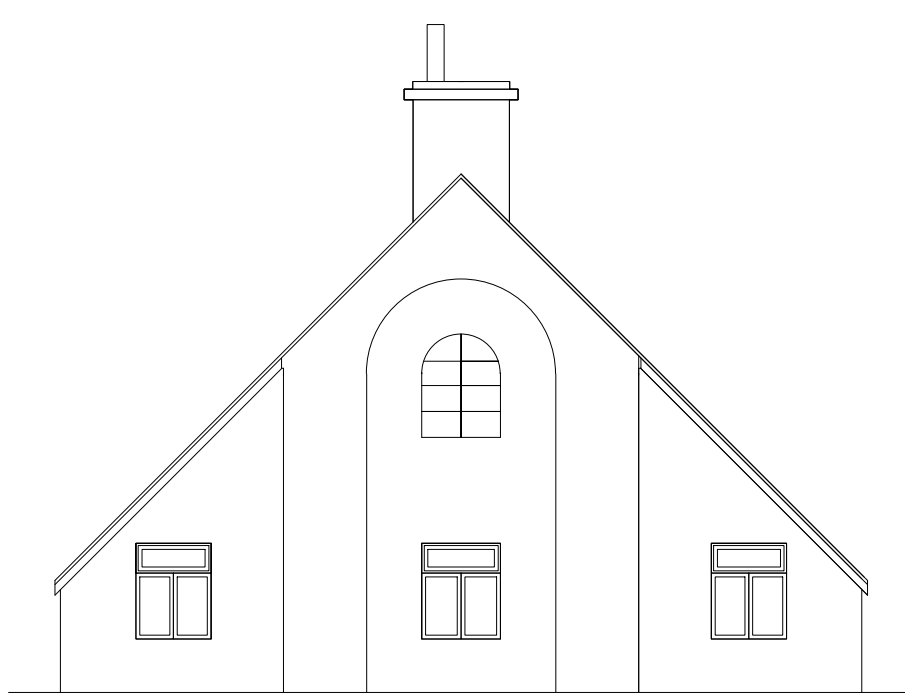


EXISTING FRONT ELEVATION

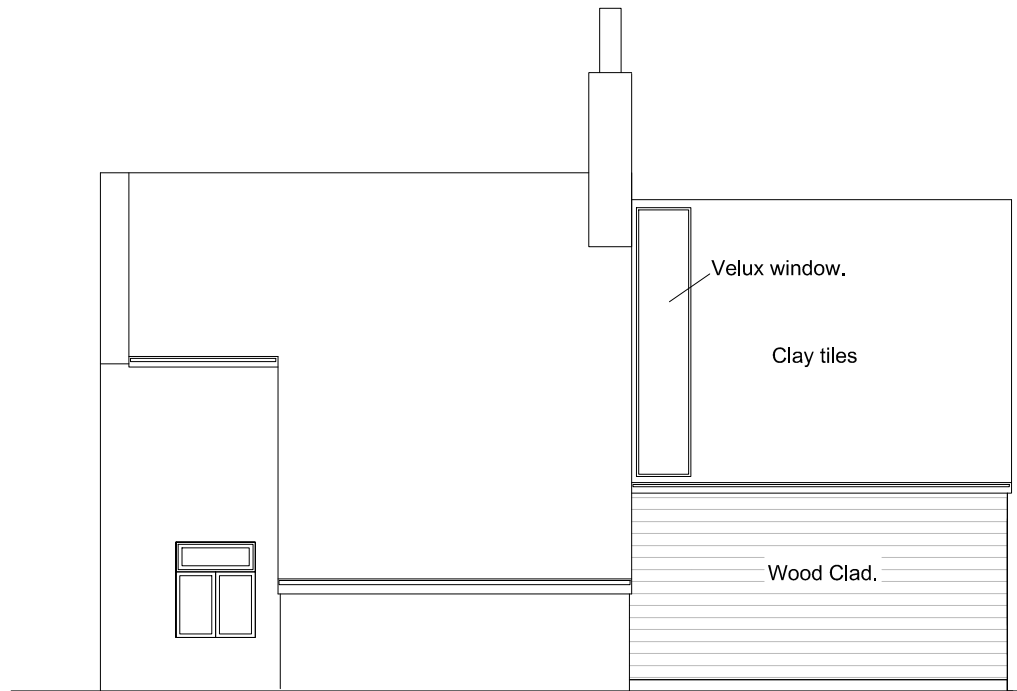


PROPOSED SIDE ELEVATION




PROPOSED REAR ELEVATION

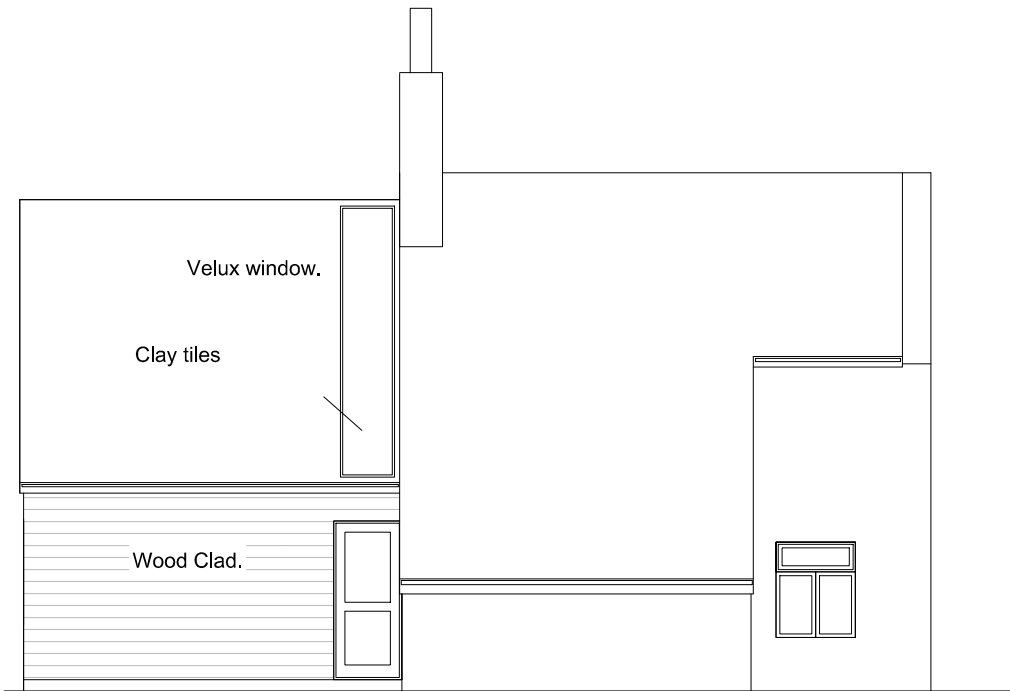


PROPOSED SIDE ELEVATION

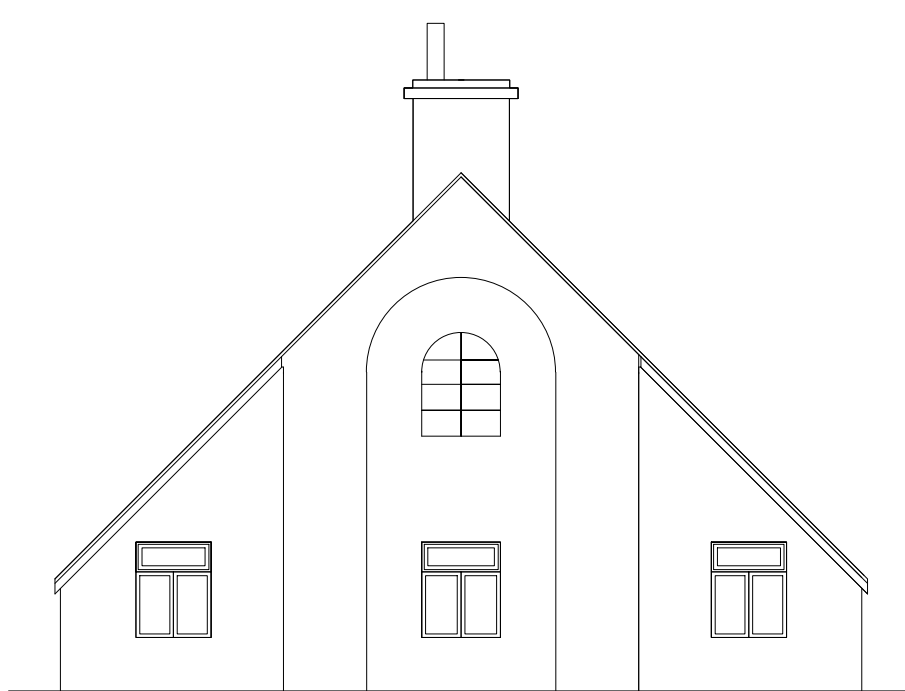


PROPOSED FRONT ELEVATION (No change)

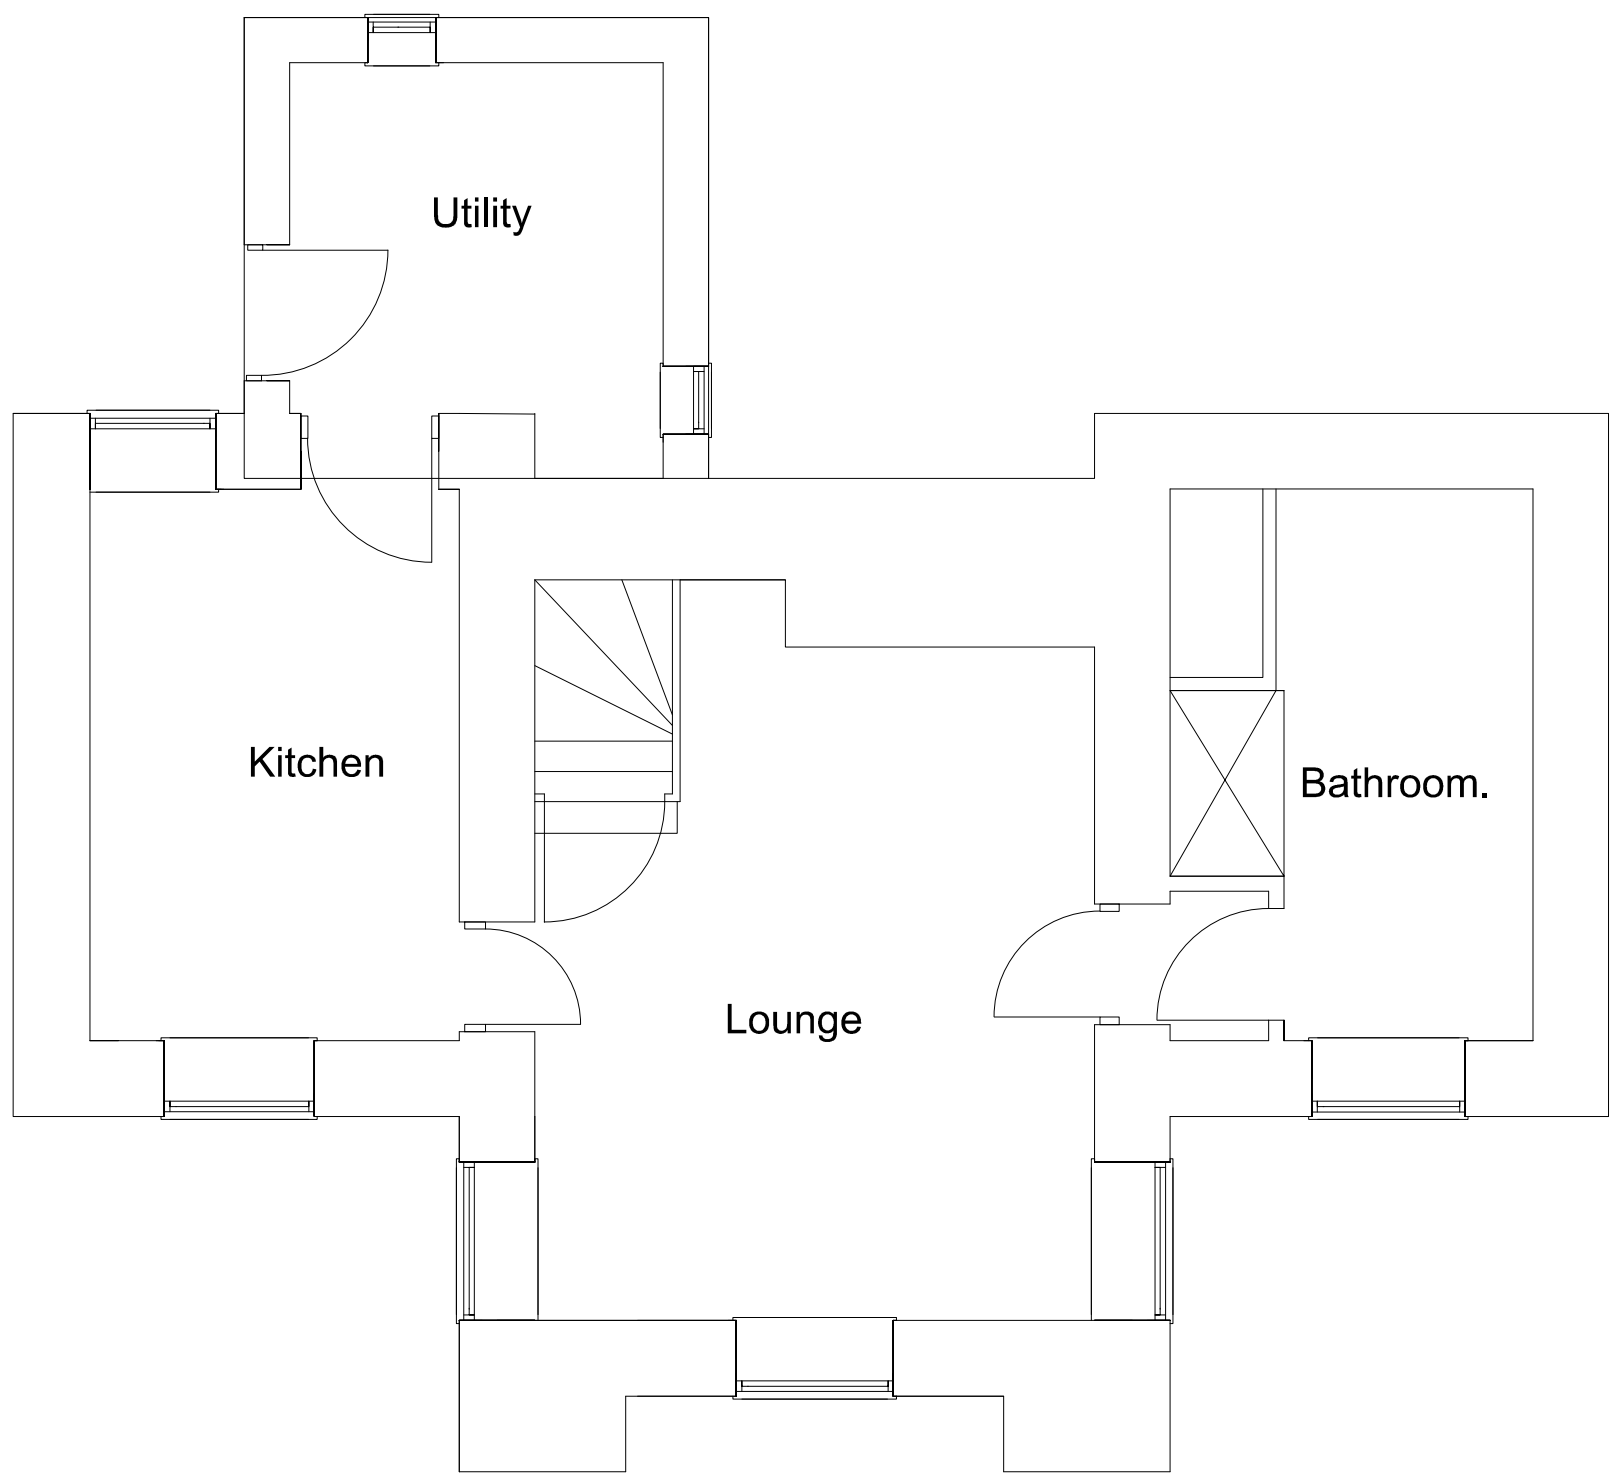



EXISTING GROUND FLOOR.

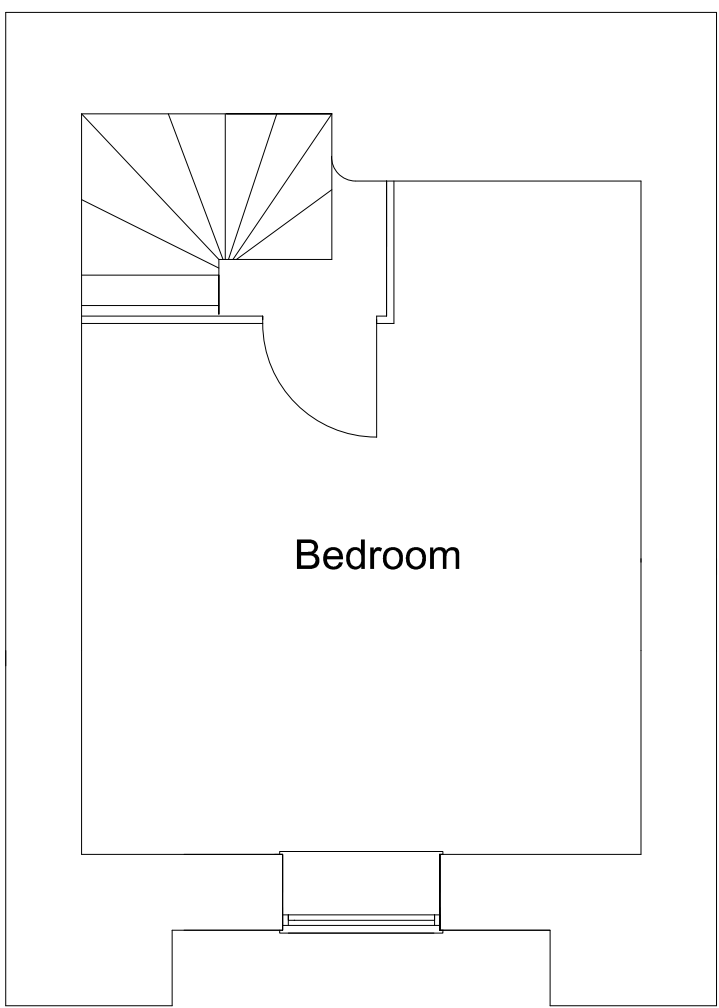


EXISTING 1st FLOOR.

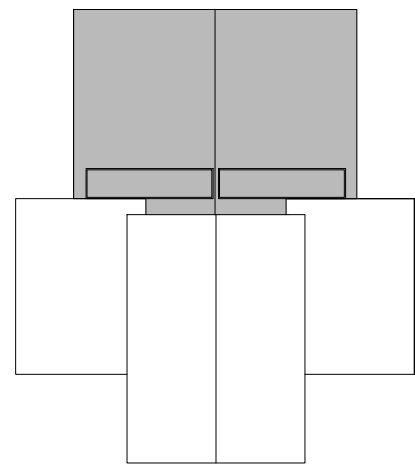


ROOF PLAN SCALE 1:200.

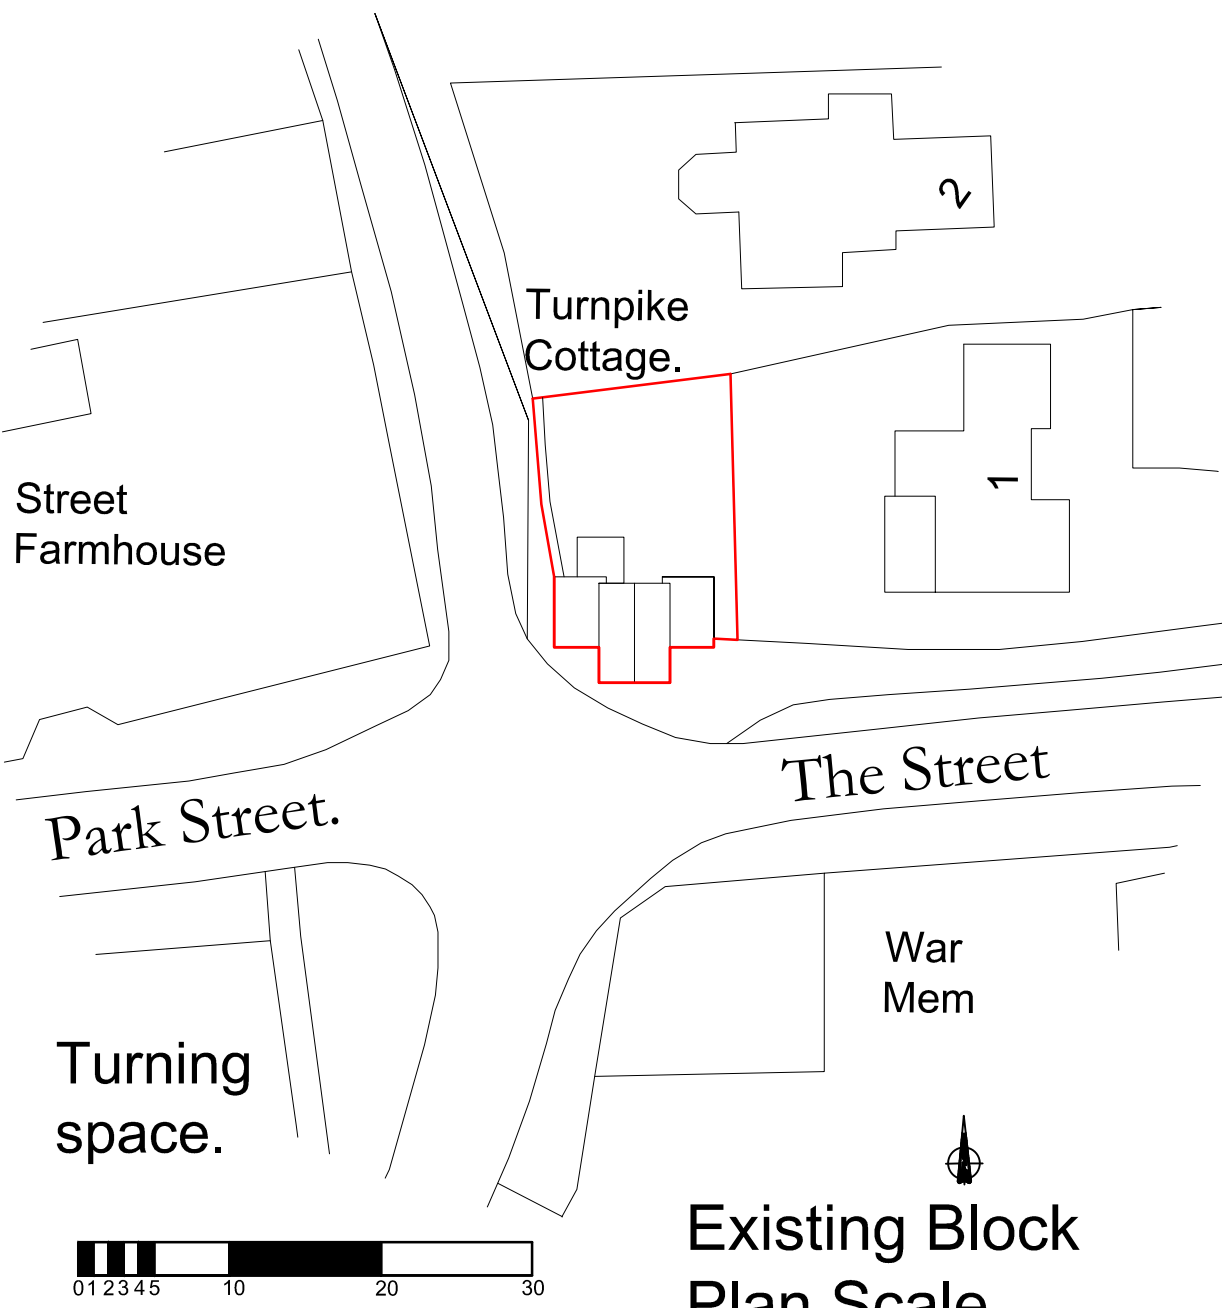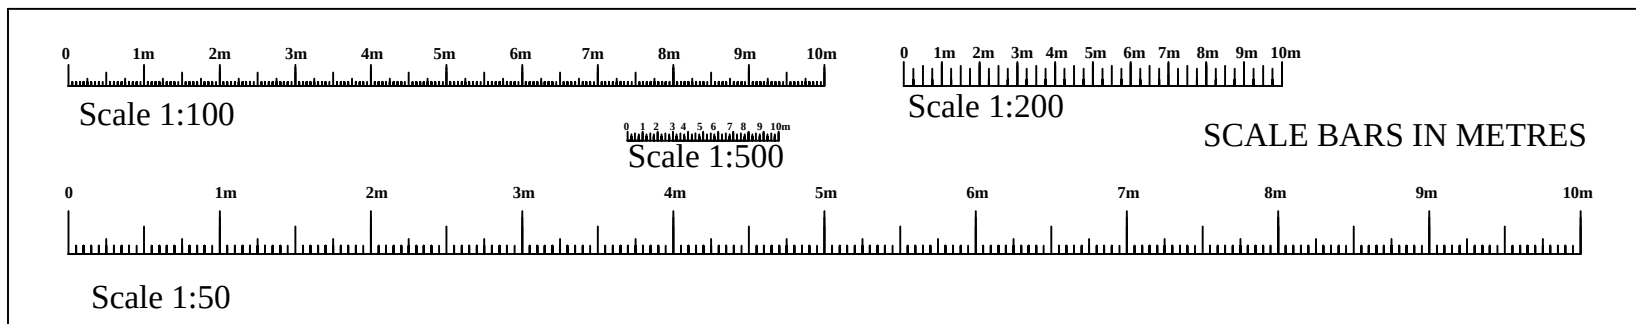


Existing Block Plan Scale 1:500

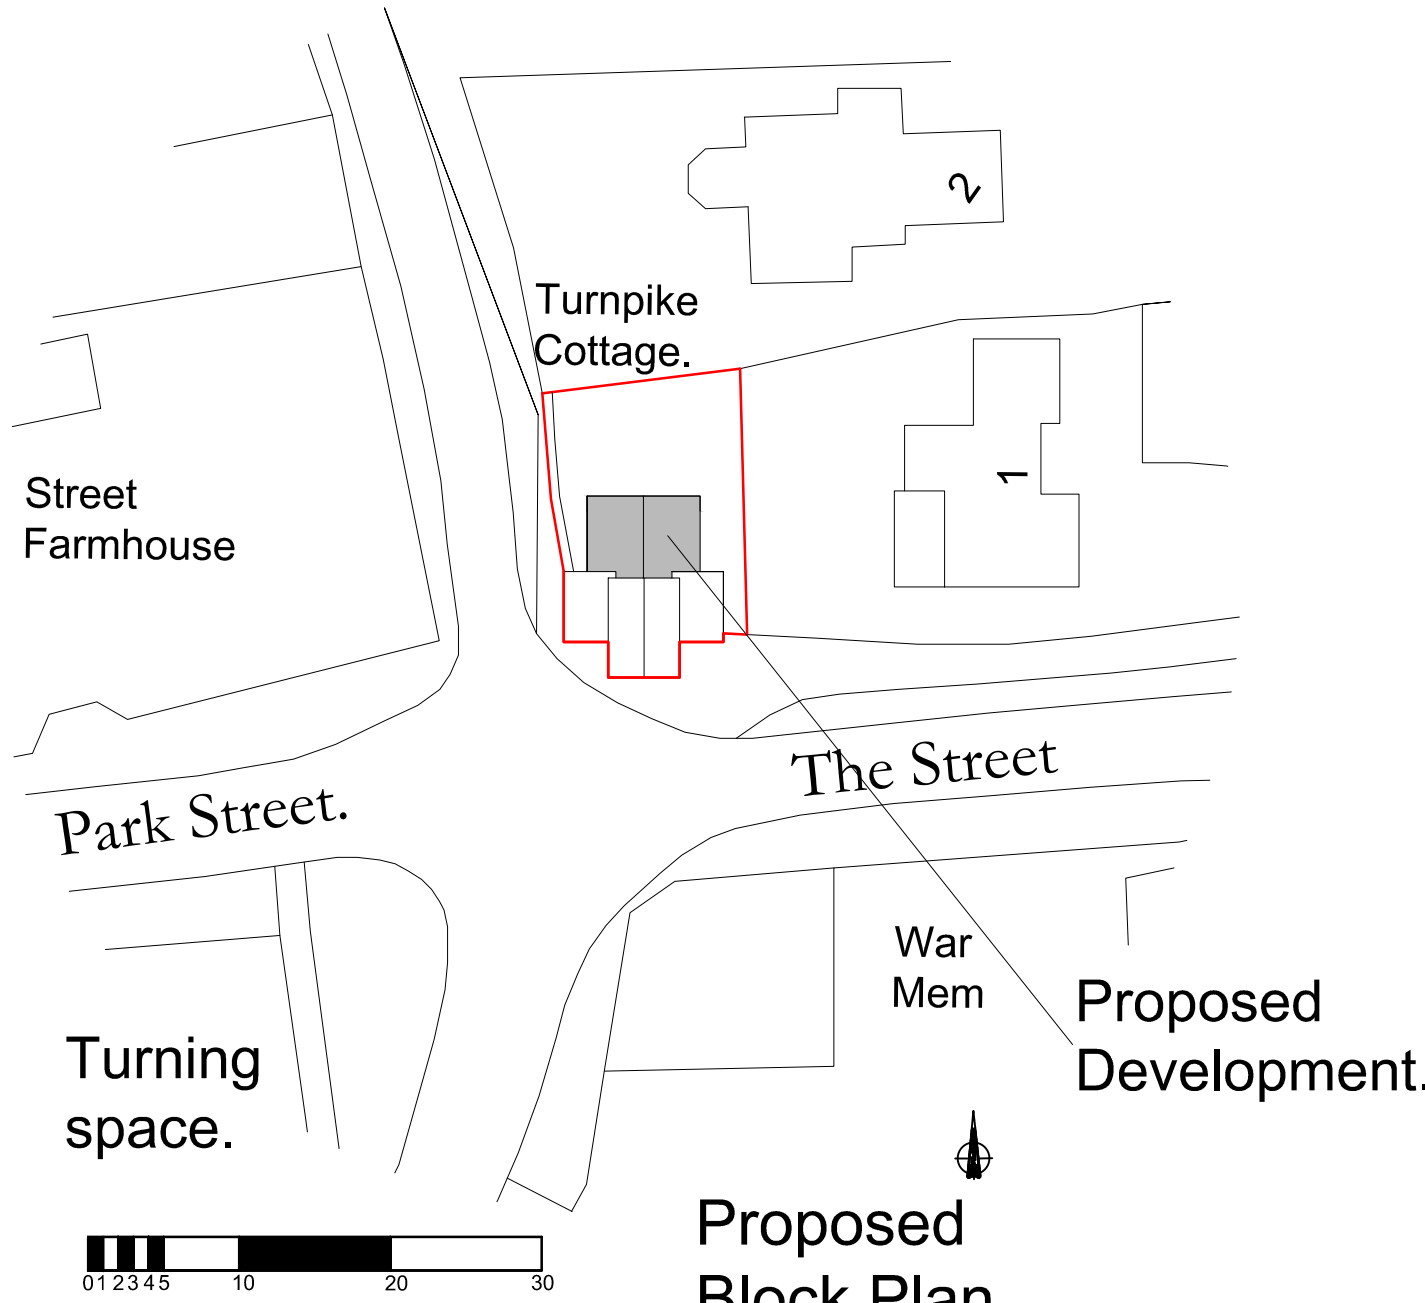

Proposed Block Plan Scale 1:500

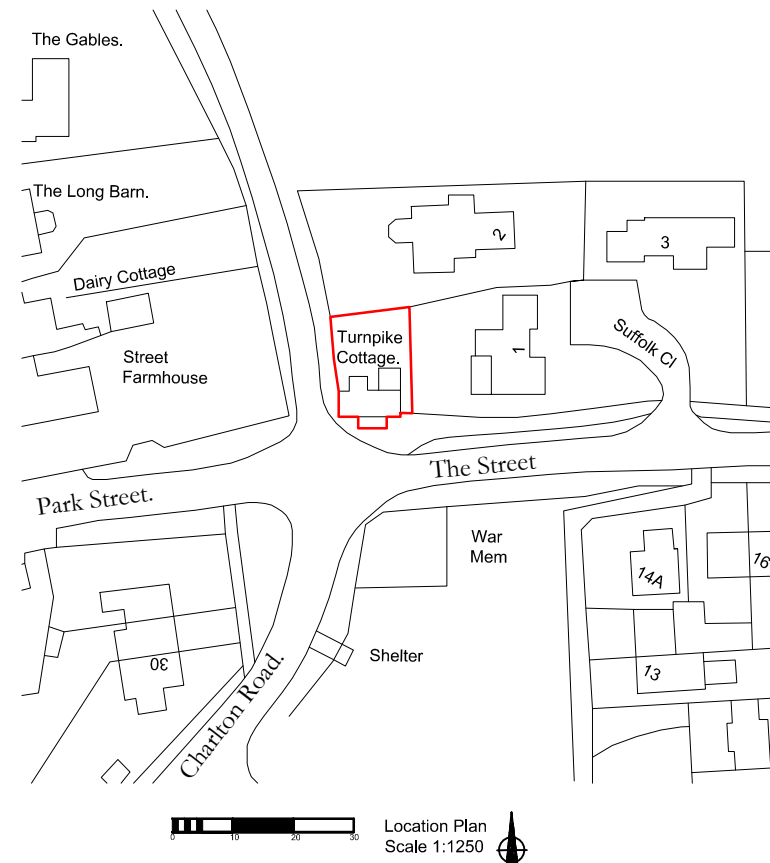

 client	Mr and Mrs Whitcombe.		
SITE ADDRESS	Turnpike Cottage The Street, Charlton Malmesbury SN16 9DL		
PROJECT	Proposed 2 storey rear extension.		
		Phil Rand Cherry Tree House Clardon lane Purton, Wiltshire SN5 4HN TEL 01793 771128	
RAND PLANNING CONSULTANCY LTD			
Drawn by	Phil Rand	Drawing No	01
Scales	1:500 1:100 1:50	Date	21st April 2025