



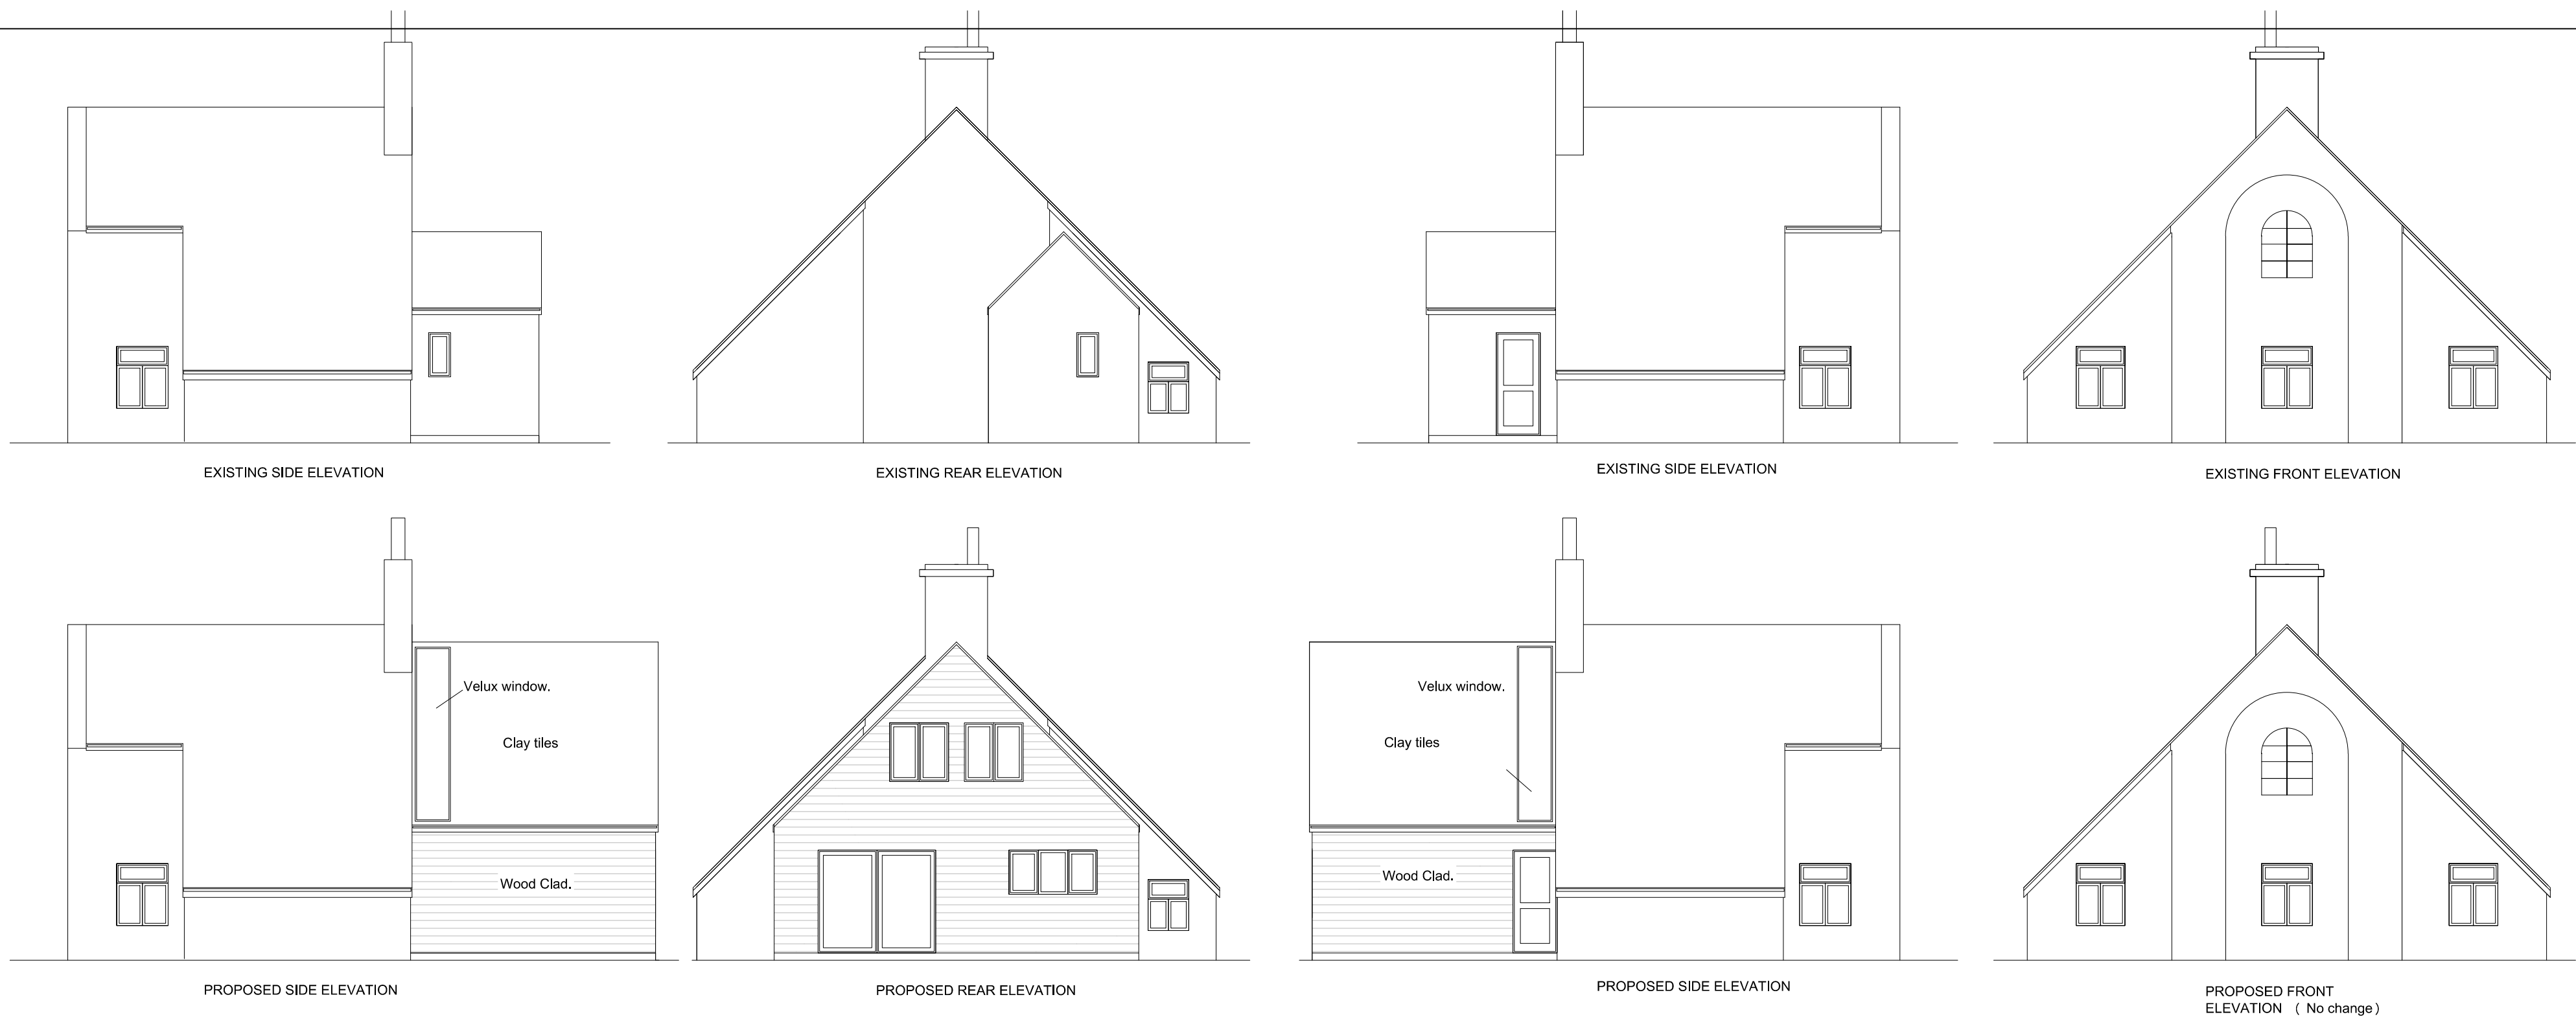


PROPOSED SIDE ELEVATION


PROPOSED FRONT ELEVATION (No change)

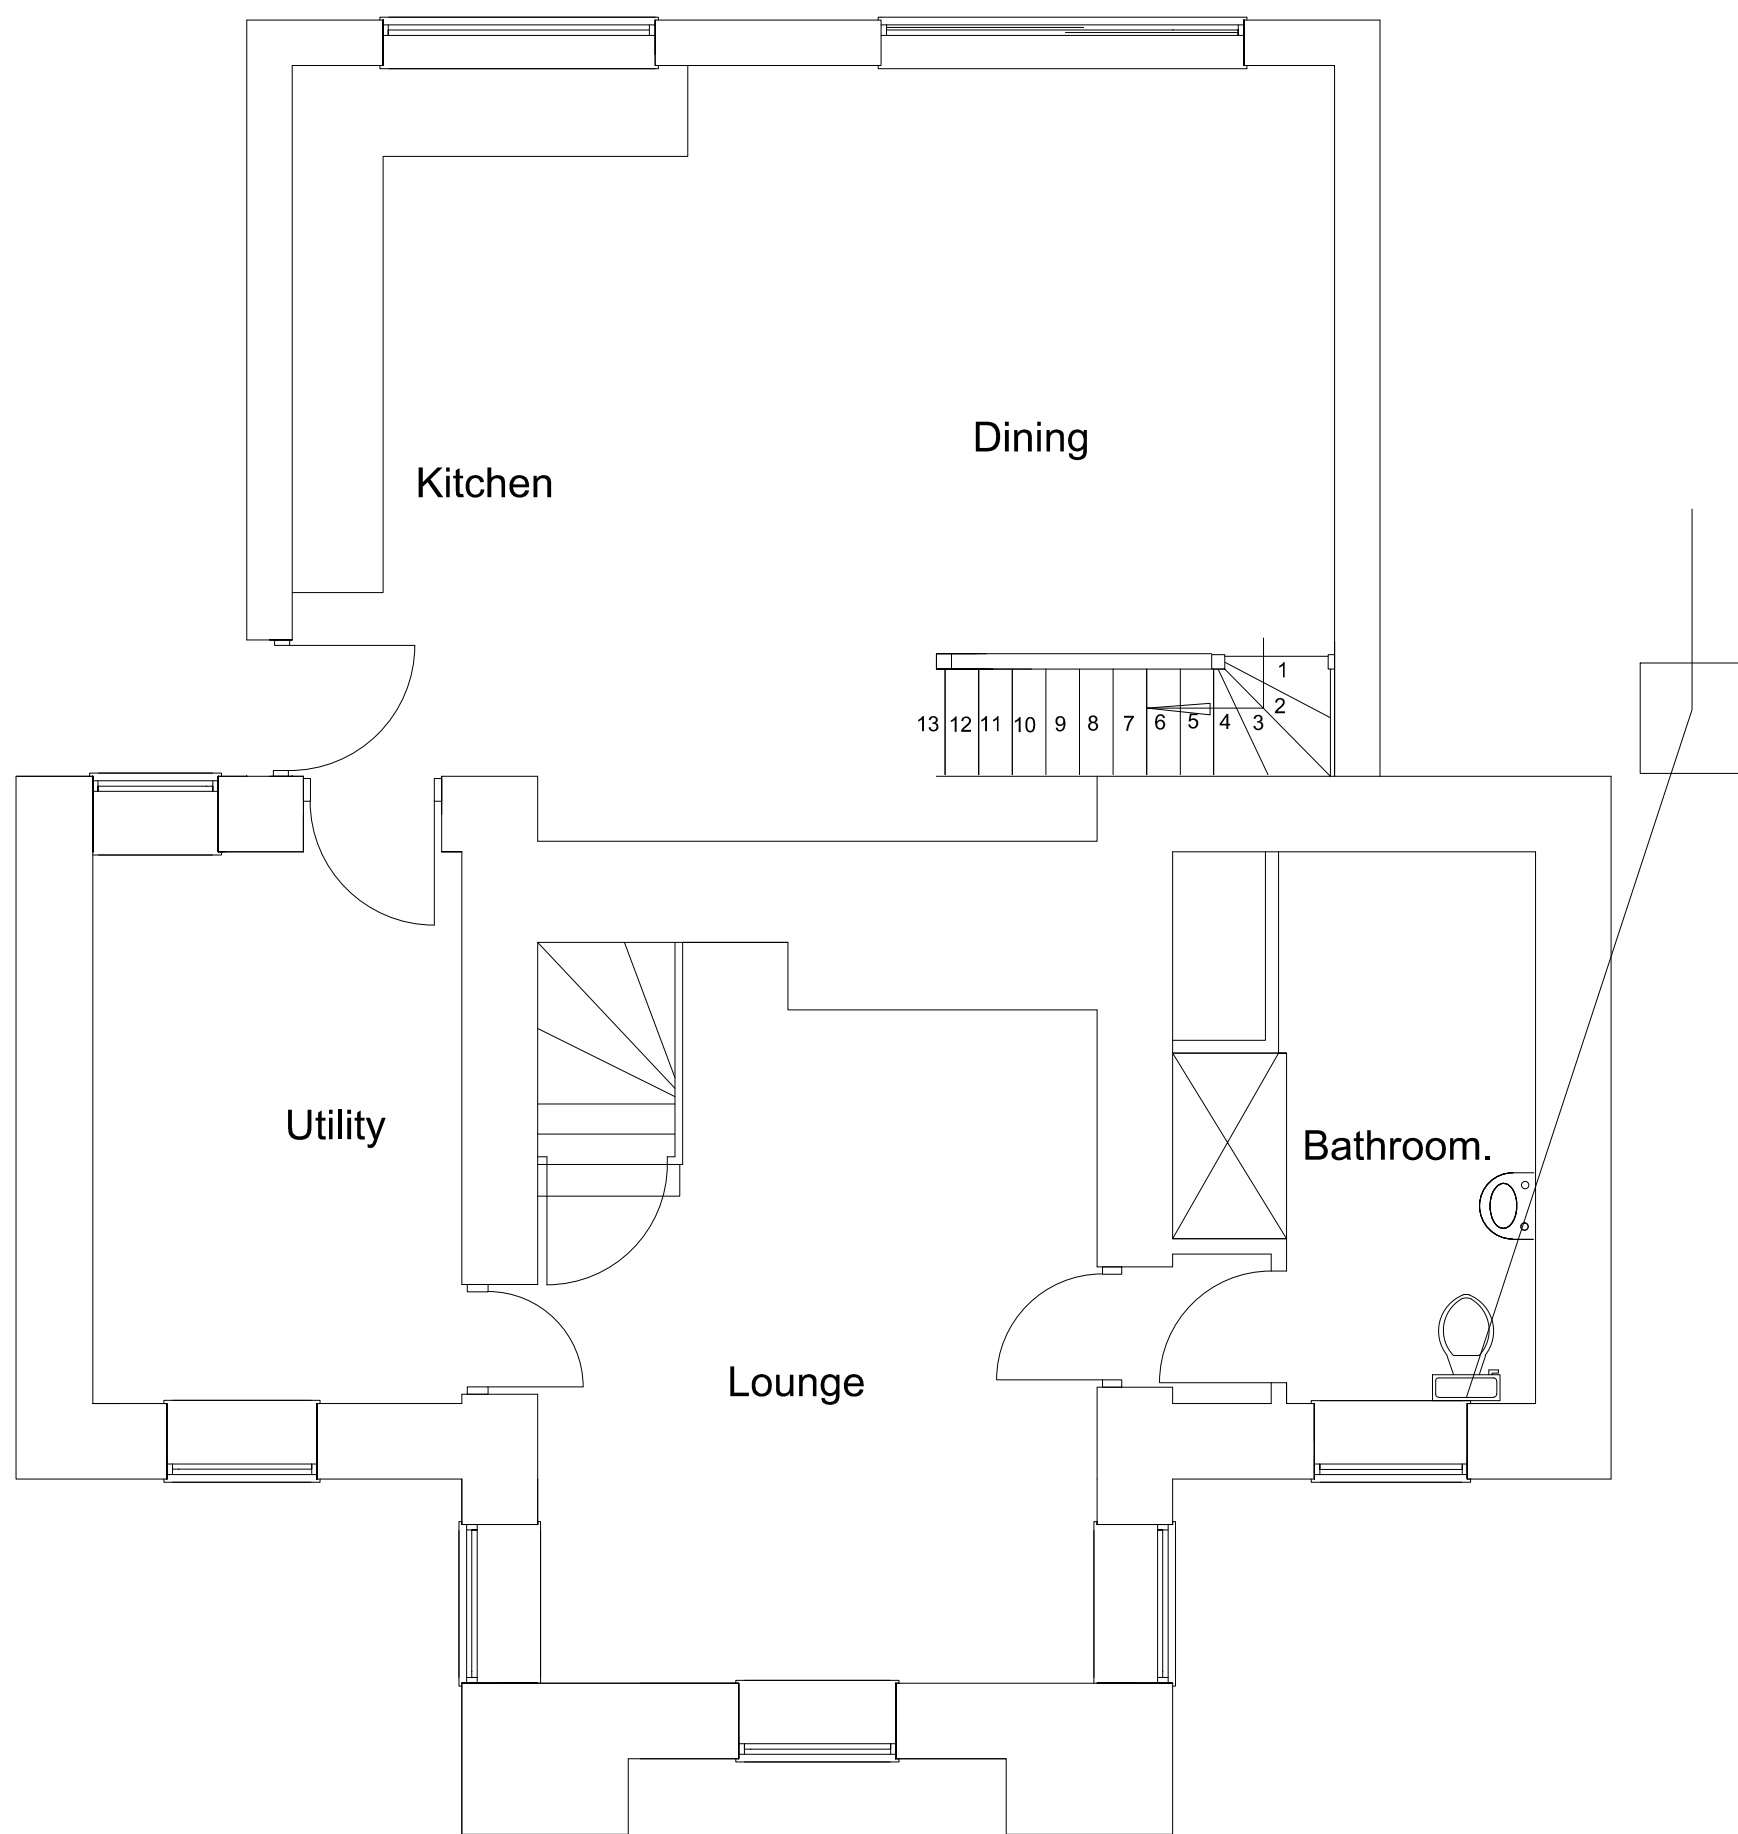

PROPOSED GROUND FLOOR.

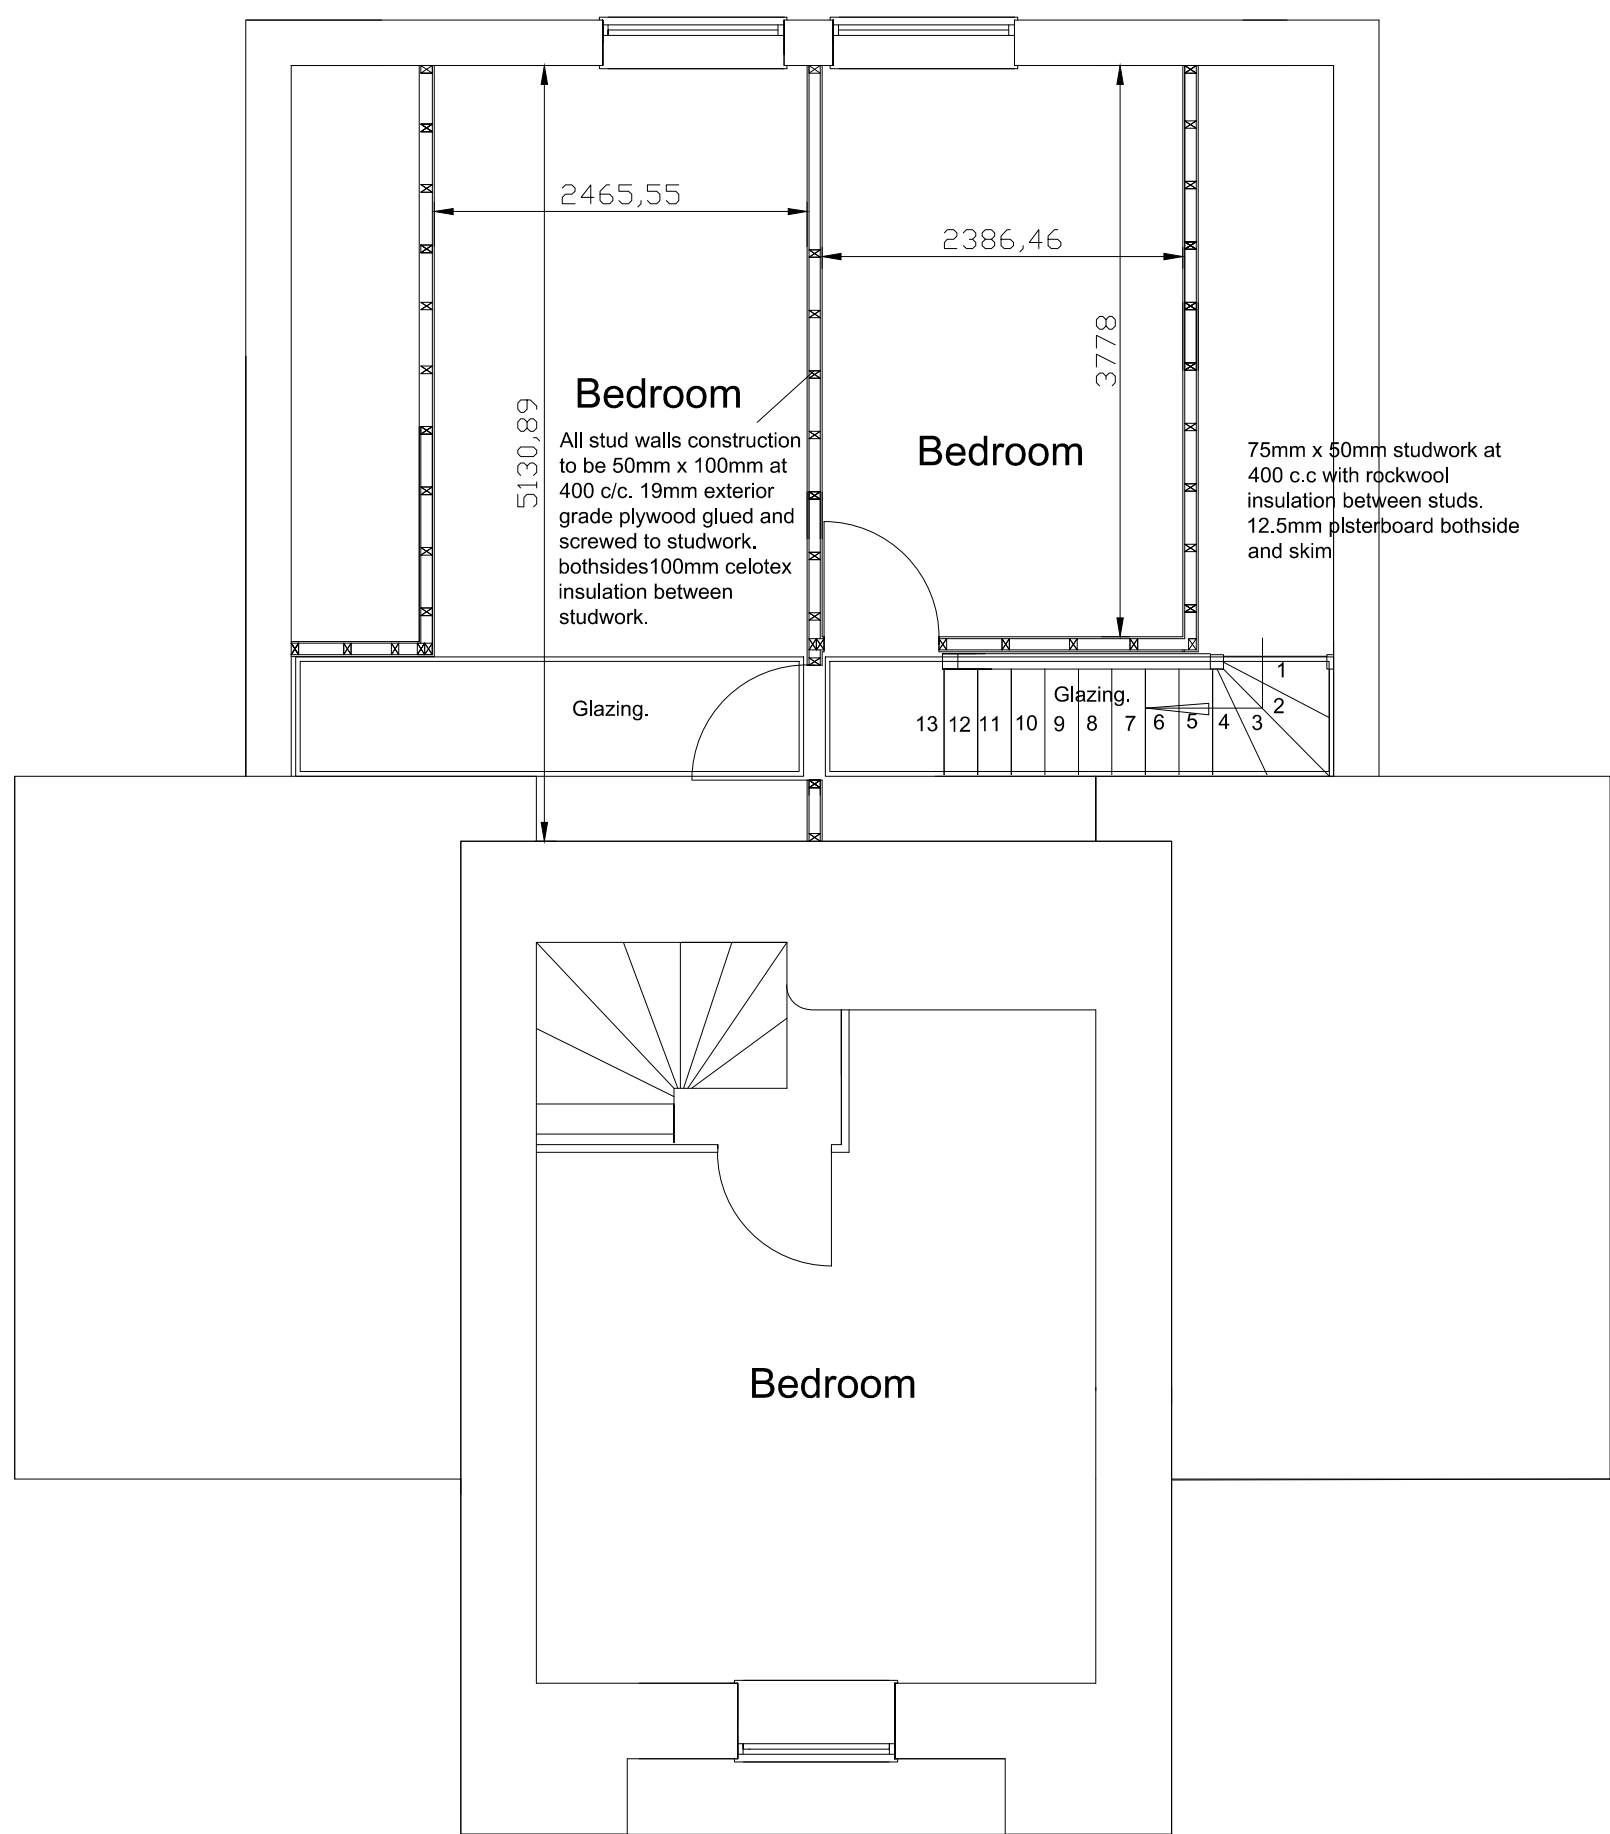

PROPOSED 1st FLOOR.

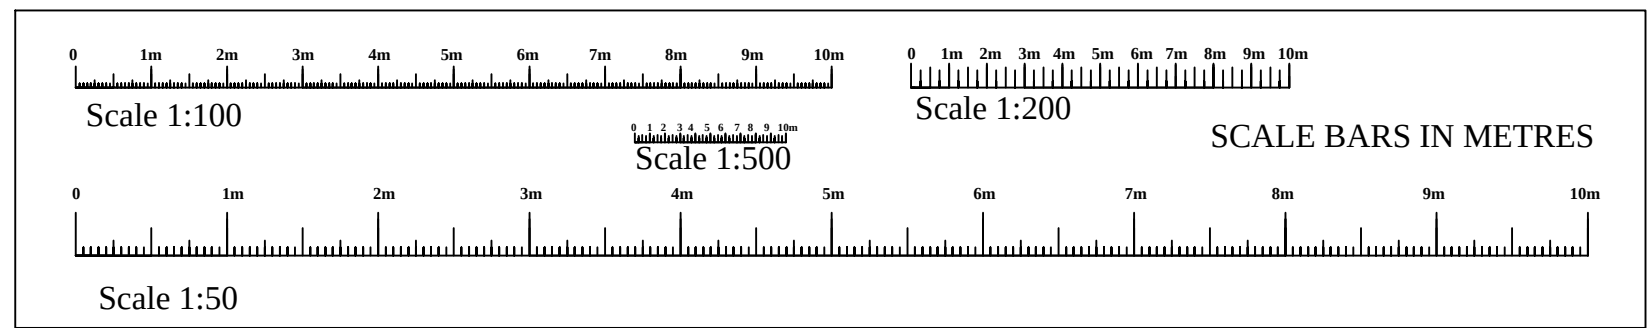

client	Mr and Mrs Whitcombe.		
SITE ADDRESS	Turnpike Cottage The Street, Charlton Malmesbury SN16 9DL		
PROJECT	Proposed 2 storey rear extension.		
		Phil Rand Cherry Tree House Clardon lane Purton, Wiltshire SN5 4HN TEL 01793 771128	
RAND PLANNING CONSULTANCY LTD			
Drawn by	Phil Rand	Drawing No	02
Scales	1:500 1:100 1:50	Date	21st April 2025