



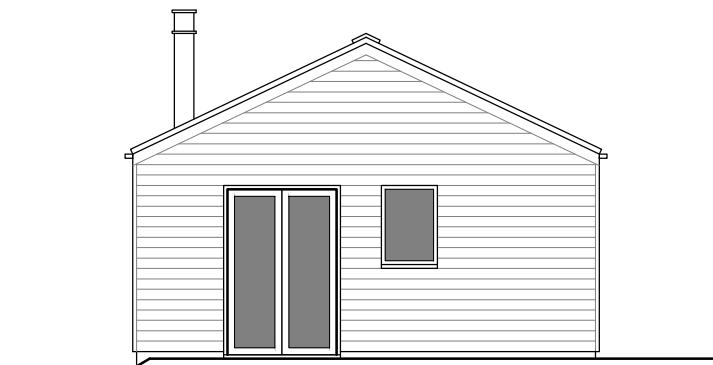


NORTH ELEVATION - scale 1:100

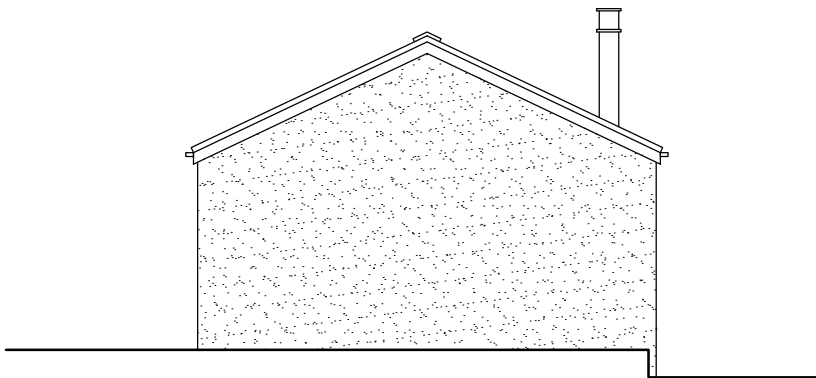

EAST ELEVATION - scale 1:100




WEST ELEVATION - scale 1:100

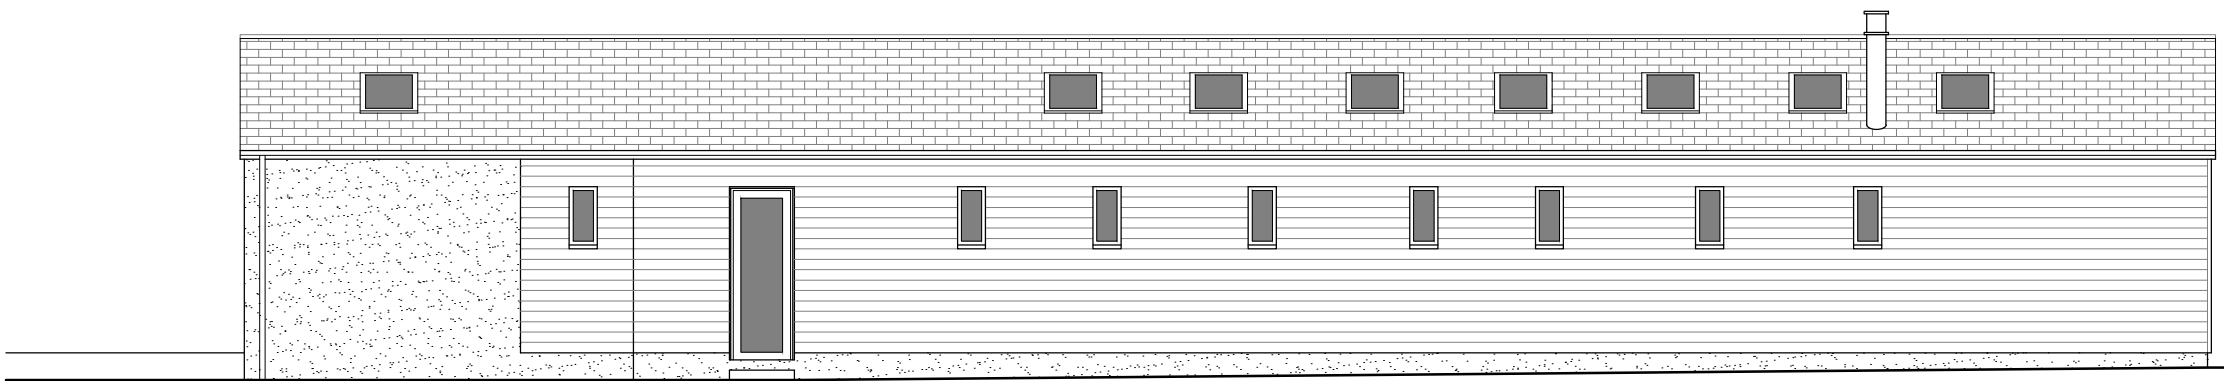

SOUTH ELEVATION - scale 1:100

MATERIAL SCHEDULE	WALLS - Replacement timber cladding (untreated larch) / replacement render (white through colour)
	ROOF - Lightweight synthetic slates
	WINDOWS & DOORS - Aluminium frames (dark grey)
	RAINWATER GOODS - Galvanised metal

 

ISSUED FOR COMMENT

CLIENT	Mandy and Terry Brake
PROJECT	Tractor Shed, Ingleside, Holt
DRWG TITLE	Proposed Elevations
DRWG NO	A17 20 01 P03 Rev E
DRAWN	NB
SCALE	1:100 @ A3
DATE	27.02.20
CHK'D	NB

atelier 17 ltd

Atelier 17 Ltd, 28 Southleigh, Bradford On Avon, BA15 2EQ
Email: mail@atelier17.co.uk Website: www.atelier17.co.uk Tel: (01225) 862900 Fax: (01225) 862900

This drawing is copyright. Only figured dimensions to be used.
Contractors to check all dimensions before proceeding