



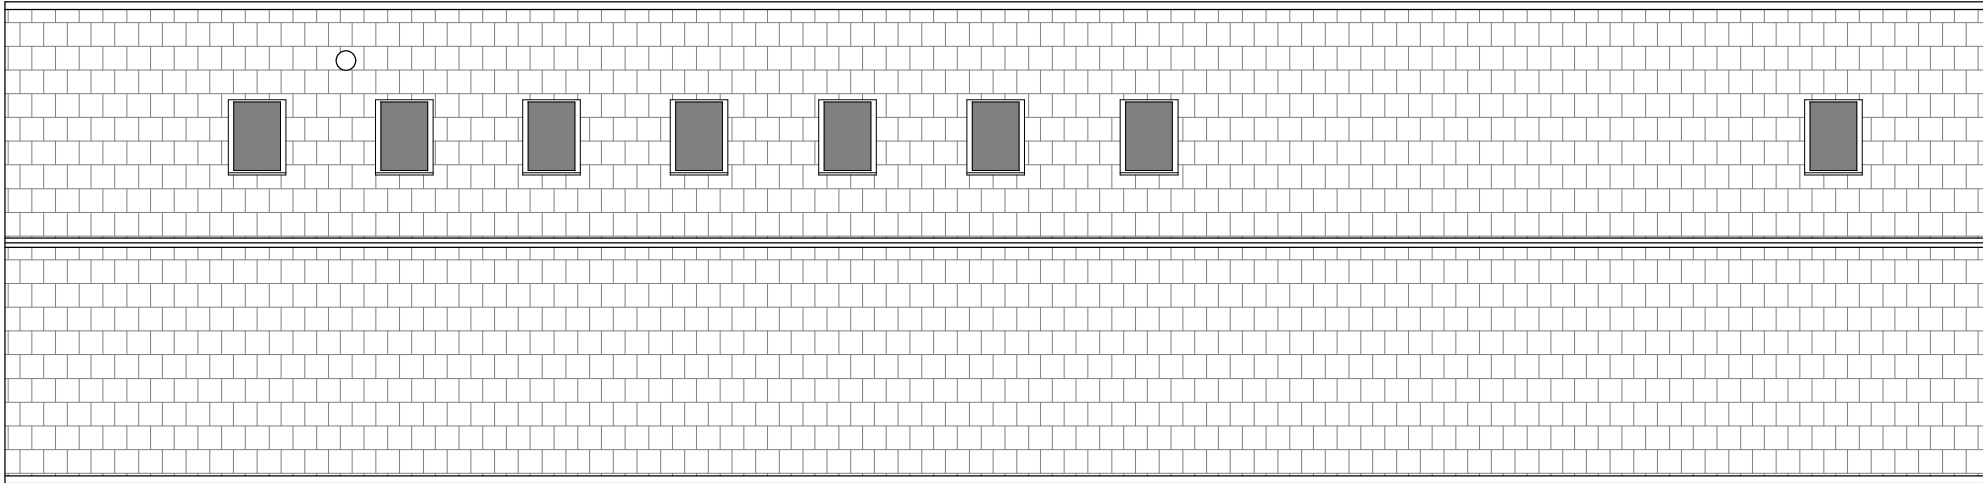

ROOF PLAN - scale 1:100

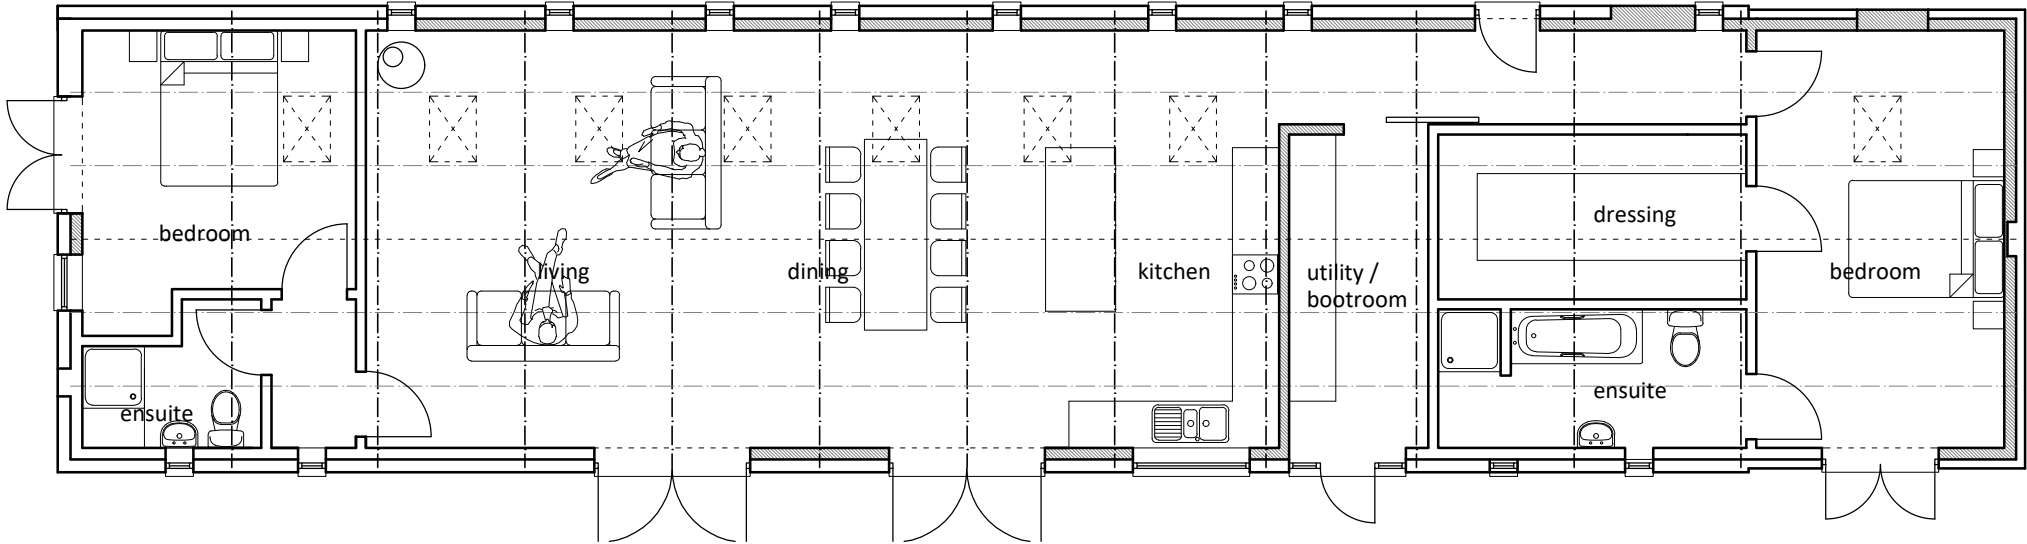

FLOOR PLAN - scale 1:100

Proposed Drawings - Tractor Shed, Ingleside, Holt

1:100

ISSUED FOR PLANNING

CLIENT	Mandy and Terry Brake
PROJECT	Tractor Shed, Ingleside, Holt
DRWG TITLE	Proposed Floor Plans
DRWG NO	A17 20 01 P02 Rev F
DRAWN	NB
SCALE	1:100 @ A3
DATE	27.02.20
CHK'D	NB

atelier 17 ltd

Atelier 17 Ltd, 28 Southleigh, Bradford On Avon, BA15 2EQ

mail@atelier17.co.uk | www.atelier17.co.uk | (01225) 862900

This drawing is copyright. Only figured dimensions to be used.

Contractors to check all dimensions before proceeding