



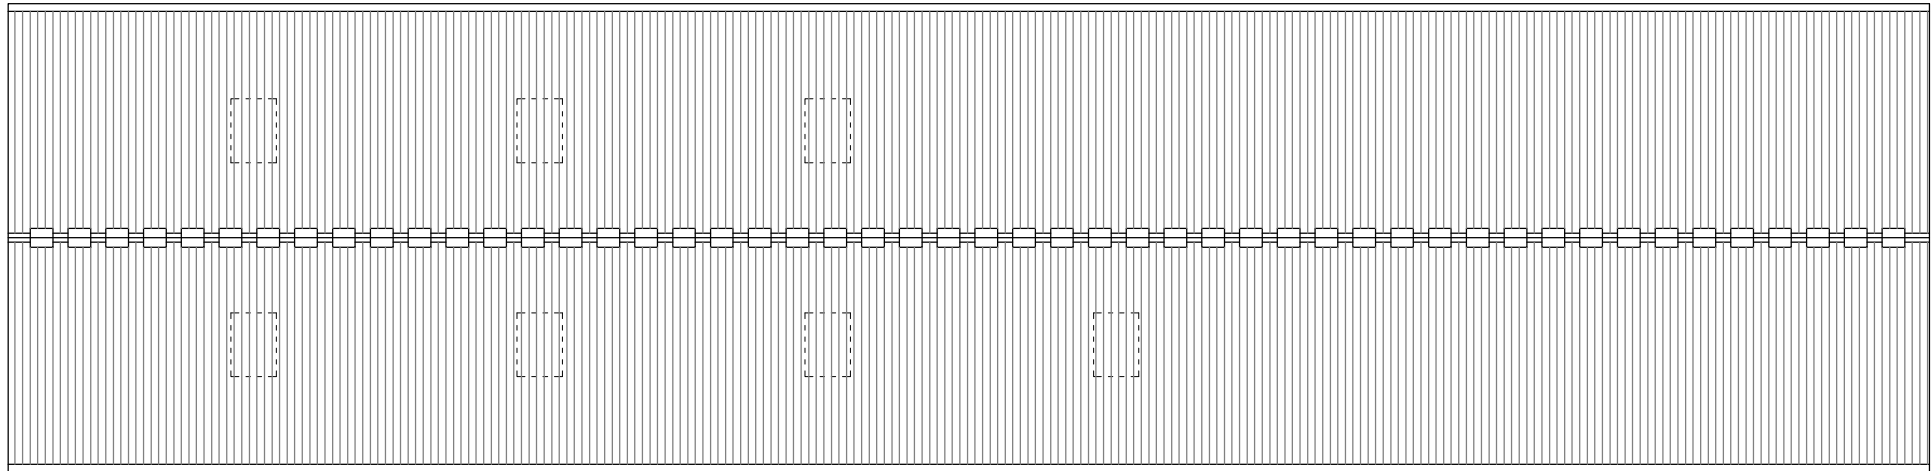

ROOF PLAN - scale 1:100

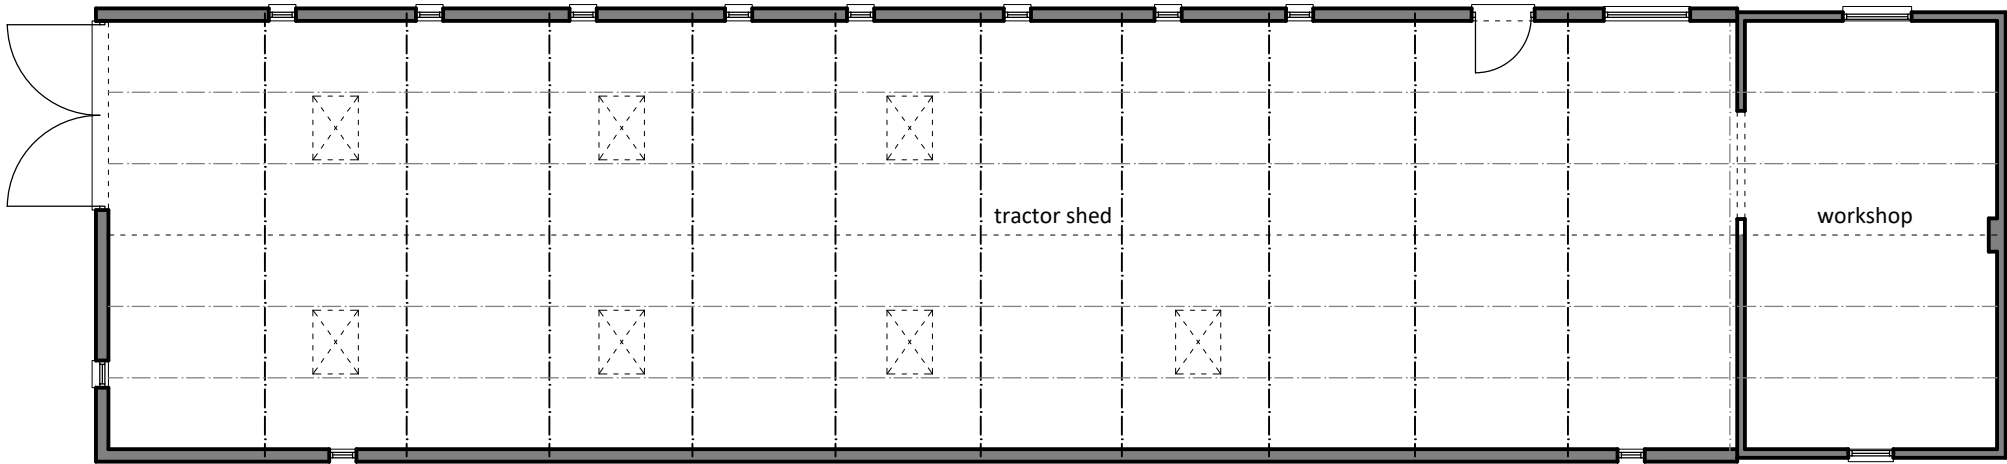

FLOOR PLAN - scale 1:100

Existing Drawings - Tractor Shed, Ingleside, Holt

1:100

0

0.5

1.0

1.5

2.0

2.5

ISSUED FOR PLANNING

CLIENT	Mandy and Terry Brake
PROJECT	Tractor Shed, Ingleside, Holt
DRWG TITLE	Existing Floor Plans
DRWG NO	A17 20 01 S03 Rev A
DRAWN	NB
SCALE	1:100 @ A3
DATE	27.02.20
CHK'D	NB

atelier 17 ltd

Atelier 17 Ltd, 28 Southleigh, Bradford On Avon, BA15 2EQ

✉.mail@atelier17.co.uk 🌐www.atelier17.co.uk 📞(01225) 862900 📠(01225) 862900

This drawing is copyright. Only figured dimensions to be used.

Contractors to check all dimensions before proceeding