


Brooklet Barn


Duty of care: The design, so far as is reasonably practicable, has been created so that the construction is carried out and managed without risks to the health or safety of those who build, use and maintain them.

This drawing is copyright and is not to be reproduced. The contractor will be held responsible for the accuracy of works involving the setting out and checking of all dimensions on the drawing and on site. Dimensions must not be scaled from this drawing.
Unless for planning purposes

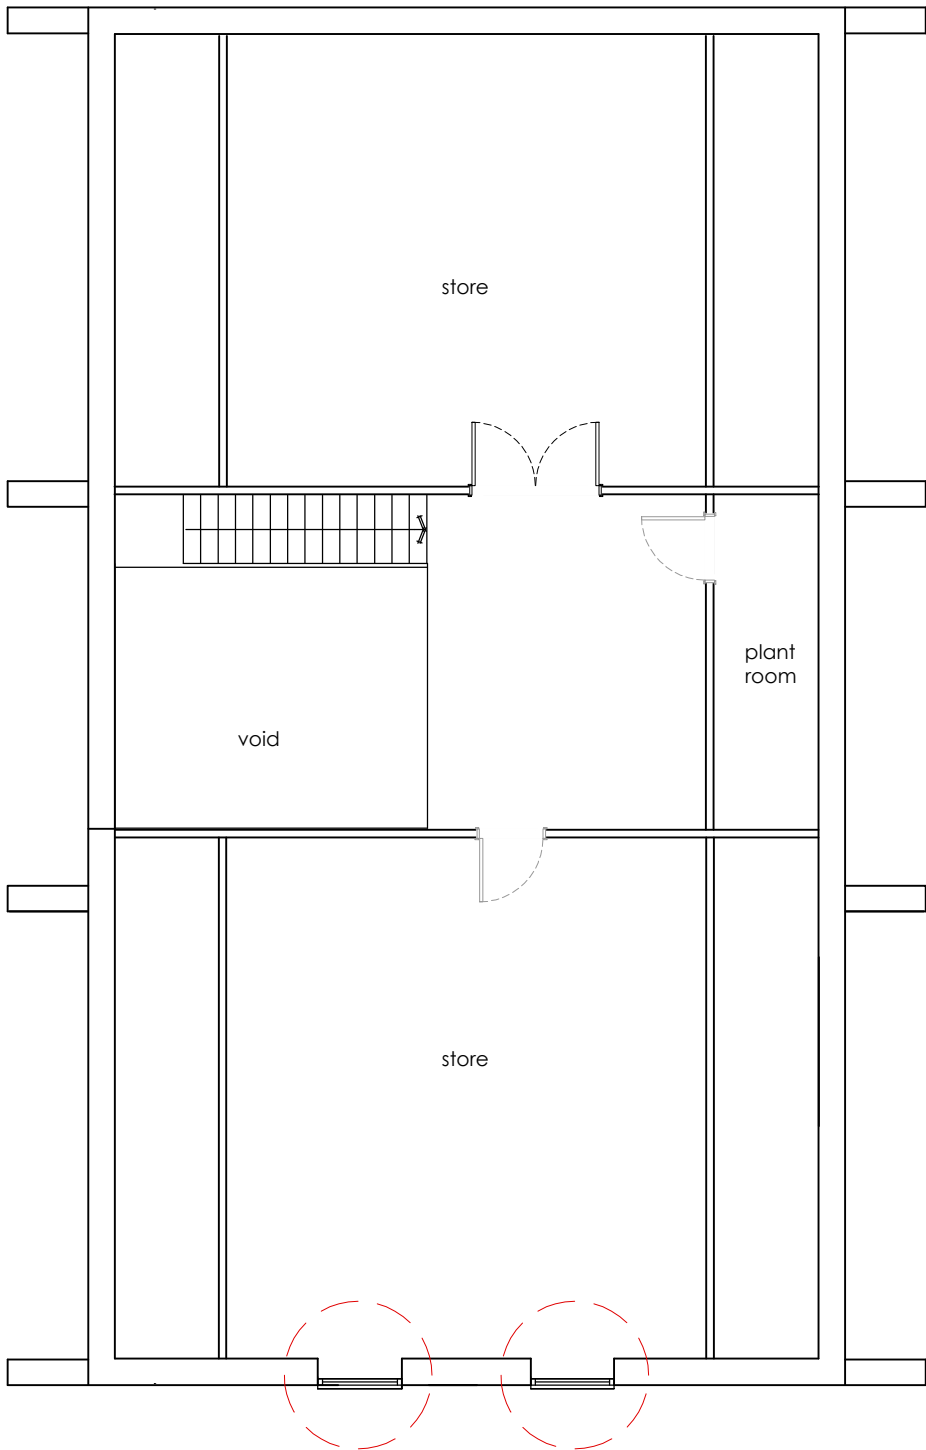

New windows to storage space

Proposed second floor plan 1:100

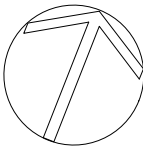

Rev -			
Client: CRE8 Homes		Planning	
Project: Brooklet Barn		Drawing No: 0485-02-007	Revision:
Title: Proposed 2nd Floor Plan	Drawn: sb Check: NB	Scale: 1:100 @a3	First Issue: Feb. 2026

bircharchitects

Lambourne, Grove Lane, Redlynch, Salisbury, Wilts, SP5 2NR
T: +44 (0)1725 510407
e: info@bircharchitects.co.uk