




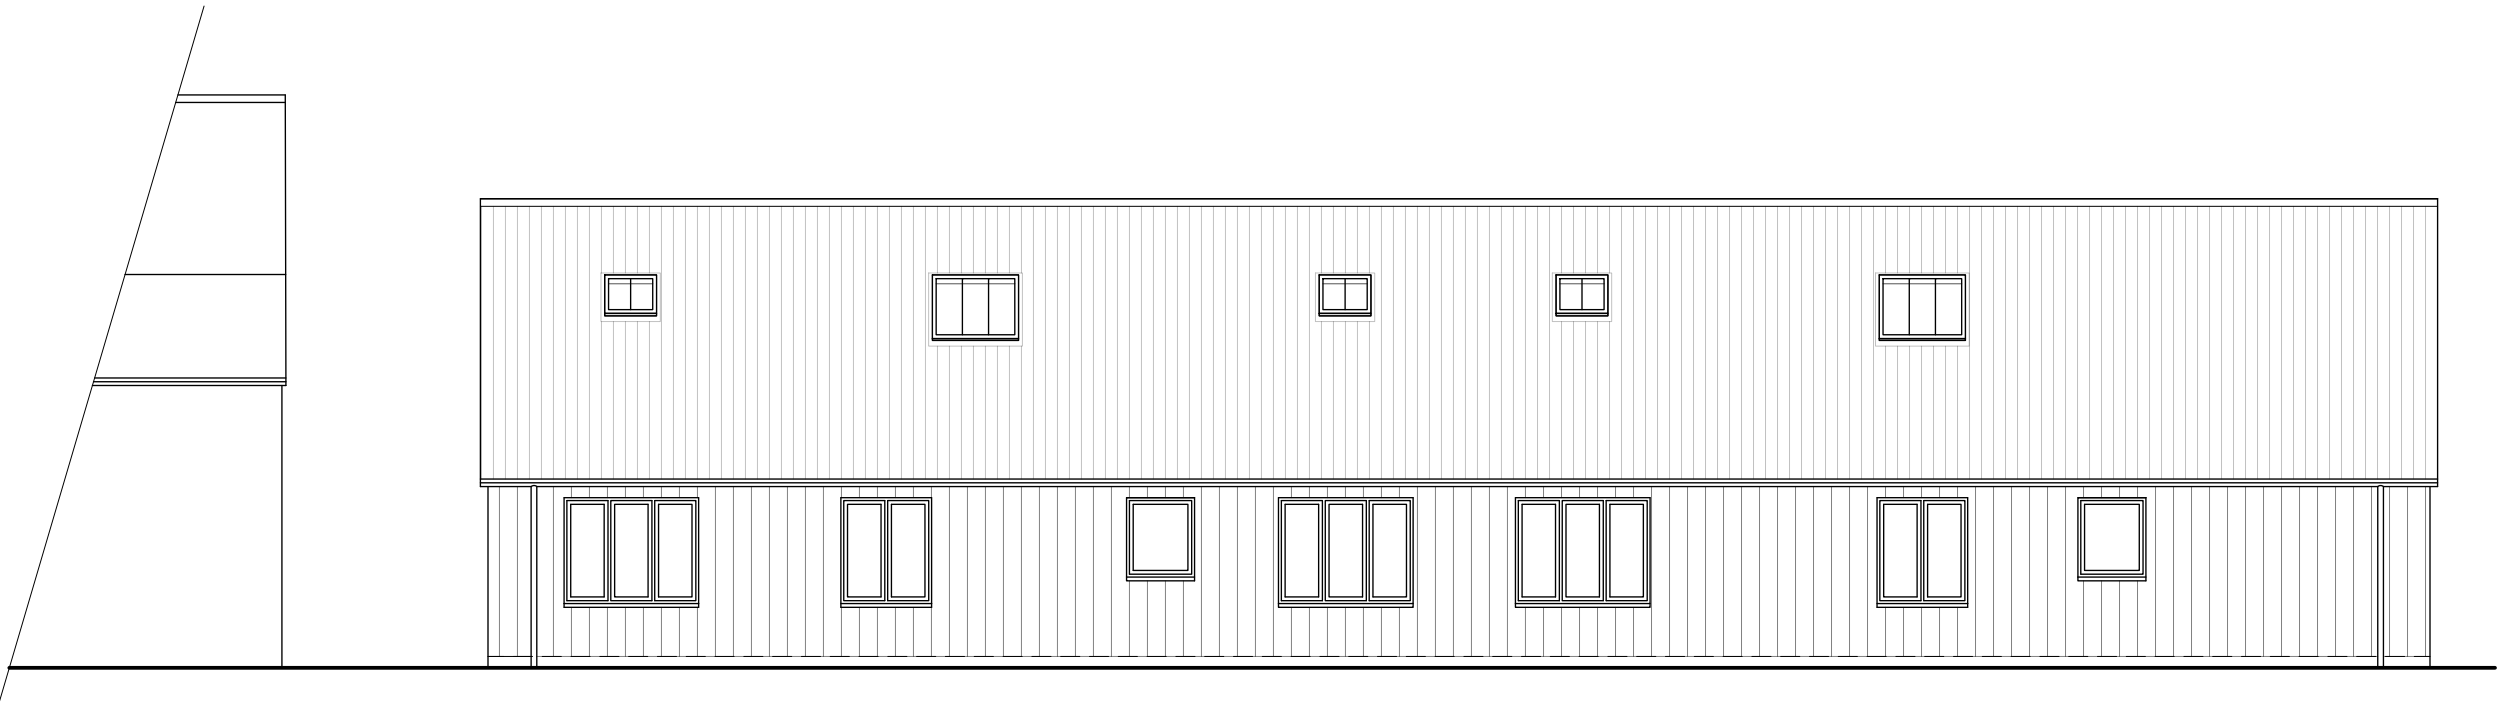

EAST ELEVATION

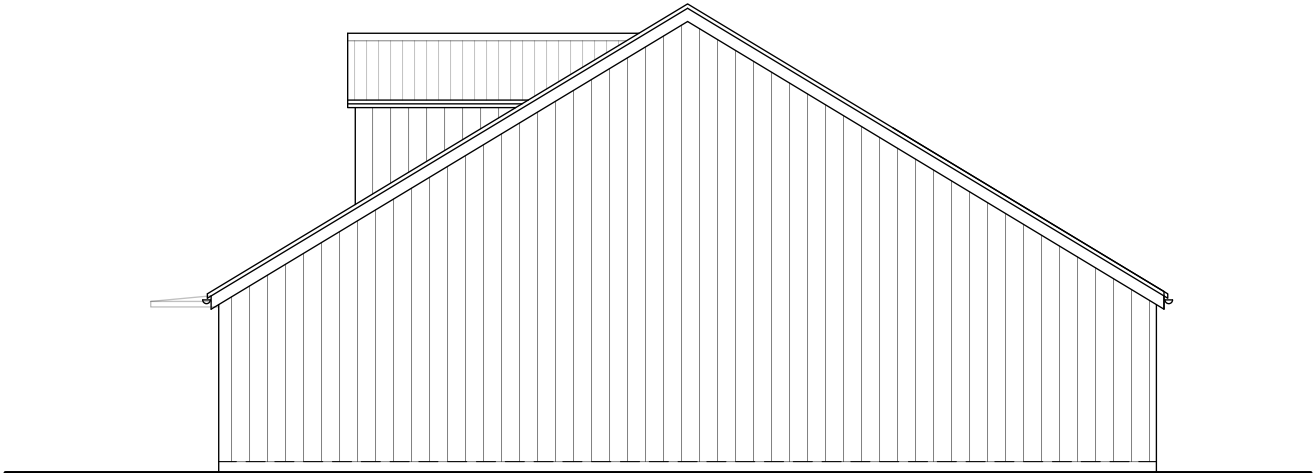

SOUTH ELEVATION

 

Rev	Date	Notes



TOWN AND COUNTRY
PLANNING
DEVELOPMENT
CONSULTANTS

LPC (TRULL) LTD.,
TRULL, TETBURY, GLOUCESTERSHIRE GL8 8SQ
Tel: 01285 841433 email: admin@lpctrull.com

Client
Mr A Jackson
Project
Nables Farm

Drawing
EAST & SOUTH ELEVATIONS -
PROPOSED

Date: February 2026 Scale: 1:100 @ A3

Drawing Number
LPC 2065 PR 4 | 4