


New Dwelling, Netton

This drawing is copyright and is not to be reproduced. The contractor will be held responsible for the accuracy of works involving the setting out and checking of all dimensions on the drawing and on site. Dimensions must not be scaled from this drawing.



Front elevation

Side elevation

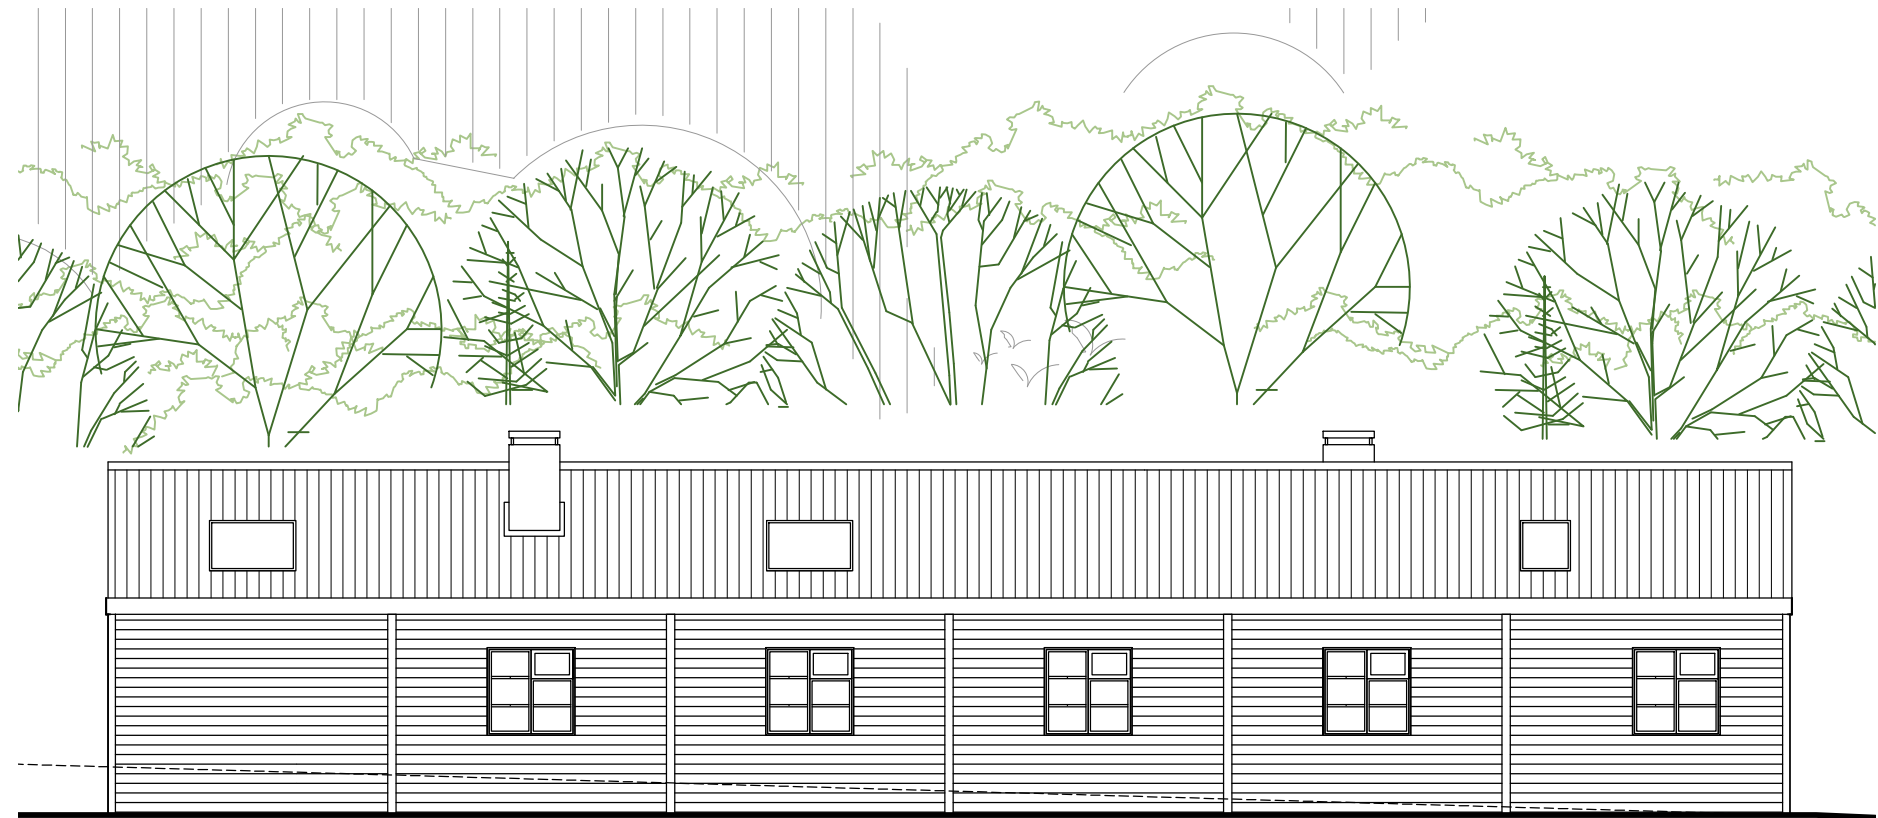

Side elevation (facing field)



Rear elevation



Client: Mr Rasch		Planning	
Project: Storage Building, Netton, Upper Woodford		Drawing No: 0181-02-023	Revision:
Title: Existing Elevations	Drawn: SB Check: NB	Scale: 1:500 & 1:1250 @a3	First Issue: April 2026
birch architects Lambourne, Grove Lane, Redlynch, Salisbury, Wilts, SP5 2NR T: +44 (0)1725 510407 e: info@bircharchitects.co.uk			