


New Dwelling, Netton


This drawing is copyright and is not to be reproduced. The contractor will be held responsible for the accuracy of works involving the setting out and checking of all dimensions on the drawing and on site. Dimensions must not be scaled from this drawing.



3 - Side elevation 1:100@ a3

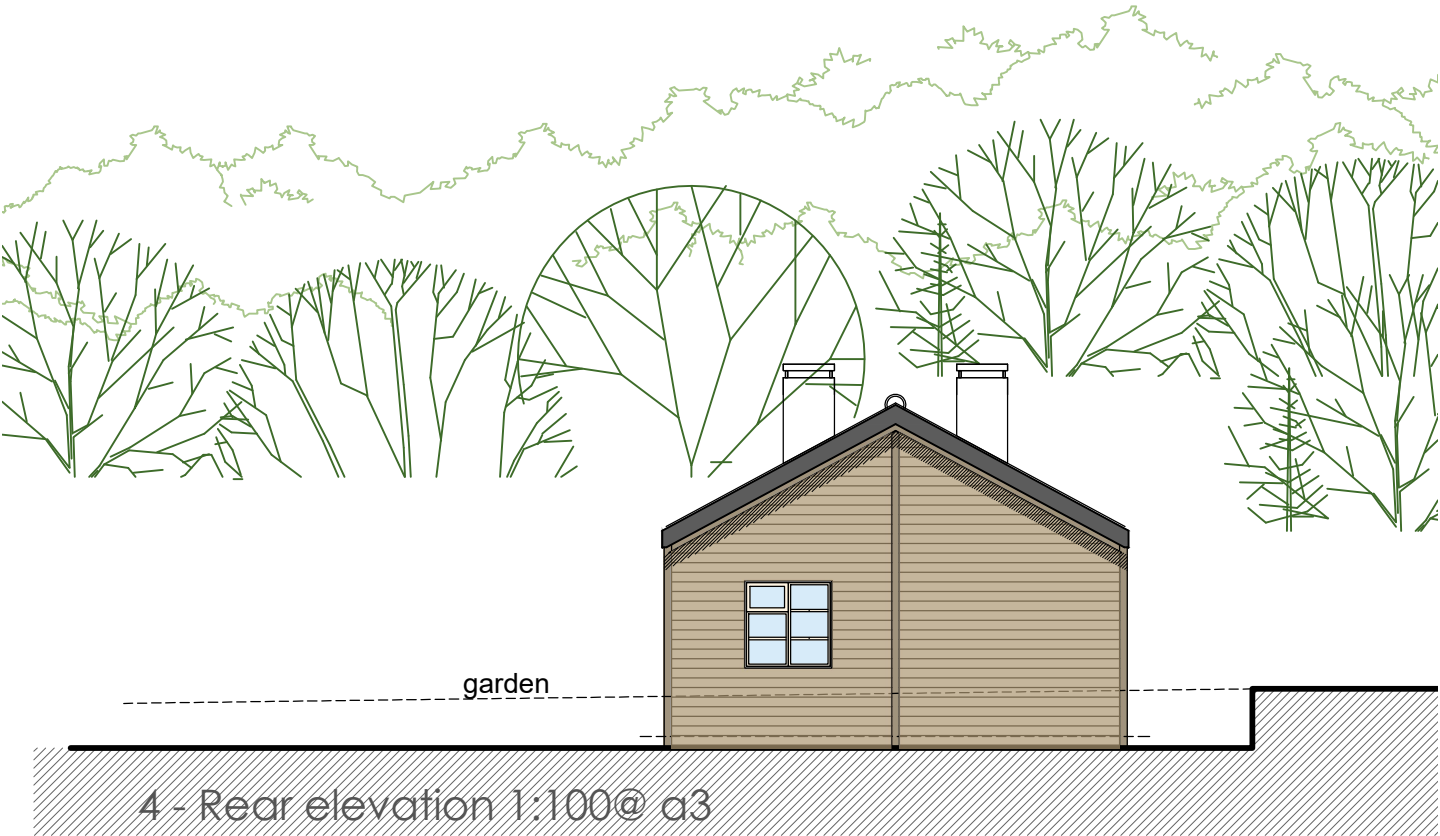

4 - Rear elevation 1:100@ a3

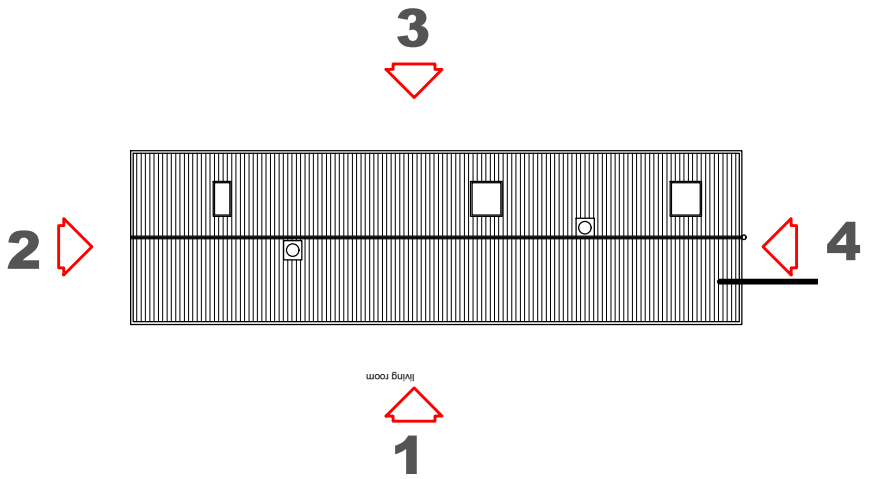

Key Plan - NTS 1:100 0 1 2 3 4 5

Client: Mr Rasch		Planning	
Project: Storage Building, Netton, Upper Woodford		Drawing No: 0181-02-027	Revision:
Title: Proposed elevations	Drawn: sb Check: NB	Scale: 1:100 @a3	First Issue: April 2026

bircharchitects
Lambourne, Grove Lane, Redlynch, Salisbury, Wilts, SP5 2NR
T: +44 (0)1725 510407
e: info@bircharchitects.co.uk