
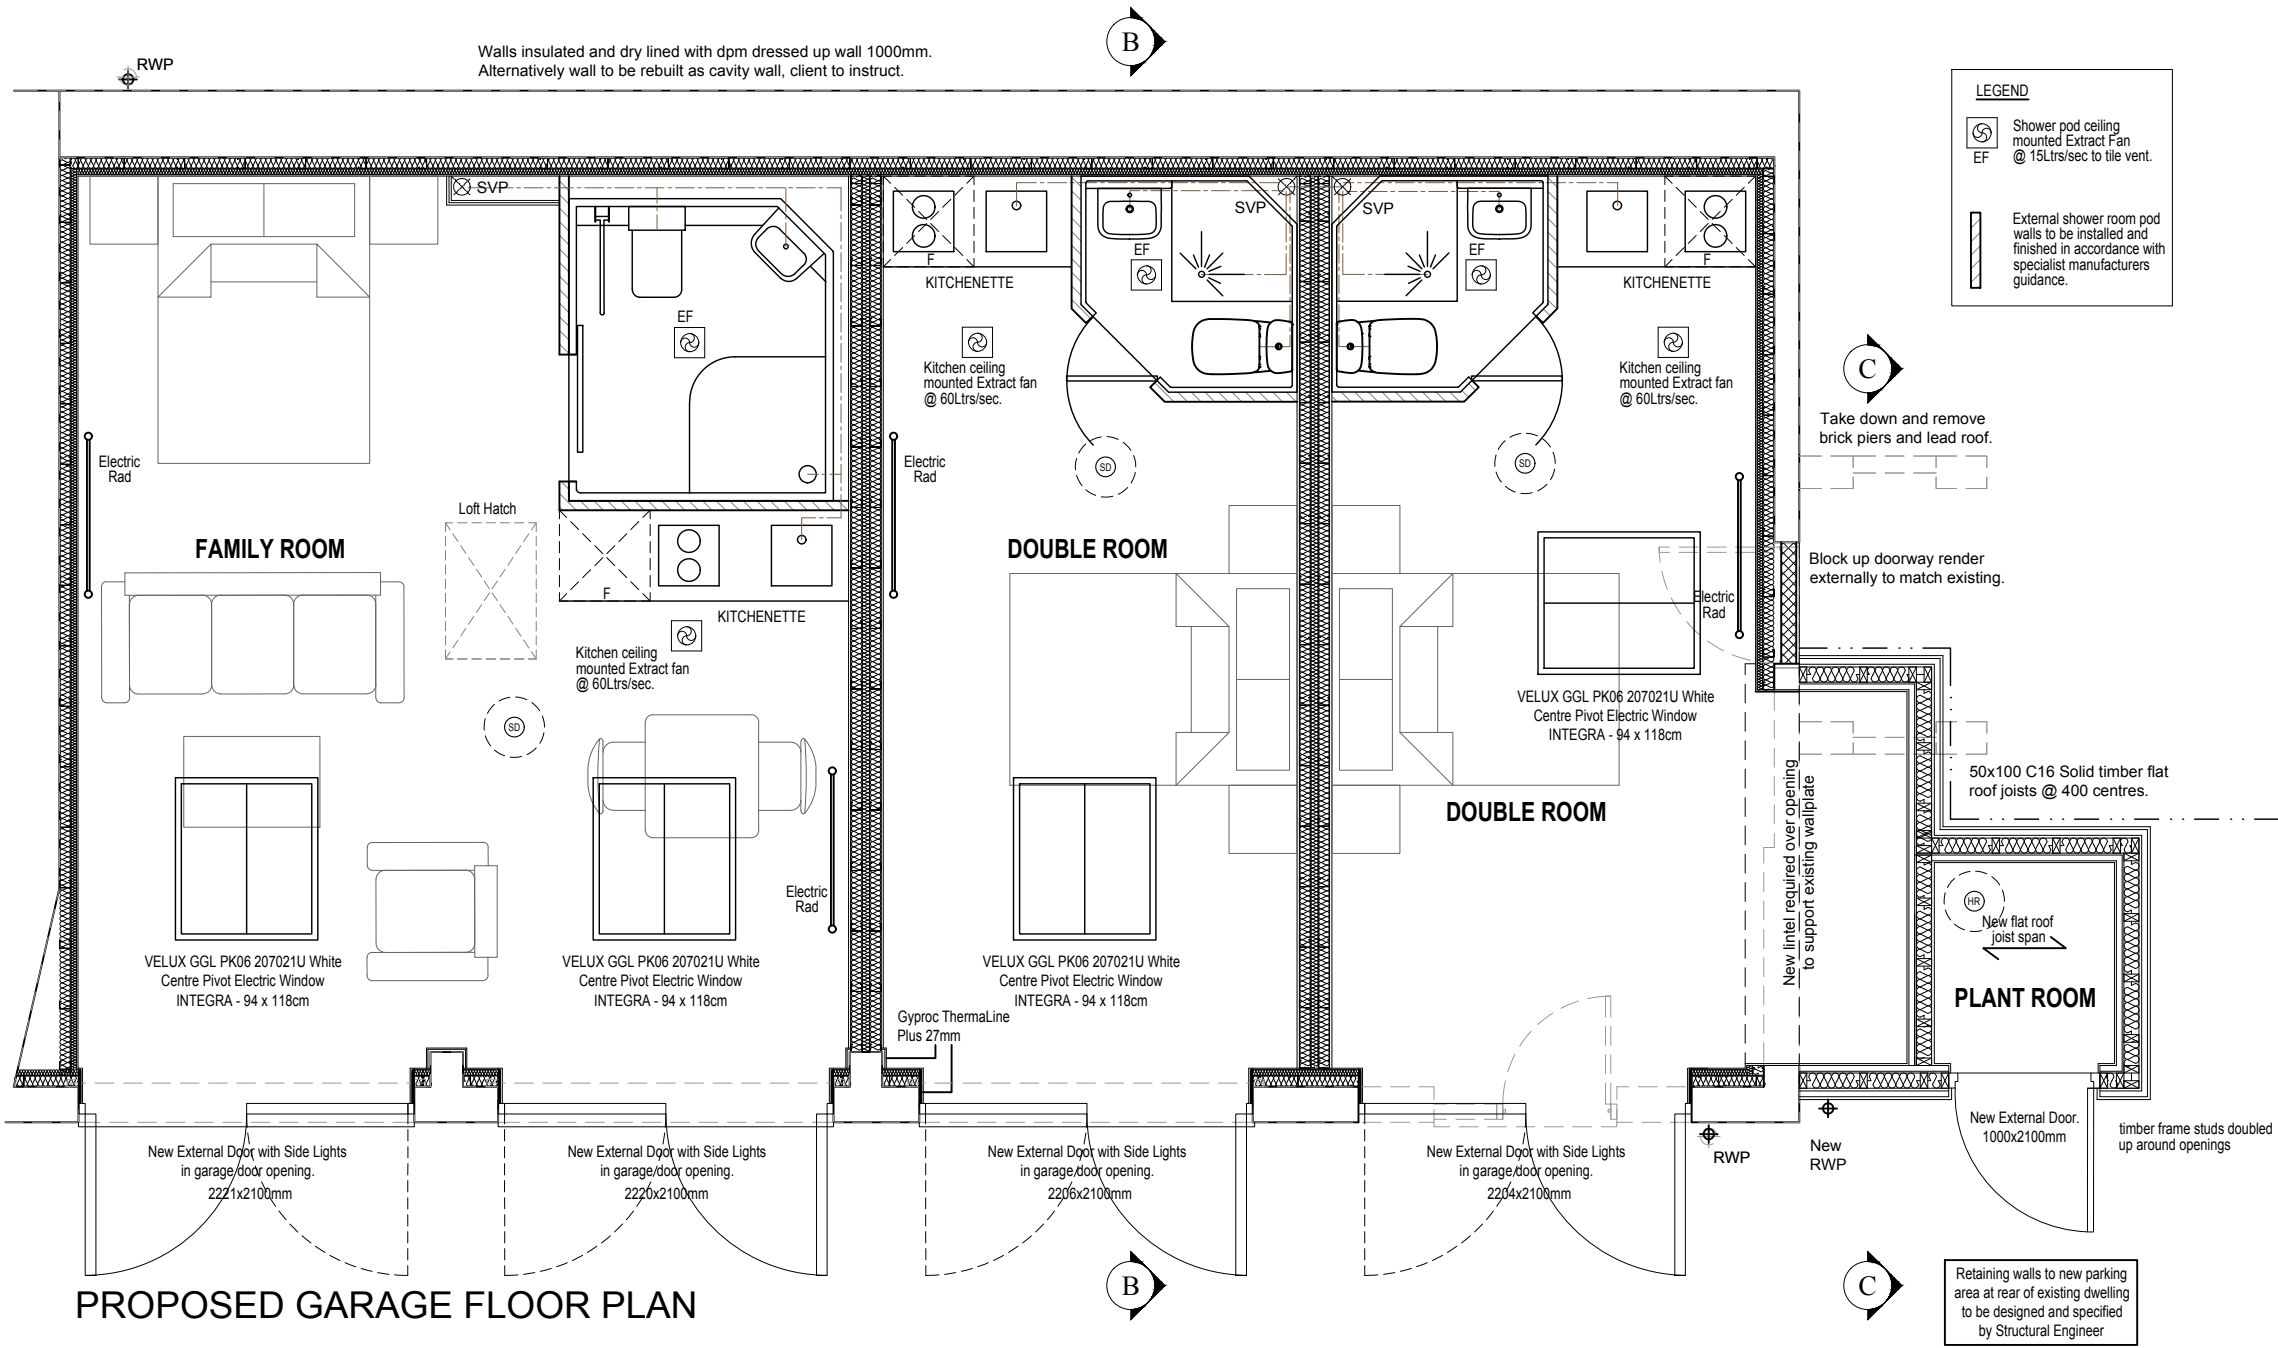


* COPYRIGHT. DO NOT SCALE EXCEPT FOR PLANNING PURPOSES. CHECK ALL DIMENSIONS ON SITE. THIS DRAWING IS ONLY TO BE USED ON THE SITE FOR WHICH DESIGNED

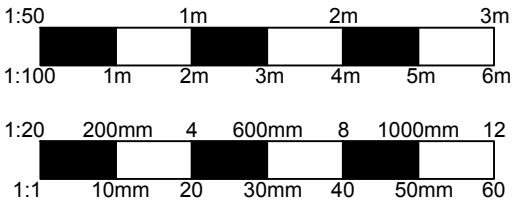

B	Planning Variation	Apr 26
A	Amended for Building Regulations	Nov 22
REVISIONS		DATE
CLIENT:		
MR & MRS BANKS		
PROJECT:		
PARTIAL CHANGE OF USE TO FORM B&B ROOMS TOGETHER WITH RETENTION OF OWNERS ACCOMMODATION AT: 19 GLADSTONE ROAD CHIPPENHAM WILTSHIRE, SN15 3BW		
TITLE:		
PROPOSED GARAGE CONVERSION FLOOR PLAN		
DRAWN: GP		SCALES @ A3: 1:50
CHECKED: JA		
DATE: OCT 21		
DRG No: AA/21/65/14		REV: B

Armstrong
architecture

THE OLD BAKEHOUSE, 21 TIMBER STREET,
CHIPPENHAM, WILTSHIRE, SN15 3BS
01249 404 004 info@armstrongarchitecture.co.uk