

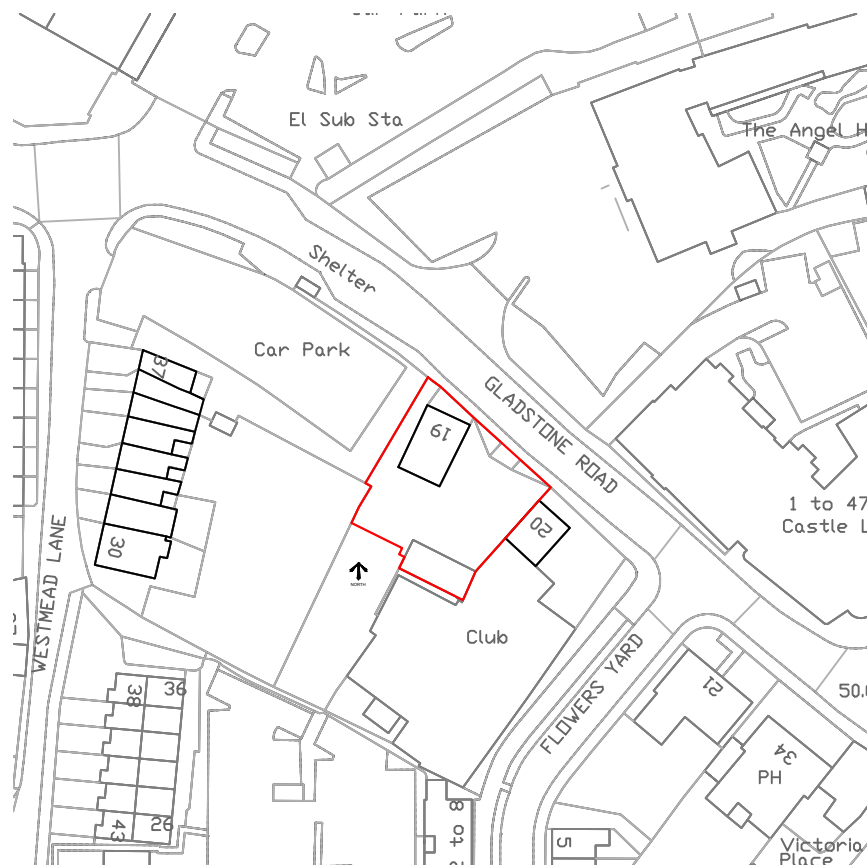


* COPYRIGHT. DO NOT SCALE EXCEPT FOR PLANNING PURPOSES. CHECK ALL DIMENSIONS ON SITE. THIS DRAWING IS ONLY TO BE USED ON THE SITE FOR WHICH DESIGNED

 

SITE LOCATION PLAN @ 1:1250

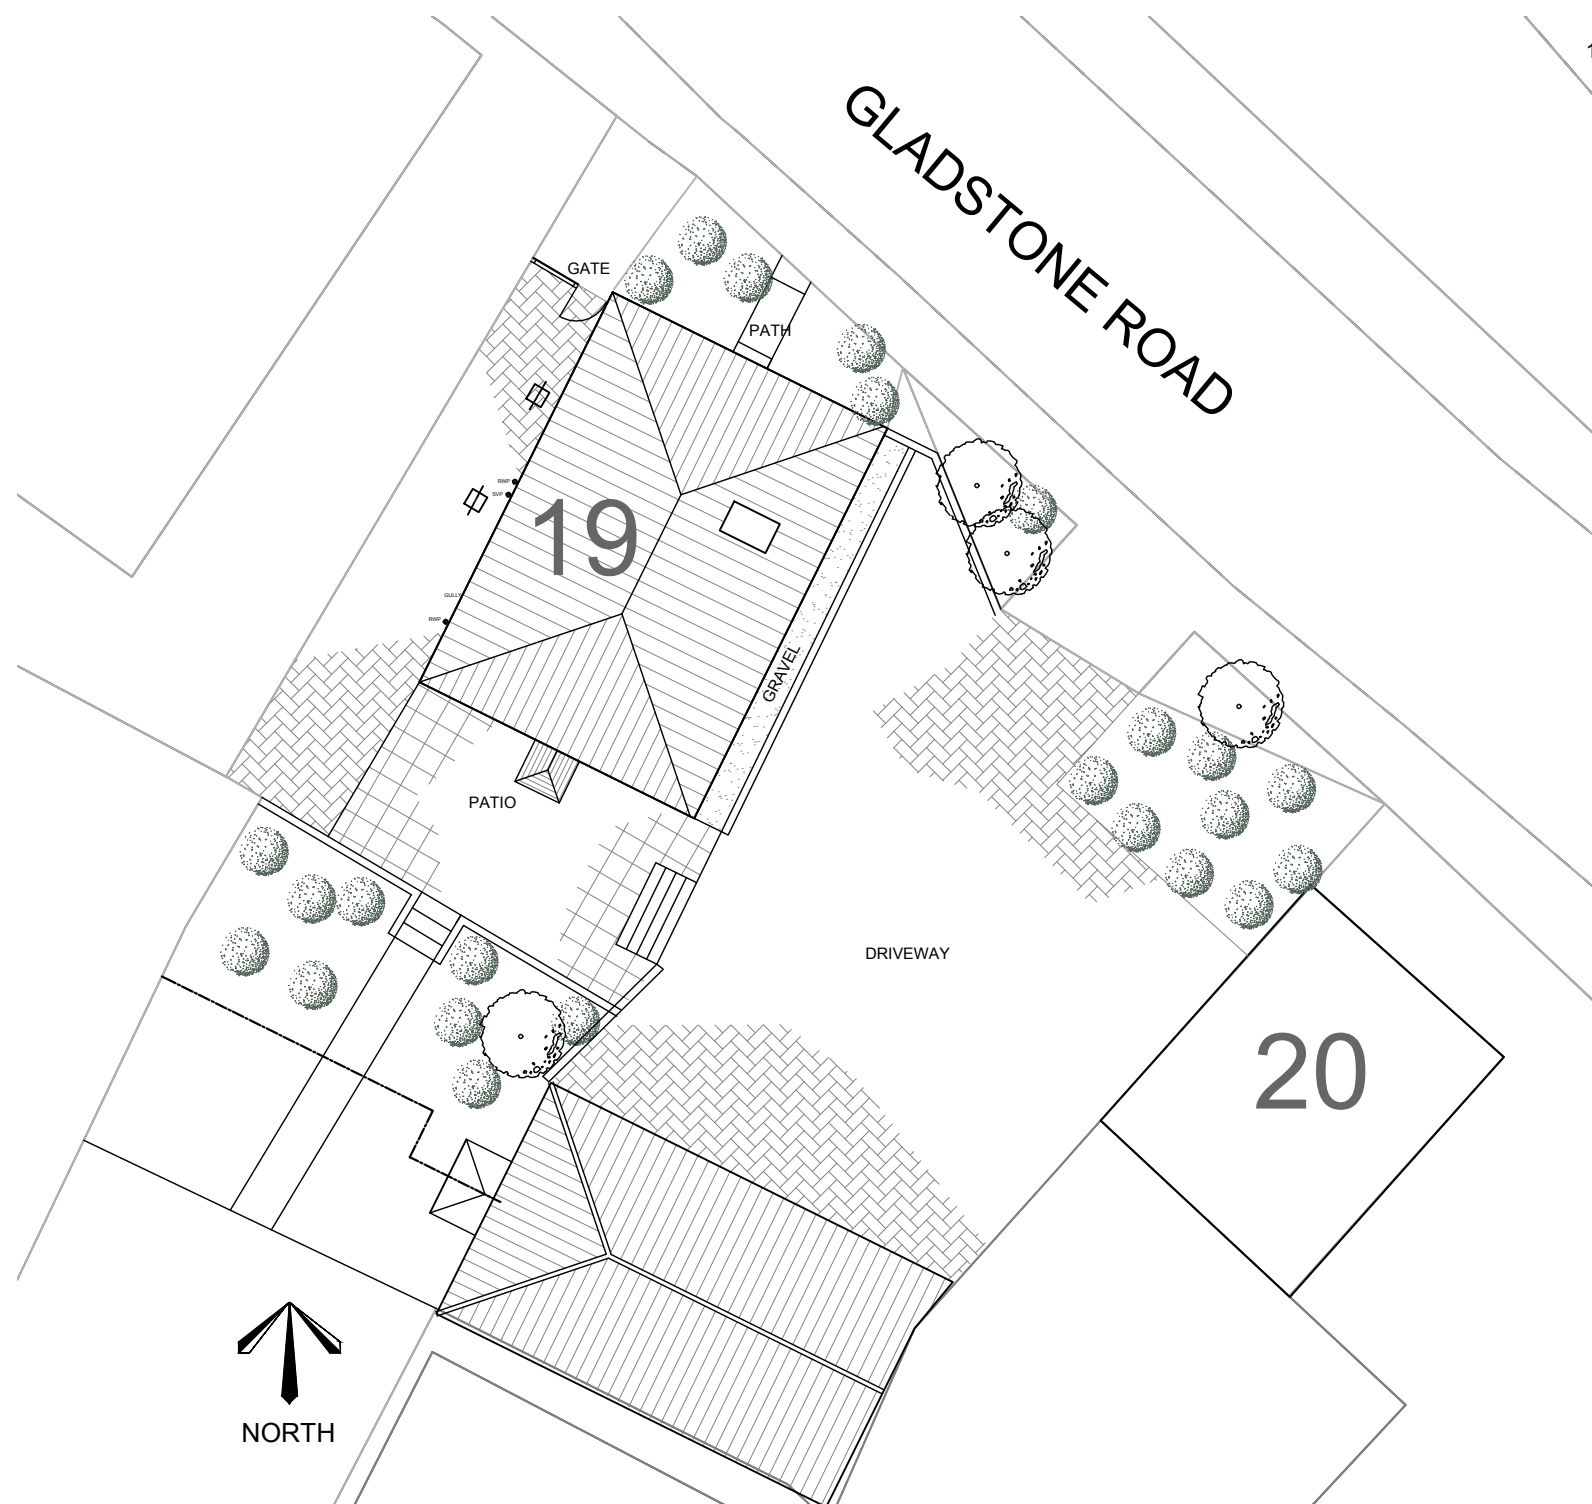

EXISTING SITE PLAN @ 1:200

REVISIONS		DATE
CLIENT: MR & MRS BANKS		
PROJECT: PARTIAL CHANGE OF USE TO FORM B&B ROOMS TOGETHER WITH RETENTION OF OWNERS ACCOMMODATION AT: 19 GLADSTONE ROAD CHIPPENHAM WILTSHIRE, SN15 3BW		
TITLE: EXISTING SITE PLAN LOCATION PLAN		
DRAWN: GP		SCALES @ A3: 1:200 1:1250
CHECKED: JA		
DATE: AUG 21		
DRG No: AA/21/65/01		REV: -

Armstrong
architecture

THE OLD BAKEHOUSE, 21 TIMBER STREET,
CHIPPENHAM, WILTSHIRE, SN15 3BS
01249 404 004 info@armstrongarchitecture.co.uk