

* COPYRIGHT. DO NOT SCALE EXCEPT FOR PLANNING PURPOSES. CHECK ALL DIMENSIONS ON SITE. THIS DRAWING IS ONLY TO BE USED ON THE SITE FOR WHICH DESIGNED




DRAINAGE KEY

- New Foul Sewer - Min 1:40 Fall
- Existing Foul Sewer - Min 1:40 Fall
- Foul Manhole
- New Surface Water - Min 1:60 Fall
- Existing Surface Water - Min 1:60 Fall
- Surface Water Inspection Chamber

C	Planning Variation	Apr 26
B	Amended for Building Regulations	Nov 22
A	Parking/landscaping amendments	April 22
REVISIONS		DATE
CLIENT: MR & MRS BANKS		
PROJECT: PARTIAL CHANGE OF USE TO FORM B&B ROOMS TOGETHER WITH RETENTION OF OWNERS ACCOMMODATION AT: 19 GLADSTONE ROAD CHIPPENHAM WILTSHIRE, SN15 3BW		
TITLE: PROPOSED SITE PLAN		
DRAWN: GP		SCALES @ A3: 1:200
CHECKED: JA		
DATE: AUG 21		
DRG No: AA/21/65/09		REV: C

Armstrong
architecture

THE OLD BAKEHOUSE, 21 TIMBER STREET,
CHIPPENHAM, WILTSHIRE, SN15 3BS
01249 404 004 info@armstrongarchitecture.co.uk

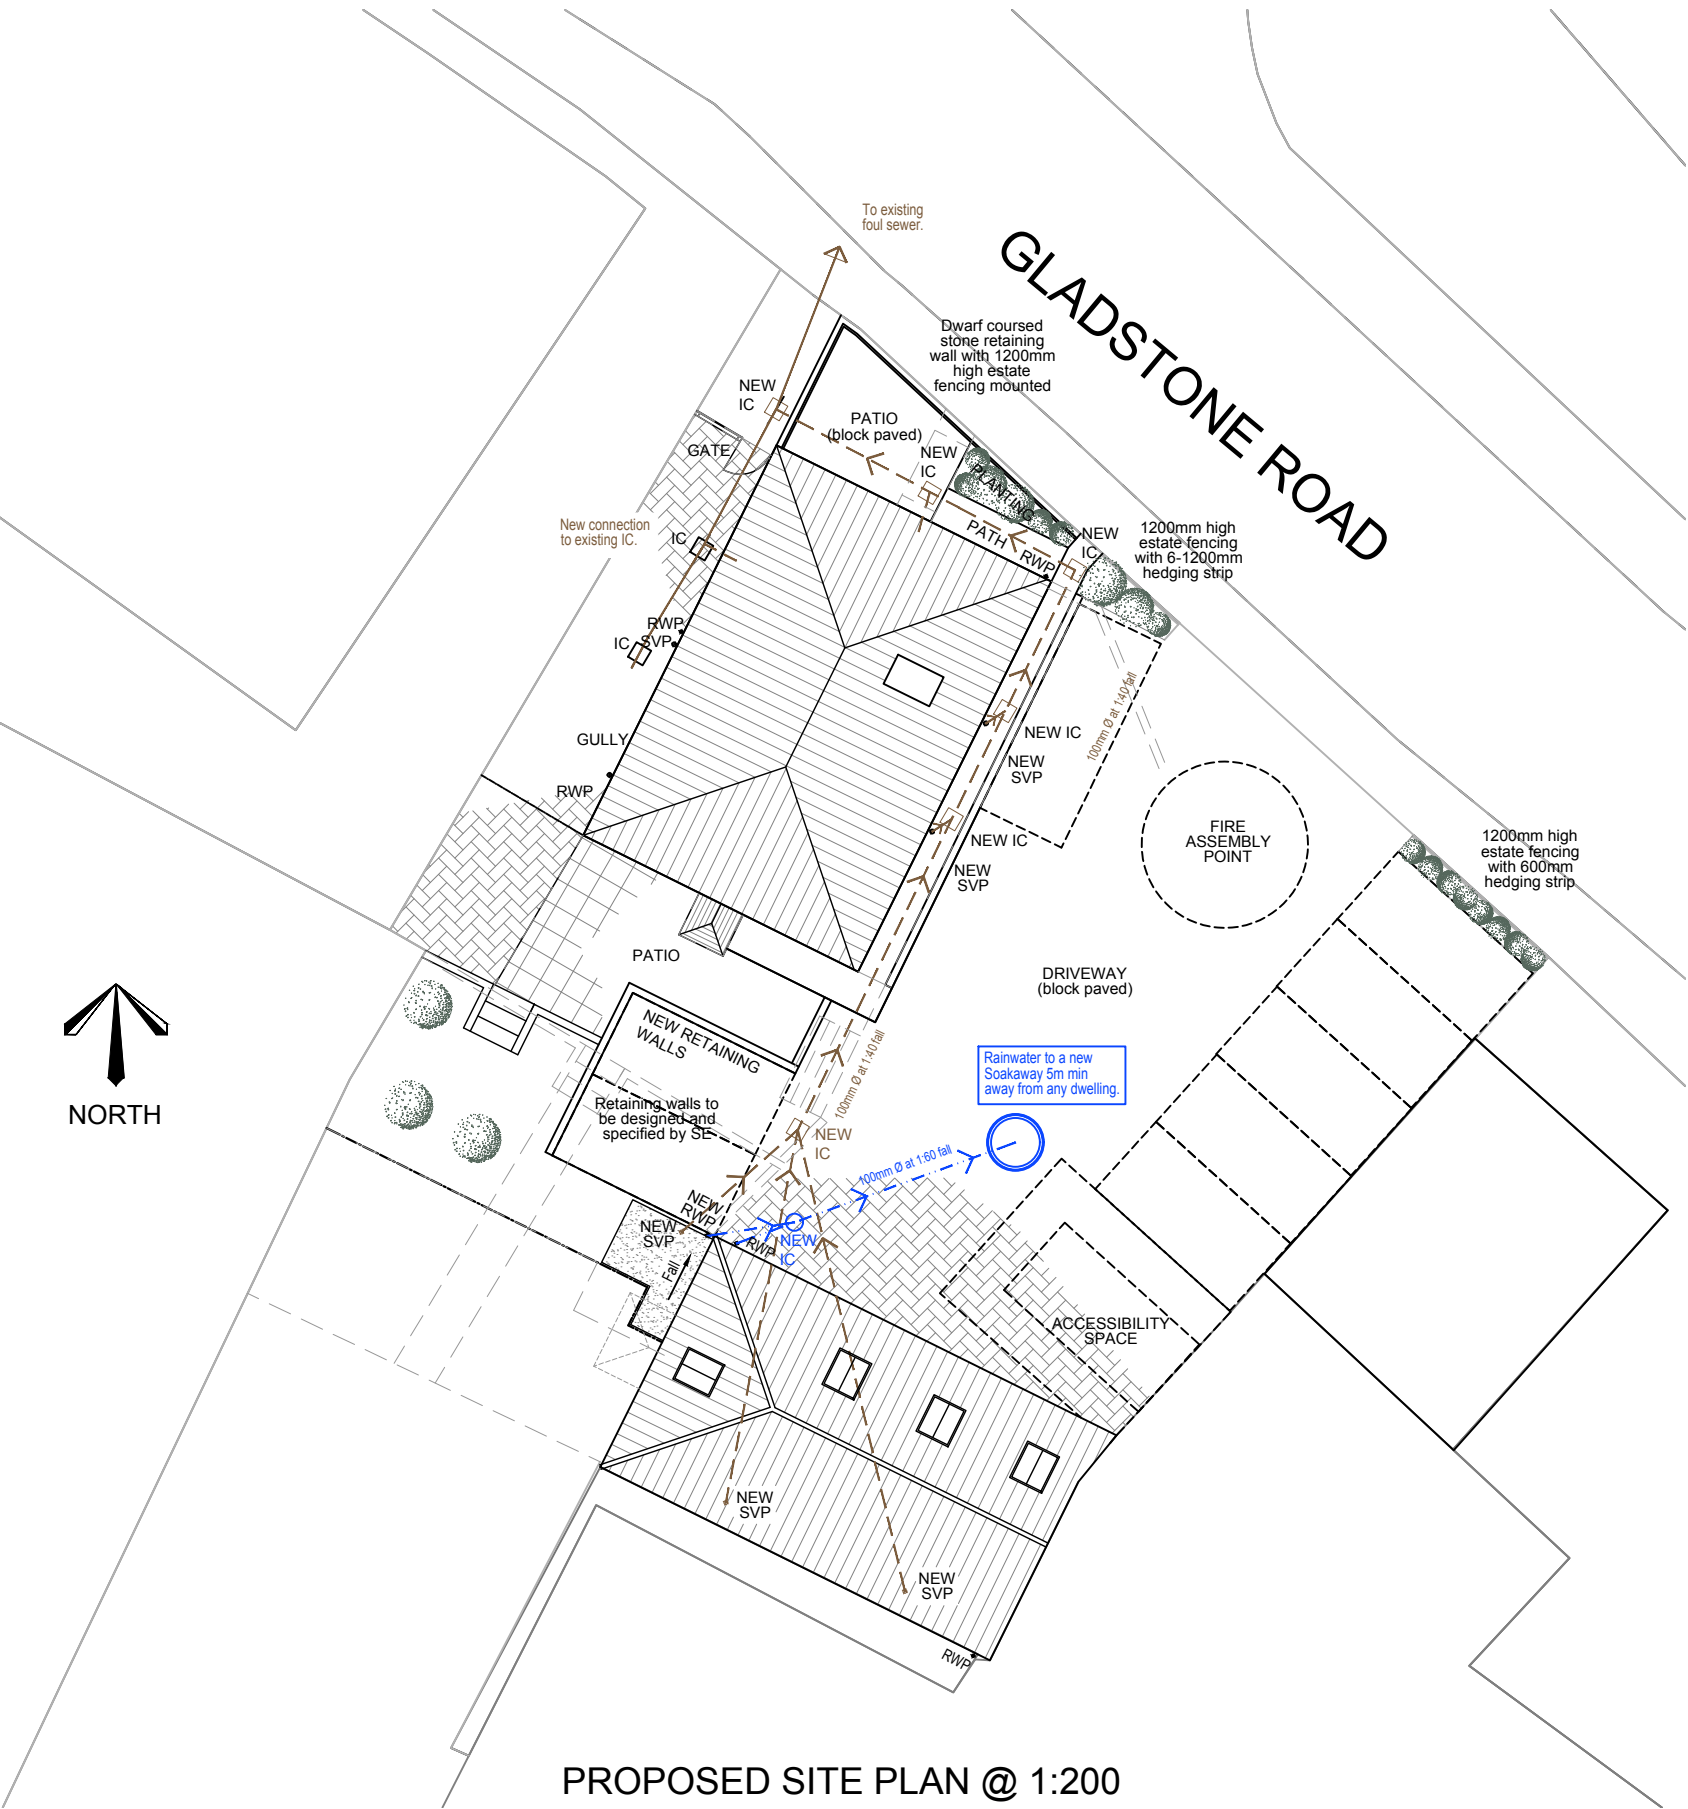

PROPOSED SITE PLAN @ 1:200