



Existing Rear Elevation
Scale 1:100




Existing Side Elevation
Scale 1:100




Existing Side Elevation
Scale 1:100




Existing Front Elevation
Scale 1:100

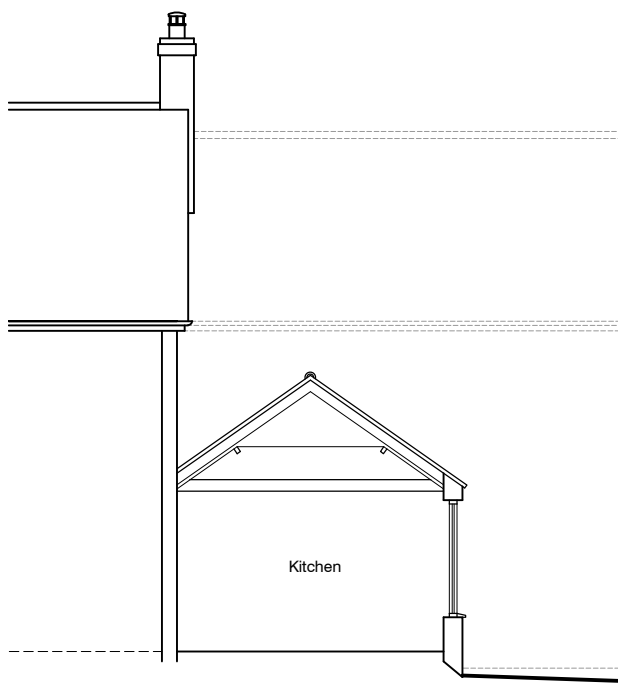


Proposed Section A-A
Scale 1:100

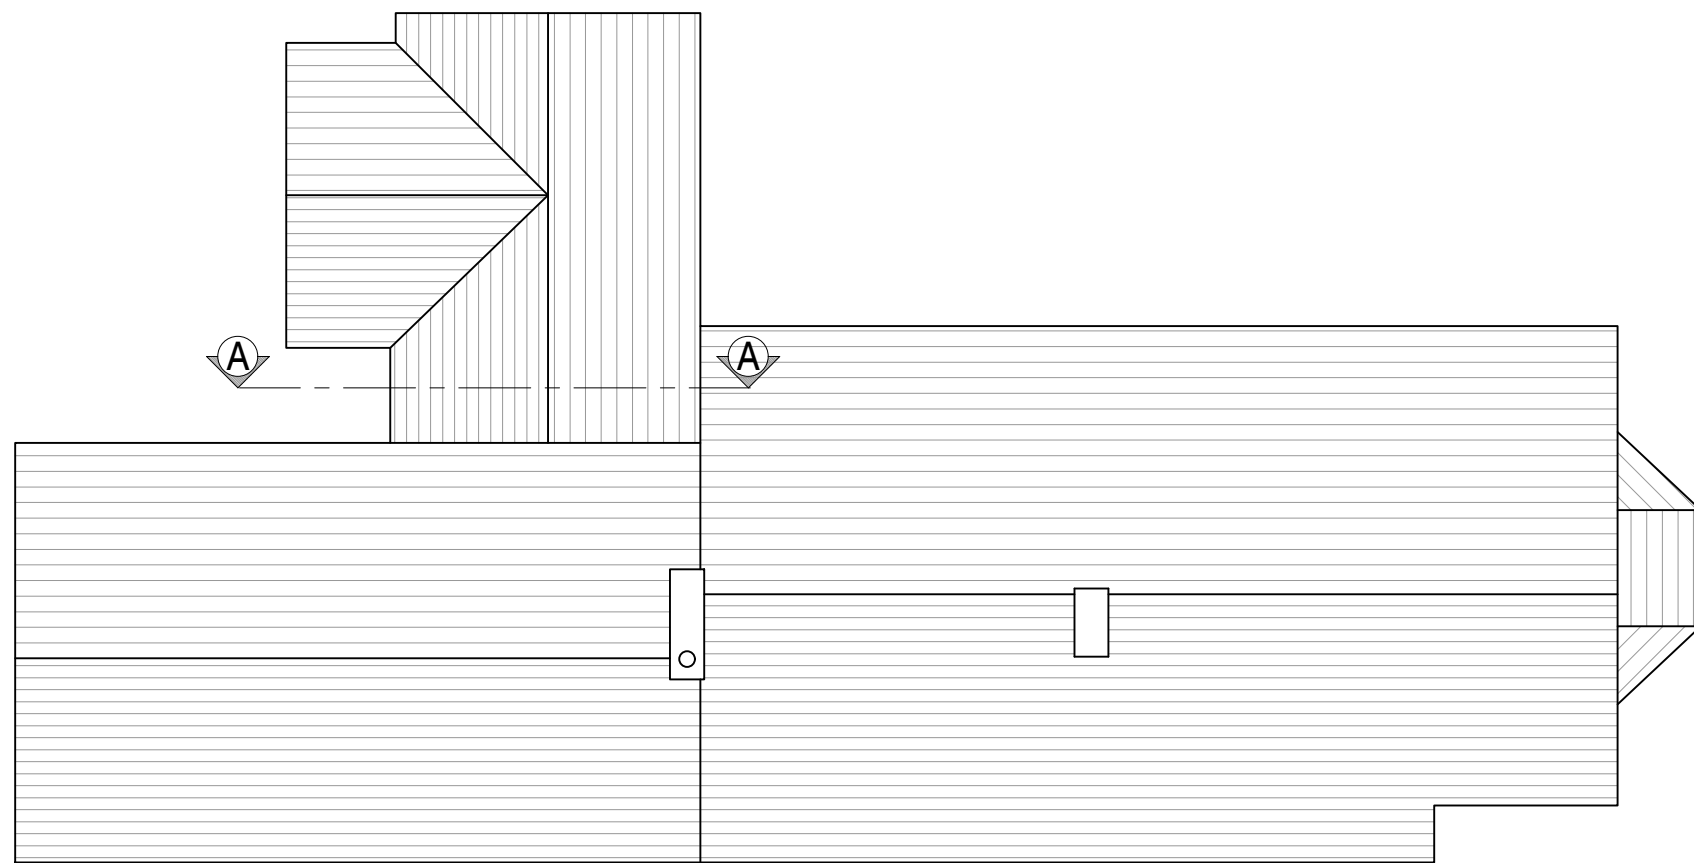

Existing Roof Plan
Scale 1:100

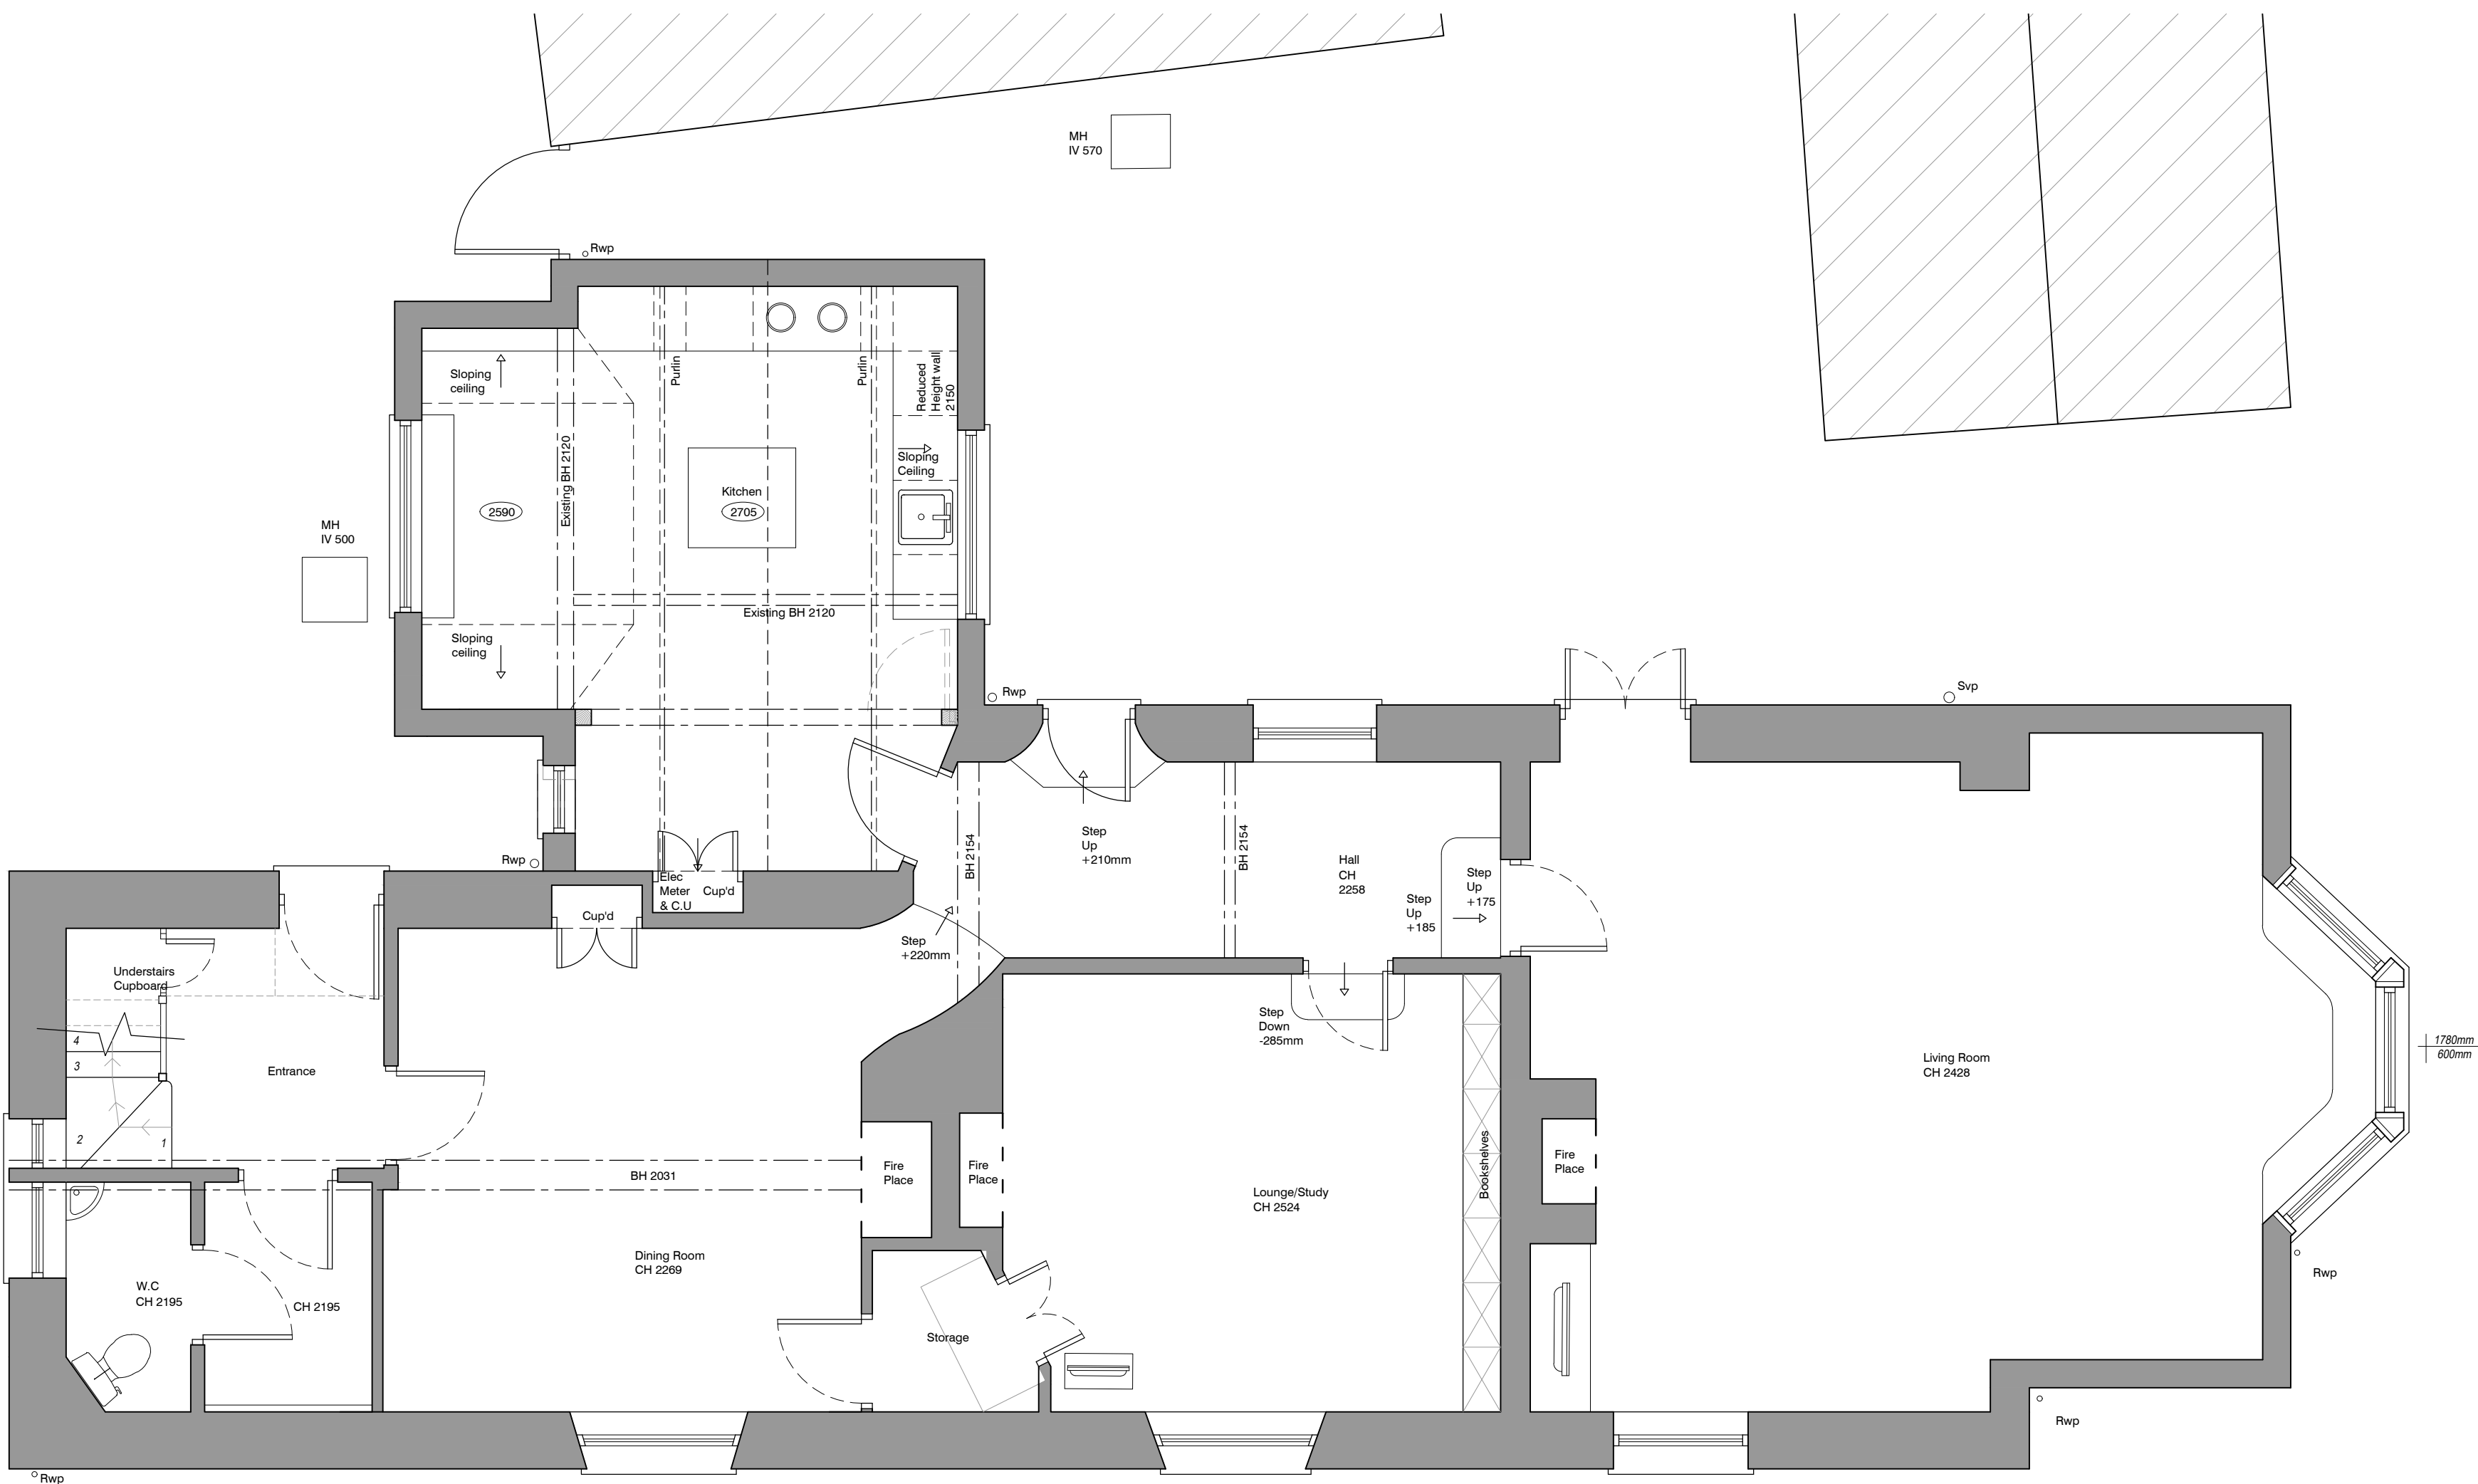



Existing Ground Floor Plan
Scale 1:50

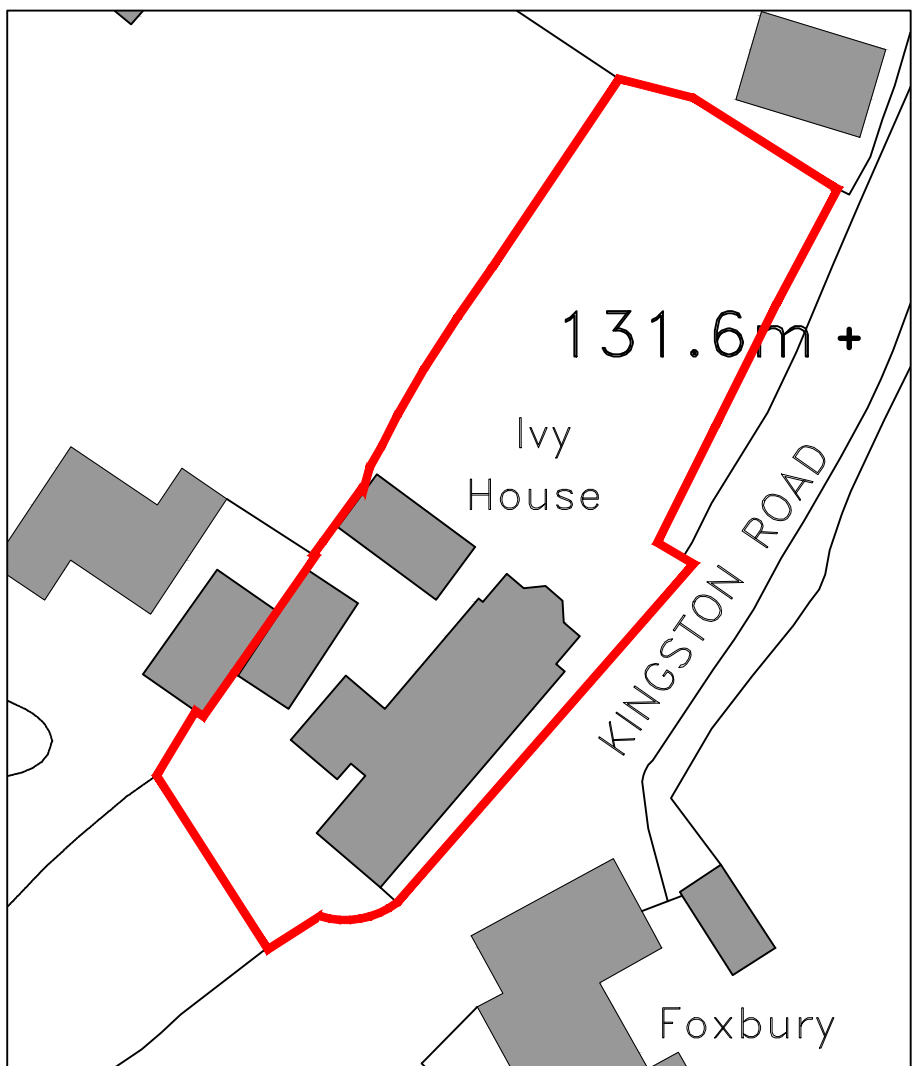

Existing Block Plan
Scale 1:500



Existing Location Plan
Scale 1:1250

 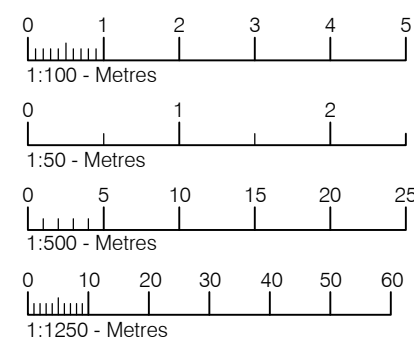

Drawing for planning permission only.
Not to be used for construction.



Ground Floor
6 Pelhams Court
Marlborough
Wiltshire SN8 2AG

T. 01672 518 278
E. info@tuttlearchserv.co.uk
F. facebook.com/tuttlearchserv
W. tuttlearchserv.co.uk

Job Title
Proposed Ridge Roof light and internal alterations @
Ivy House, Kingston Road, Shalbourne, Wiltshire, SN8
3QH

For Mr Elletson

Drawing Title
Existing Roof Plan, Elevations, Section, Block &
Location Plan

DRAWING NUMBER	REV
Ivy House - 01	A

REVISIONS
Rev A - Amendments to client comments

SCALE	DATE	DRAWN BY	PAPER SIZE	JOB No.
As Indicated	Dec 23	MCW	A1	1520