




REVISION		BY	DATE
A	1.. Bedroom annotated to second floor	IRW	07.03.2026
A	1.. Ground floor external changes omitted	IRW	21.04.2026

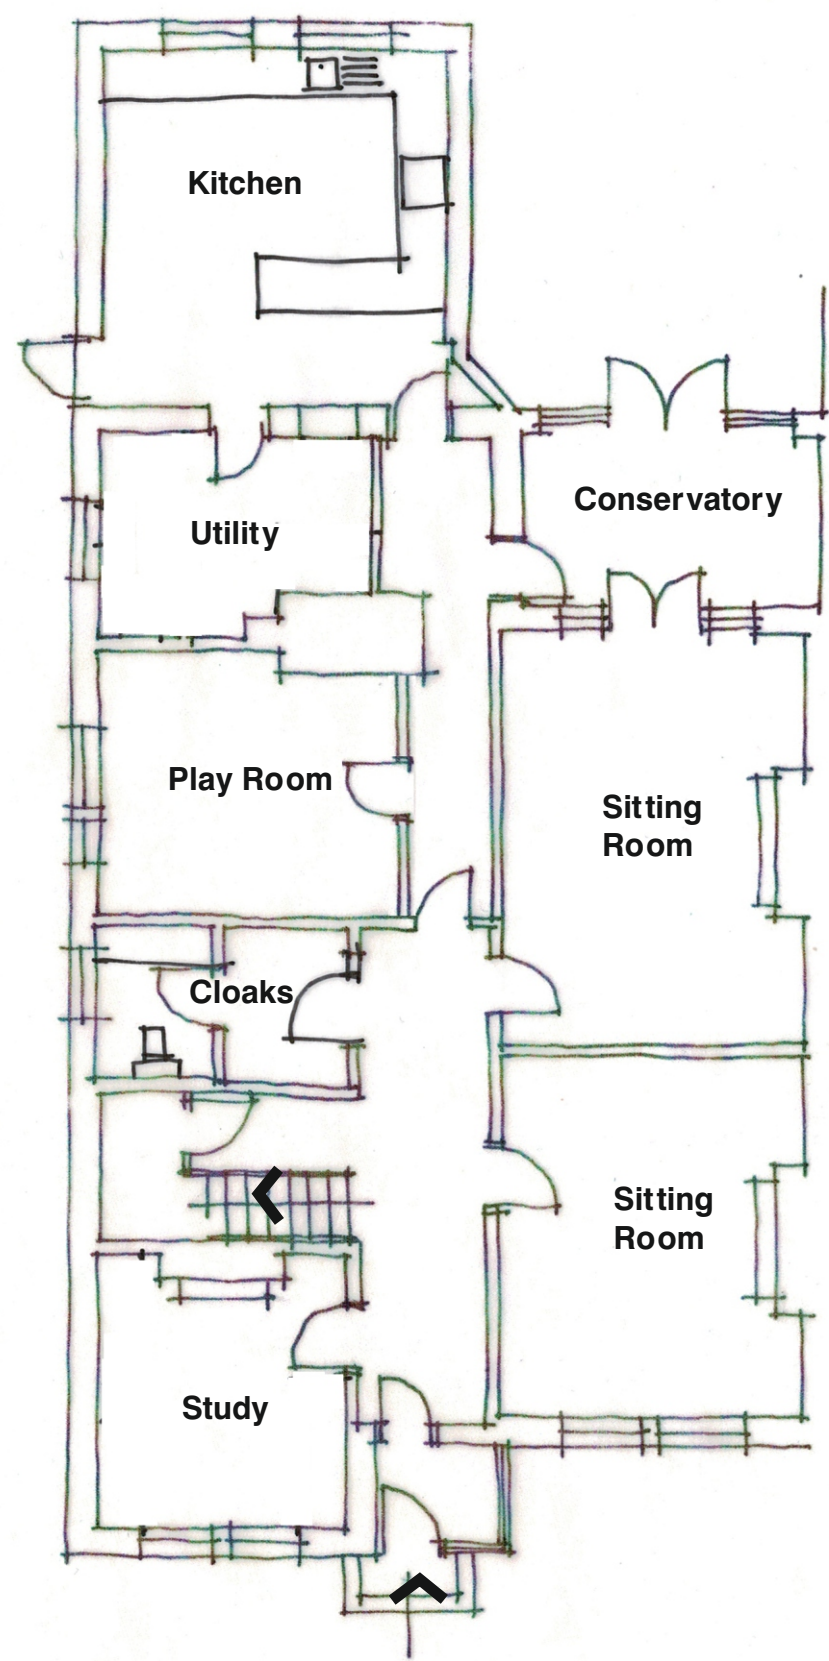


Proposed Ground Floor
1:100

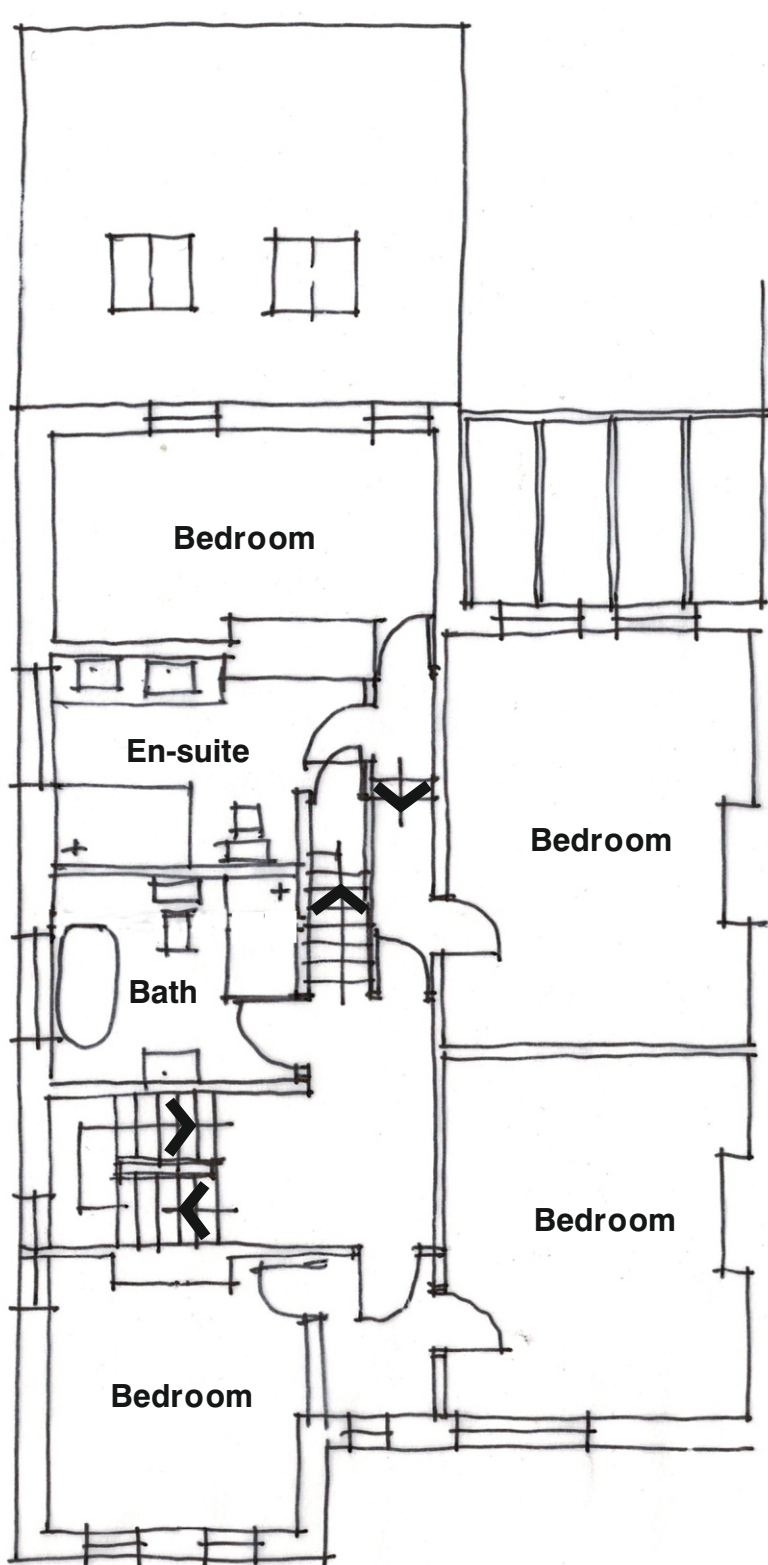


Proposed First Floor
1:100

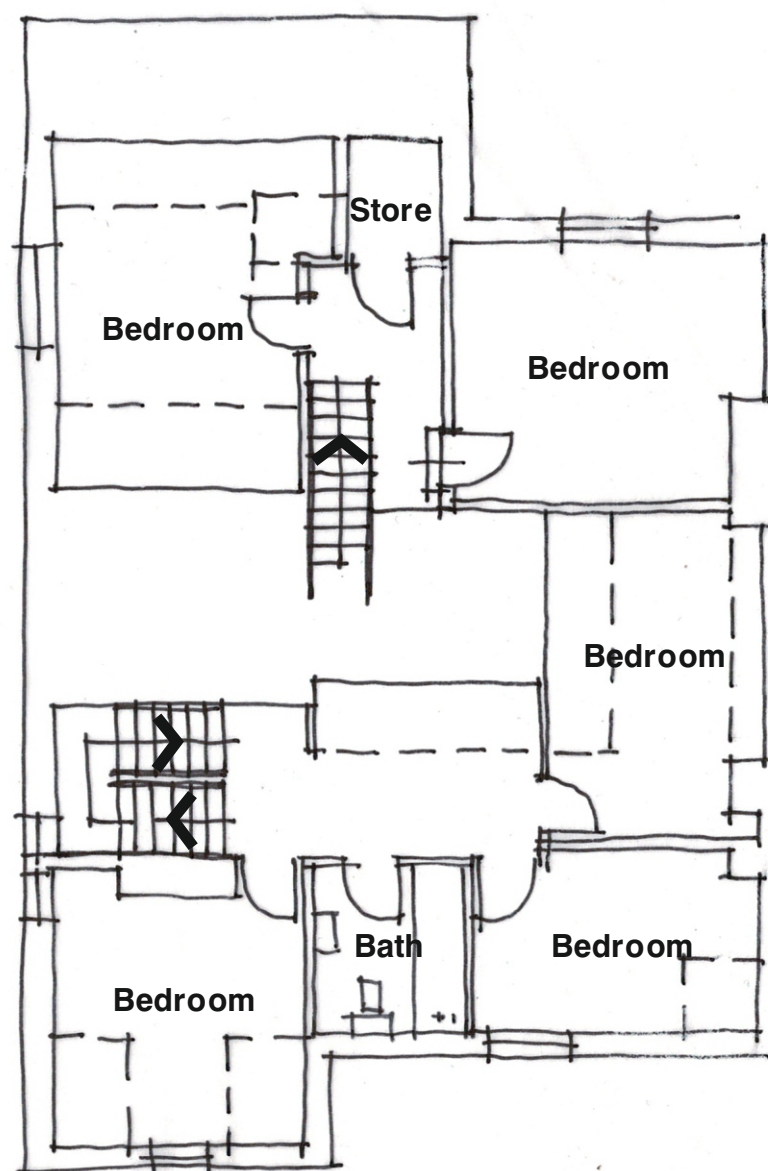


Proposed Second Floor
1:100

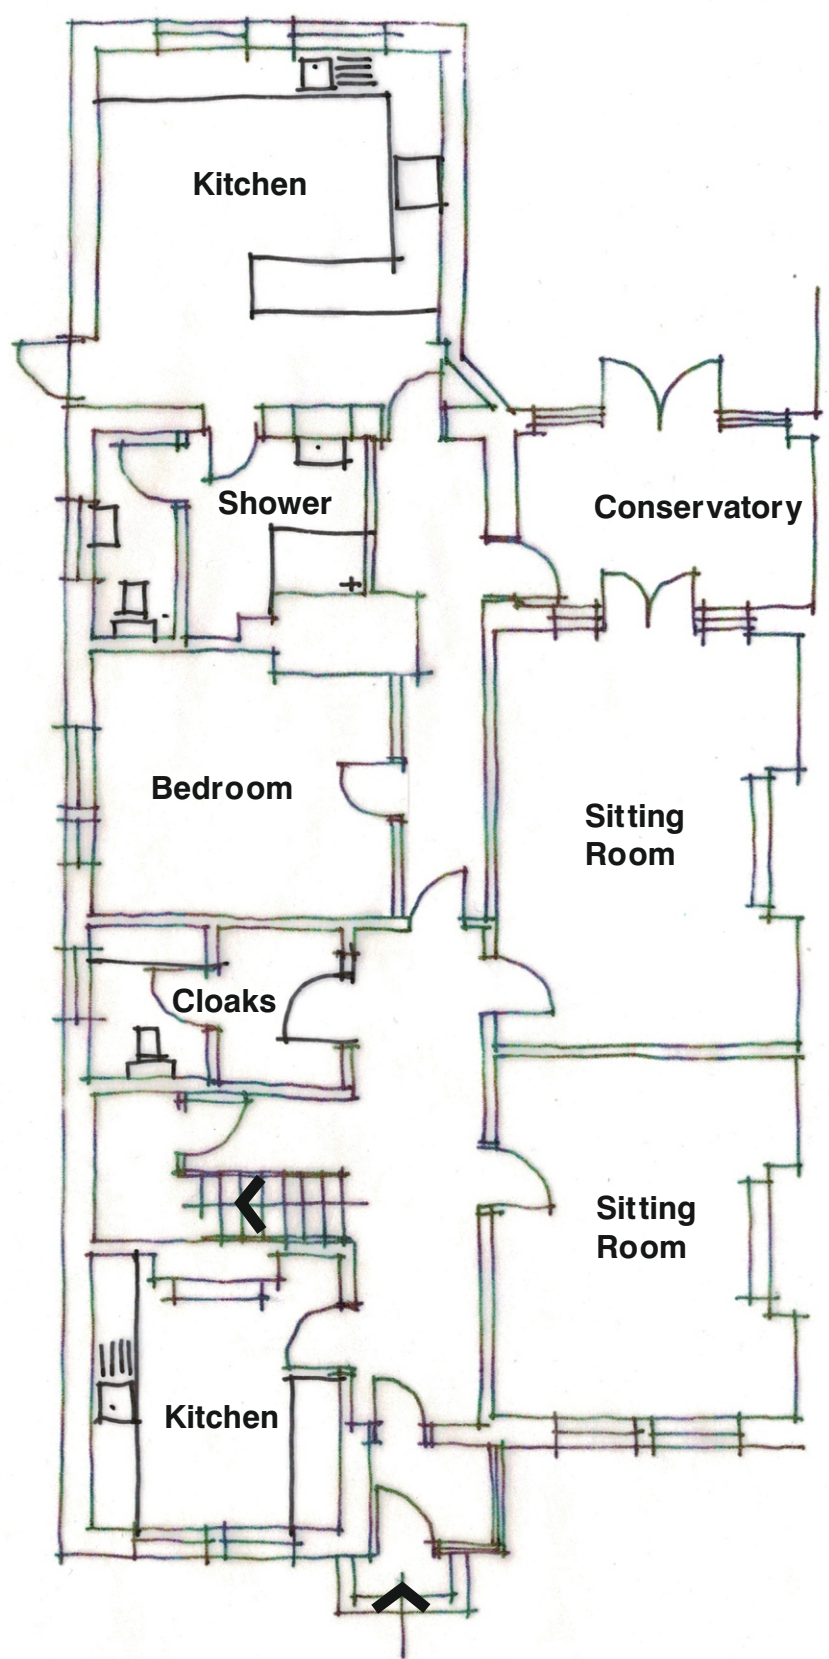

Existing Ground Floor
1:100

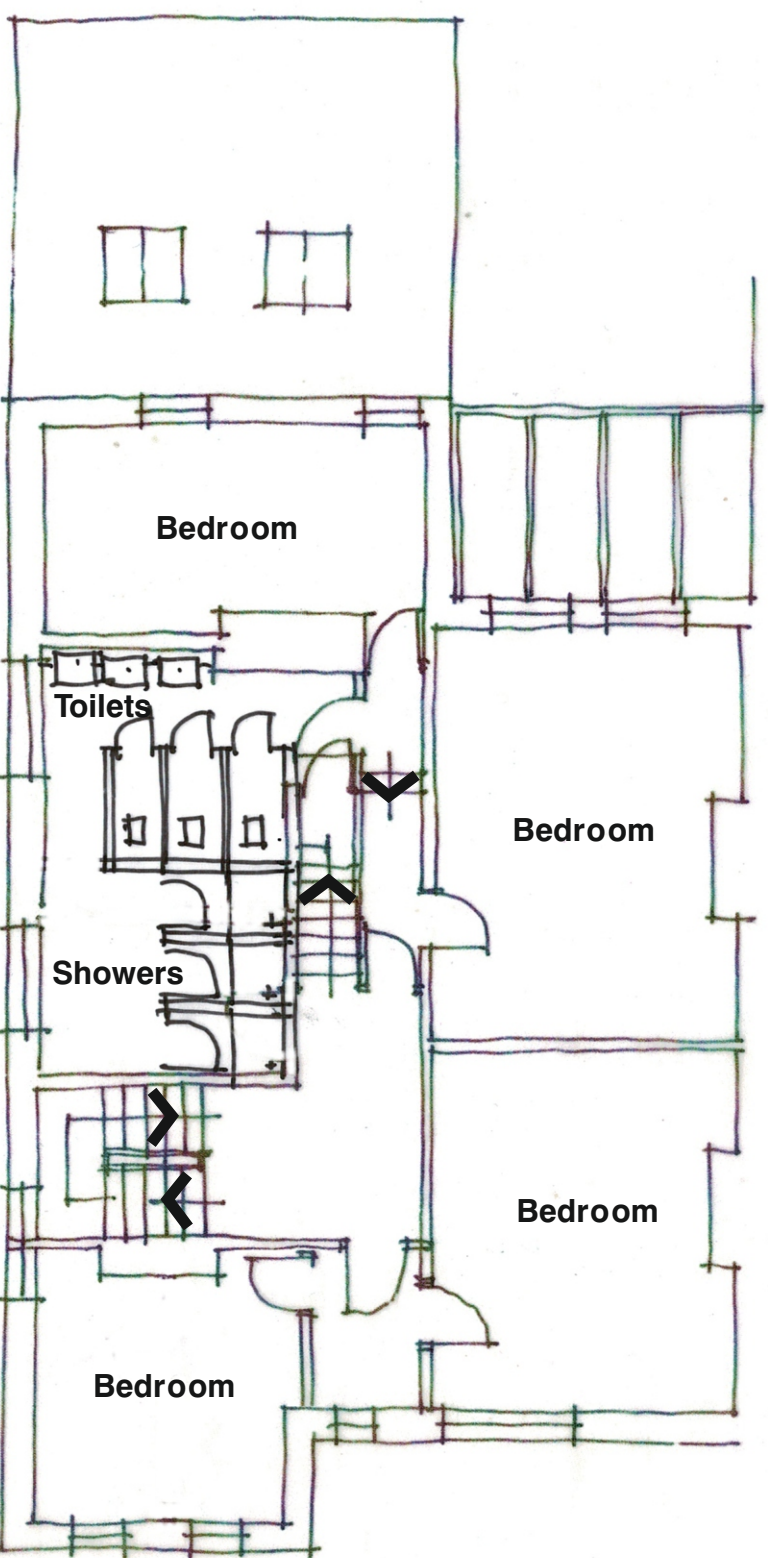


Existing First Floor
1:100

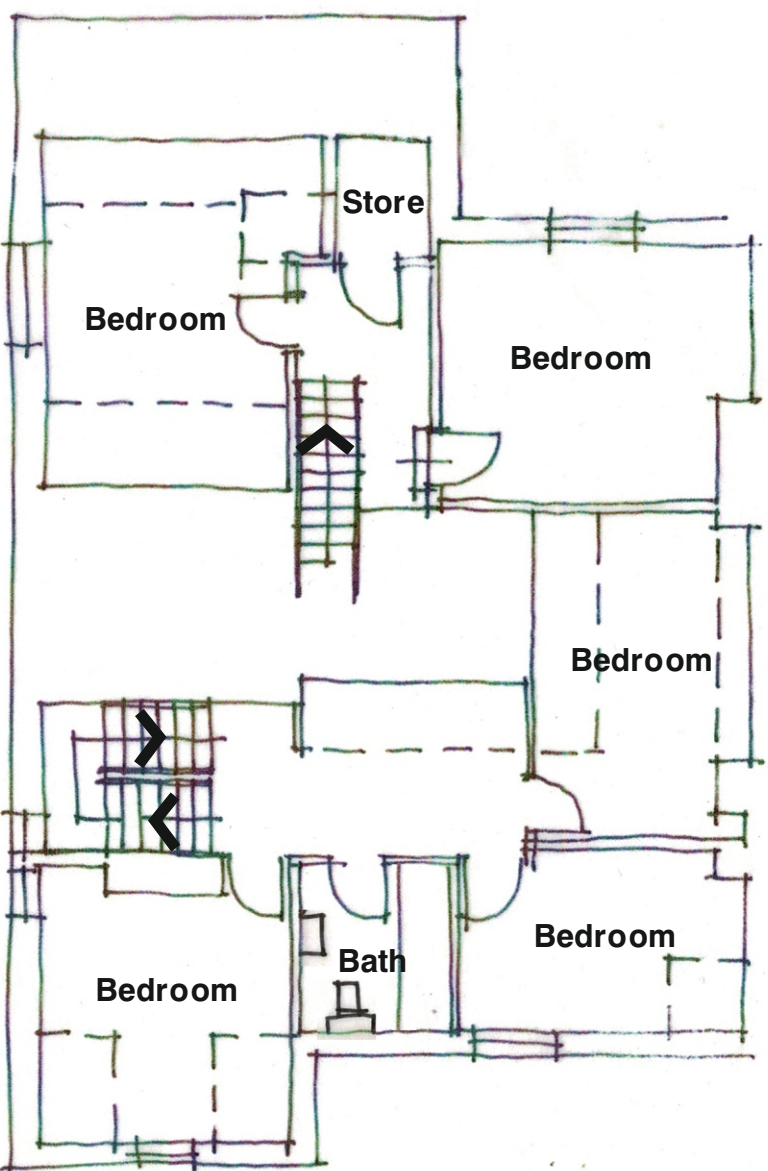

Existing Second Floor
1:100




Existing Block Plan
1:500

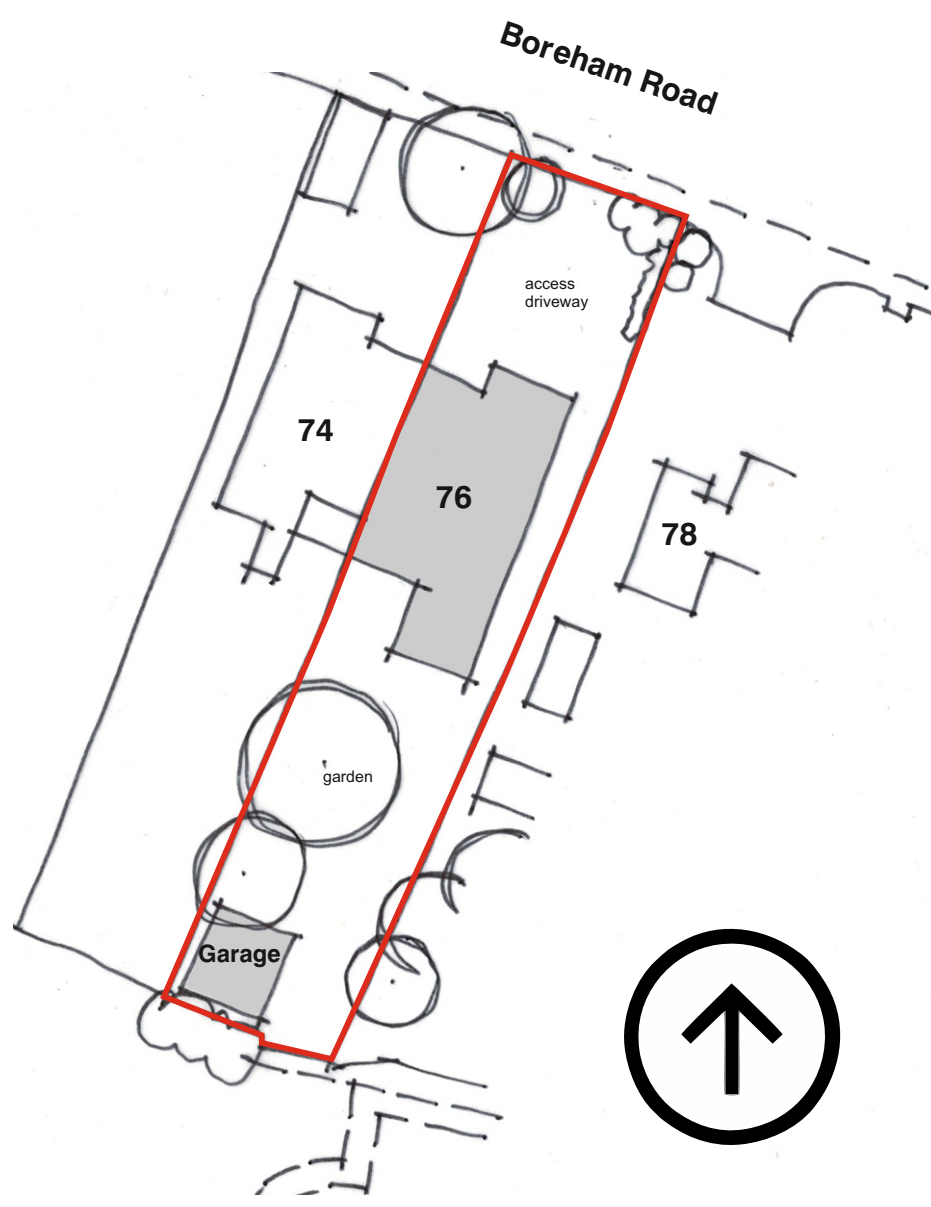

Proposed Block Plan
1:500

1m 5m 10m 1:100

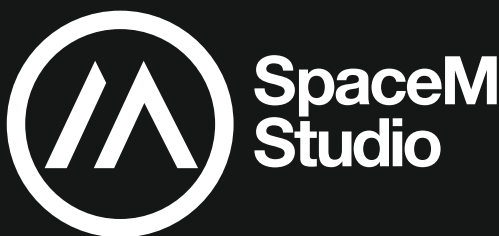

PROJECT
76 Boreham Road, Warminster

DESCRIPTION
Existing & Proposed Floor Plans
and Block Plans

NO 1846	DATE Feb 2026
SCALE 1:100 @ A1	DRG NO 1846-01B

SpaceM Studio Ltd. The Coach House, 29 Birmingham Road,
Whitacre Heath, Warwickshire, B46 2ET, United Kingdom
Telephone +44 1675 466610
Website www.spacem.studio
Email info@spacem.studio

5m 25m 50m 1:500