

General Notes

-

Rev	Description	Date
-----	-------------	------



Project

Proposed 2 Storey Side
Extension to 26 St
Gregory's Avenue

Stage

Planning

Client

Mr Patrick McMullan

Drawing Title

Existing Plans

Drawn by

Thomas Maunder

Scale

1/100

Date

22/09/2025

Drawing Number

5008-PL001

Rev


-

Contact:


07854535477

info@scopearchitectural.co.uk


www.scopearchitectural.co.uk

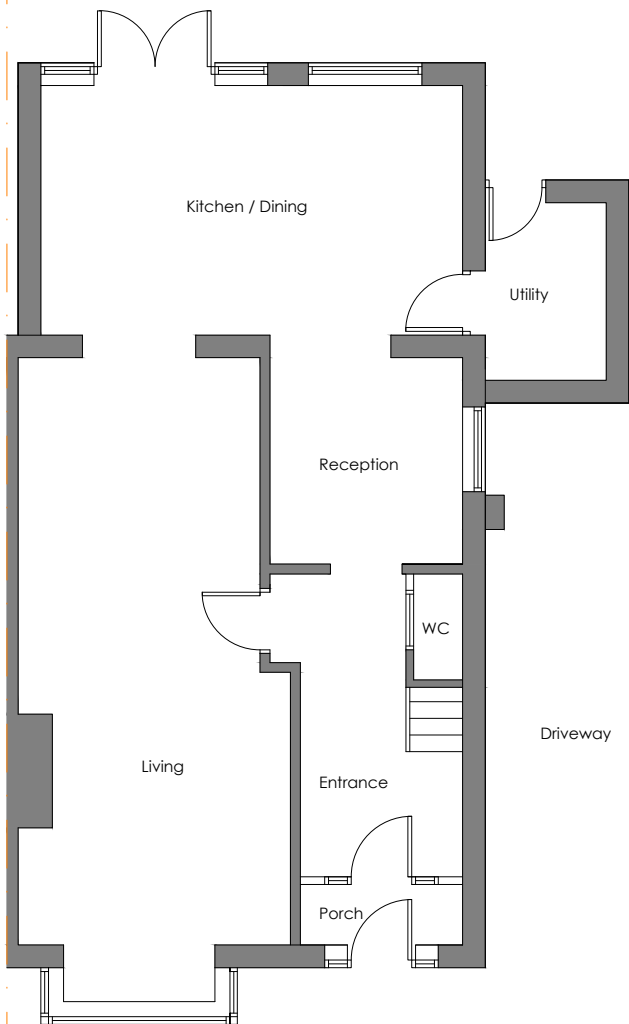


Existing Ground Floor Plan
scale 1:100

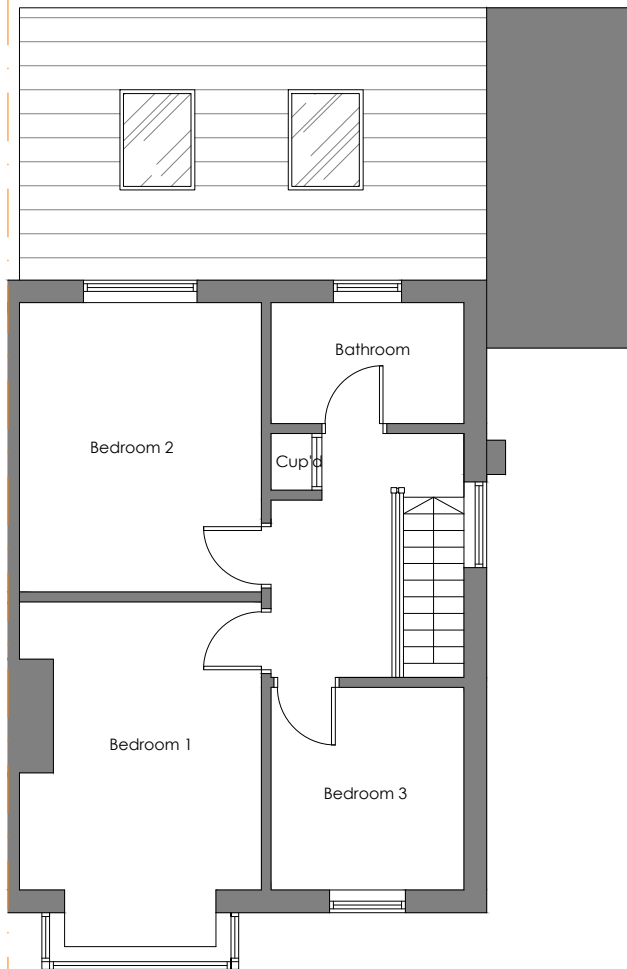

Existing First Floor Plan
scale 1:100

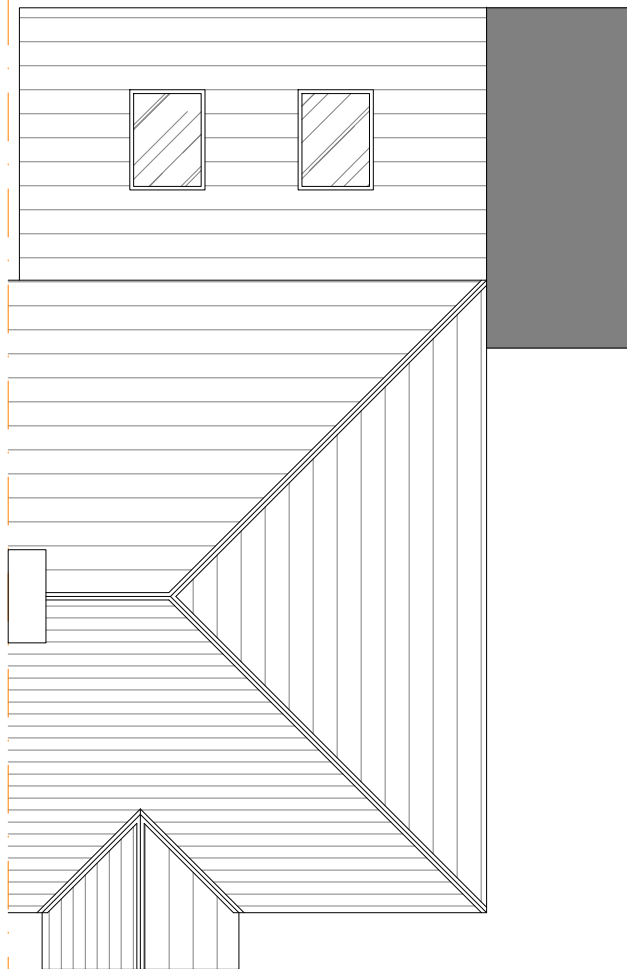

Existing Roof Floor Plan
scale 1:100

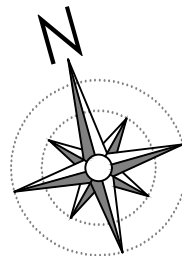

Existing Materials:

- Walls - Facing Brick
- Roof - Concrete roof tiles
- Windows - UPVC
- Doors - UPVC
- Boundary Treatments - N/A
- Vehicle Access and Hardstanding - N/A
- External Lighting - N/A

Proposed Materials:

- Walls - As Existing
- Roof - As Existing
- Windows - As Existing
- Doors - As Existing
- Boundary Treatments - N/A
- Vehicle Access and Hardstanding - N/A
- External Lighting - N/A

Key:

- Existing Structure



- Proposed Structure



Scale bar @ 1:100

