




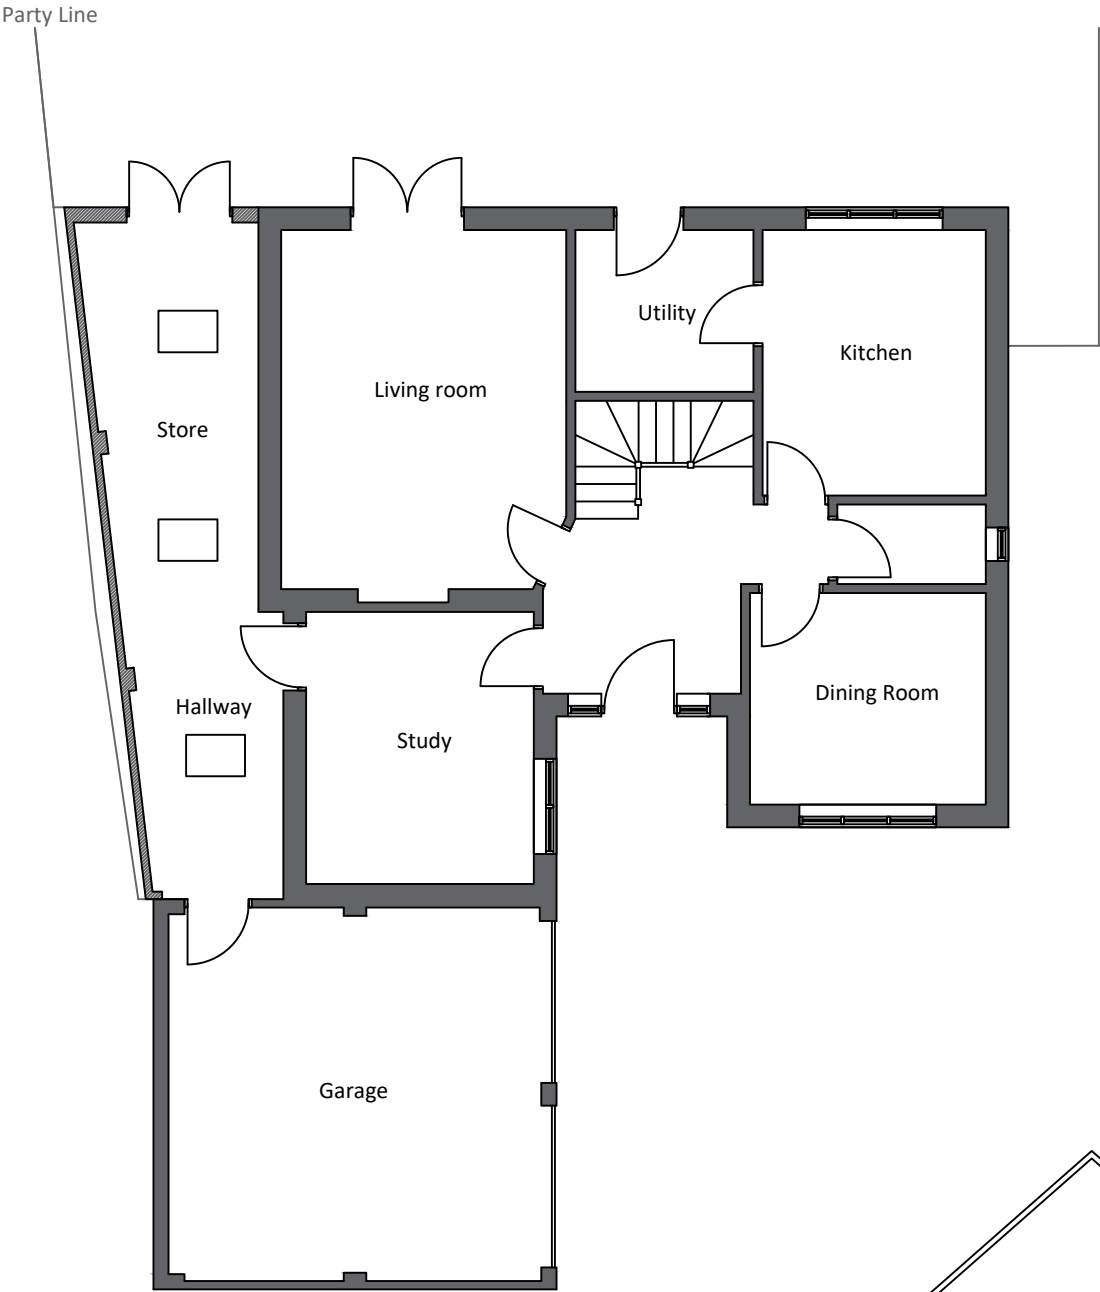


Ground Floor Plan

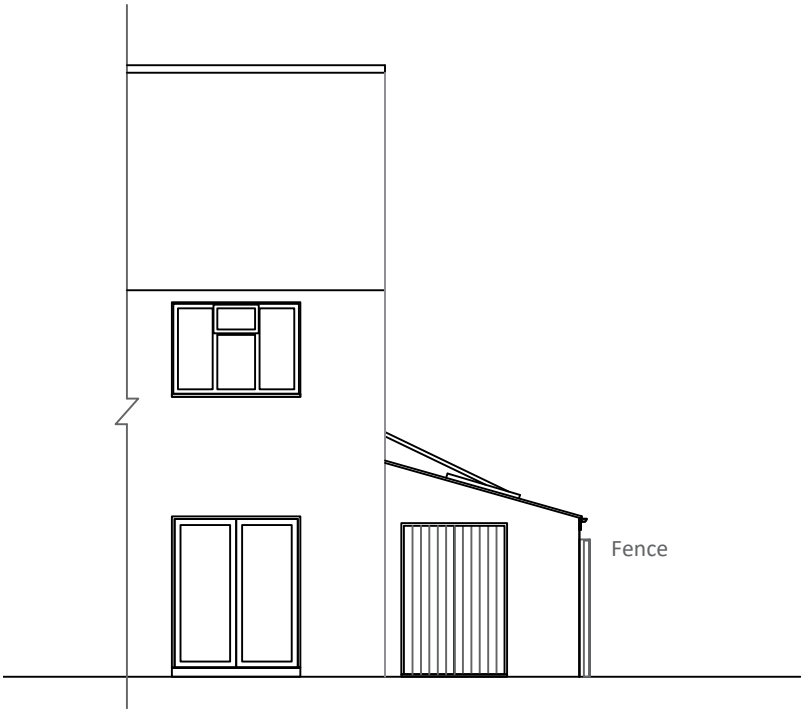

Rear/East Facing Elevation

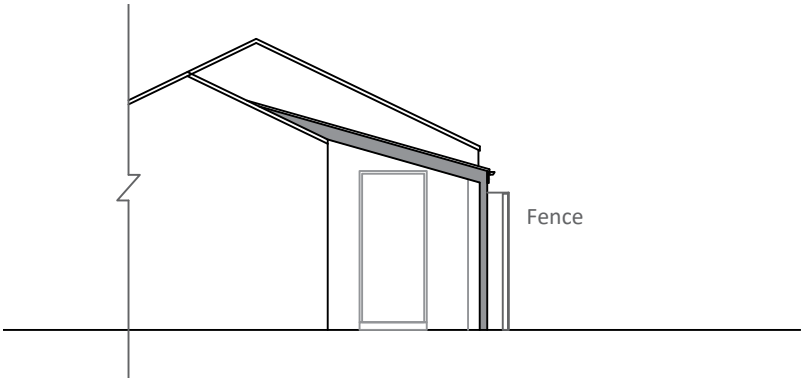

Rear/East Facing Section

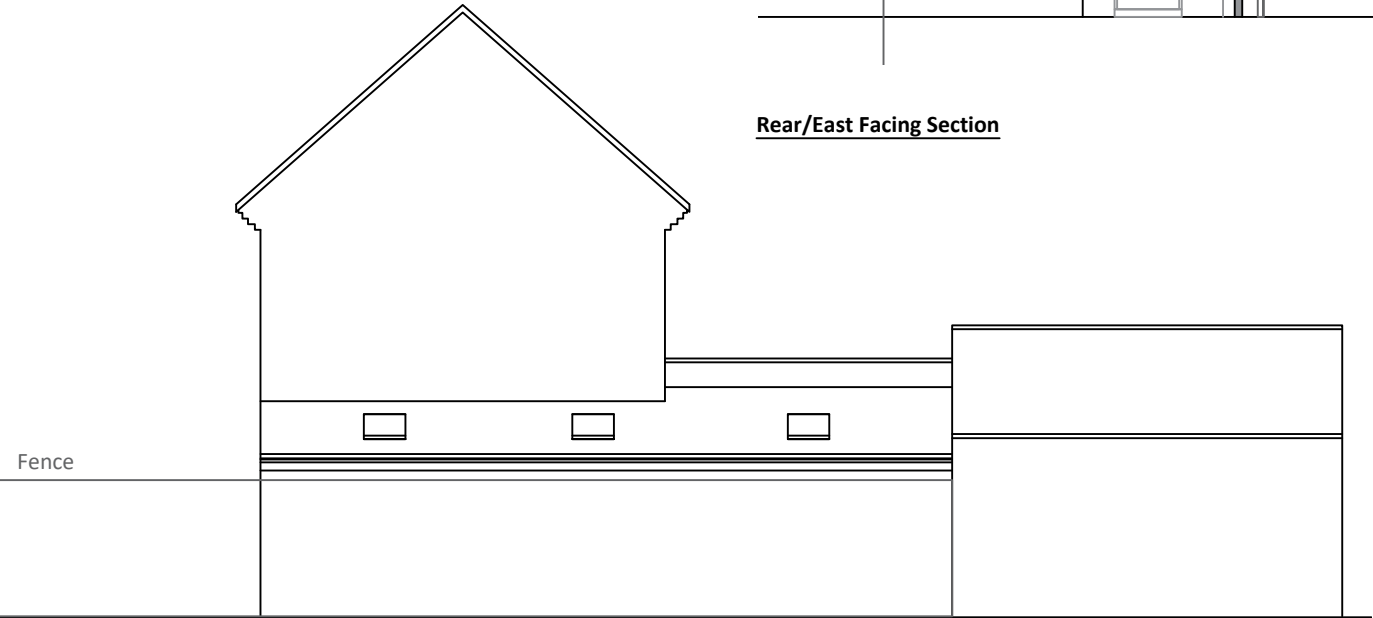

Side/North Facing Elevation

Note:
The proposed extension will have no south or west facing elevations as it will be attached to the main house and the garage.

WHILST EVERY EFFORT HAS BEEN TAKEN TO ENSURE THE ACCURACY OF THESE PLAN MEASUREMENTS FOR CONSTRUCTION PURPOSES MUST BE CONFIRMED ON SITE.

EVANS PLANNING & DESIGN

Hilary Evans
BSc(Hons), DIP Town Planning, MRTPI
BA(Hons) Architectural Technology
planninganddesign@netevans.com

Project:
Single Storey Side Extension
1 Magister Road, Bowerhill, Melksham

Title:
Proposed Building Plans

Project No: 26001 Drawing No: 26001/04

Status: Planning Date: 31/03/2026

Revision: B Scale: 1:100

Scale Bar 1:100

