



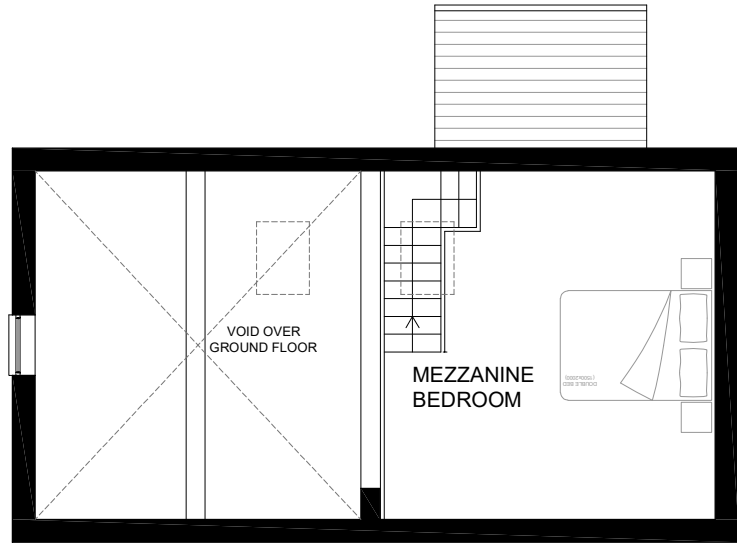

FIRST FLOOR PLAN

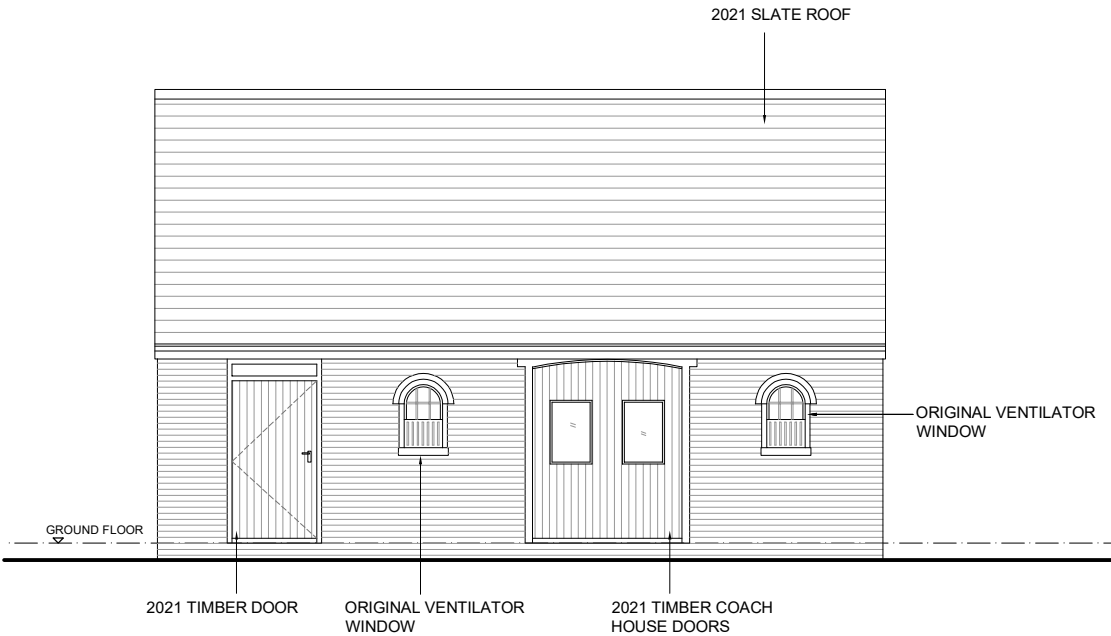


FRONT ELEVATION




SIDE ELEVATION 1

REAR ELEVATION


- KITCHEN INSTALLED;
- WALLS LINED WITH INSULATION AND DRYLINED;
- REPLACEMENT MEZZANINE FITTED TO ORIGINAL MEZZANINE'S STRUCTURE;
- STAIRS TO MEZZANINE ADDED;
- NEW WALLS ADDED TO FORM BATHROOM;
- NEW BATHROOM FITTINGS ADDED;
- NEW AIR SOURCE HEAT PUMP INSTALLED.

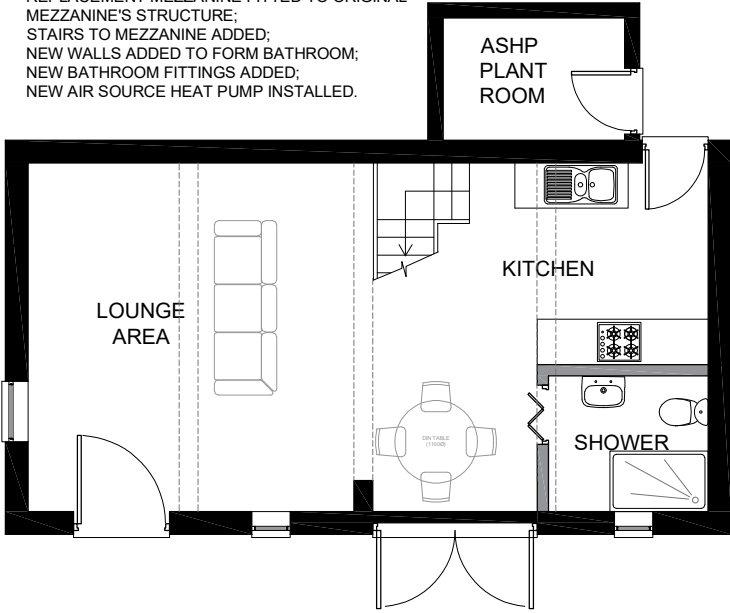

GROUND FLOOR PLAN
CURRENT - POST 2024 CONVERSION TO HOLIDAY LET

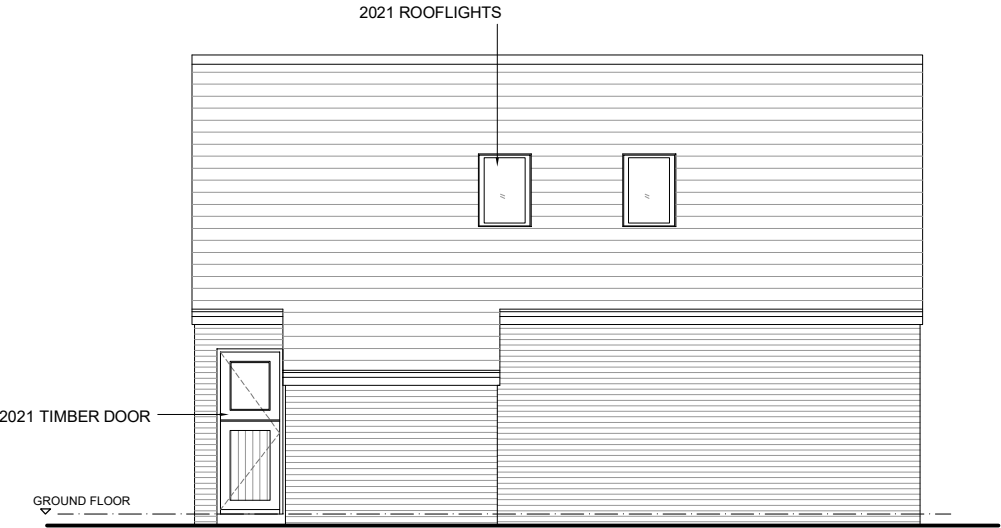

REAR ELEVATION

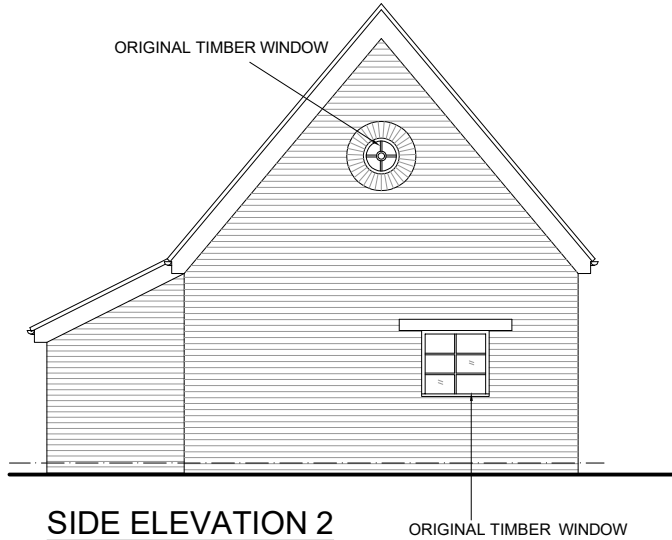


SIDE ELEVATION 2

SIMPLE PLANS

PLANNING & DESIGN SERVICES
e: simpleplans76@gmail.com m: 07715 707733
www.simpleplans.net

© COPYRIGHT
No part of this drawing may be reproduced without written consent.
All contractors must visit site and be responsible for taking and checking all dimensions relating to this work.
Do not scale from this drawing.

REVISION NOTES

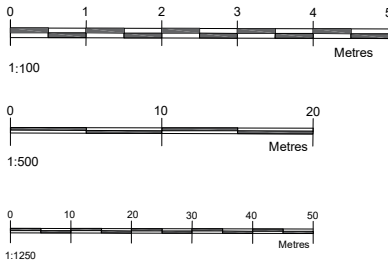

STATUS
PLANNING

PROJECT CHANGE OF USE OF THE COACH HOUSE AT WOOTTON FIELDS FARM, BROAD TOWN ROAD, ROYAL WOOTTON BASSETT, SN4 7AS		
DATE / DRAWN BY 15.04.26 JD	SCALE 1:100@A3	
DRAWING TITLE FLOOR PLANS & ELEVATIONS CURRENT	PROJECT NO	REV
	DRAWING NO PL11	