




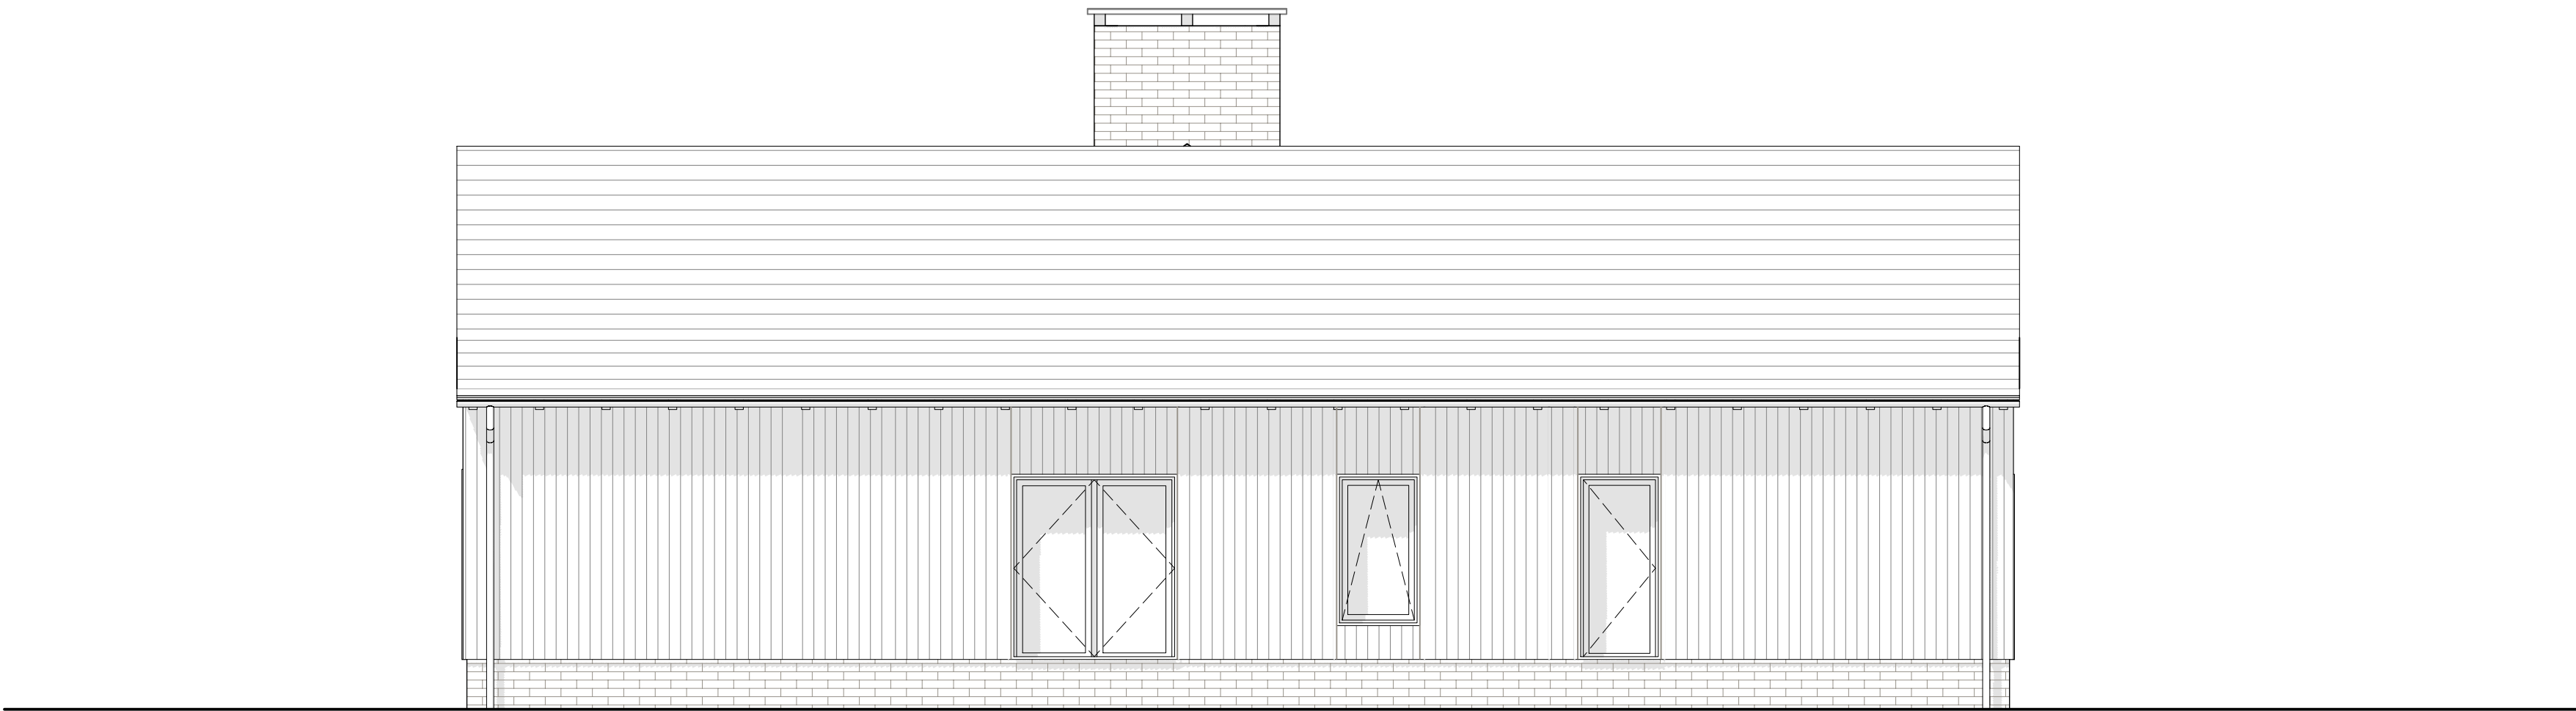

External Lighting Reference - Astro Dunbar 100 LED Wall Light

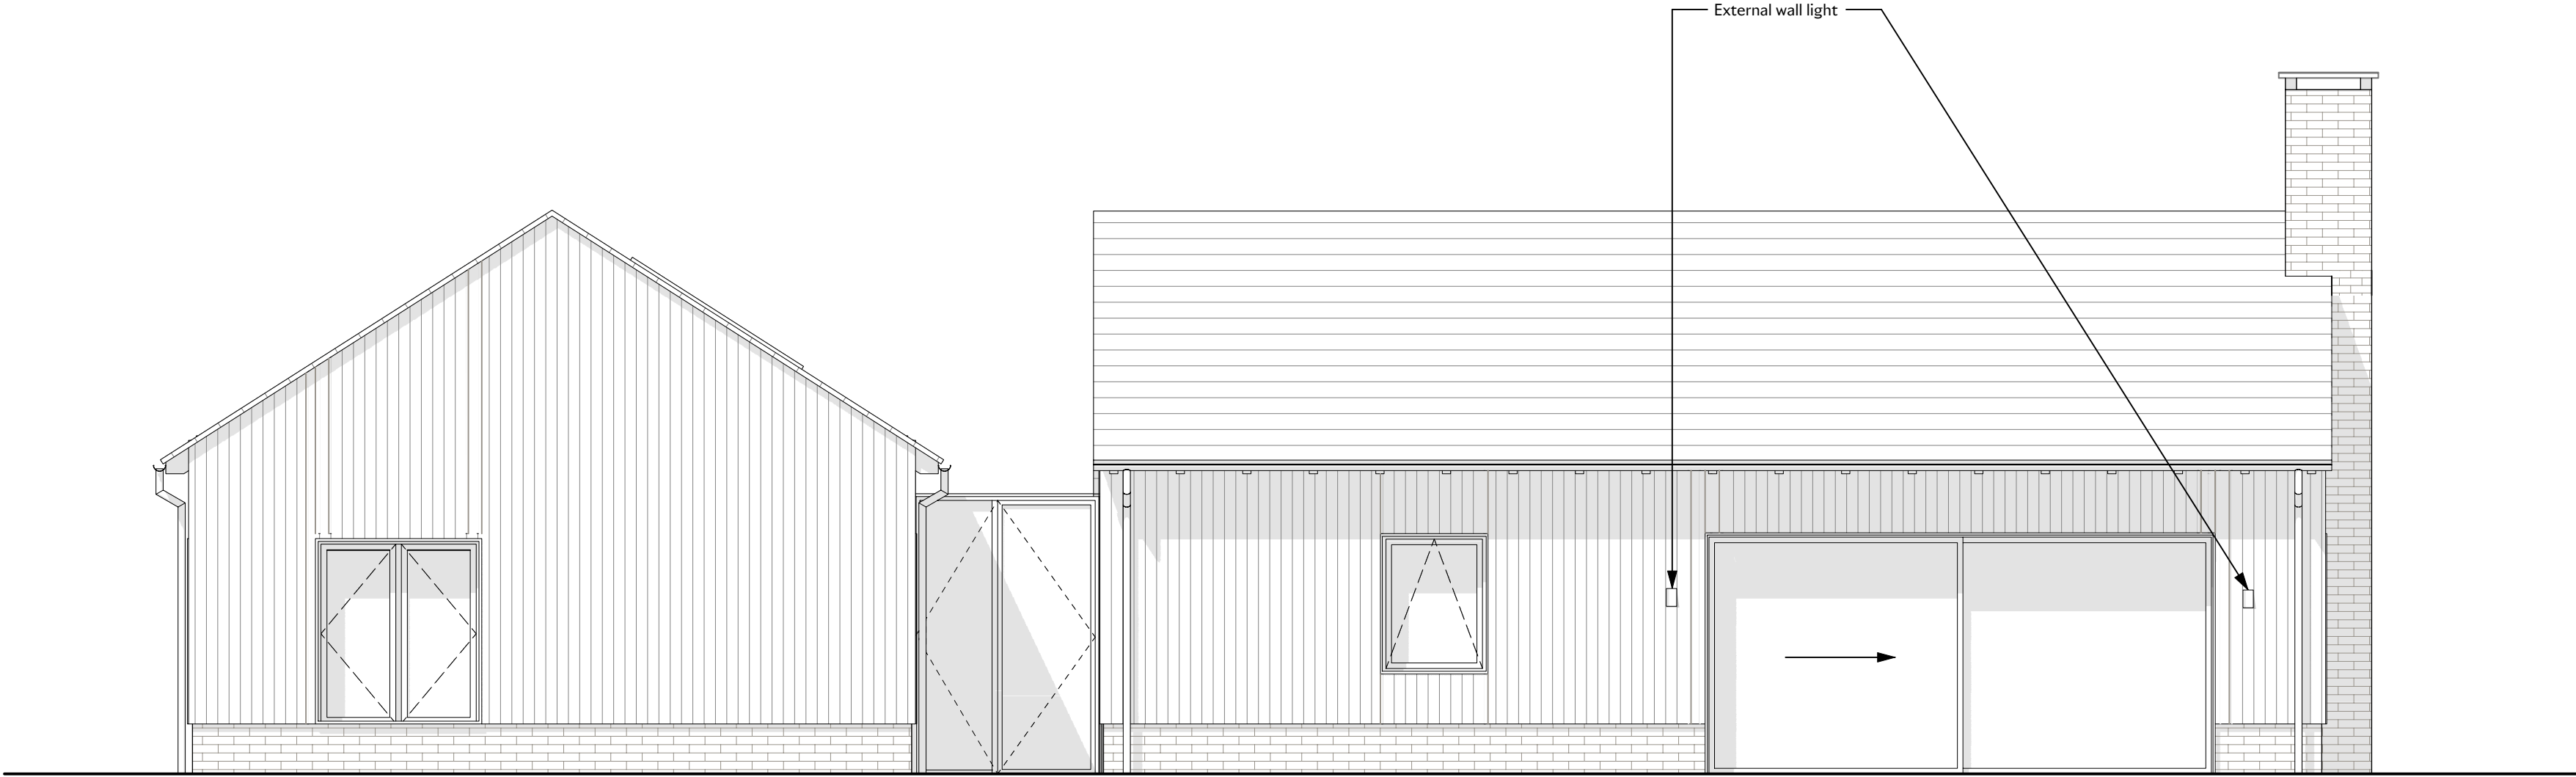

Notes

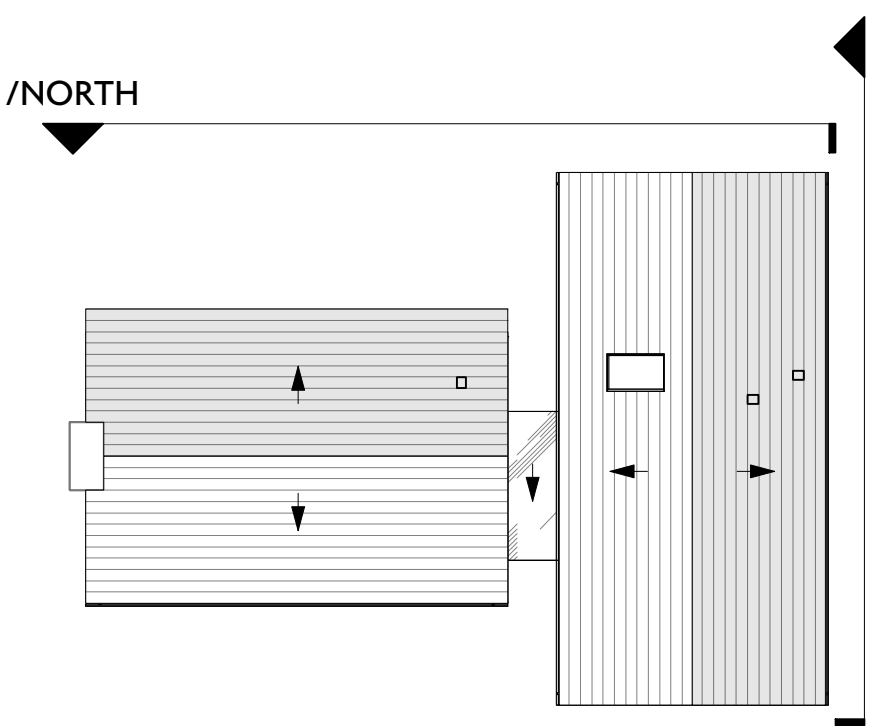

P 3 17/04/2026 ISSUED FOR PLANNING
P 2 06/02/2026 ISSUED FOR PLANNING
P 1 23/07/24 ISSUED FOR PLANNING

Project
Standen House
Client
Adrian and Charlotte Mackenzie
Drawing Title
**Stable Cottage
Proposed North & East Elevation**

Scale	Date Created
1:50	A1
Drawing Number 22013-SC-345	
Revision	Date Revised
P3	17/04/2026
Drawn By	Checked By
CM	SD

Do not scale from drawing, all dimensions to be checked on site. Report omissions and discrepancies to the architect immediately.

**M I C H A E L I S
B O Y D .**

Michaelis Boyd Associates
108 Palace Gardens Terrace
London W8 4RT

+44 (0)20 7221 1237
hello@michaelisboyd.com
michaelisboyd.com