





FLOOR PLAN

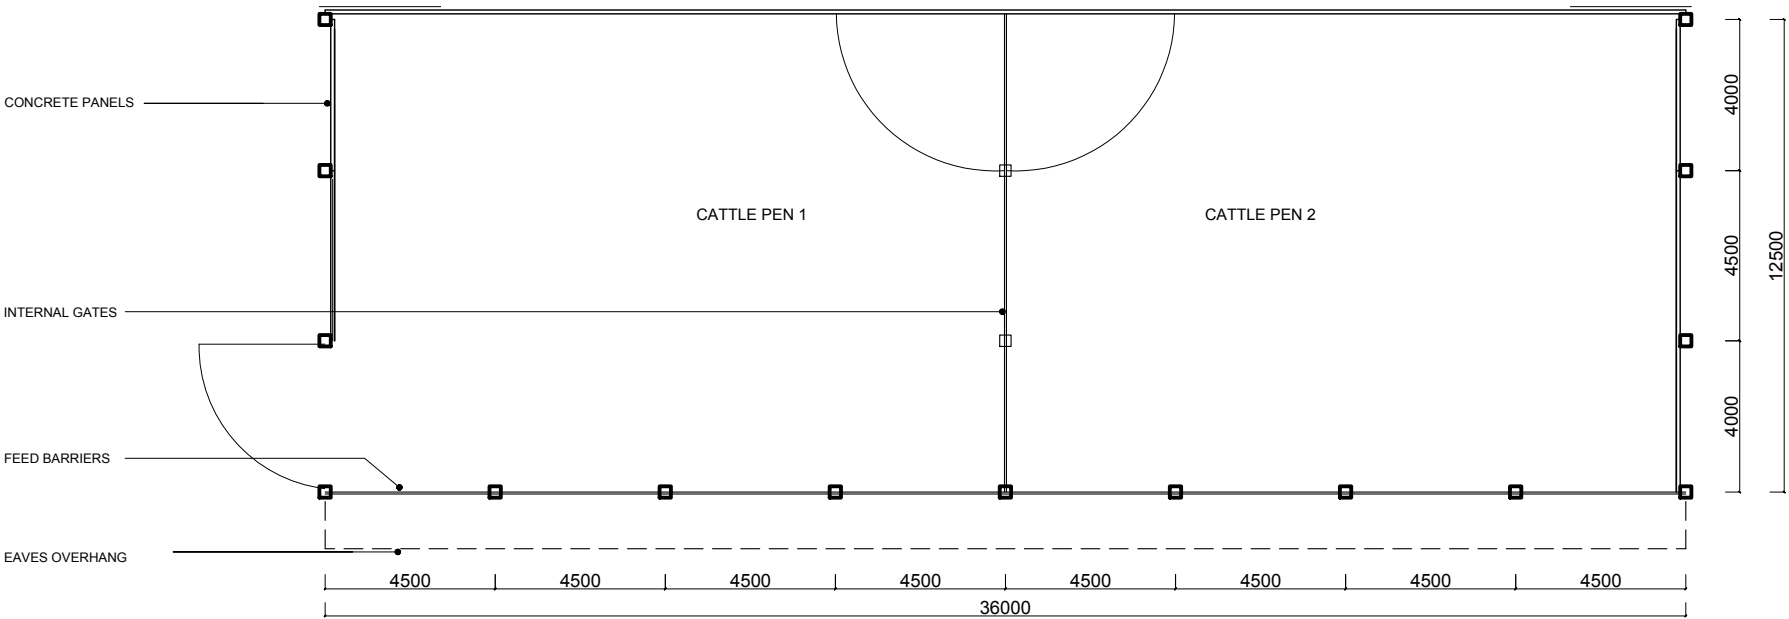

NORTH ELEVATION

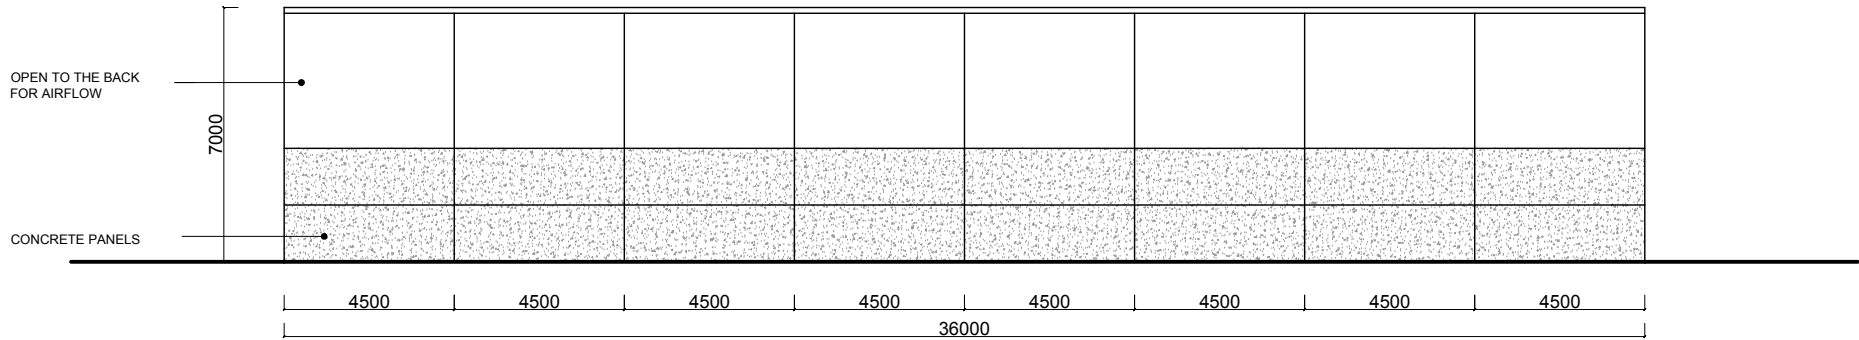

SOUTH ELEVATION

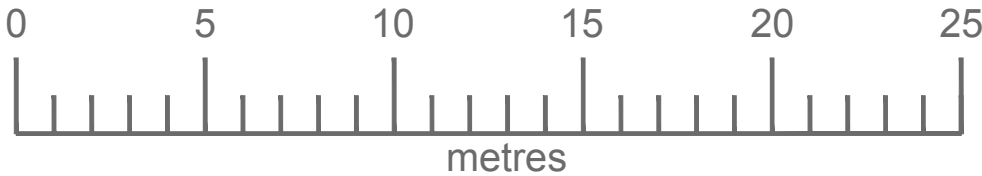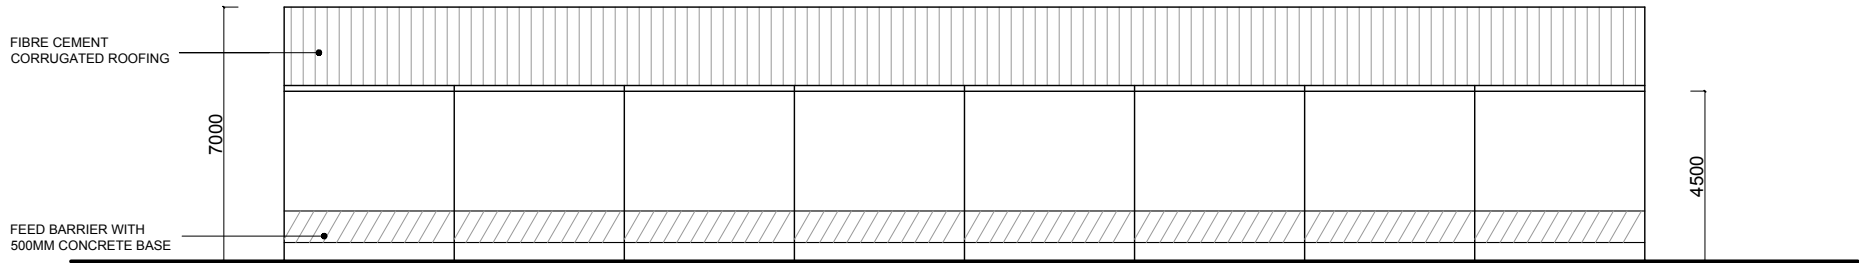

This drawing has been produced by Tim Collins and is not to be used or reproduced by any other party for any purpose.

Site survey to be conducted before any building work is carried out. Any discrepancies to be reported to architect

DO NOT SCALE from drawings.

ISSUE:
PRIOR APPROVAL

PROJECT:
**NEW PD SHED, GORE
CROSS FARM, SN10 4NB**

TITLE:
**PROPOSED FLOOR PLAN
& LONG ELEVATIONS**

SCALE:
1:200 @ A3

DATE:
APRIL 2026

DWG NO:

GXF- PD03